

▽ 04 +51,750

▽ 03 +48,250


▽ 02 +44,855

▽ 01 +41,290

▽ GRD +36,890

▽ B1 +33,200

▽ B2 +30,275

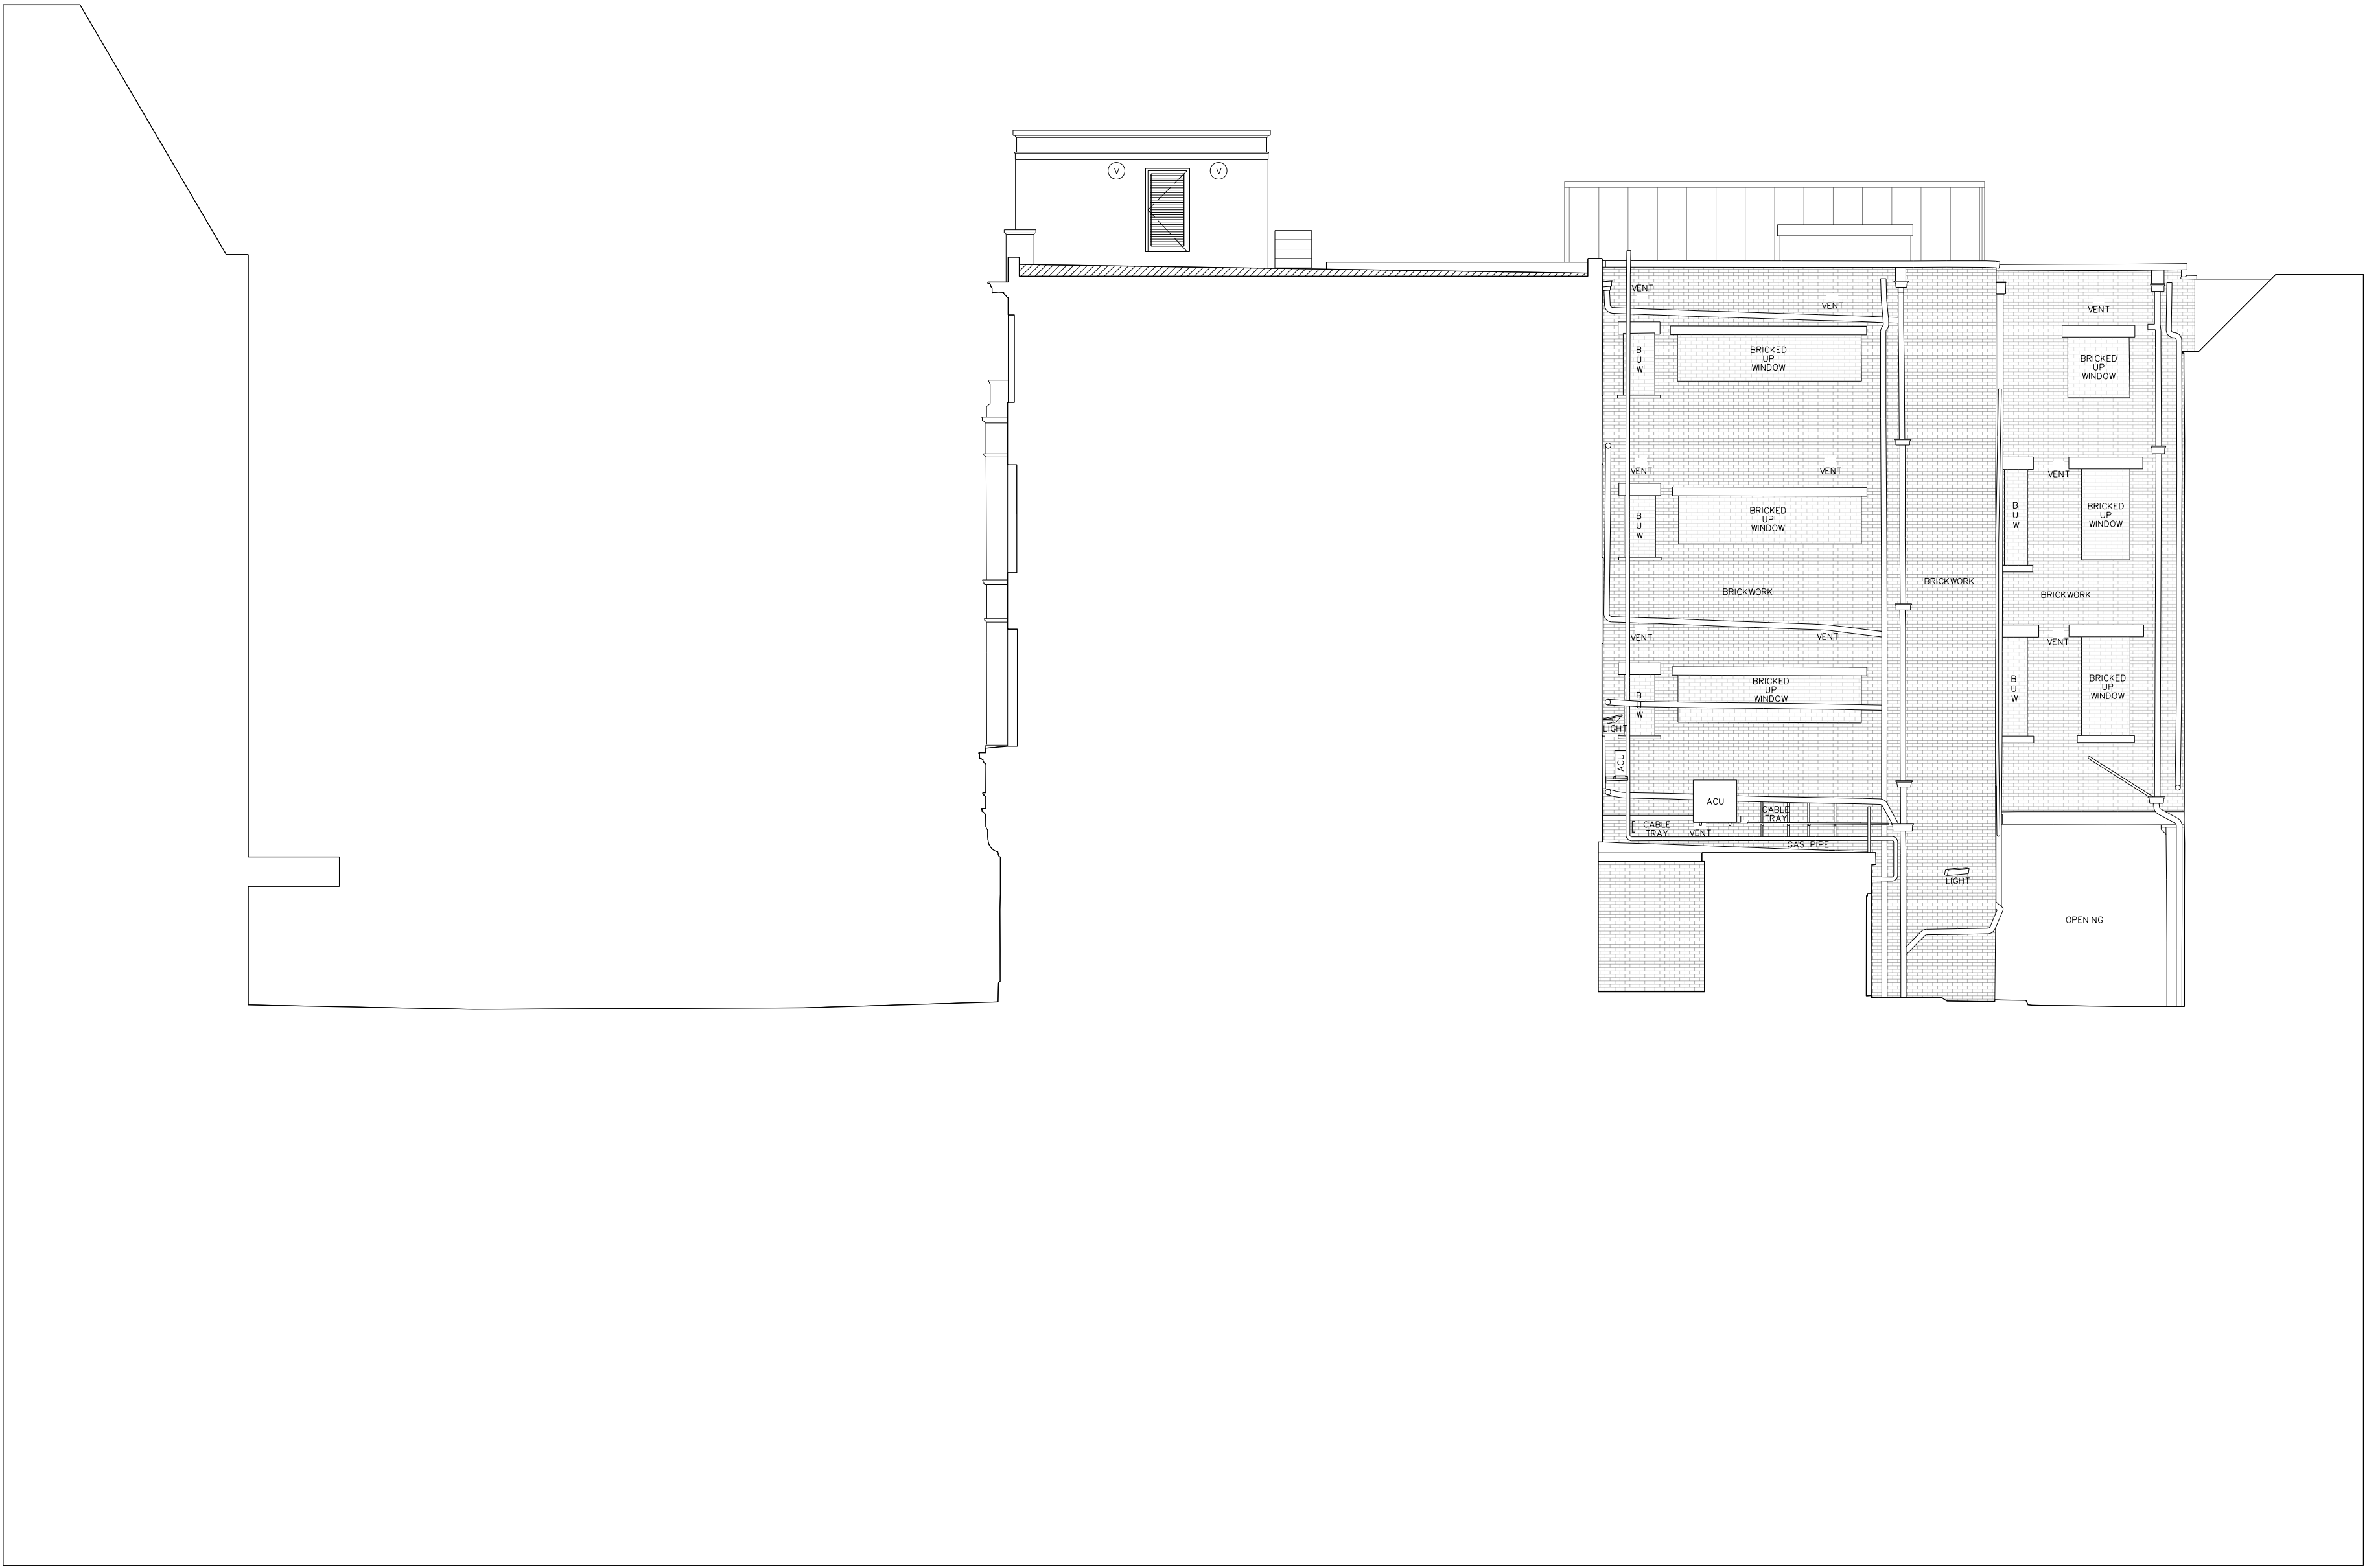

NOTES / REVISION

0	1	2	3	4	5	10		15		JB+CO ARCHITECTS + DESIGNERS Jeffrey Bell Architects 3 Cobourg Street Manchester M1 3GY t +44 [0]161 228 0651 e studio@jeffreymbellarchitects.co.uk
PROJECT EQUITABLE BUILDINGS, MANCHESTER						SCALE 1:100@A1 1:200@A3		DATE NOV 2024		
CLIENT PH PROPERTY HOLDINGS						JOB No 1572		DWG No AL[05]052	REV ★	
TITLE EXISTING SECTION 03						ISSUE FOR PLANNING DOCUMENT				