


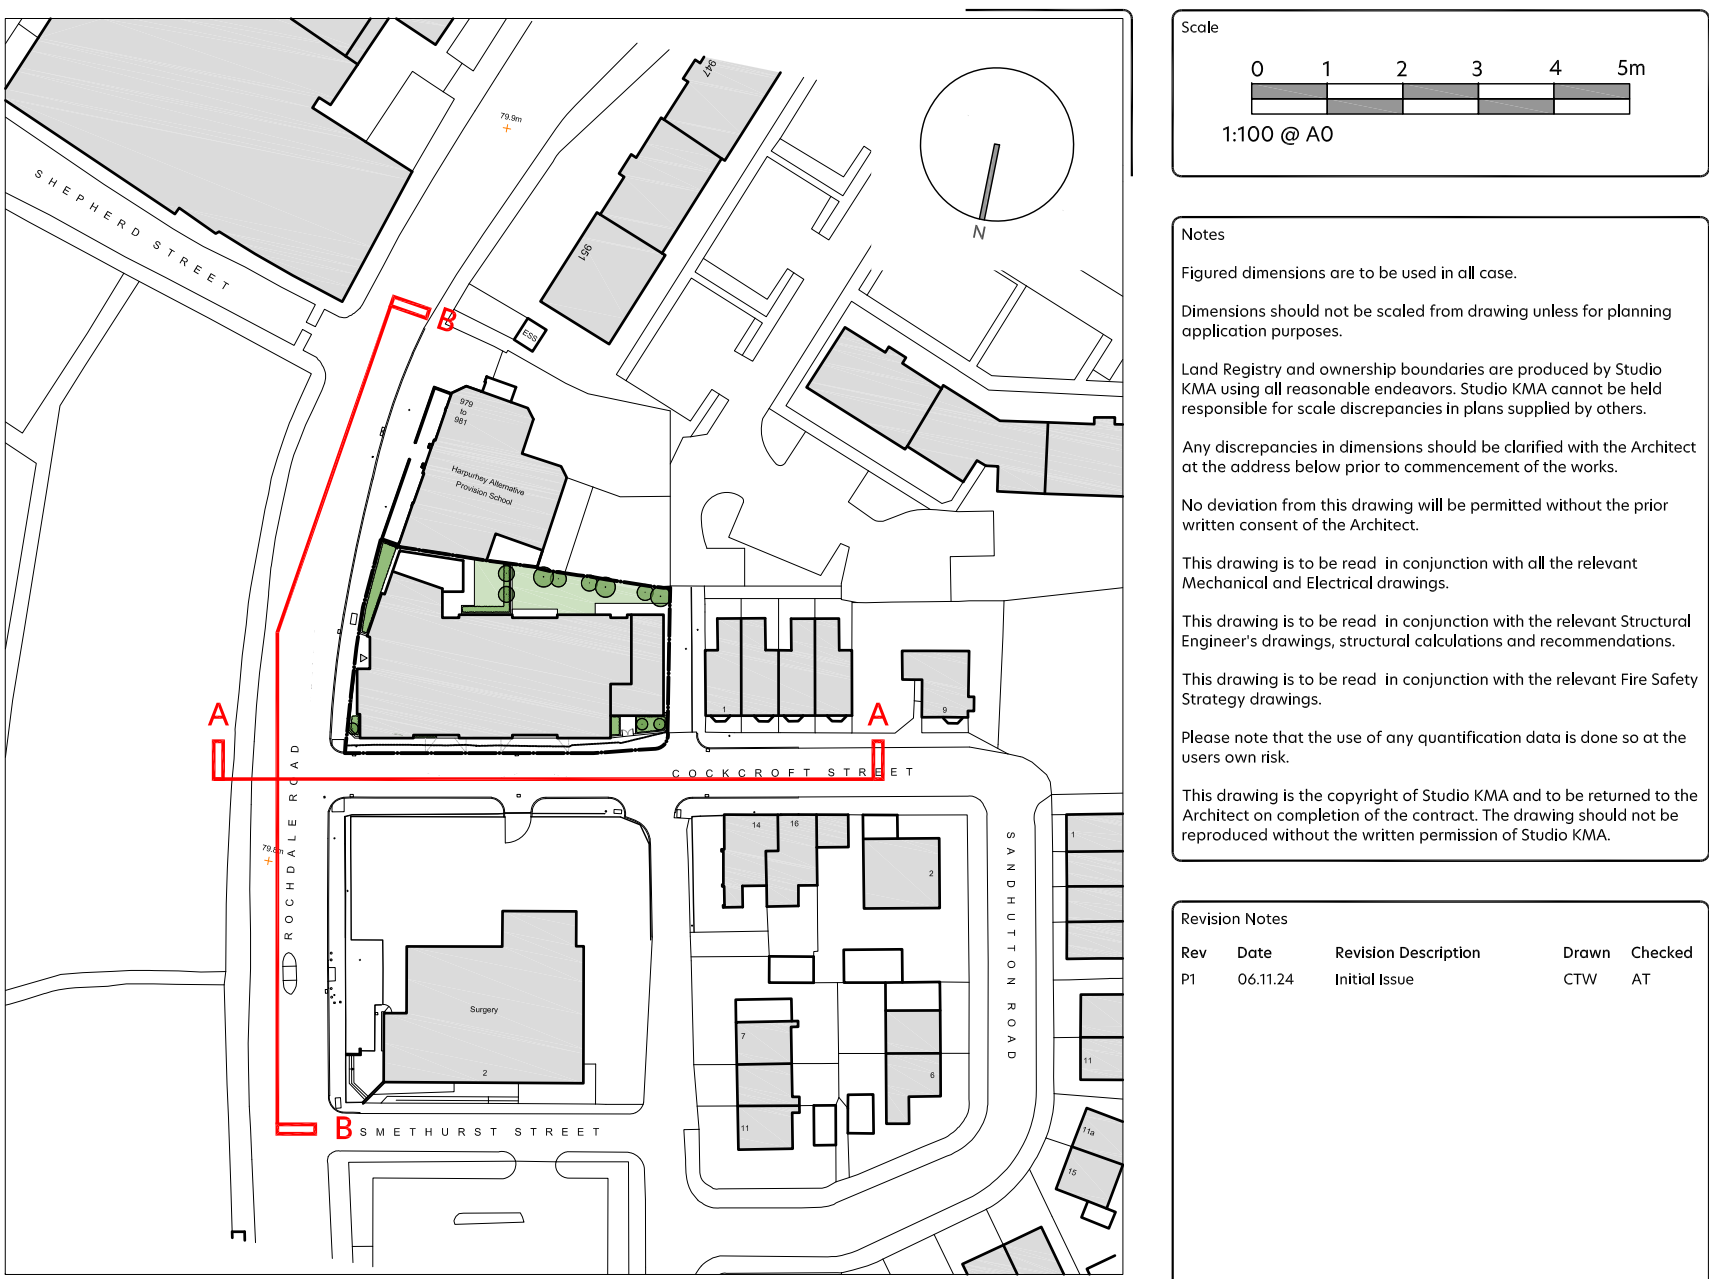


Key Plan (Scale: 1:1000)


Scale
0 1 2 3 4 5m
1:100 @ A0

Notes
Figured dimensions are to be used in all cases.
Dimensions should not be scaled from drawing unless for planning application purposes.
Local legibility and ownership boundaries are enclosed by Studio KMA using off-responsible boundaries. Studio KMA cannot be held responsible for scale discrepancies unless scaled to others.
Any discrepancies in dimensions should be clarified with the Architect on the contract before prior to commencement of the works.
No deviation from this drawing will be permitted without the prior written consent of the Architect.
This drawing is to be read in conjunction with all the relevant structural and electrical drawings.
This drawing is to be read in conjunction with the relevant Structural Engineer's drawings, structural calculations and recommendations.
This drawing is to be read in conjunction with the relevant Fire Safety drawings.
Please note that the use of any quantification data is done so at the client's risk.
This drawing is the copyright of Studio KMA and is to be returned to the Architect on completion of the contract. The drawing should not be reproduced without the written permission of Studio KMA.


Revision	Notes	Revised Description	Drawn	Checked
Rev	Date		CTW	AT
P1	06.11.24	pendant		

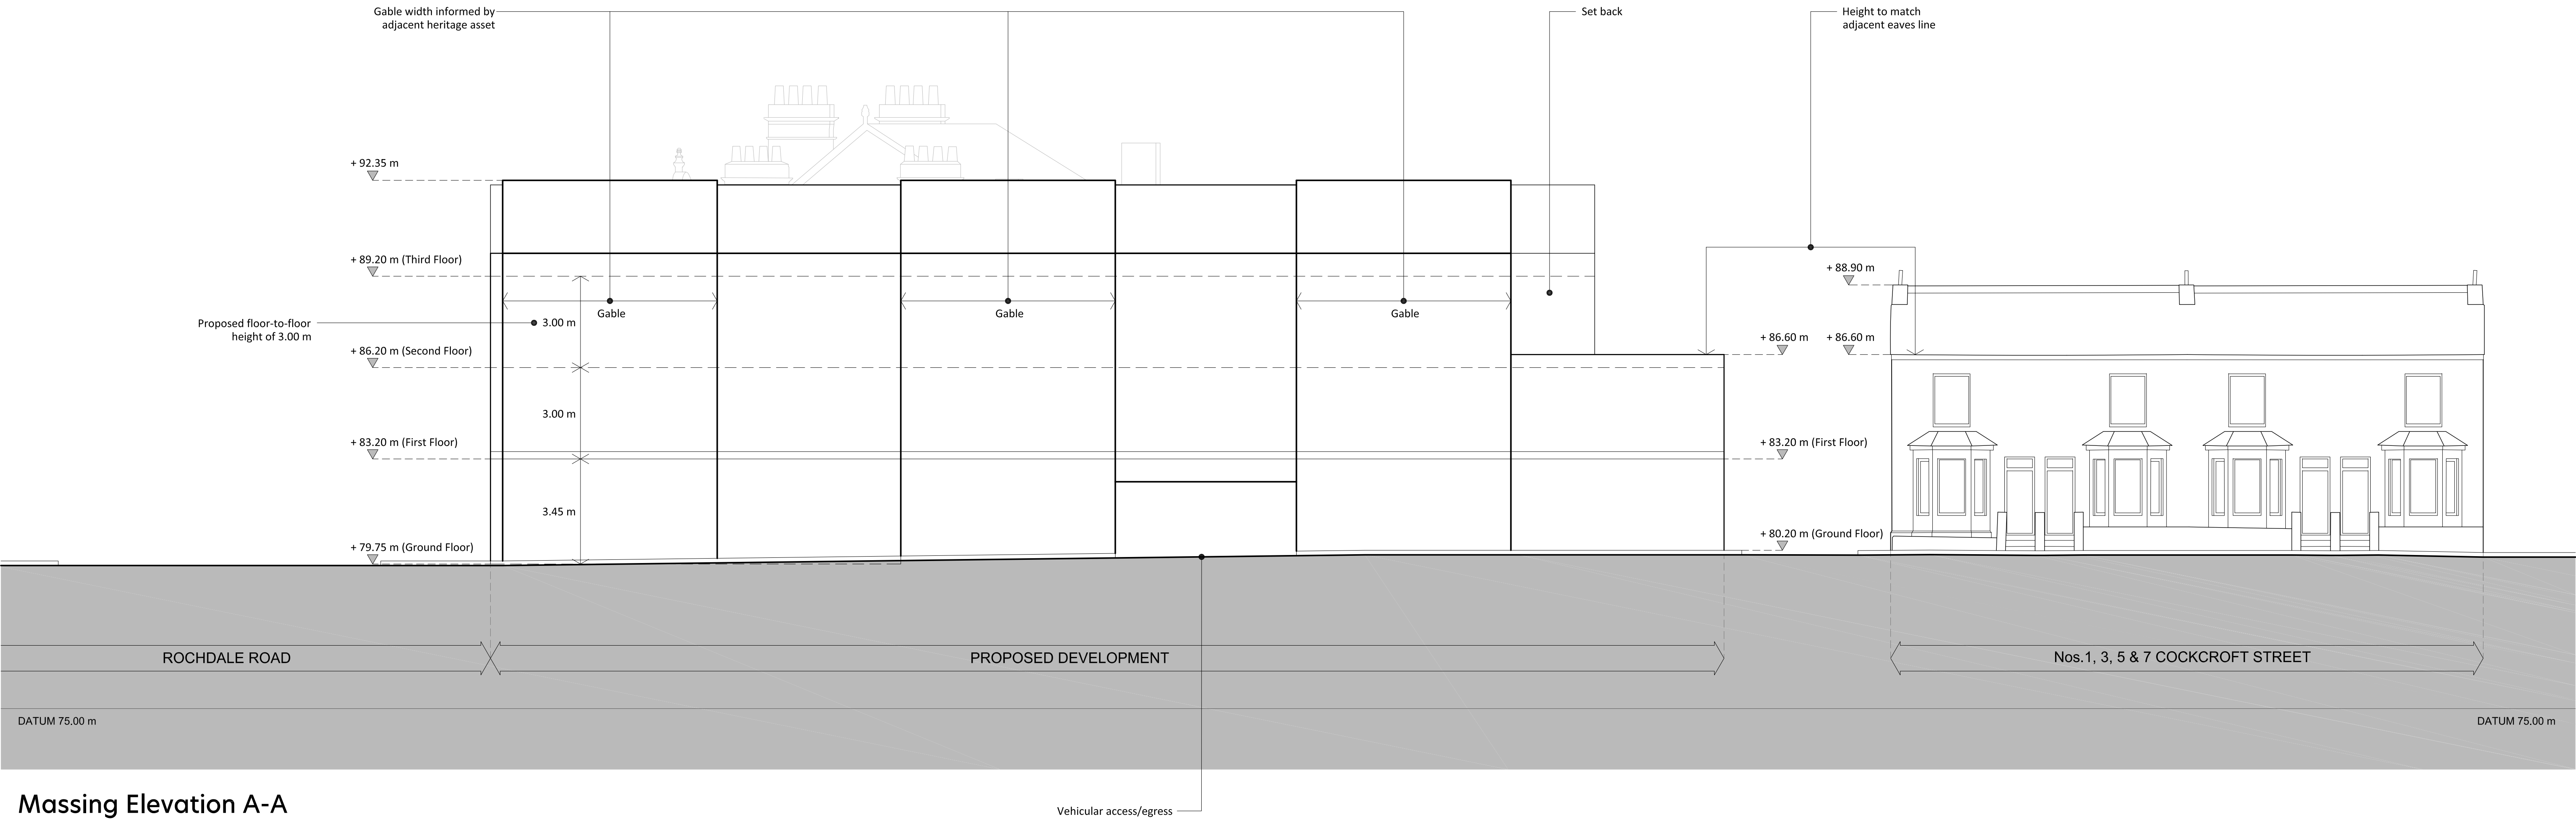

Massing Elevation A-A

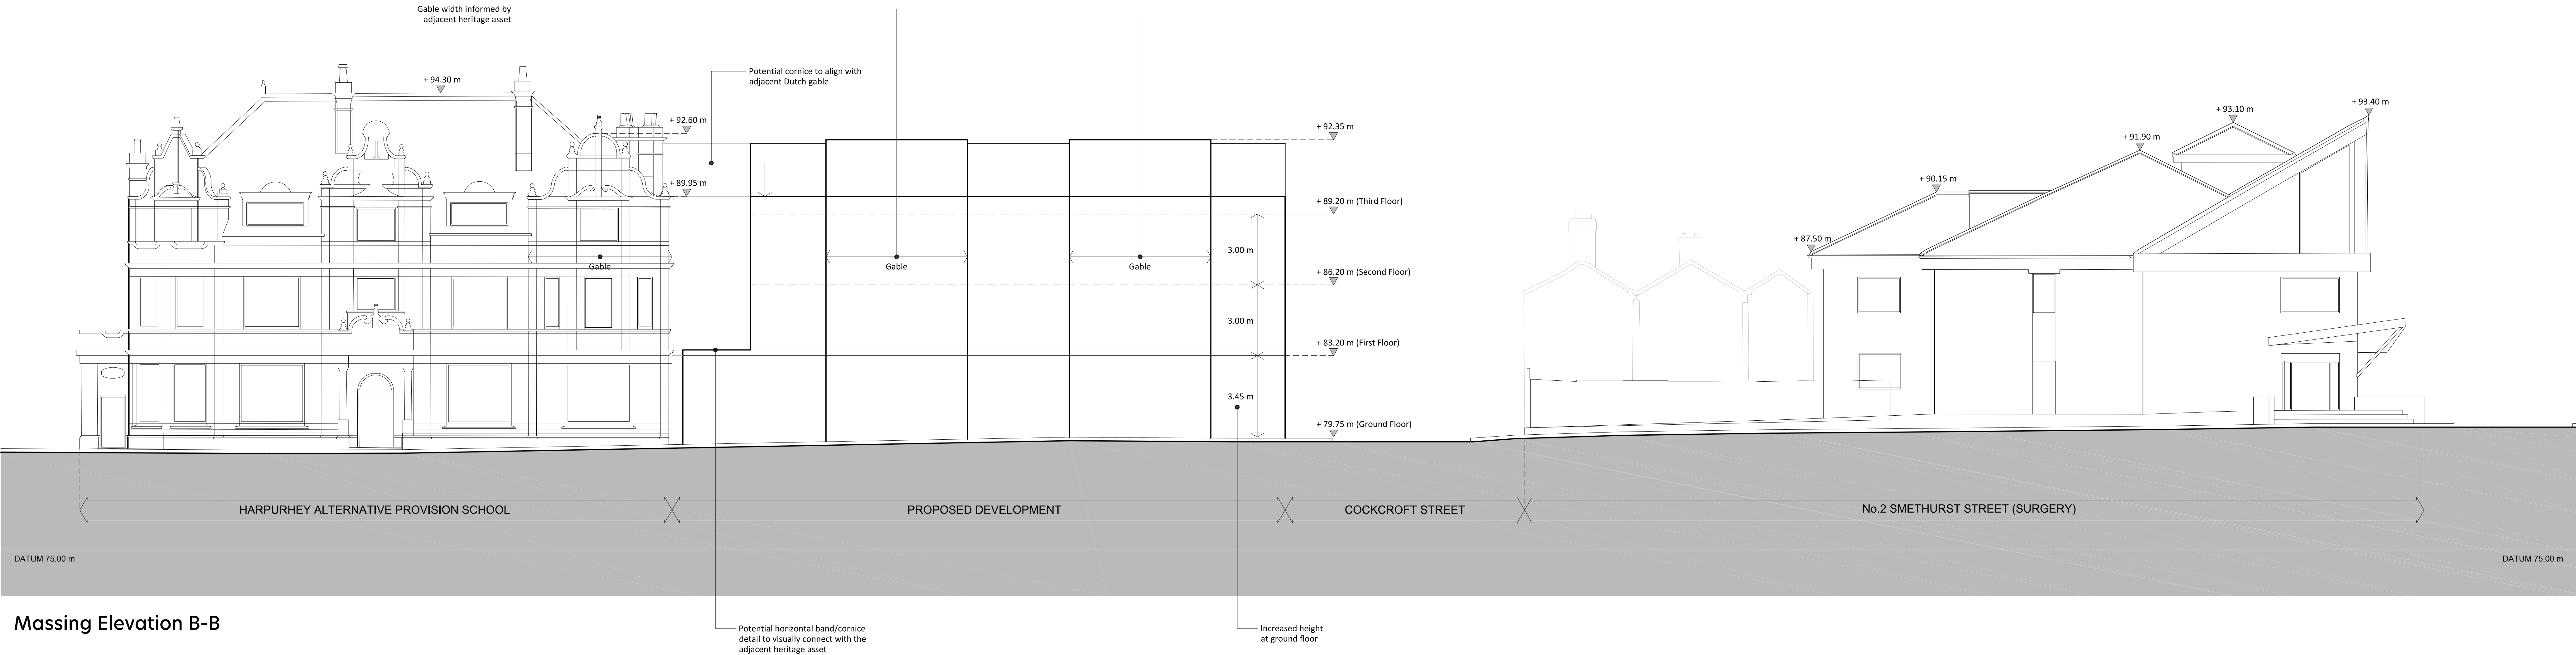

Massing Elevation B-B

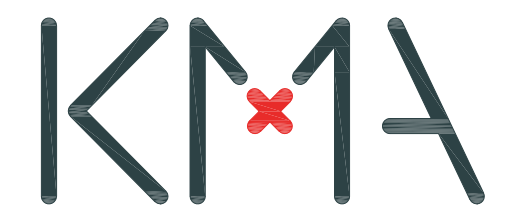

Project Name Harpurhey Rochdale Road				
Drawing Title Proposed Massing Elevations				
Drawing Number HRR-KMA-XX-XX-DR-A-7008				
Project Number T1231	Status A3 Planning	Revision P1		
Drawn by CTW	Reviewed by AT	Date 06.11.24		

Studio KMA
Osborne Arcade | Stamford Street | Rotherham | S60 1NF
T: 01457 872163
E: info@studiokma.co.uk | www.studiokma.co.uk