


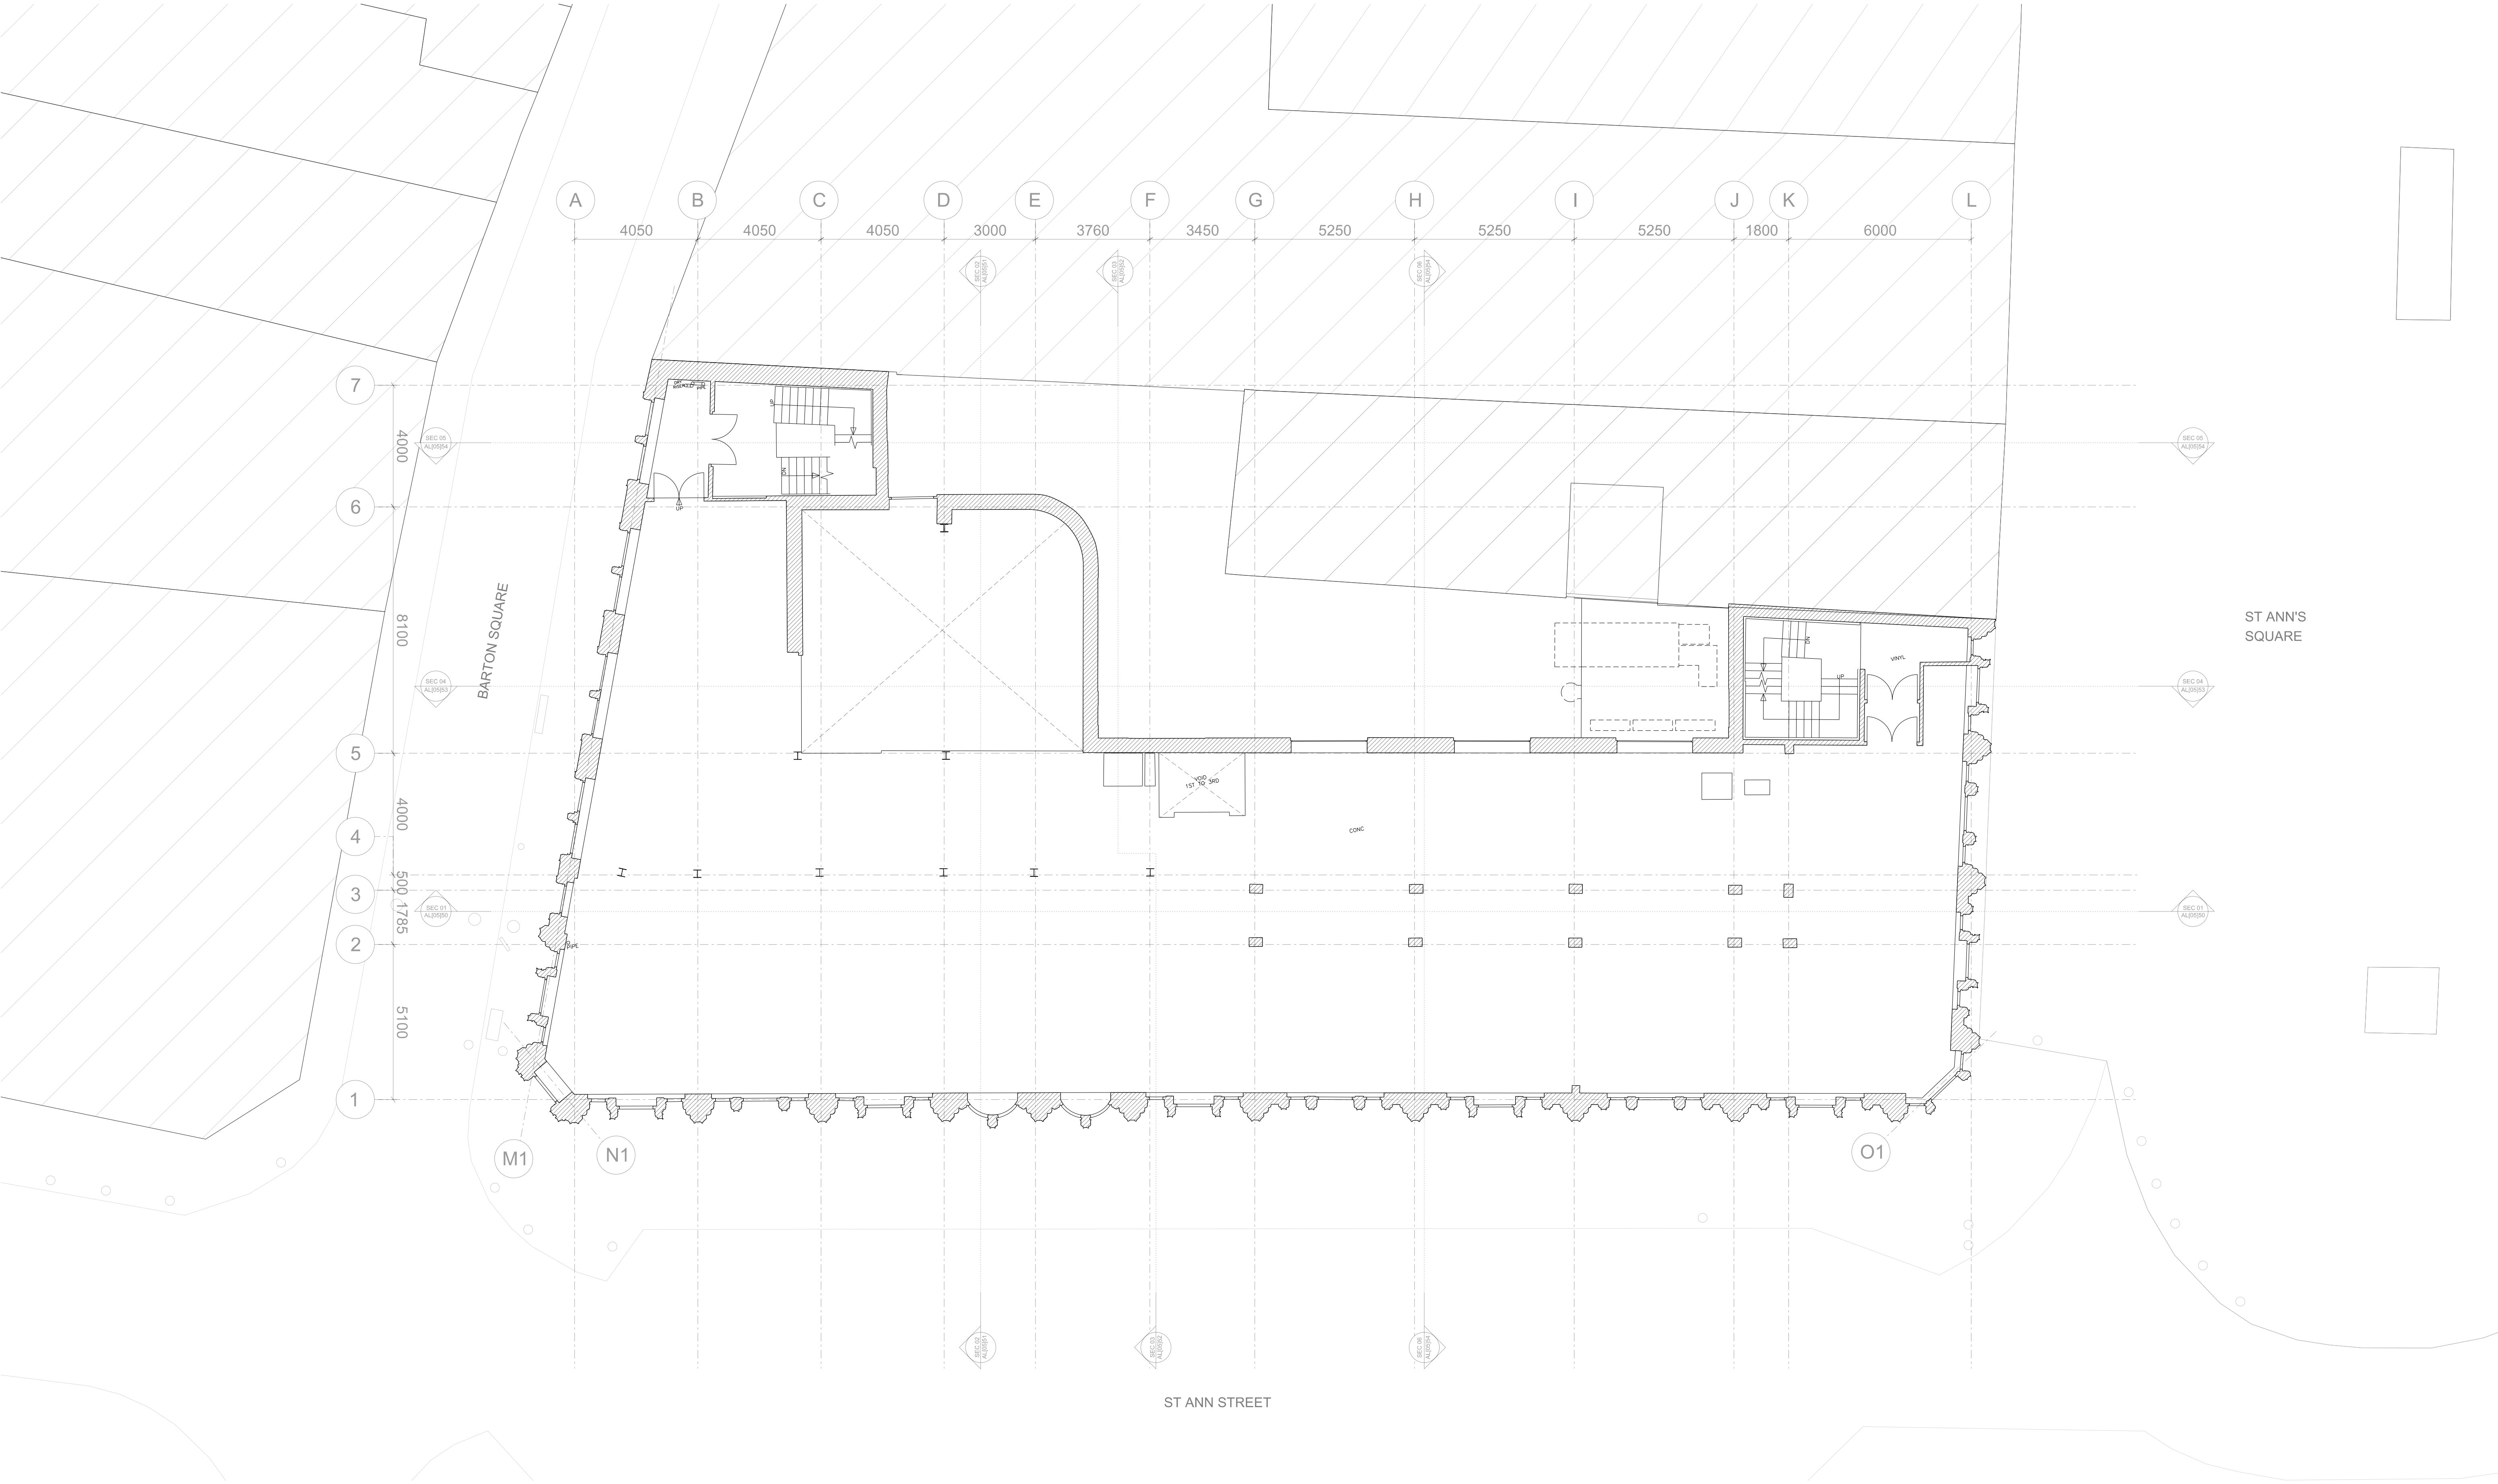

NOTES / REVISION											0		1	2	3	4	5	10		15		JB+CO ARCHITECTS + DESIGNERS		