


NOTES :
DO NOT SCALE FROM THIS DRAWING. ALL MEASUREMENTS MUST BE SITE CHECKED BEFORE THE COMMENCEMENT OF ANY WORK.

IF APPLICABLE:	
DESK SIZE :	XX mm
DESK QTY:	XX desks
SQFT :	XX sqft

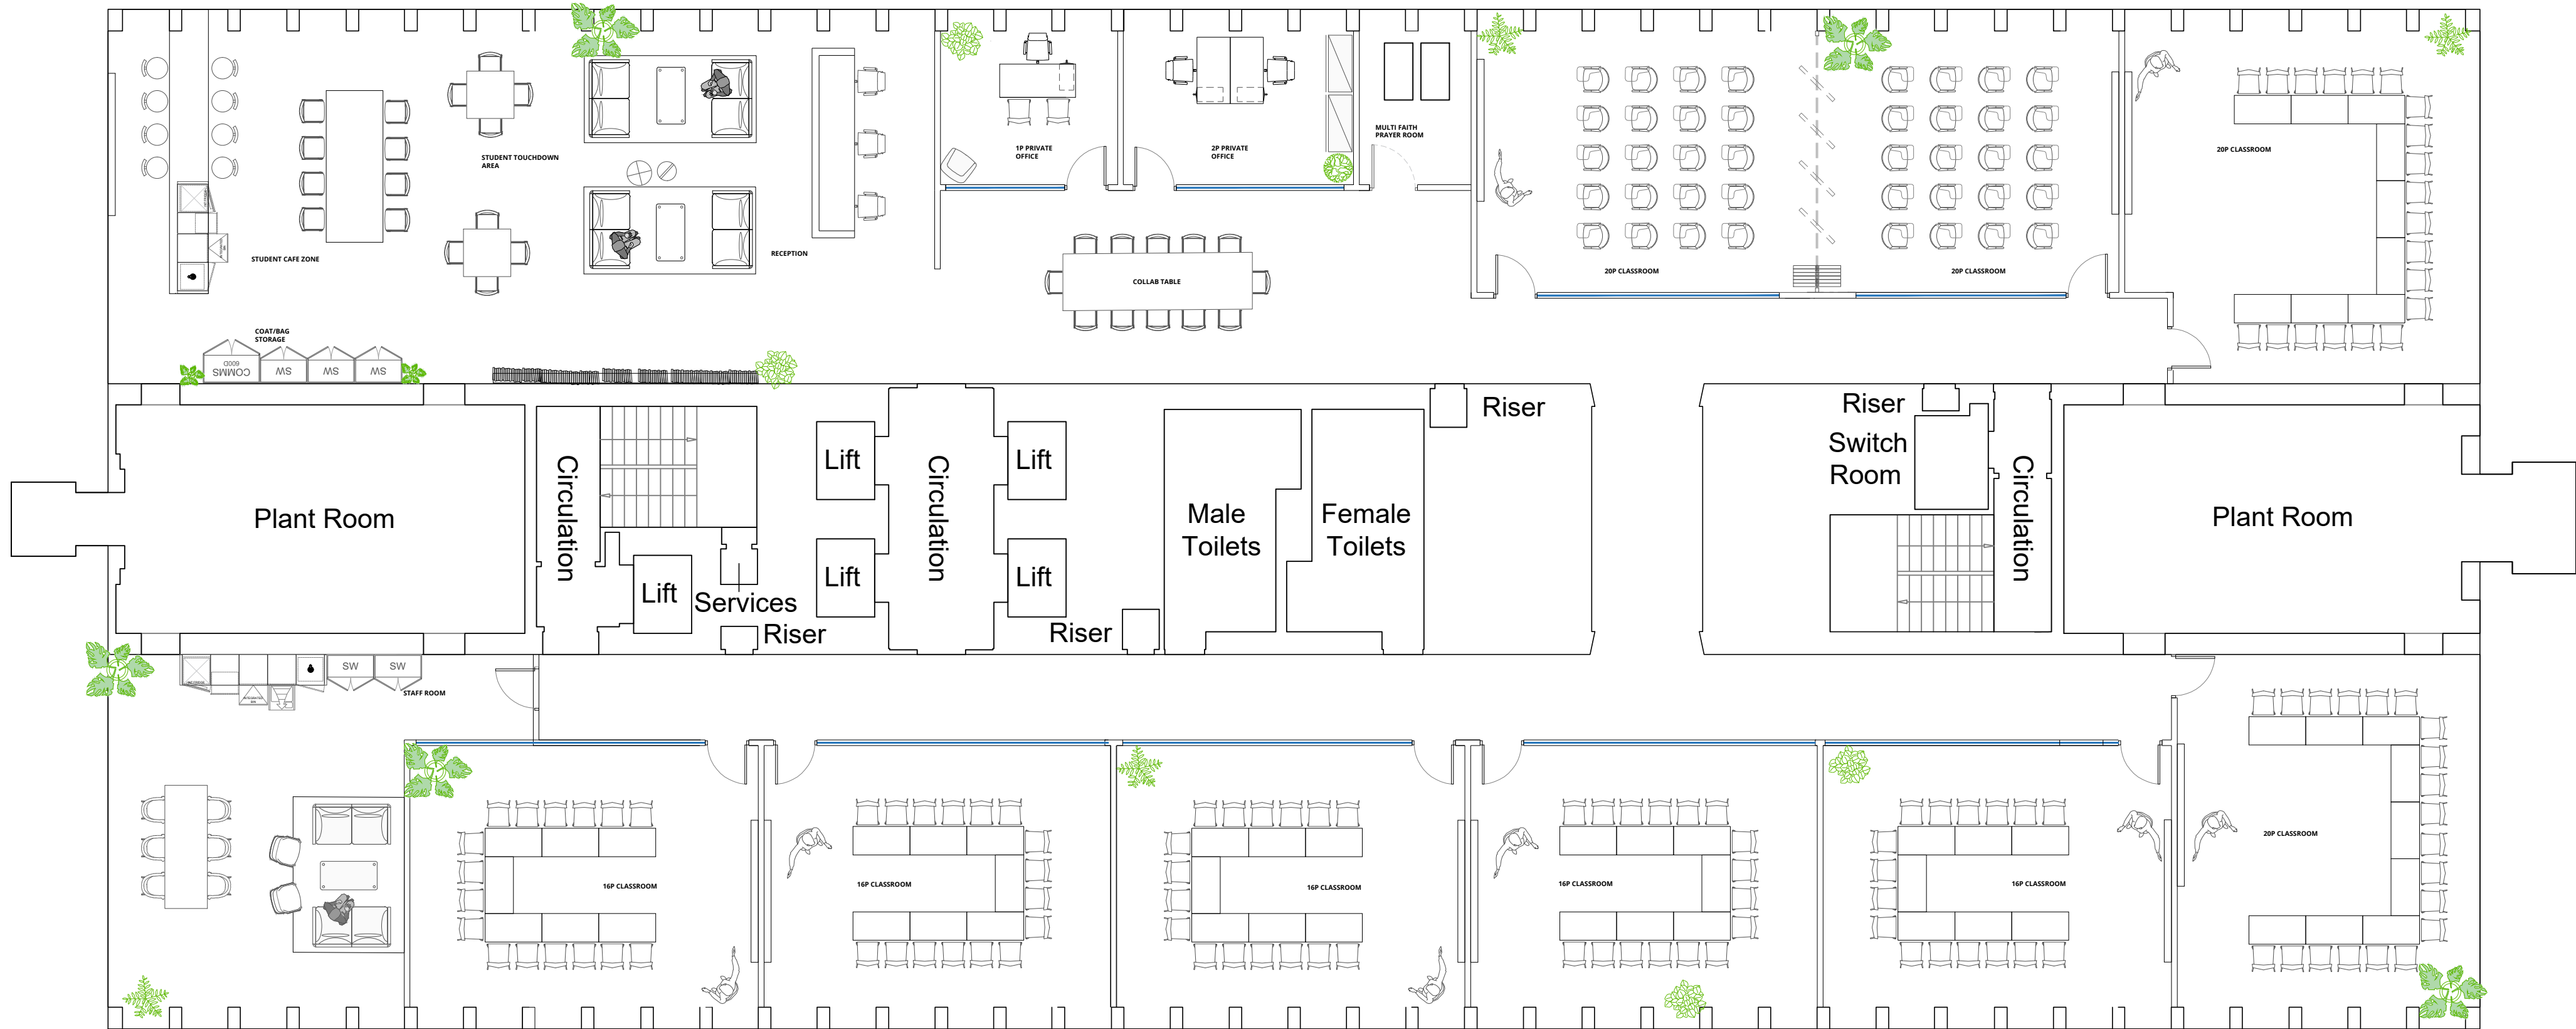

A05	24/09/24	LAYOUT CHANGE AS PER CLIENTS E-MAIL REQUEST 23.09	AMR	-
A04	23/09/24	LAYOUT CHANGE AS PER CLIENTS E-MAIL REQUEST 19.09	AMR	-
A03	17/09/24	SOUTHERN CLASS ROOM LAYOUT AMENDED TO ALLOW FOR INCLUSION OF STAFF BREAK ROOM	JRL	-
A02	12/09/24	LAYOUT AMENDED TO INCLUDE PLANT ROOMS FOLLOWING RECEIPT OF ACCURATE LEASE PLAN	JRL	-
A01	16/08/24	FIRST ISSUE	JRL	-
REV	DATE	ISSUE	BY	CH

STATUS:
FOR APPROVAL



PROJECT :	CITY TOWER - L14
CLIENT :	EC ENGLISH
LEVEL :	14
DESCRIPTION :	GENERAL ARRANGEMENT

SCALE :	1:100 @ A1
DRAWING No :	T816_CST_DR_A_14_100_0001
REVISION :	A05