



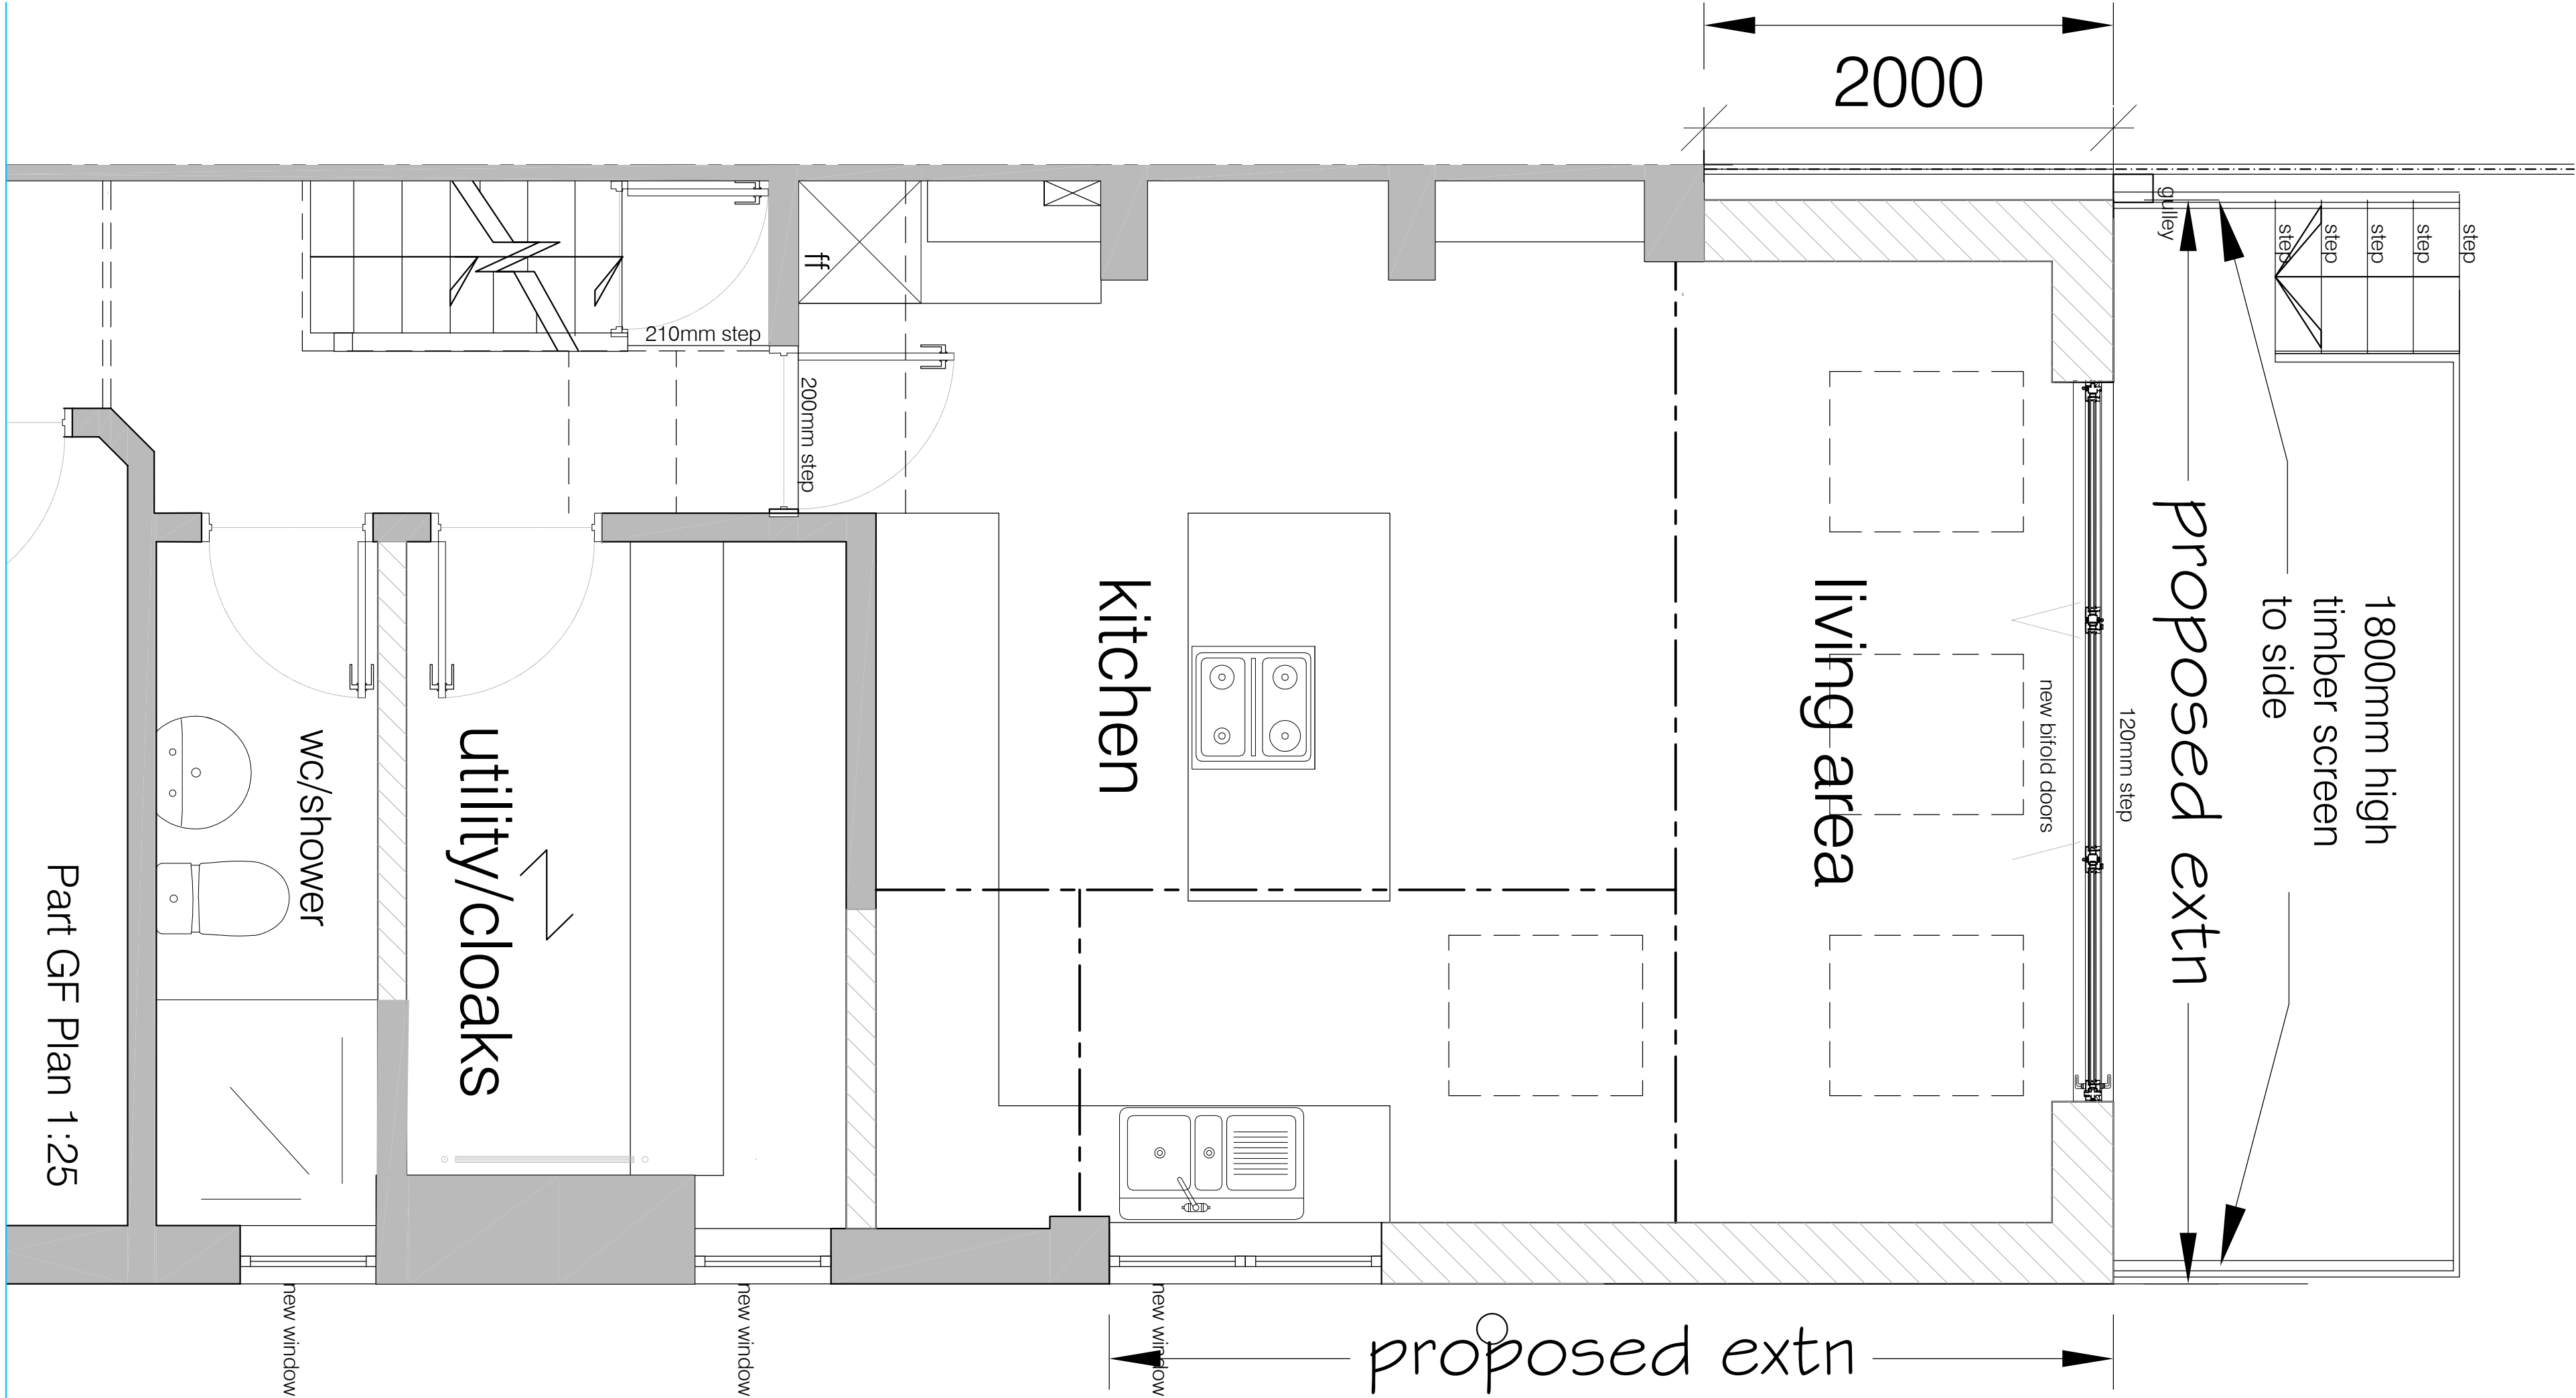

1.8m high timber

1.2m high timber panel/conc post fence

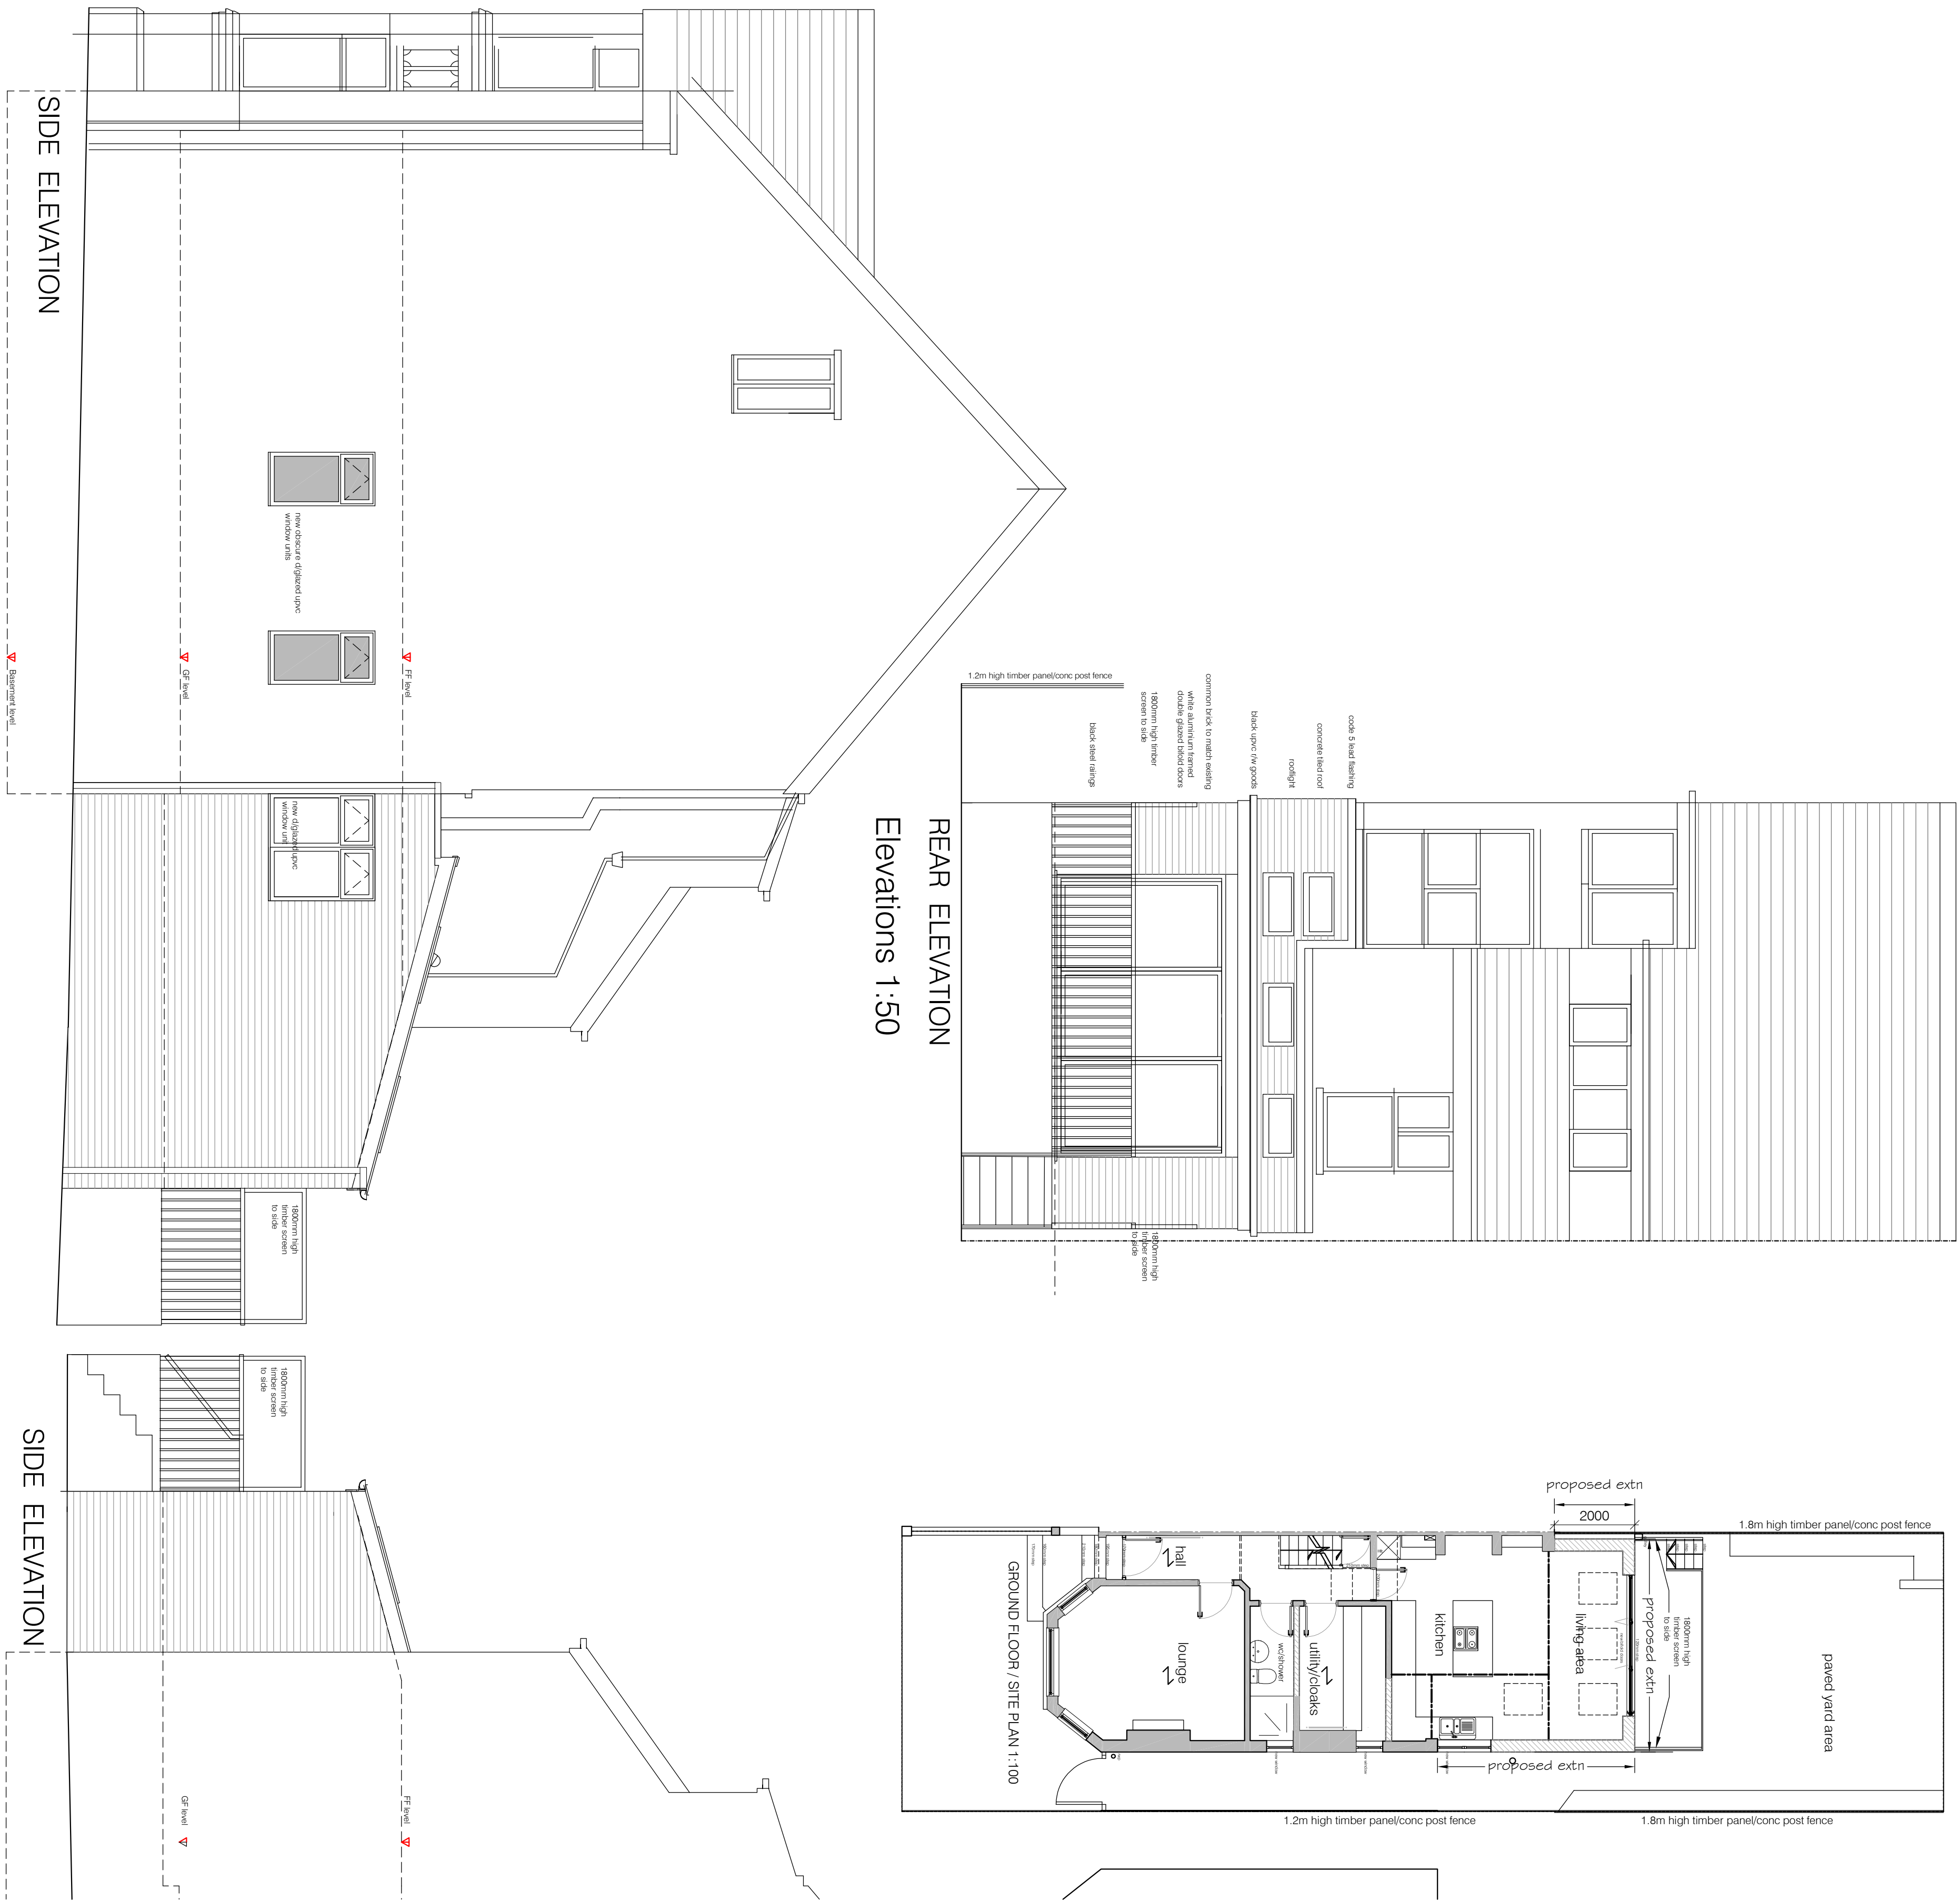

Simon R Miles

Chartered Architect

Disbury

Manchester

T. 07778 137830

E. srmls@architect@gmail.com

Revision

Date

Revision note

A

31.03.2020

1800mm high screen shown to sides of deck

Notes

Project :

57 Barntford Road Disbury

Title :

Plans and elevations as proposed

Drawing number :

20 202 PL200

Scale :

1:25, 50, 100@A1

Date :

14.01.20

Issue :

PL100

Simon R Miles

Chartered Architect

Disbury

Manchester

T. 07778 137830

E. srmls@architect@gmail.com