


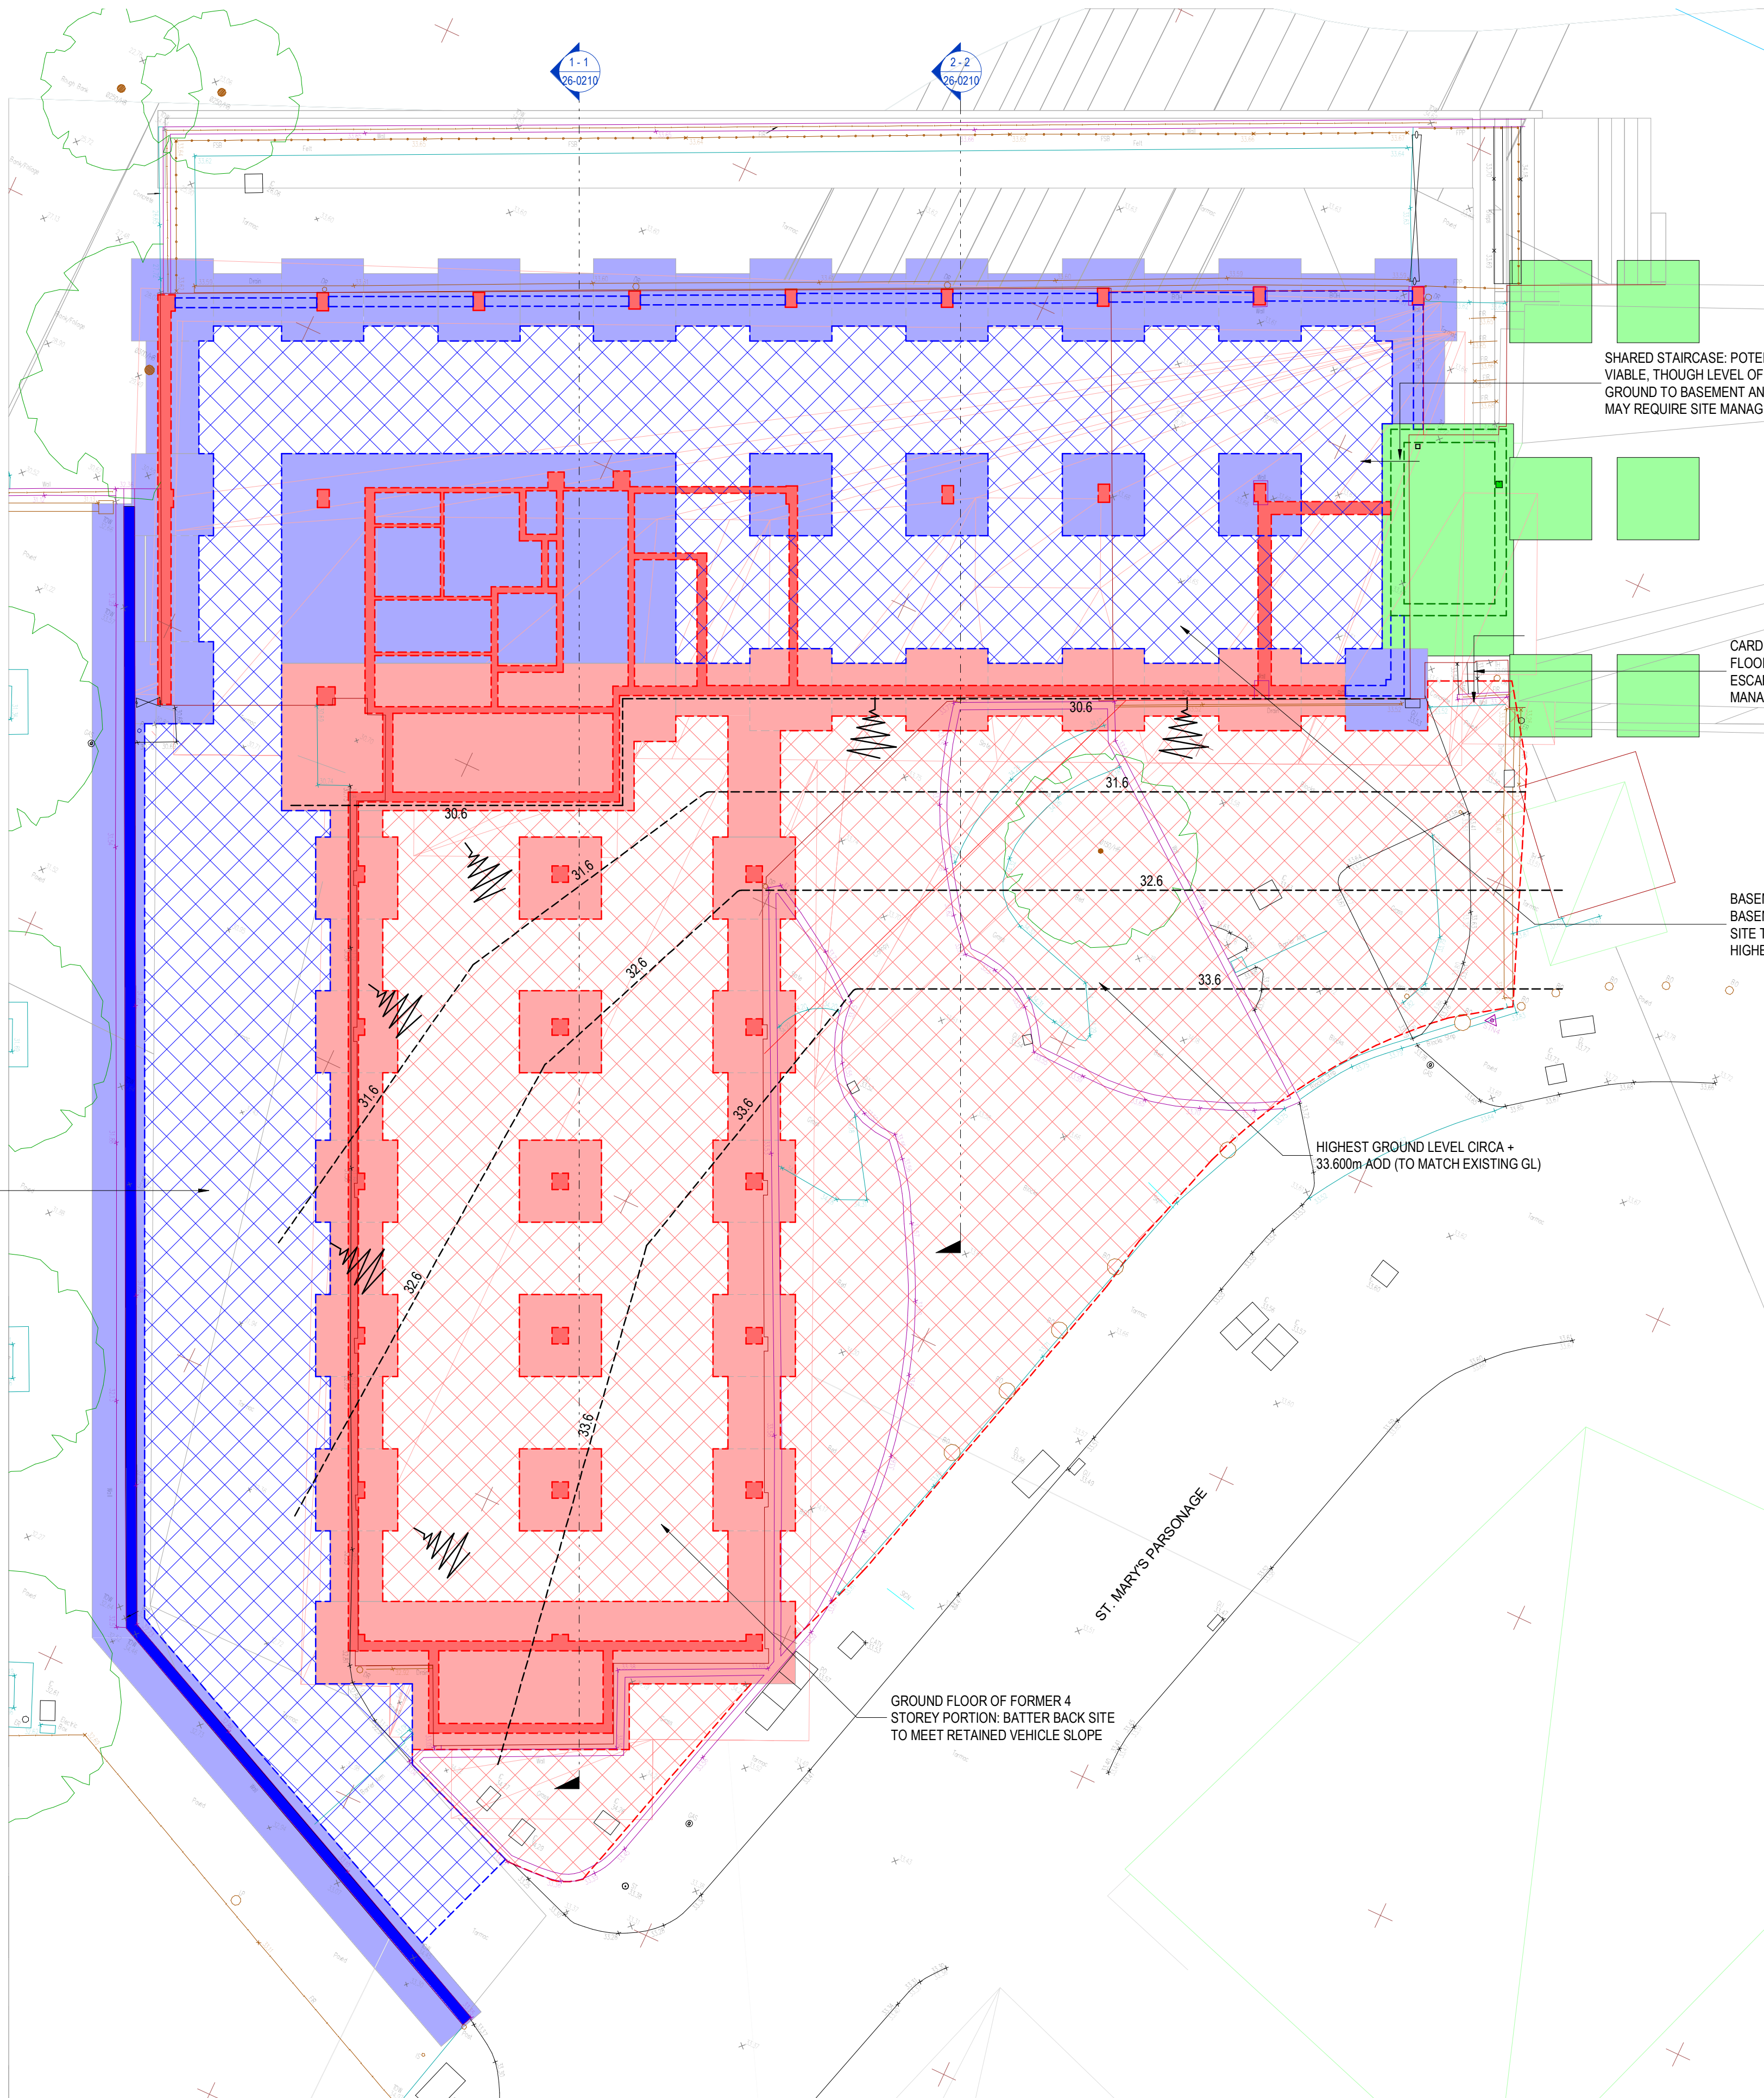

RAMP SURFACING RETAINED AND SO LEVELS RETAINED, DEMOLISHED SITE TO BE BATTERED FROM EXISTING TO HIGHEST GROUND LEVEL AT MAX 1:3 SLOPE

SHARED STAIRCASE: POTENTIAL ESCAPE ROUTE REMAINS VIABLE, THOUGH LEVEL OF ESCAPE IS CHANGED FROM GROUND TO BASEMENT AND ESCAPE INTO VACANT SITE MAY REQUIRE SITE MANAGEMENT TO AVOID CDM HAZARDS

CARDINAL BASEMENT ESCAPE ROUTE (GROUND FLOOR LEVEL) REMAINS VIABLE, THOUGH ESCAPE INTO VACANT SITE MAY REQUIRE SITE MANAGEMENT TO AVOID CDM HAZARDS

BASEMENT SLAB RETAINED AND SO BASEMENT LEVELS RETAINED, DEMOLISHED SITE TO BE BATTERED FROM EXISTING TO HIGHEST GROUND LEVEL AT MAX 1:3 SLOPE

HIGHEST GROUND LEVEL CIRCA + 33.600m AOD (TO MATCH EXISTING GL)

GROUND FLOOR OF FORMER 4 STOREY PORTION: BATTER BACK SITE TO MEET RETAINED VEHICLE SLOPE

ST. MARY'S PASSAGE

GENERAL NOTES:

- THIS DRAWING IS TO BE READ IN CONJUNCTION WITH ALL RELEVANT ARCHITECTS AND ENGINEERS DRAWINGS AND SPECIFICATIONS.
- DO NOT SCALE THIS DRAWING. ANY AMBIGUITIES, OMISSIONS AND ERRORS ON DRAWINGS SHALL BE BROUGHT TO THE ENGINEERS ATTENTION IMMEDIATELY. ALL DIMENSIONS MUST BE CHECKED / VERIFIED ON SITE.
- ALL DIMENSIONS ARE IN MILLIMETRES UNLESS NOTED OTHERWISE.
- FOR GENERAL NOTES REFER TO DRAWING S-20-0010

LEGEND:

- GREEN** DENOTES ADJACENT CARDINAL HOUSE STRUCTURE TO BE RETAINED PERMANENTLY
- BLUE** DENOTES ALBERTON HOUSE STRUCTURE TO BE REMOVED AS PART OF THE MAIN WORKS PHASE
- RED** DENOTES ALBERTON HOUSE STRUCTURE TO BE REMOVED AS PART OF THE EARLY WORKS PHASE

Rev: Description: Date: By: Chkd:



Merchant Exchange, 17-19 Whitworth Street West, Manchester, M1 5WG
0161 236 2394
manchester@curtins.com
www.curtins.com

Civils & Structures • Transport Planning • Environmental • Infrastructure • Geotechnical • Conservation & Heritage • Principal Designer
Birmingham • Bristol • Cambridge • Cardiff • Dublin • Edinburgh • Glasgow • Kenton • Leeds • Liverpool • London • Manchester • Nottingham

Status: PRELIMINARY

Project: ALBERTON HOUSE

Orig Title: EARLY WORKS AND MAIN WORKS PHASING PLAN
GENERAL ARRANGEMENT

Project No:	Size:	Date:	Drawn By:	Designed By:	Checked By:
077764	A1	AUG '24	SW	KG	KG
Scale: As indicated					

Project Code:	Originator:	Volume:	Level:	Type:	Role:	Category / Number:	Rev:
---------------	-------------	---------	--------	-------	-------	--------------------	------

ALBH - CUR - 00 - 00 - DR - S - 26-0200 -