


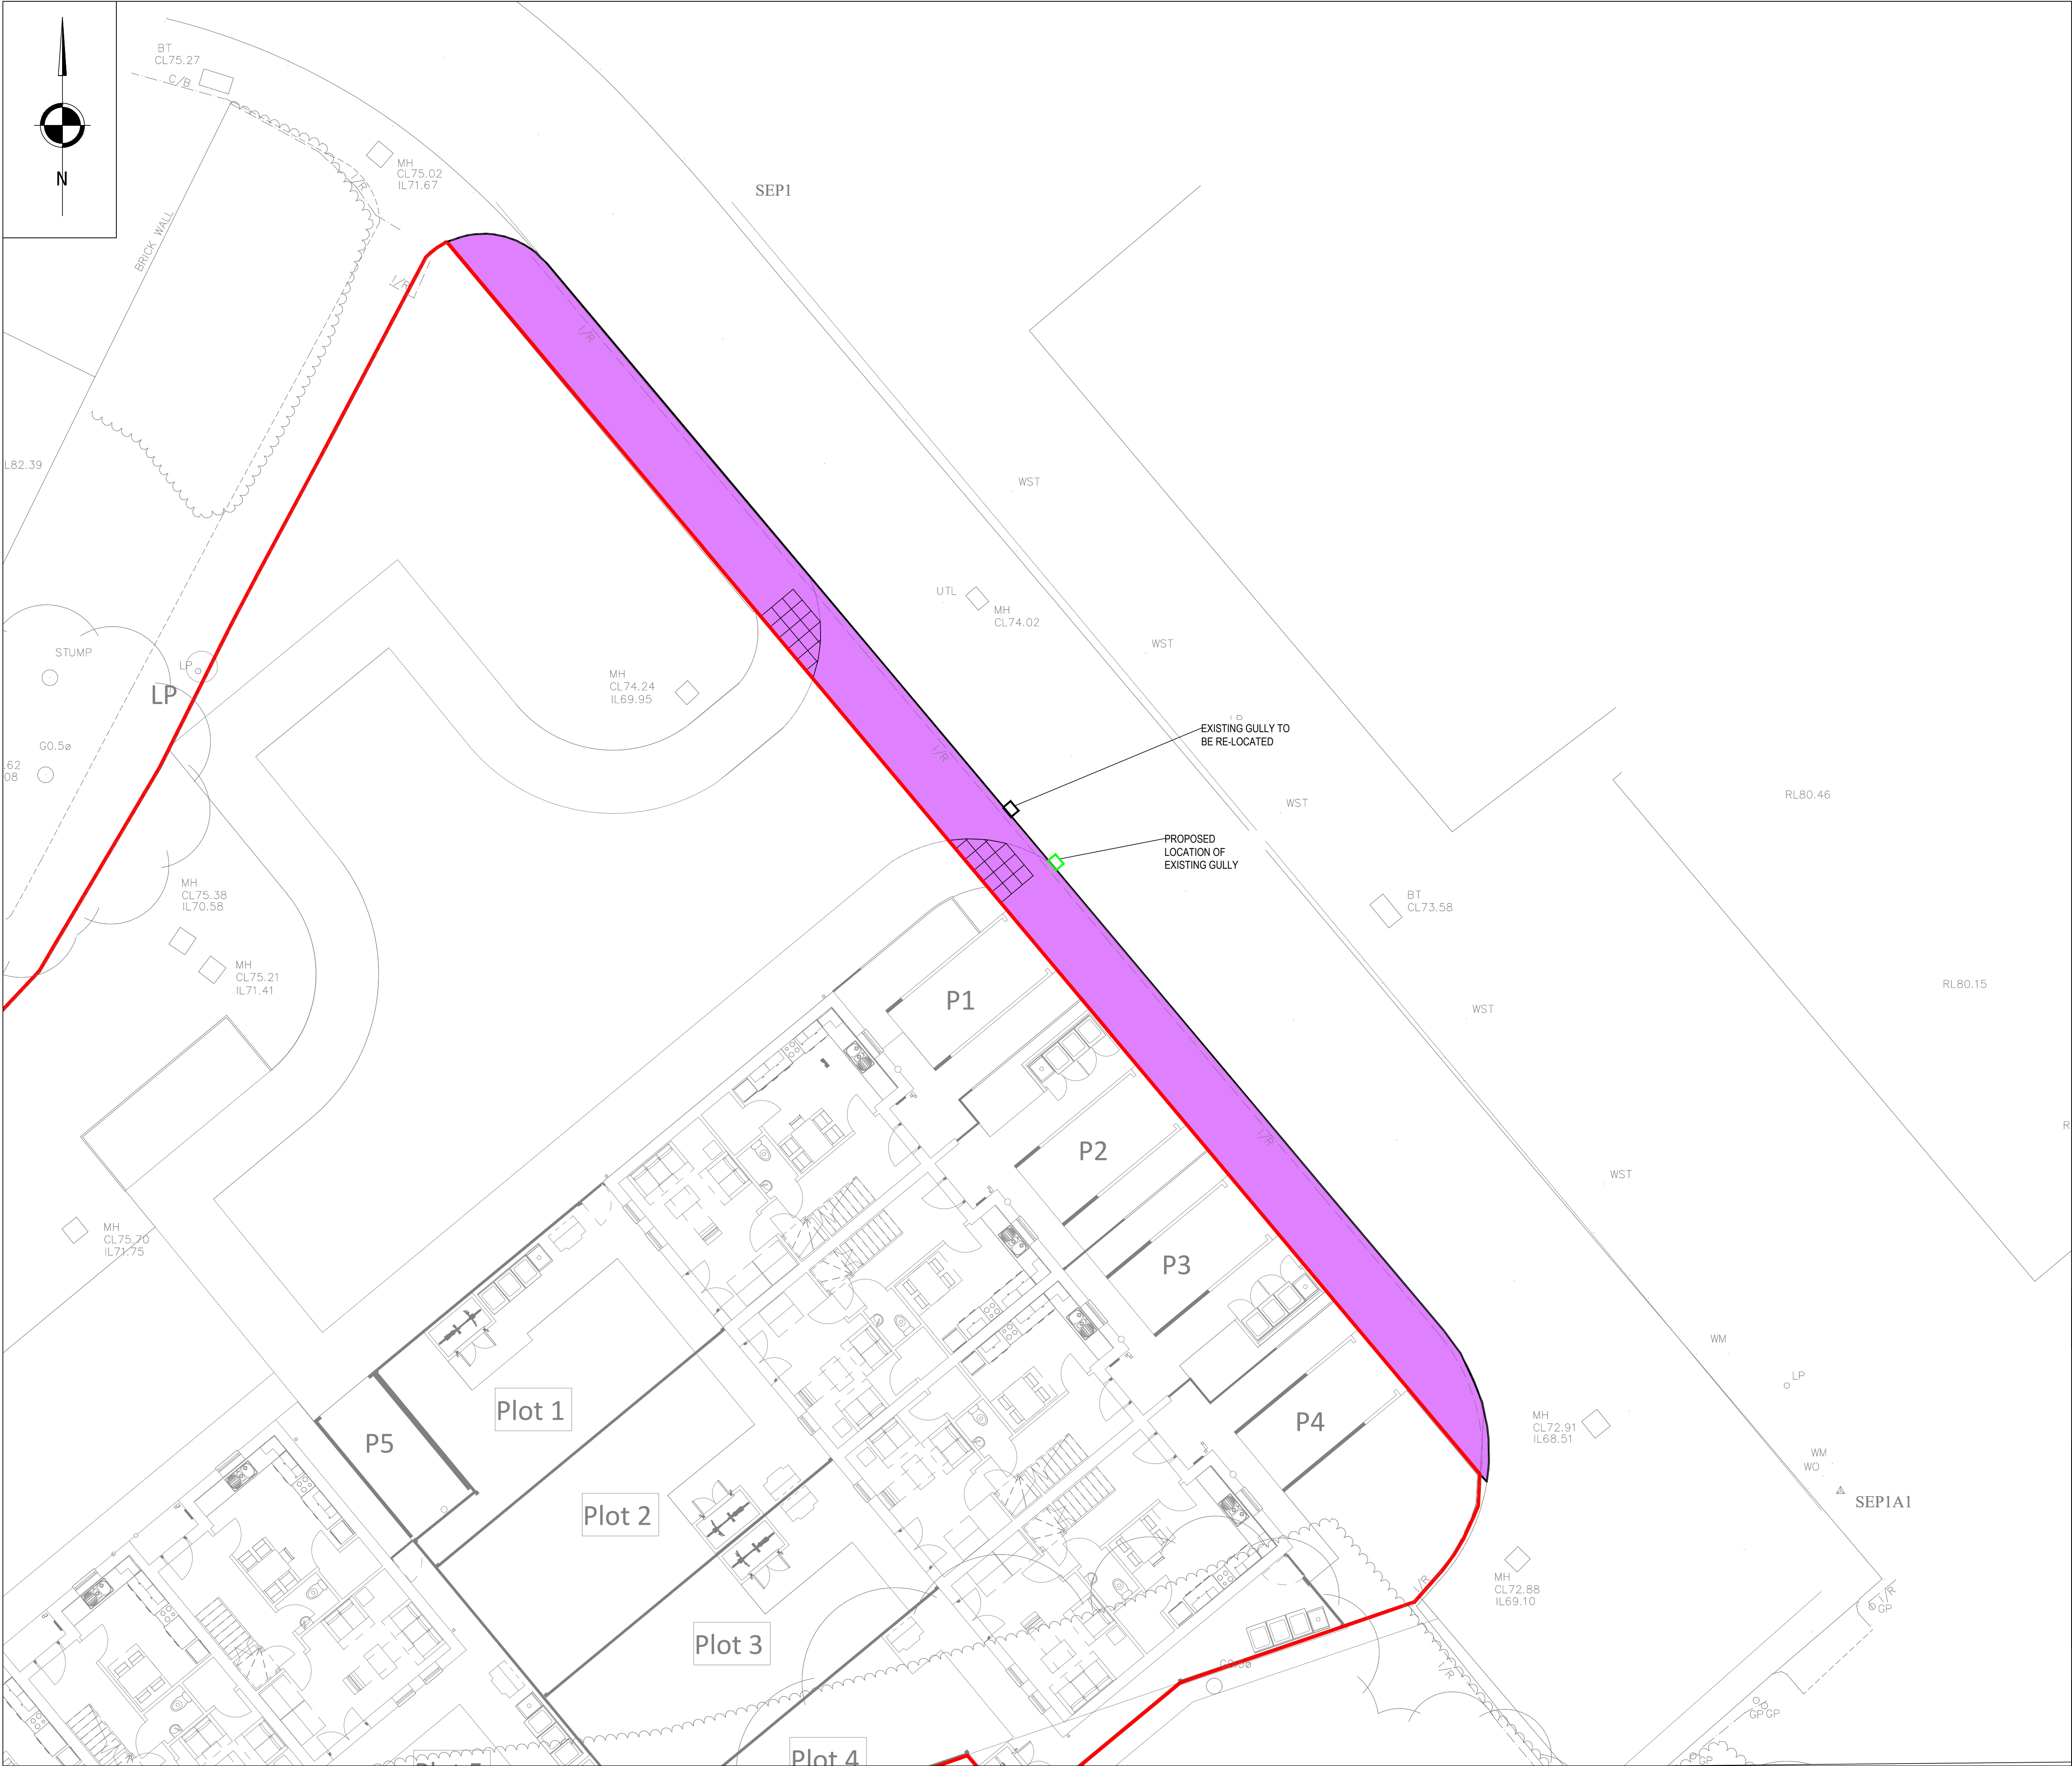

- GENERAL NOTES**
1. THIS DRAWING TO BE READ IN CONJUNCTION WITH ALL RELEVANT ENGINEERS, ARCHITECTS AND SPECIALISTS DRAWINGS AND SPECIFICATIONS.
 2. ALL RELEVANT DIMENSIONS TO BE OBTAINED/CHECKED AGAINST ARCHITECT'S DRAWINGS AND BY SITE MEASUREMENT PRIOR TO THE COMMENCEMENT OF WORKS OR ORDERING OF MATERIALS. DISCREPANCIES BETWEEN THE DRAWINGS AND SITE CONDITIONS TO BE NOTIFIED TO THE ENGINEER.
 3. DO NOT SCALE FROM THIS DRAWING.
 4. THE CONTRACTOR IS RESPONSIBLE FOR THE LOCATION OF ALL UNDERGROUND SERVICES THAT MAY EXIST AND TO DIVERT THEM IF NECESSARY PRIOR TO THE COMMENCEMENT OF THE WORKS.

KEY

- PROPOSED S50 ADOPTION
- PROPOSED SITE BOUNDARY
- TACTILE PAVING

P01	04.12.2024	PRELIMINARY ISSUE	MG	KOB	KOB
REV	DATE	DESCRIPTION	BY	CHK	APP

DRAWING STATUS: **PRELIMINARY**

CLIENT: JIGSAW

ARCHITECT: BTP ARCHITECTS

PROJECT: P500 MOSTON KENYON LANE

TITLE: S278 ADOPTION PLAN

STATUS:	PROJECT No.	PROJECT	ORIGINATOR	VOL/SYS	LEVEL	TYPE	ROLE	DRAWING No.	REV:
S2	222-100	KLM - AJP - ZZ - 00 - DR - C - 1690	P01						

SCALE @ A1:	DESIGNED:	DRAWN:	CHECKED:	APPROVED:	DATE:
1:200	JP	JP	KOB	KOB	OCT 23

AJP consulting engineers
0151 227 1462 info@ajptd.co.uk 01 Dale Street, Liverpool, L2 2ET