
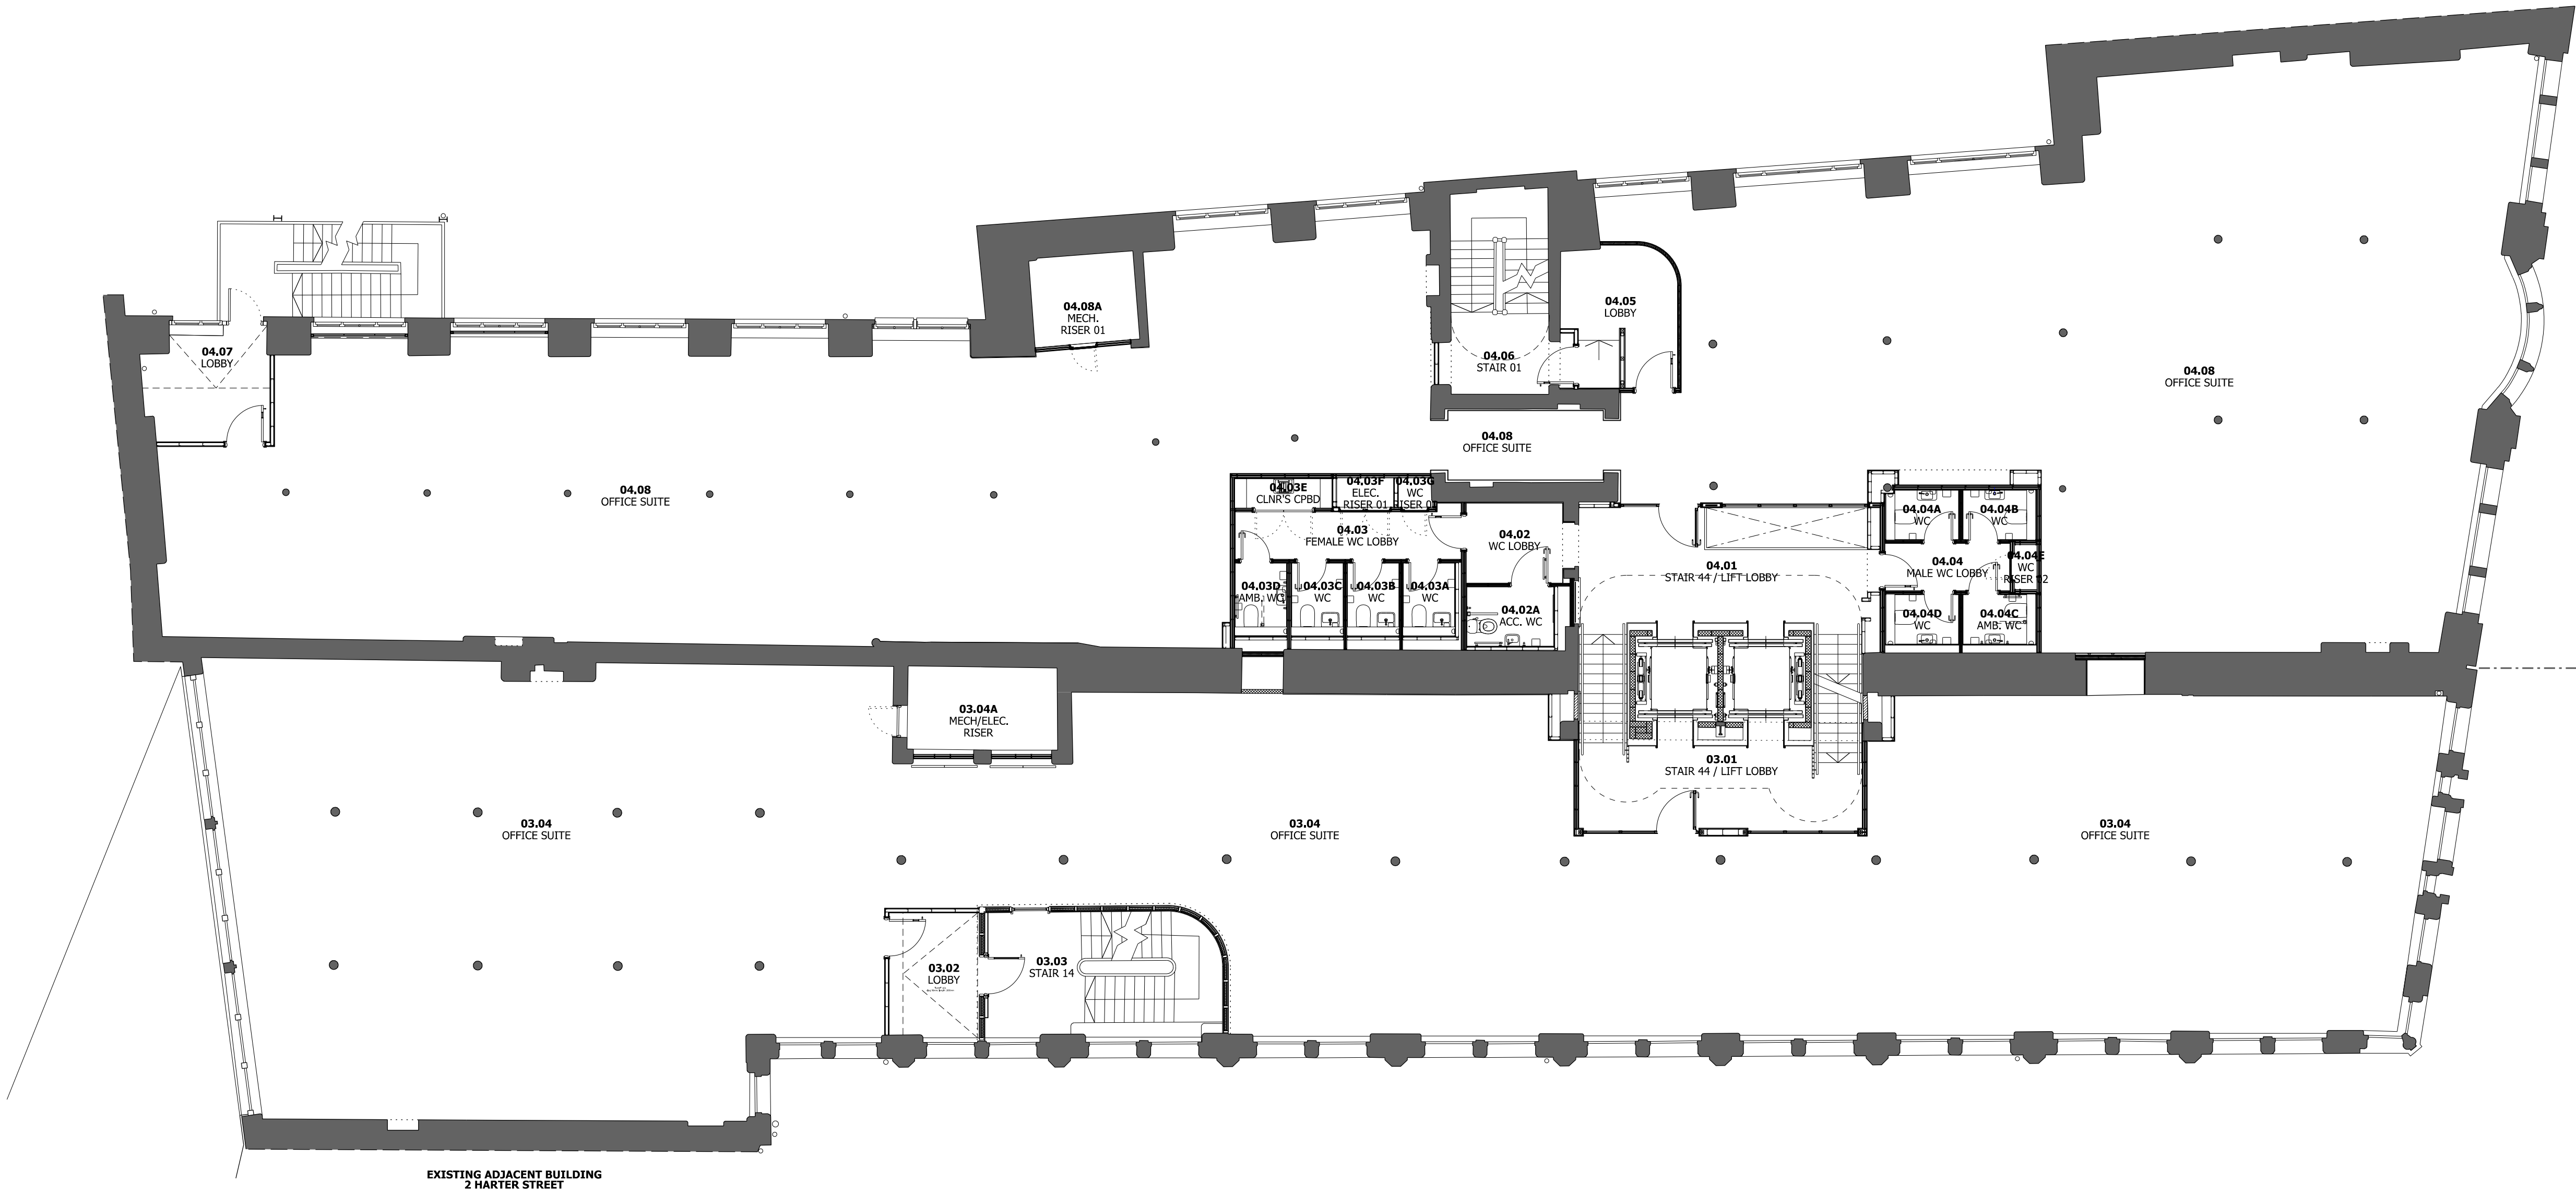


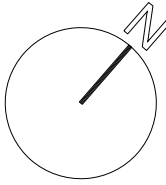

LEVEL 04 (Eastern Building)
LEVEL 03 (Langley Building)

EXISTING PLAN - LEVEL 03 & 04 (1:100)