


NOTES


The designs and details on this drawing are copyright and must not be reproduced without the written permission of the designer.

Contractors are to check all sizes and dimensions before setting out any site or shop work. Any errors or discrepancy to be reported to the designer.

REVISIONS	DATE
REV-A Notes amended	25/01/25 JAA
REV-B Notes amended to block template	31/01/25 JAA
REV-C Notes amended	07/02/25 JAA

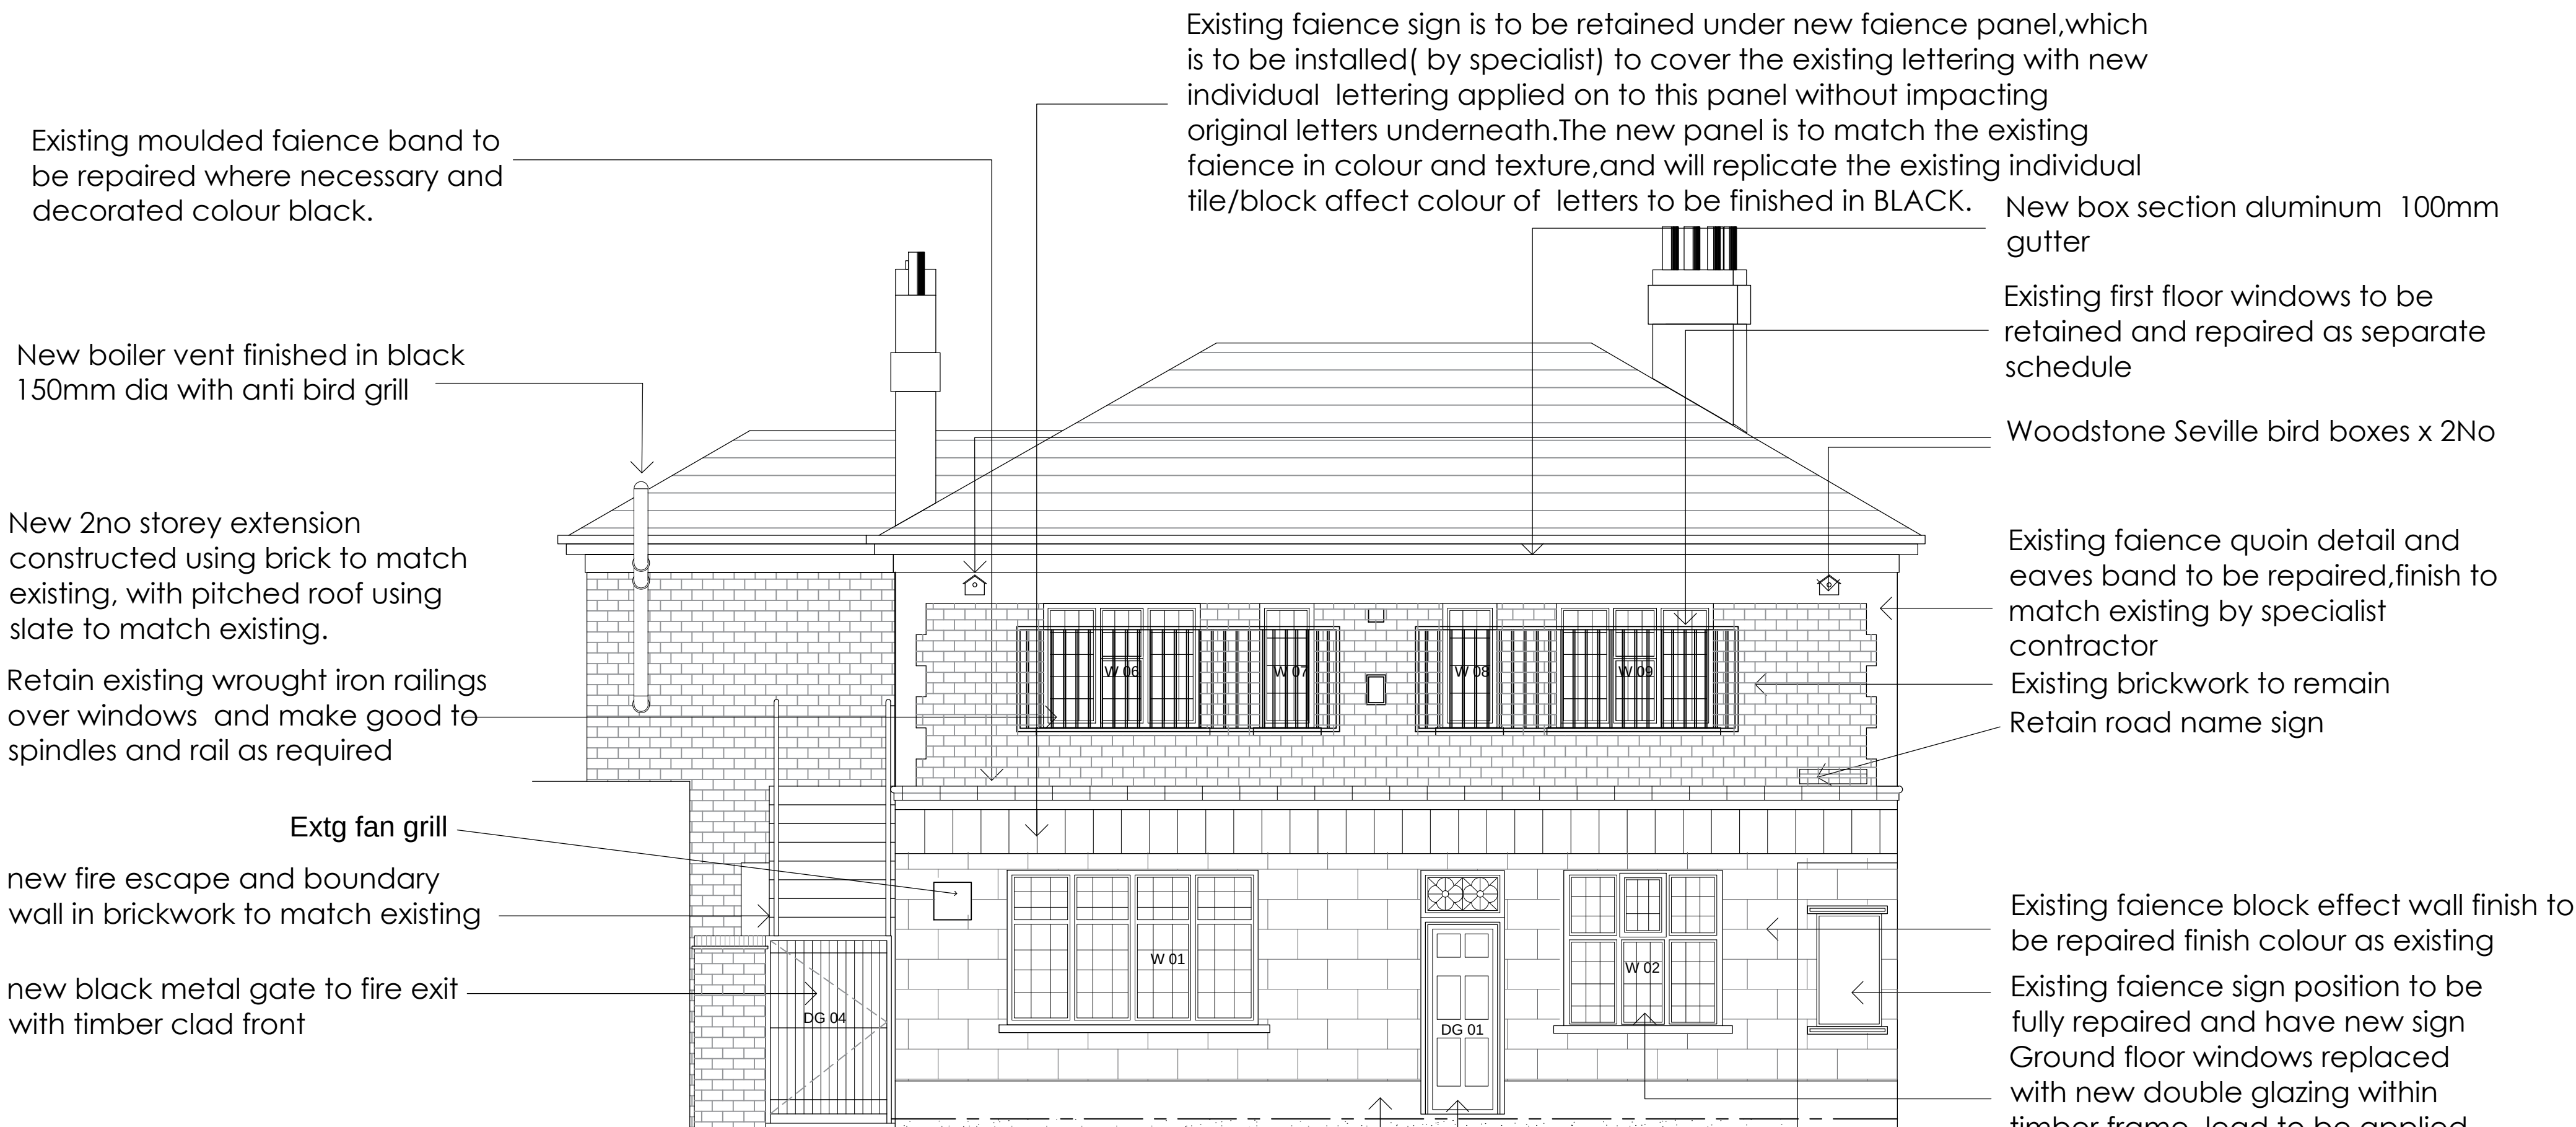

ELEVATION A - SILK STREET Scale 1:50 @ A1
Existing faience block plinth finish to be repaired and decorated colour black

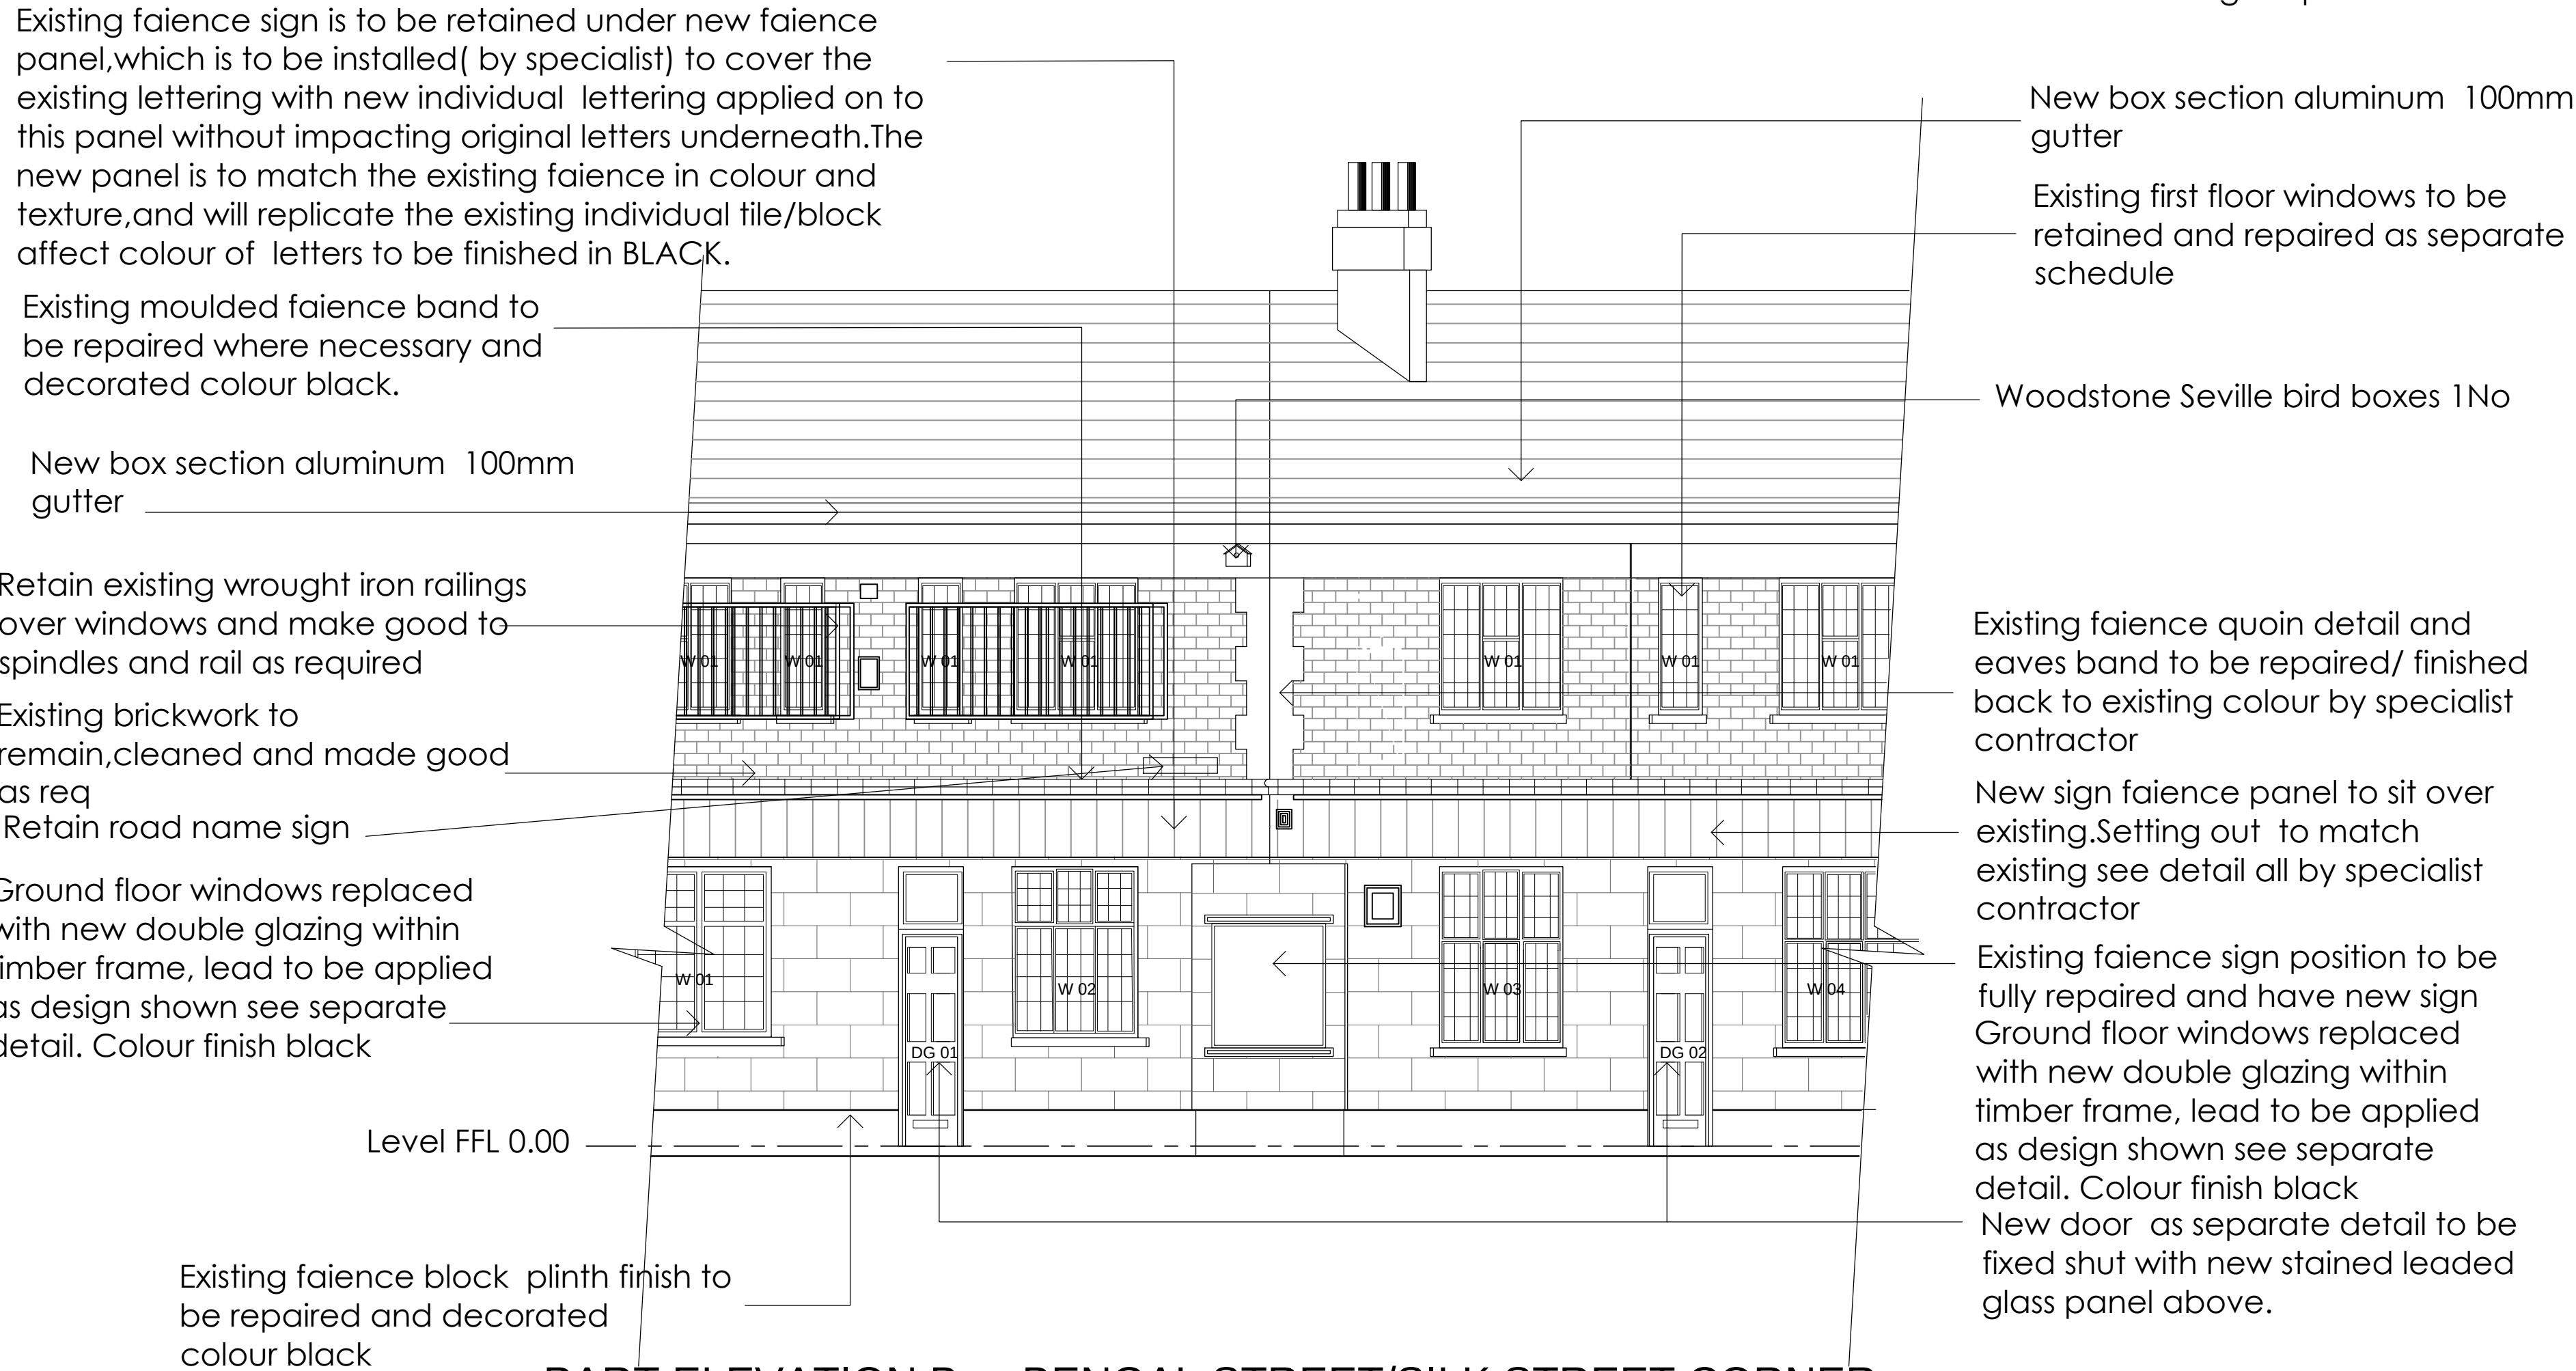

PART ELEVATION B - BENGAL STREET/SILK STREET CORNER
Scale 1:50 @ A1


EXTERNAL REFERENCE

ALL GUTTER, RWP's, AND ROOF LIGHTS FINISH BLACK AS RAL9005

ALL WINDOW FRAMES, DOORS FINISH GLOSS BLACK.

ALL GATES, RAILINGS SECURITY BARS AND EXTERNAL STAIRCASE, FINISH BLACK AS RAL9005

ALL EAVES, FACIAS BEHIND RWP's AND PLINTH FAIENCE FINISH GLOSS BLACK

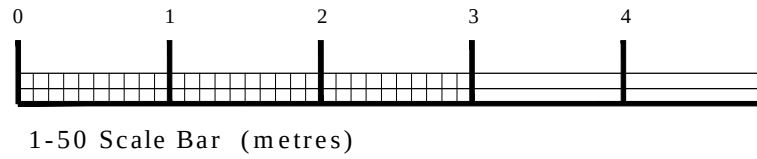

PLANNING

DRAWING DESCRIPTION
PROPOSED EXTERNAL ELEVATIONS
SHEET 1 OF 4

JOB TITLE
THE SHAMROCK
17 BENGAL STREET
MANCHESTER

CLIENT
JOSEPH HOLT

DRAWN BY JAA	SCALE 1:50 @ A1
DATE DEC 2024	DRAWING NO. 2021 / 213
CHECKED	REVISION C

John Dixon & Associates Ltd,
Unit 211
Chambers Business Centre,
Chapel Road,
Oldham,
OL8 4QQ.
TEL : 0161 682 0964
FAX : 0161 683 4106
E-MAIL : info@johndixon.co.uk
WEB : www.johndixon.co.uk

jda
architecture
interior design
project management