



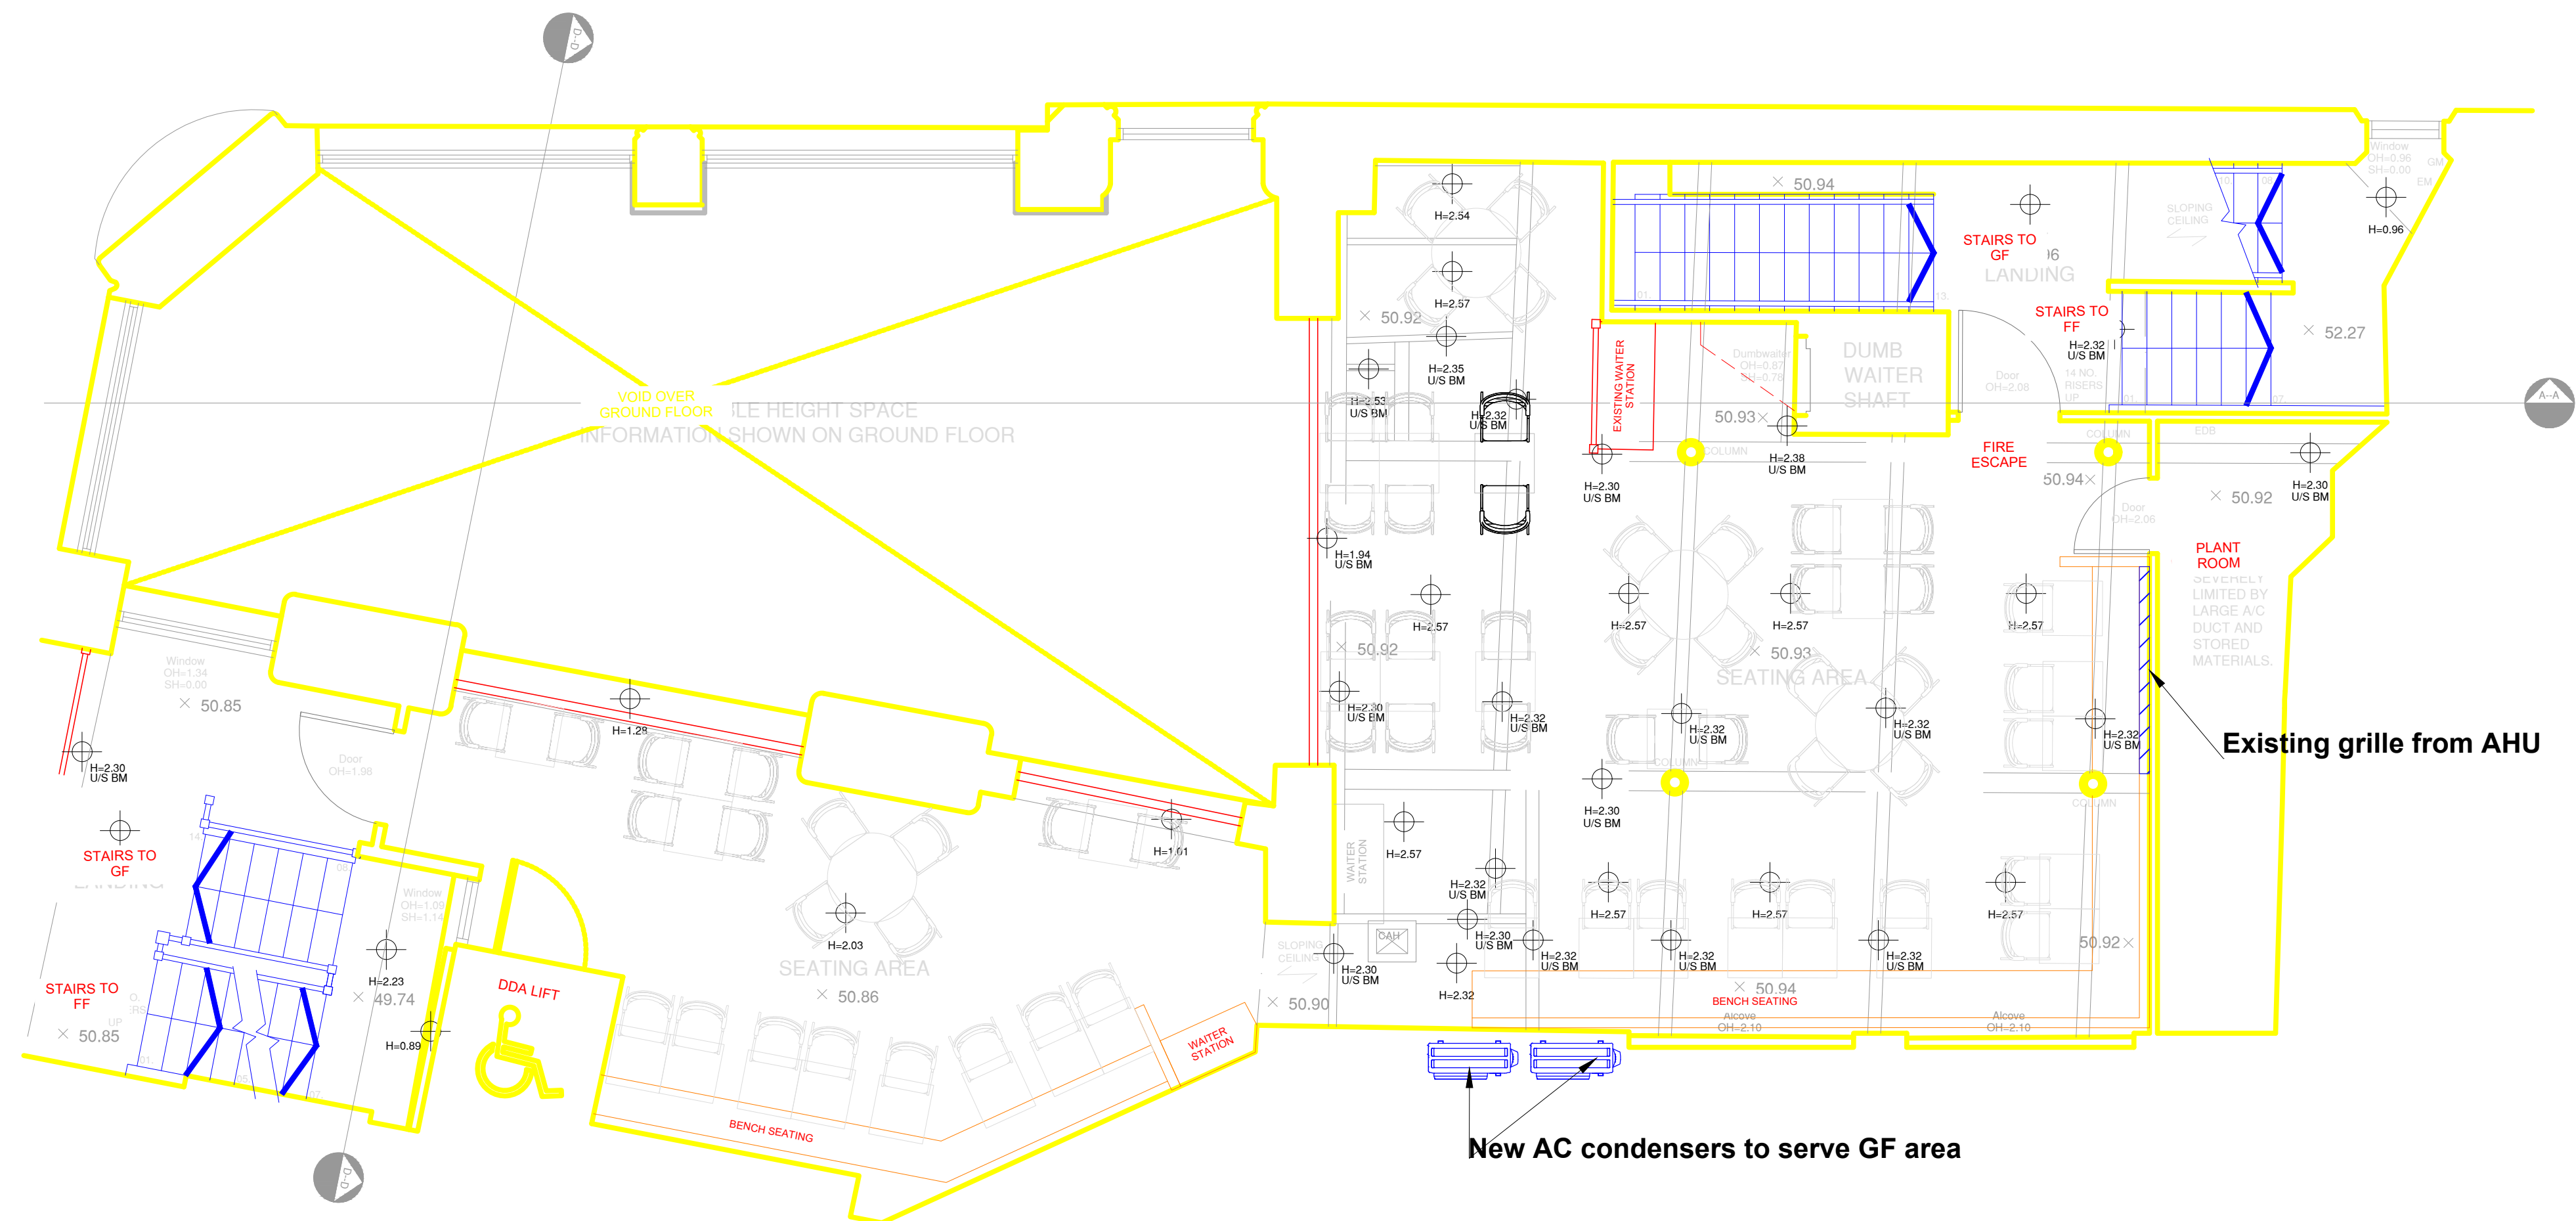

MEZZANINE

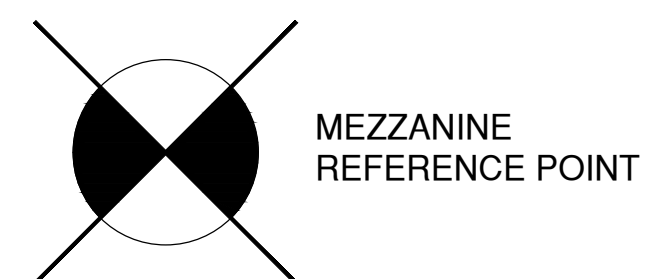

A	06/12/2034	Indicative Layout		HN
Rev.	Date	Details		Drawn Checked



McCULLOUGH'S
AIR CONDITIONING / VENTILATION

Client:

PIZZA PILGRIMS

Issued for: **Planning**

Project:	Project No:	PP4691
	Dwg No:	PP4691-02
	Rev:	A
Drawing:	Scale:	1:50@A1
	Drawn By:	HN
	Date:	06/12/2024
	Checked By:	Date: