


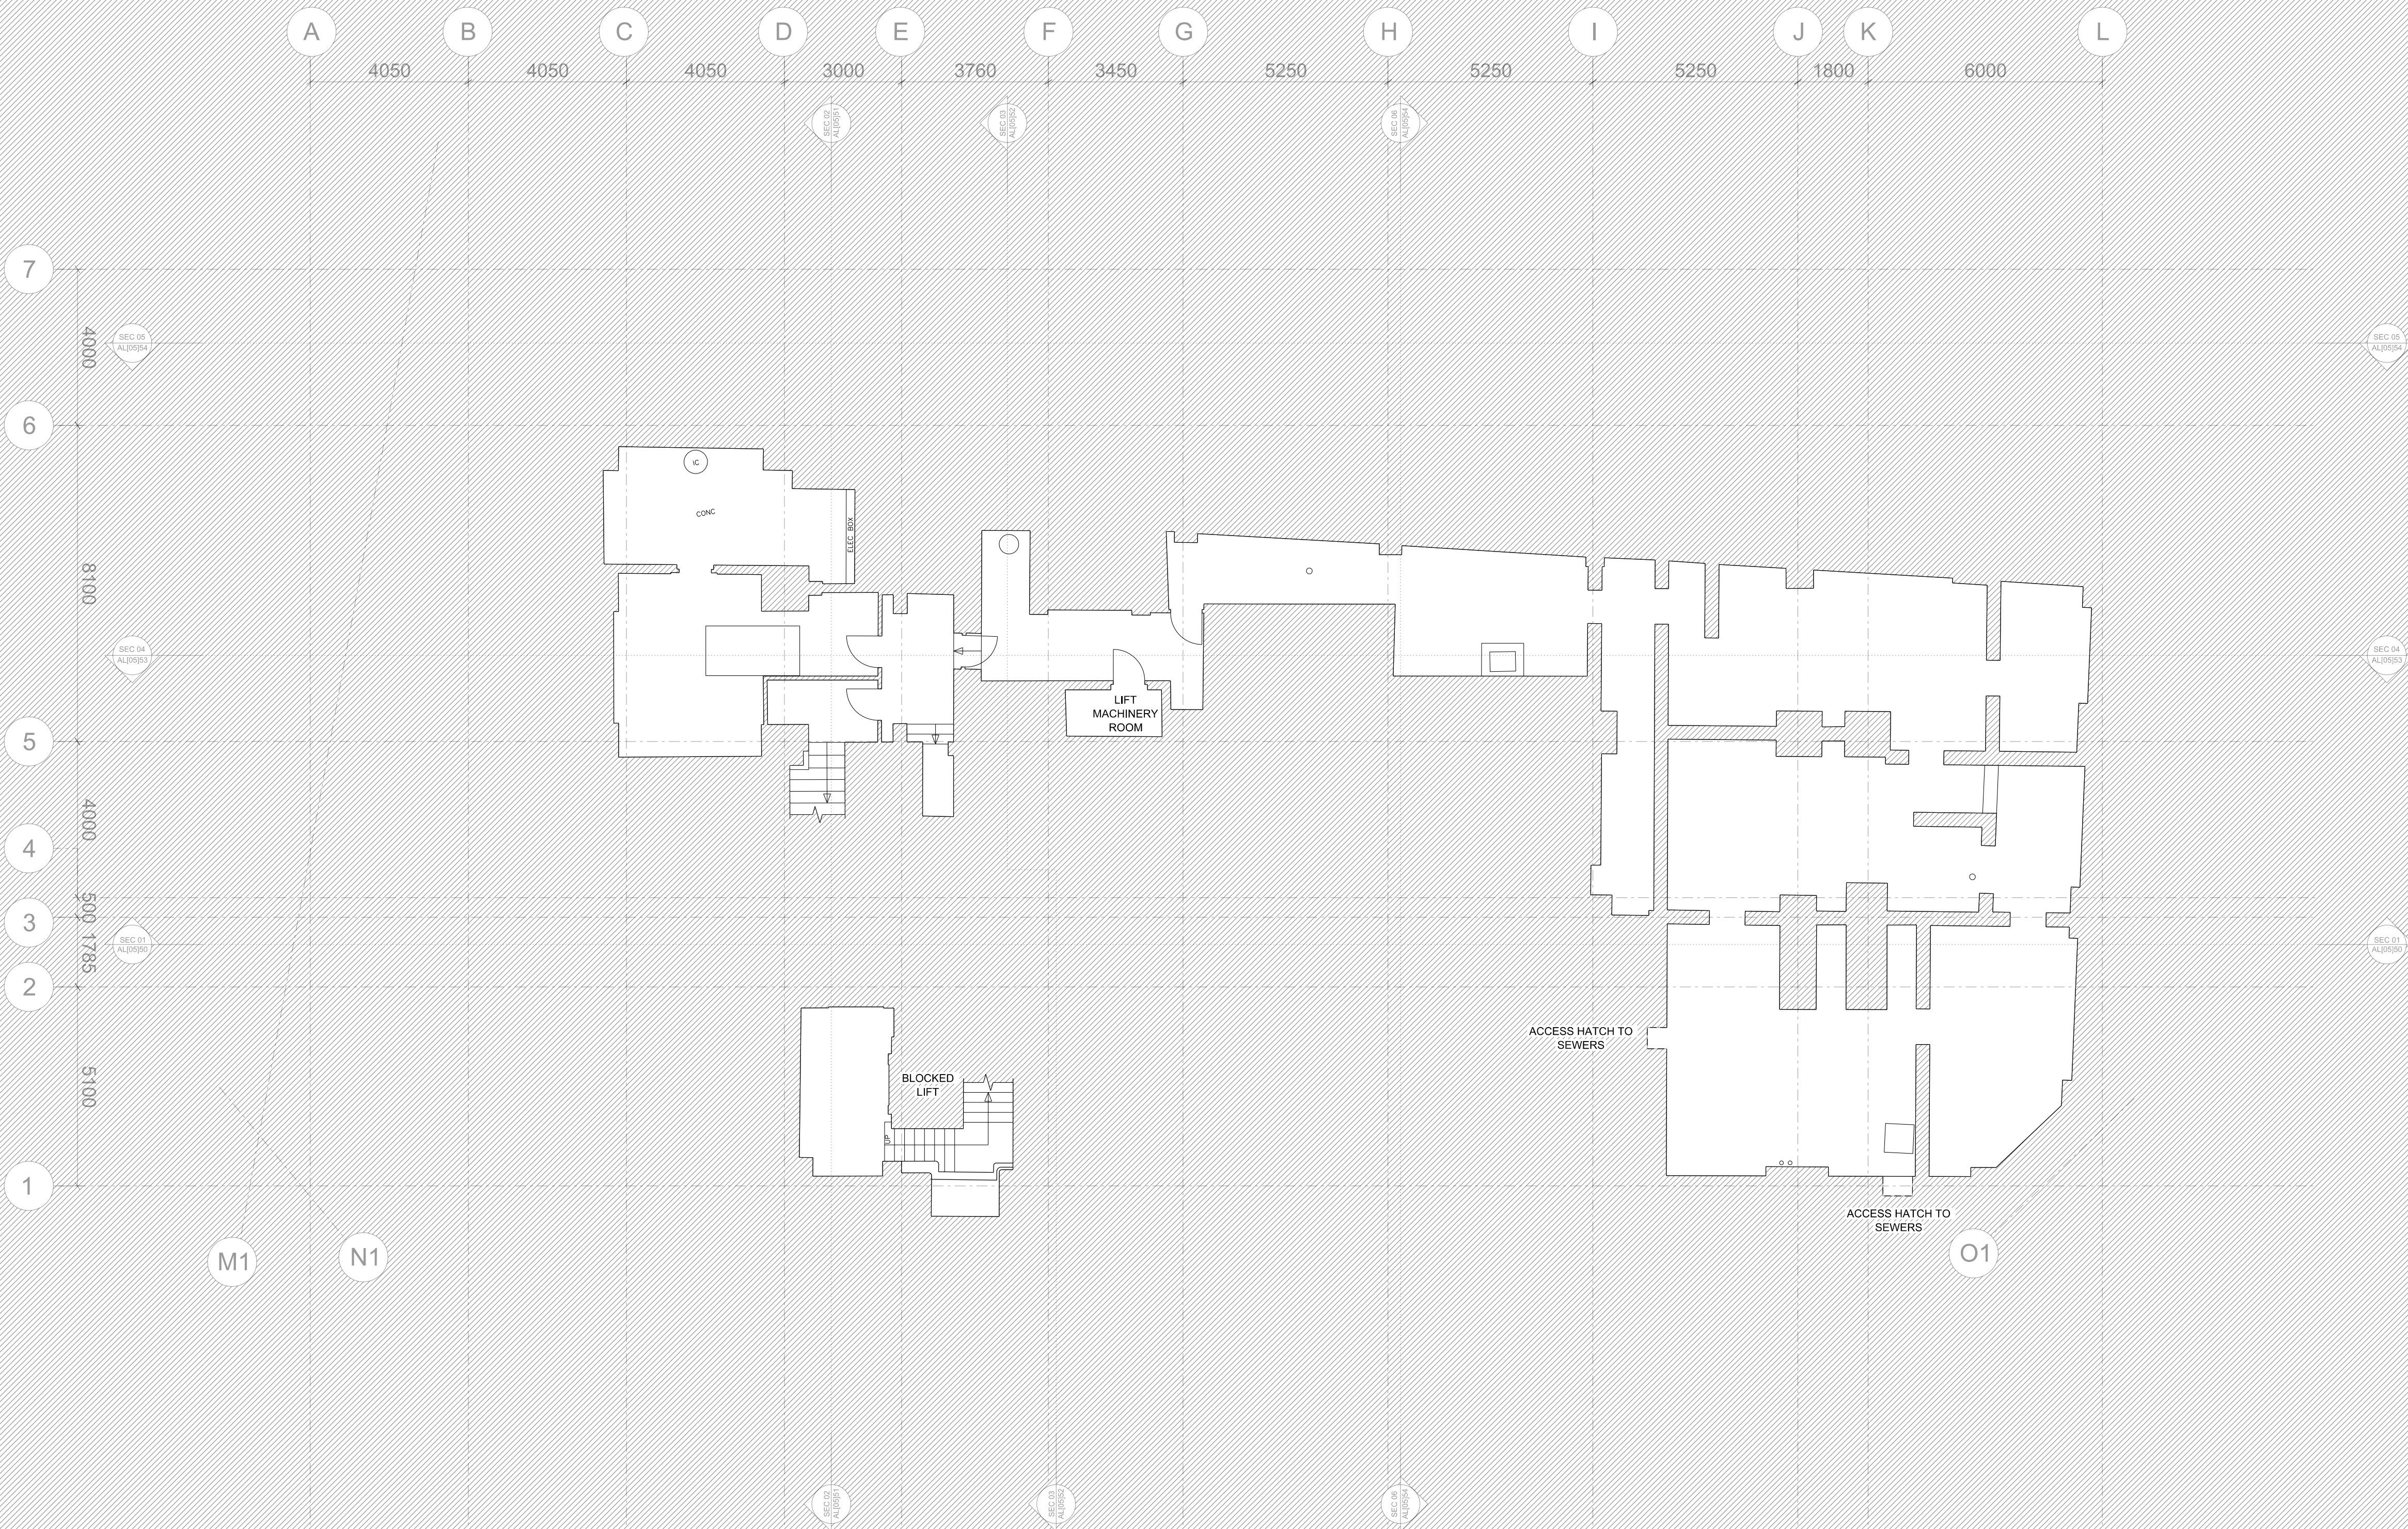

NOTES / REVISION	0	1	2	3	4	5	10	15		JB+CO ARCHITECTS + DESIGNERS Jeffrey Bell Architects 3 Cobourg Street Manchester M1 3GY t +44 [0]161 228 0651 e studio@jeffreybellarchitects.co.uk		
	PROJECT EQUITABLE BUILDINGS, MANCHESTER						SCALE 1:100@A1 1:200@A3		DATE NOV 2024			
	CLIENT PH PROPERTY HOLDINGS						JOB No 1572		DWG No AL[05]010		REV *	
	TITLE EXISTING PLAN SUB BASEMENT						ISSUE FOR PLANNING DOCUMENT					