



DO NOT SCALE FROM THIS DRAWING.
ALL DIMENSIONS TO BE CHECKED ON SITE.
(DRAWINGS MAYBE SCALED FOR LOCAL AUTHORITY & PLANNING PURPOSE ONLY)
COPYRIGHT PROTECTED.

FOR PLANNING
DO NOT USE FOR CONSTRUCTION

CONSULTANT REFERENCES IN DRAWING:

STRUCTURAL - REF/REVISION


GENERAL NOTES:

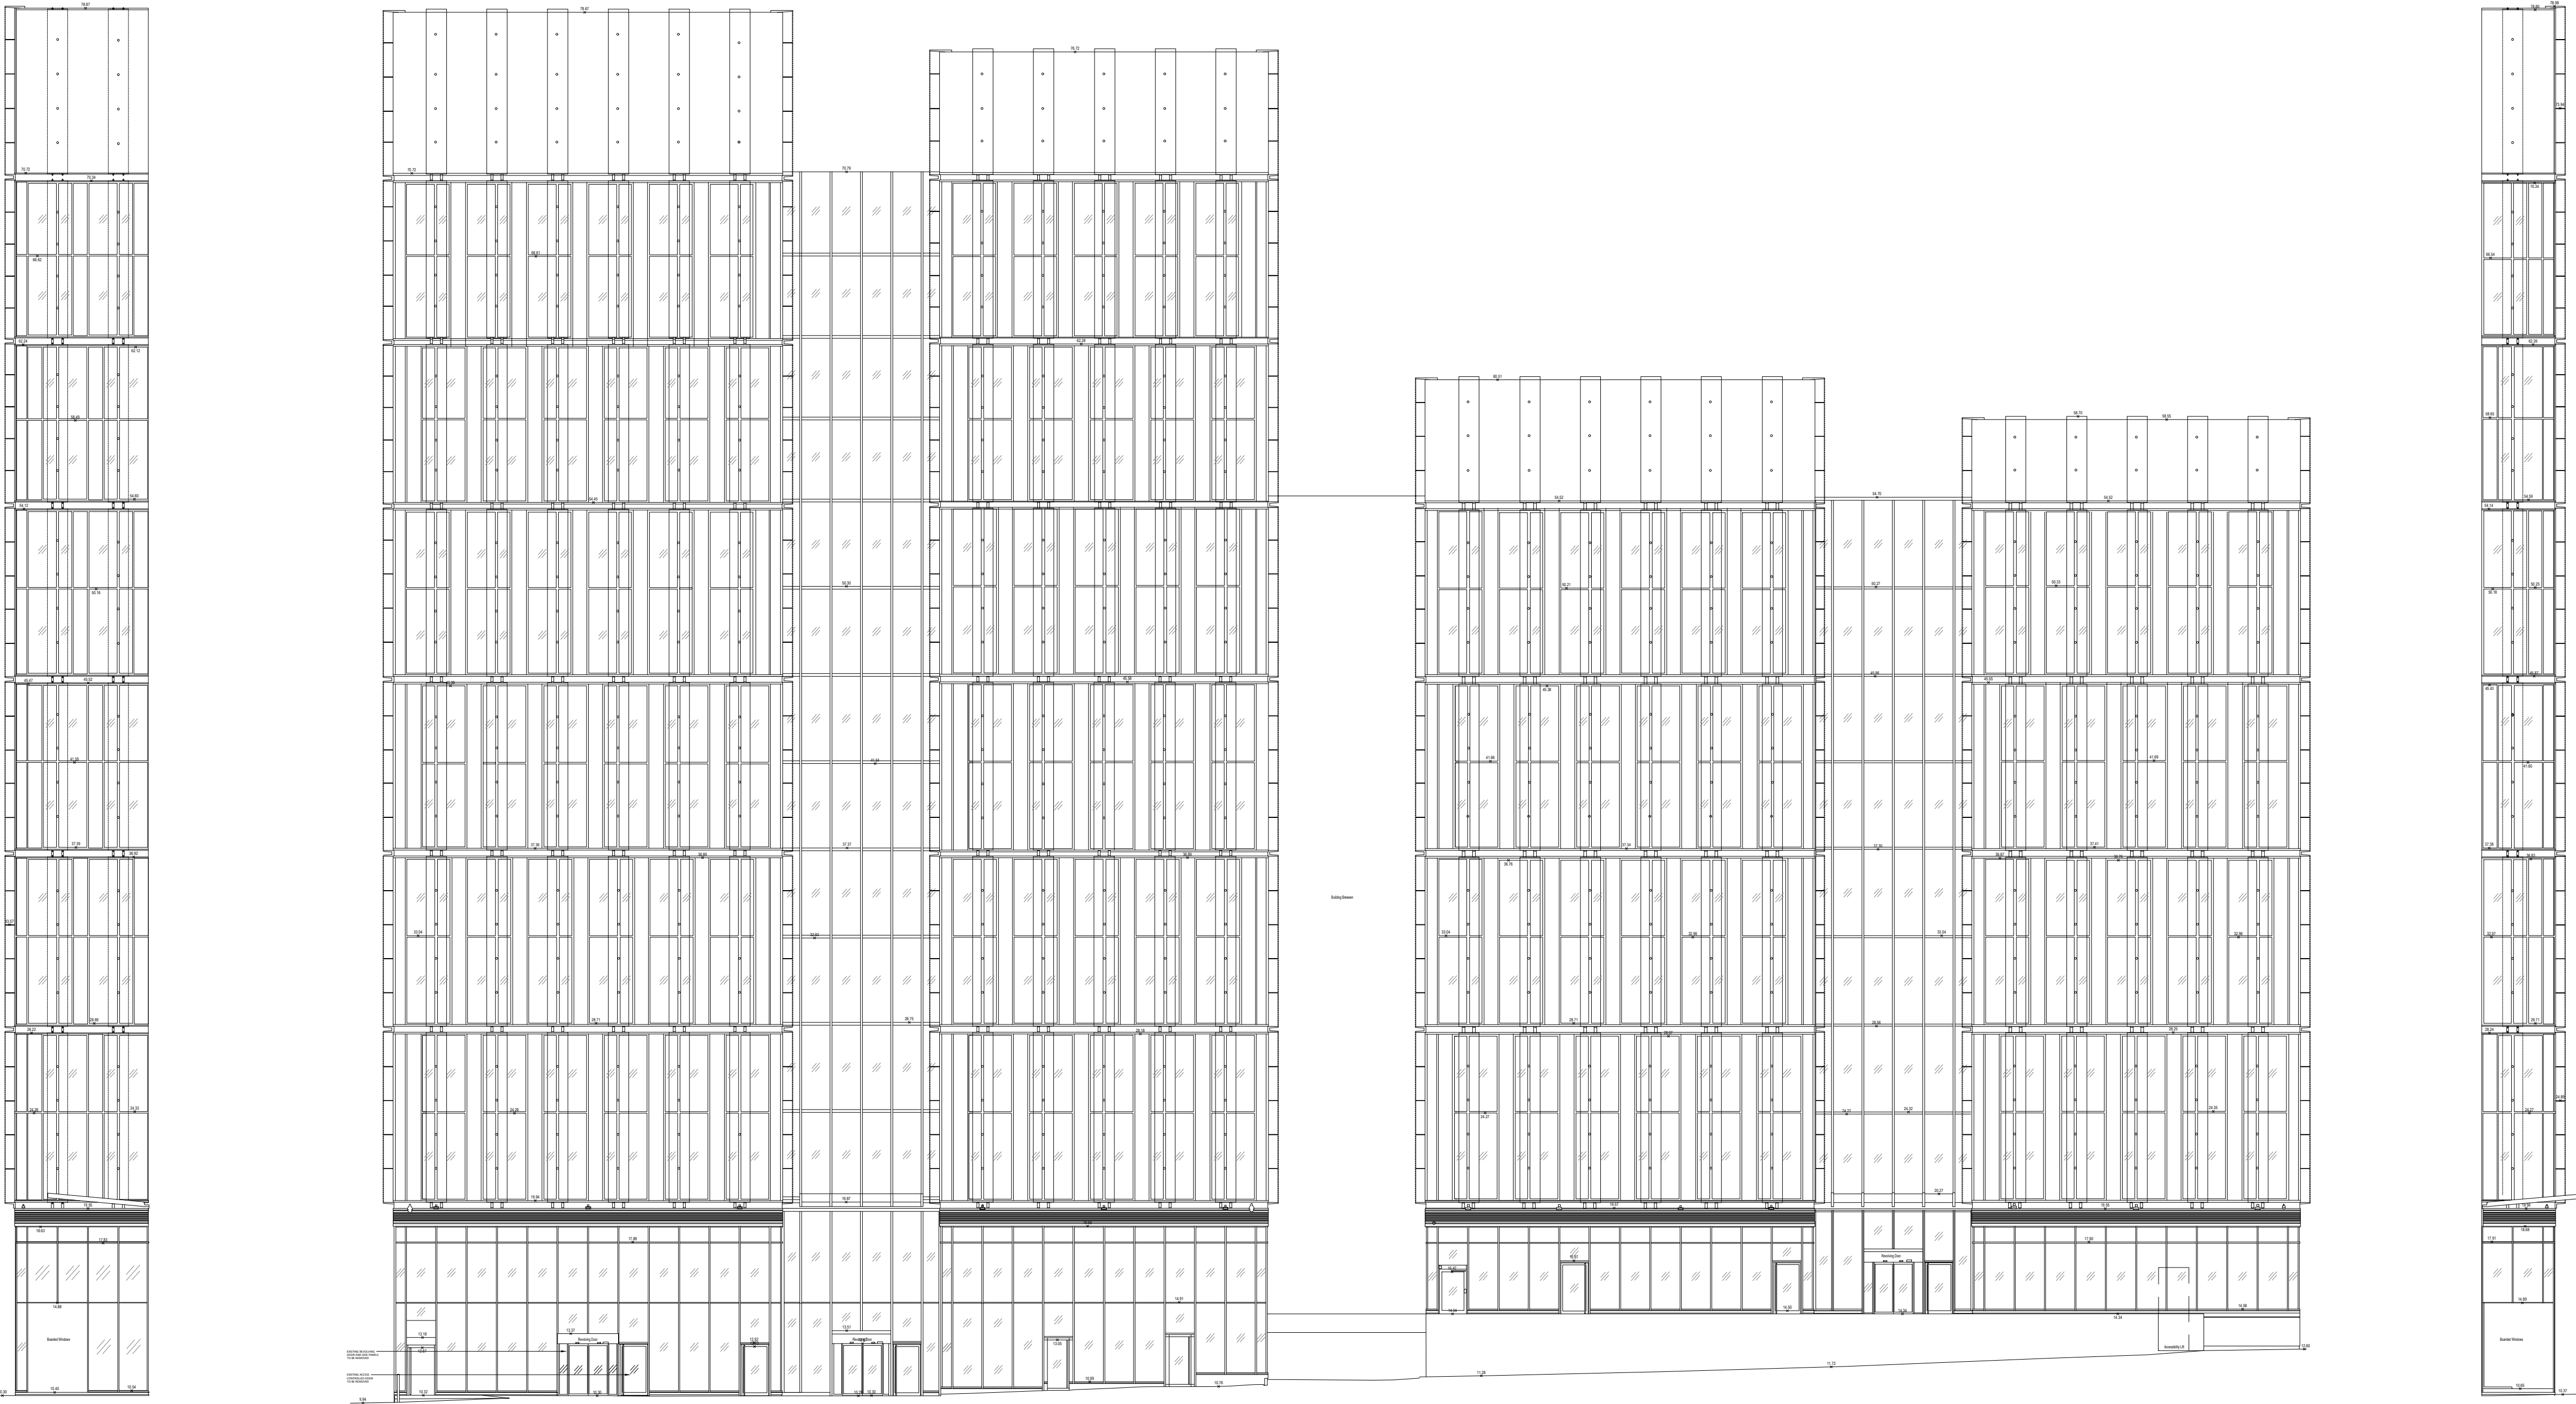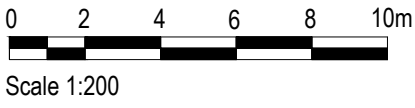

02 EXISTING WEST RECEPTION ELEVATION
040 SCALE - 1:200 @ A1
ELEVATIONS

02 EXISTING HARDMAN STREET ELEVATION
040 SCALE - 1:200 @ A1
ELEVATIONS

03 EXISTING WEST RECEPTION ELEVATION
040 SCALE - 1:200 @ A1
ELEVATIONS

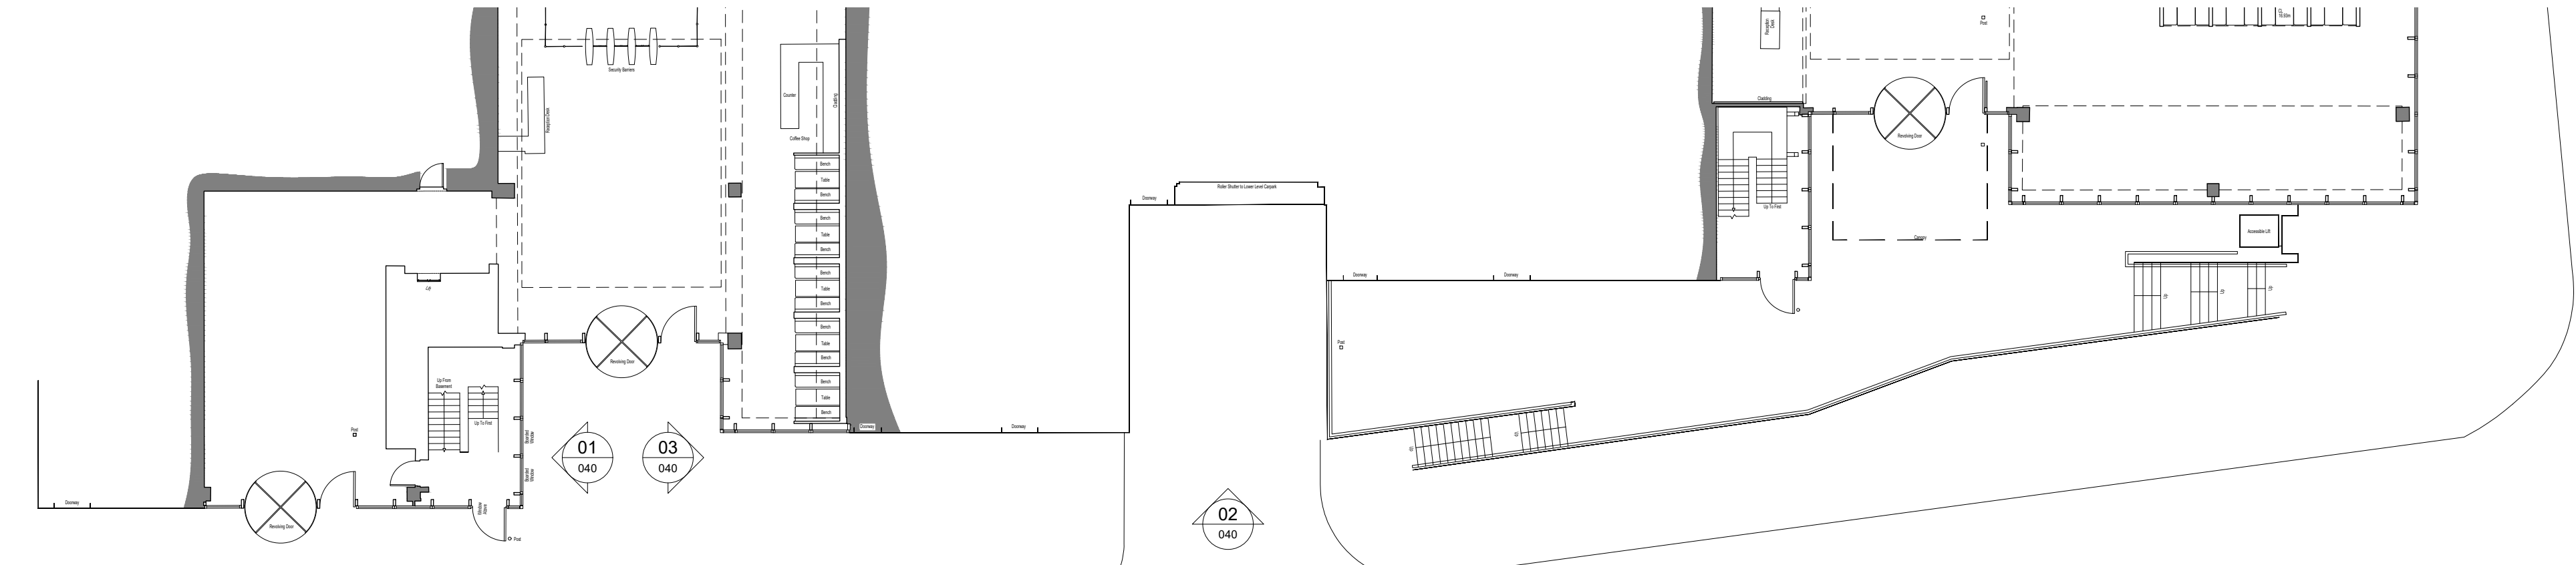

02 EXISTING REFERENCE PLAN AT GROUND FLOOR LEVEL
040 SCALE - 1:200 @ A1
ELEVATIONS

3.00	17/01/25	ISSUED FOR PLANNING	SO	ARB
REV	DATE	DESCRIPTION	DRAWN	CHECKED

A X I

ADDRESS : 4th FLOOR CALICO 53-55 MOSLEY STREET,
MANCHESTER, M2 3HQ
TELEPHONE : +44 (0)161 879 7357
EMAIL : www.axi.studio
COMPANY No : 11847325

CLIENT

maple^otree

PROJECT

3 HARDMAN STREET,
MANCHESTER
M3 3HF

DRAWING REFERENCE

EXTERNAL ELEVATIONS AS EXISTING
RECEPTION WEST

JOB REFERENCE	DRAWING SCALE	DATE	DRAWN	CHECKED
24 - 211	1:200@A1	22/09/24	SO	ARB
DRAWING REFERENCE	STAGE	REV		
AXI - 040		3		00