


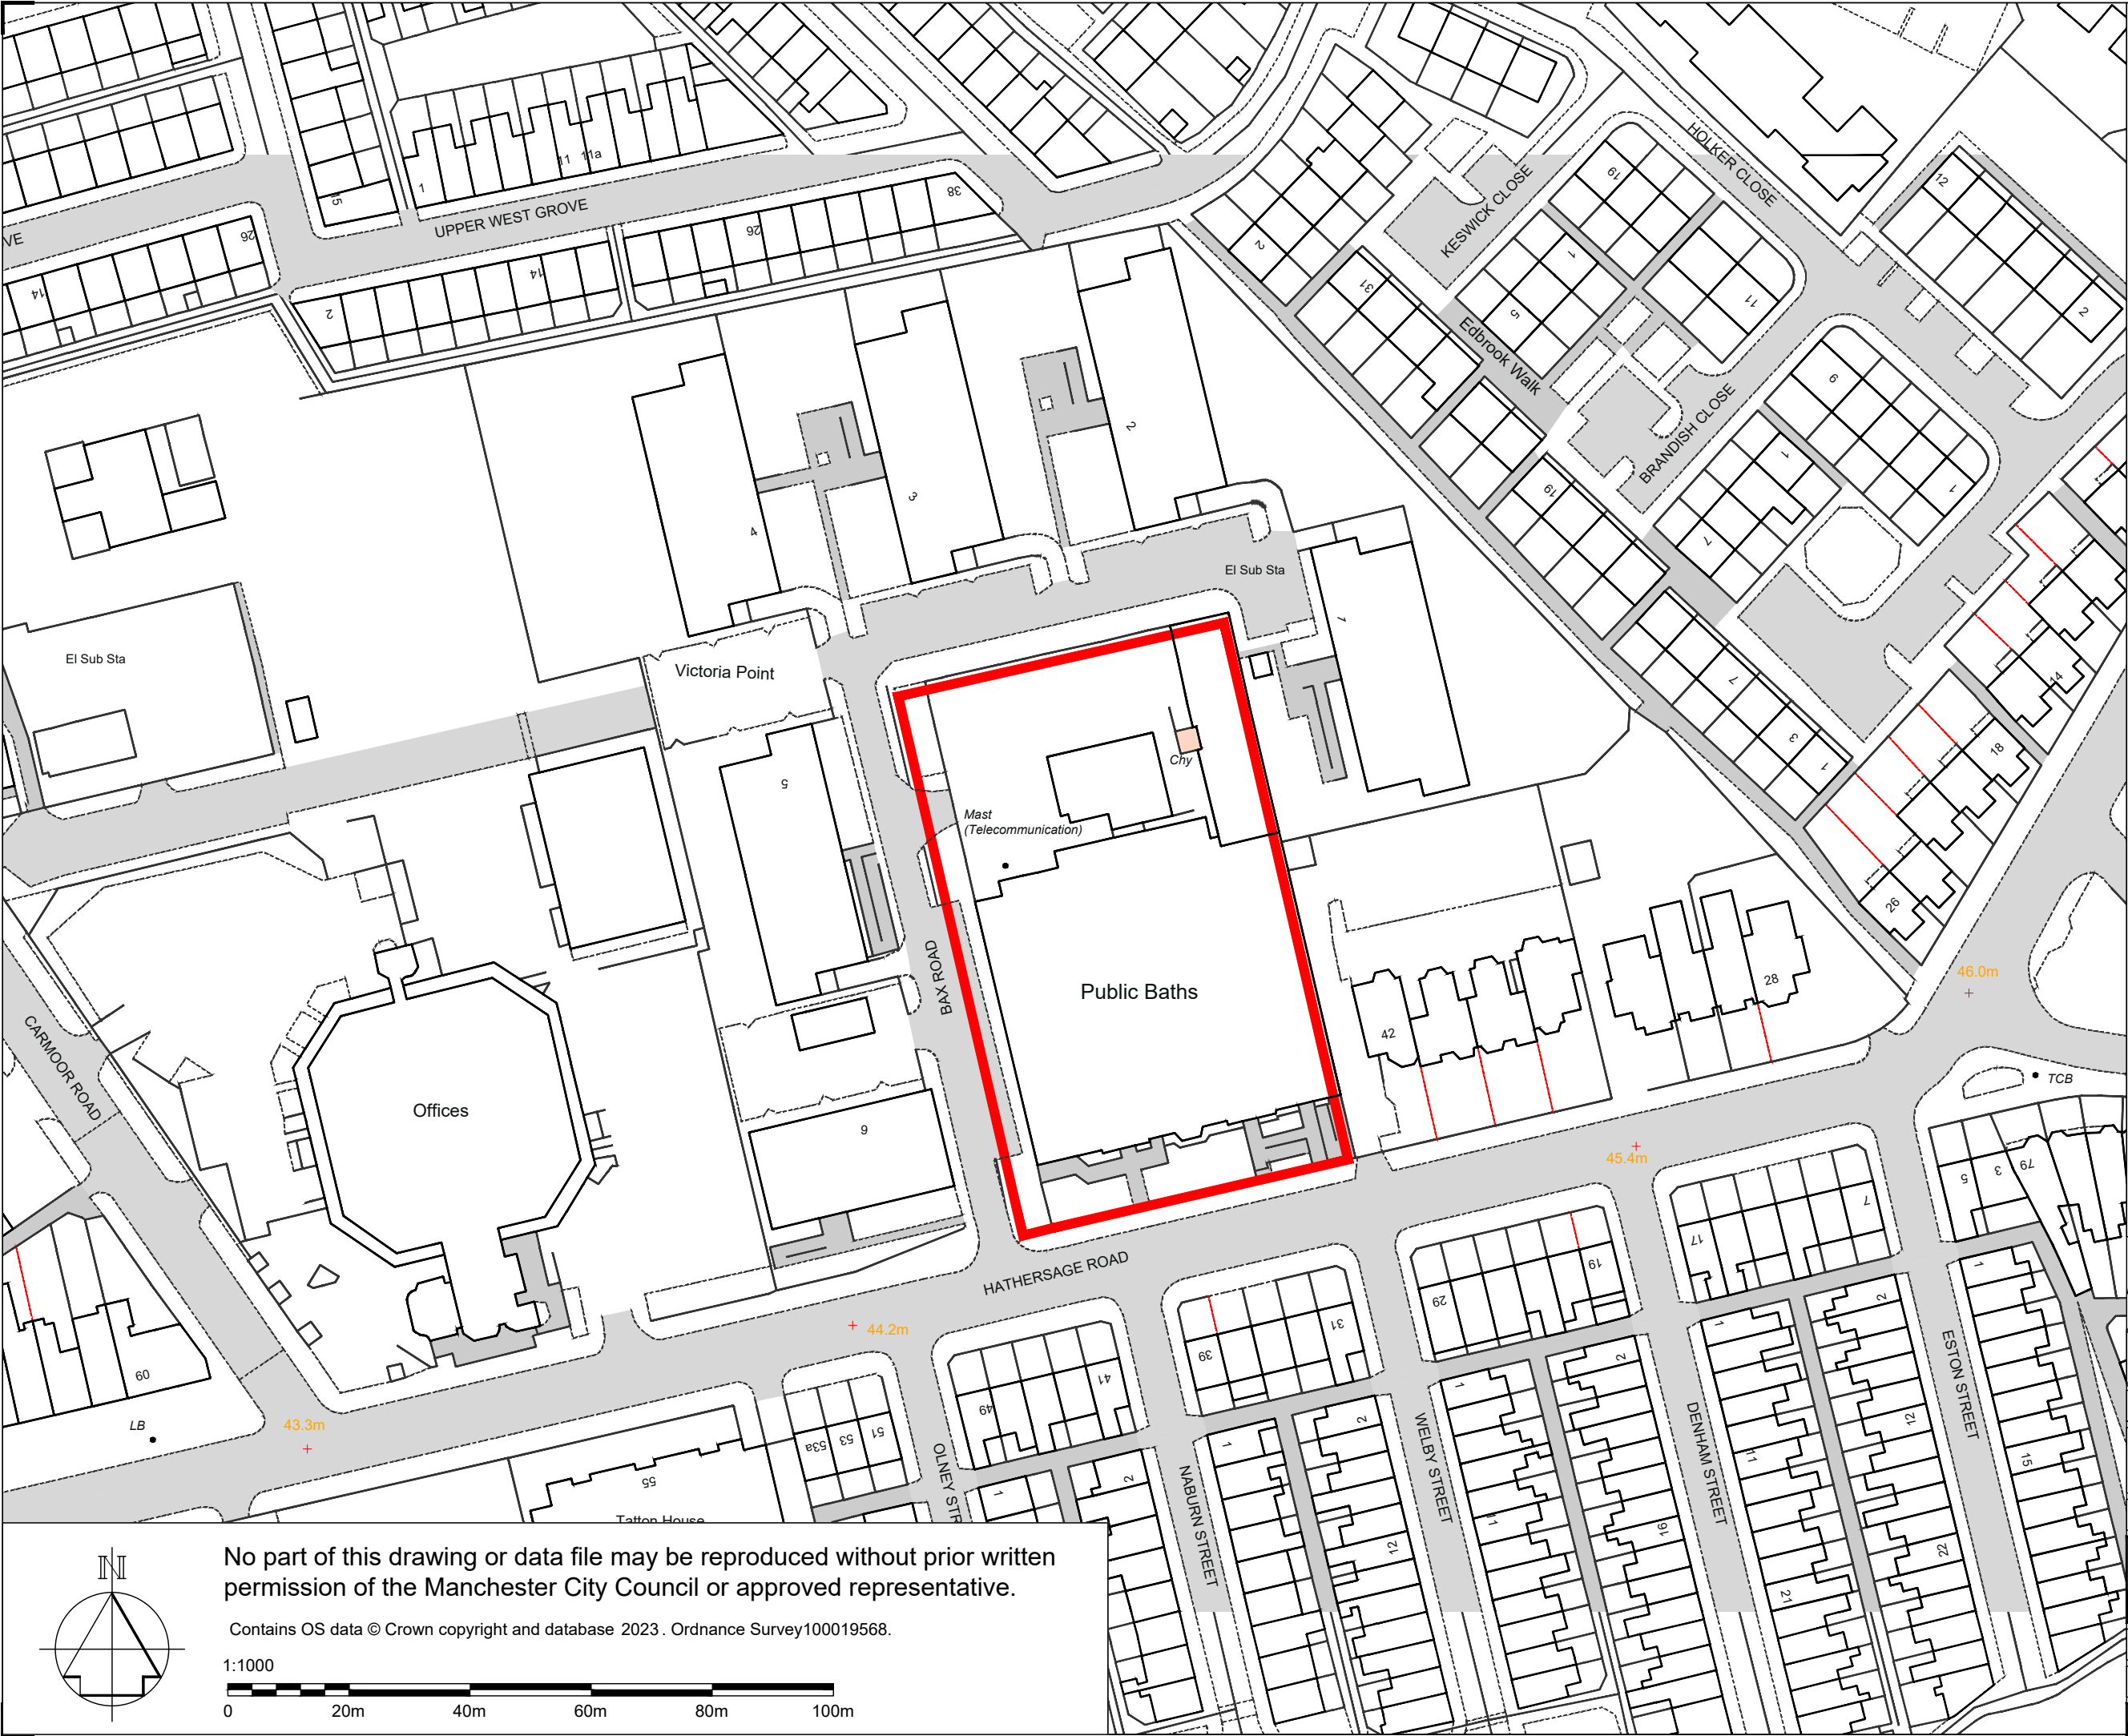

- NOTES
1. All dimensions are in millimetres unless otherwise stated
 2. This drawing is to be read with all other relevant documentation
 3. Do not scale from this drawing, all measurement data should be taken directly from the model

- MAN40289 title boundary
- MAN80543 title boundary
- MAN205604 title boundary
- MAN207325 title boundary



**MANCHESTER
CITY COUNCIL**
**Capital Programmes
Division**

Manchester City Council
PO Box 532, Town Hall
Manchester
M60 2LA

DRAWING STATUS			Information
PROPERTY TITLE			Victoria Baths Hathersage Road Manchester M13 0FE
UPRN		DfE NO.	0000
010090237549			
PROJECT TITLE			N/A
DRAWING TITLE			Land title boundary
JOB NO.	DATE	REV	
XX/0000	26/09/2023		
SCALE	AUTHOR	CHECKED BY	APPROVED BY
1:1000@A3	A. Burns		
DRAWING NO.			
VBC-MCC-XX-XX-DR-A-0003			

No part of this drawing or data file may be reproduced without prior written permission of the Manchester City Council or approved representative.

Contains OS data © Crown copyright and database 2023 . Ordnance Survey100019568.

