



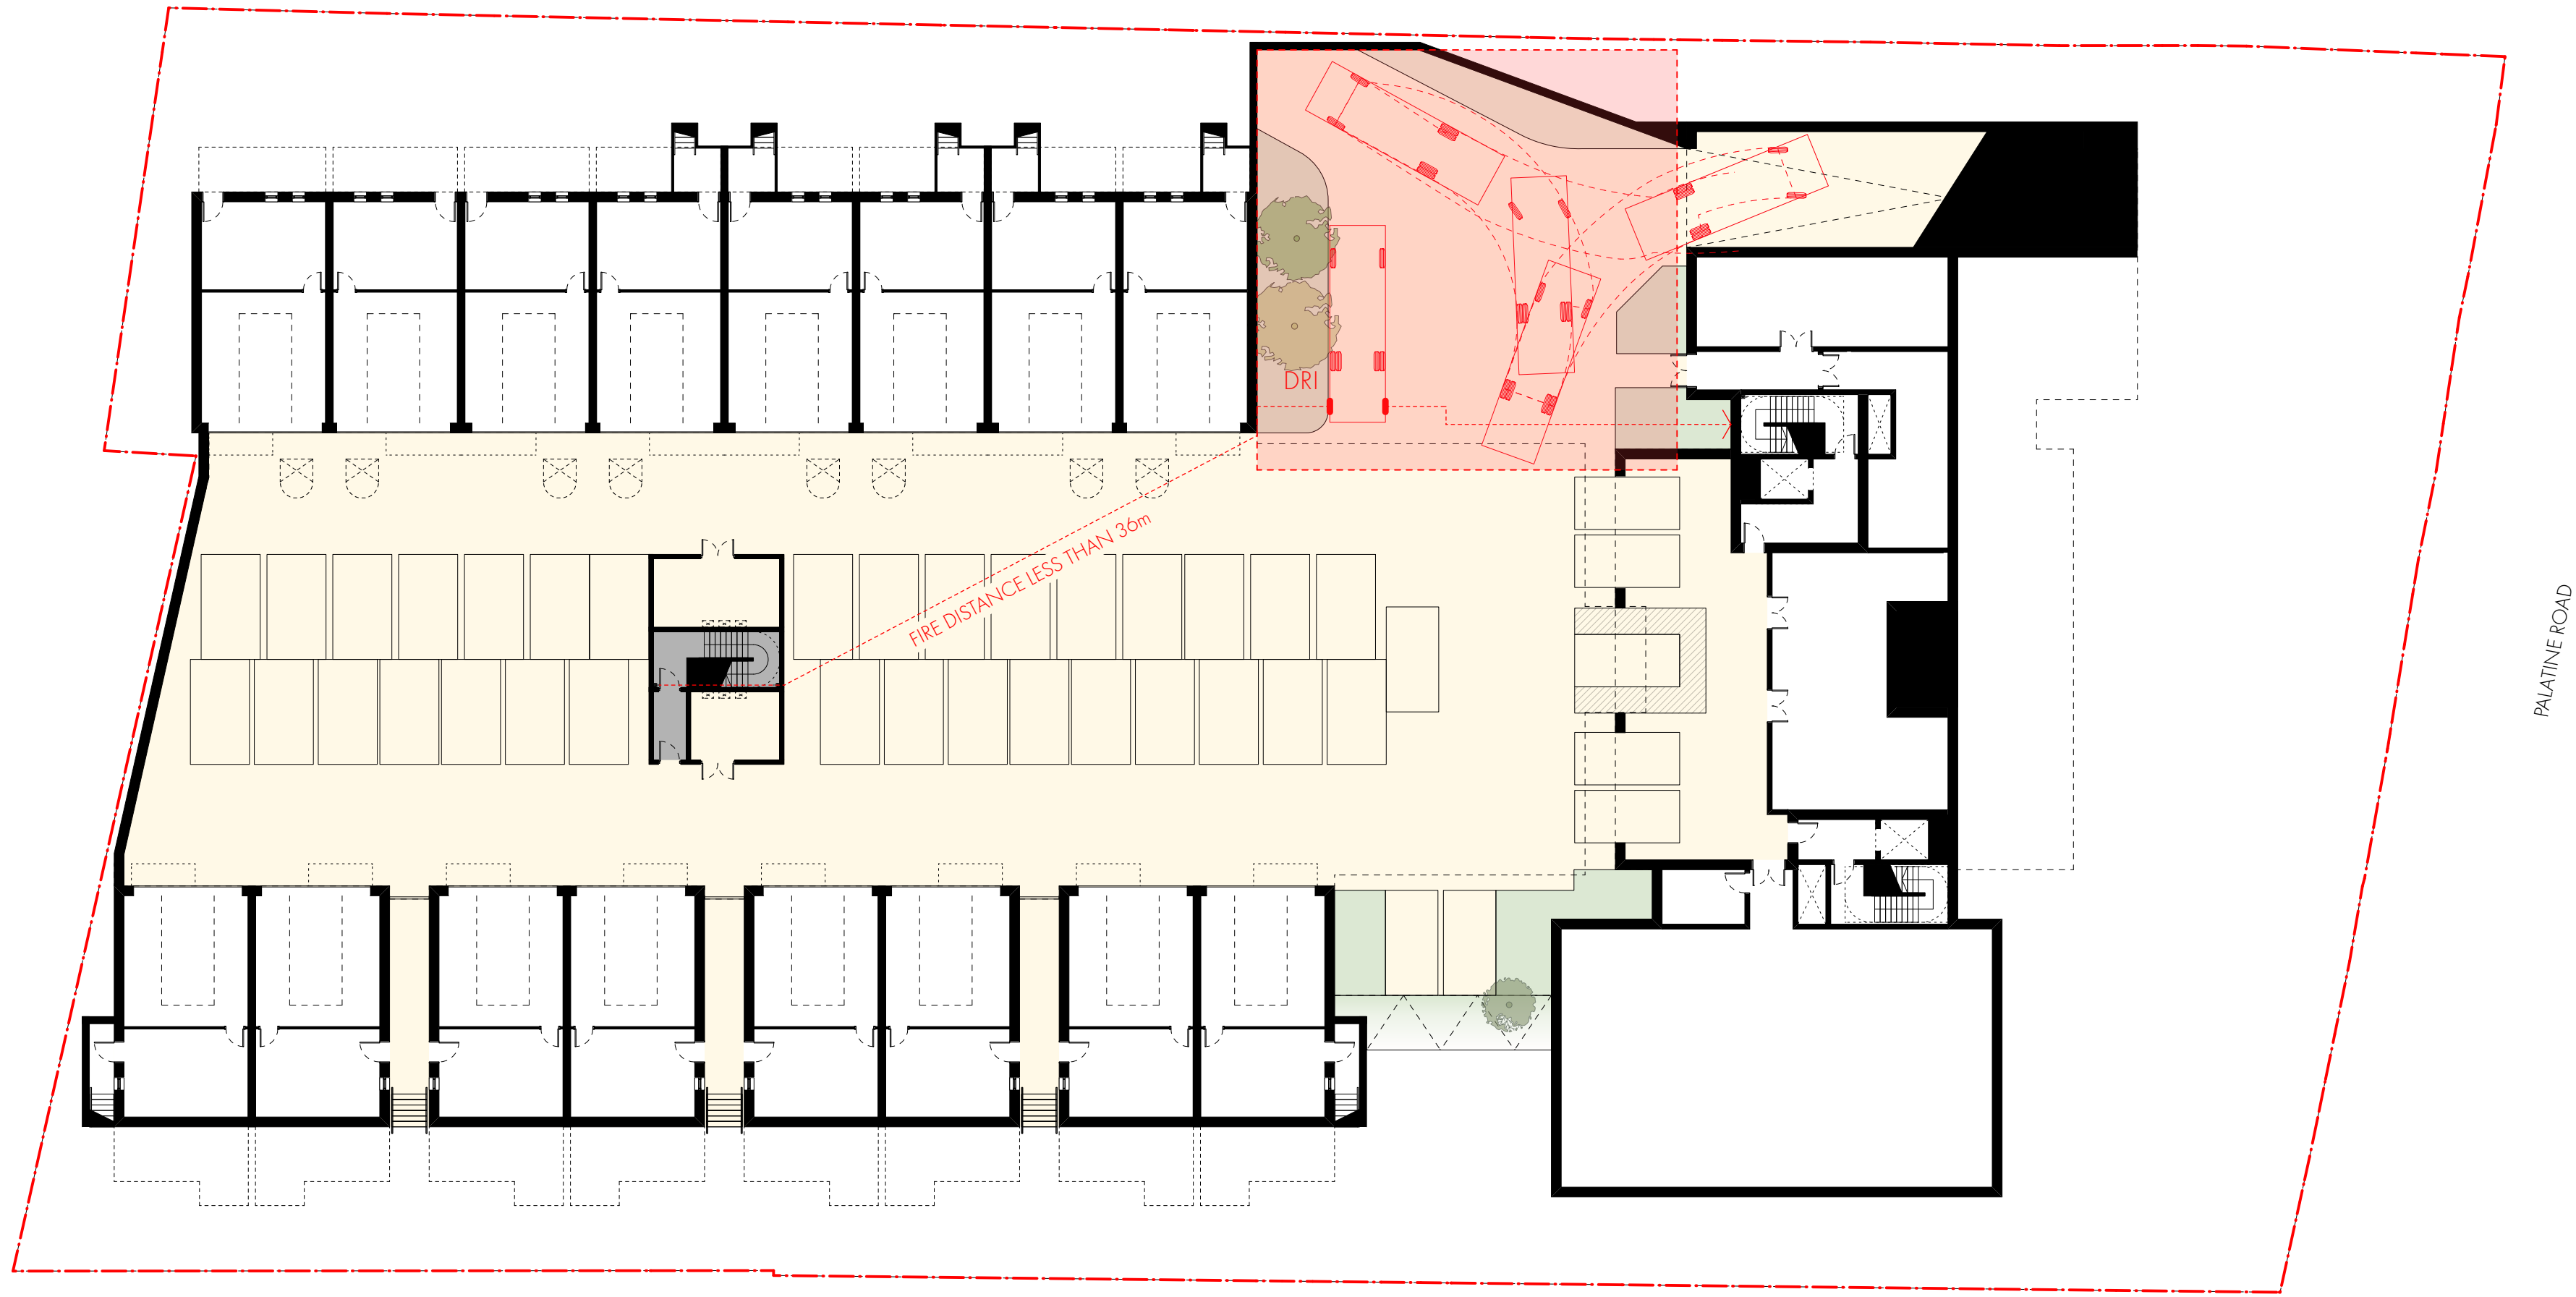

LEVEL: BASEMENT

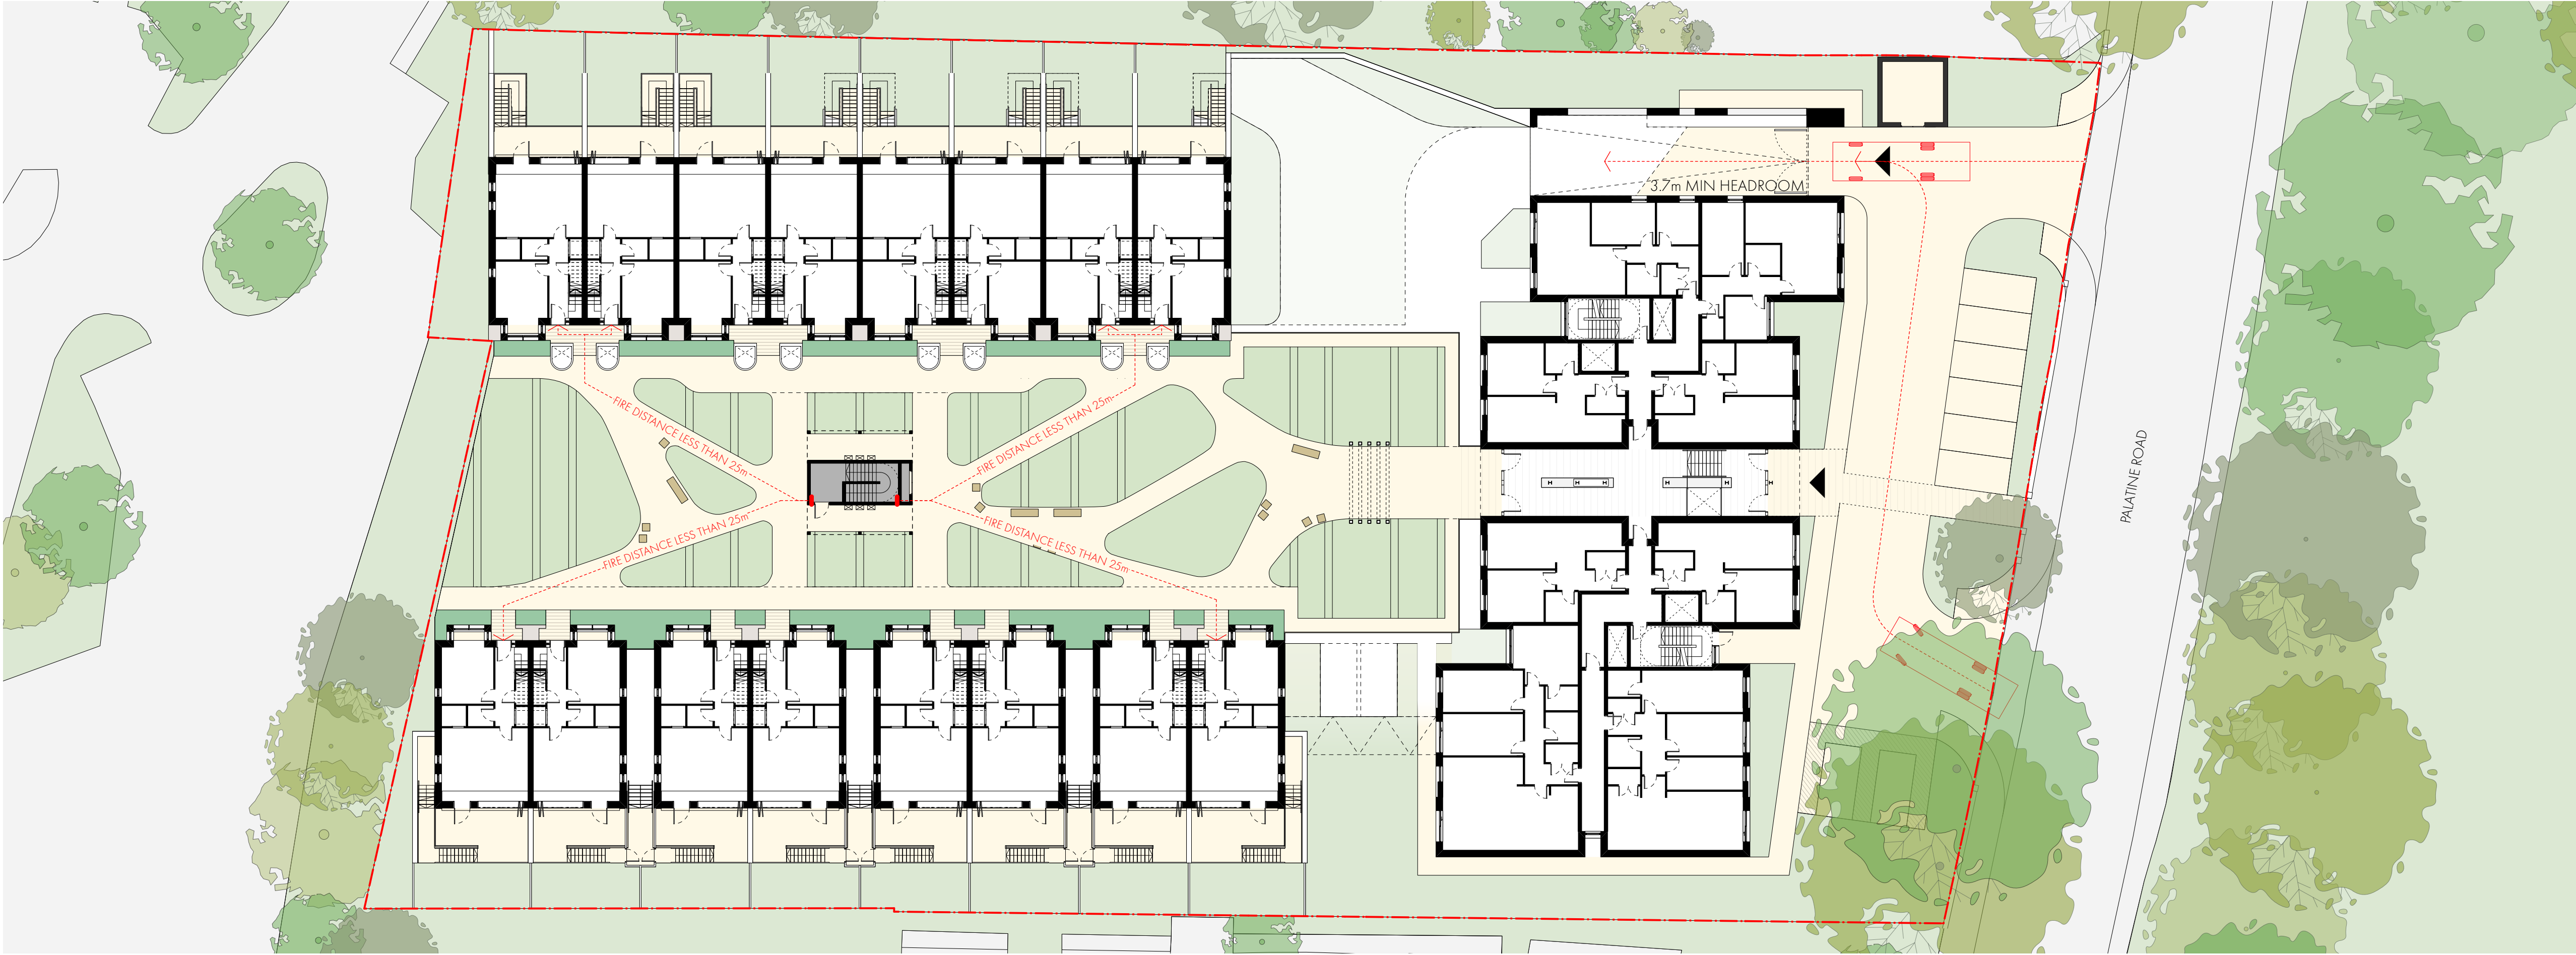

LEVEL: GROUND FLOOR

REVISION	DATE	DESCRIPTION
P01	12/2024	ISSUED FOR PLANNING

KEY:

- Application Boundary
- Fire services turning zone - 19.2m x 19.2m
- Fire distances to/ from dry risers