


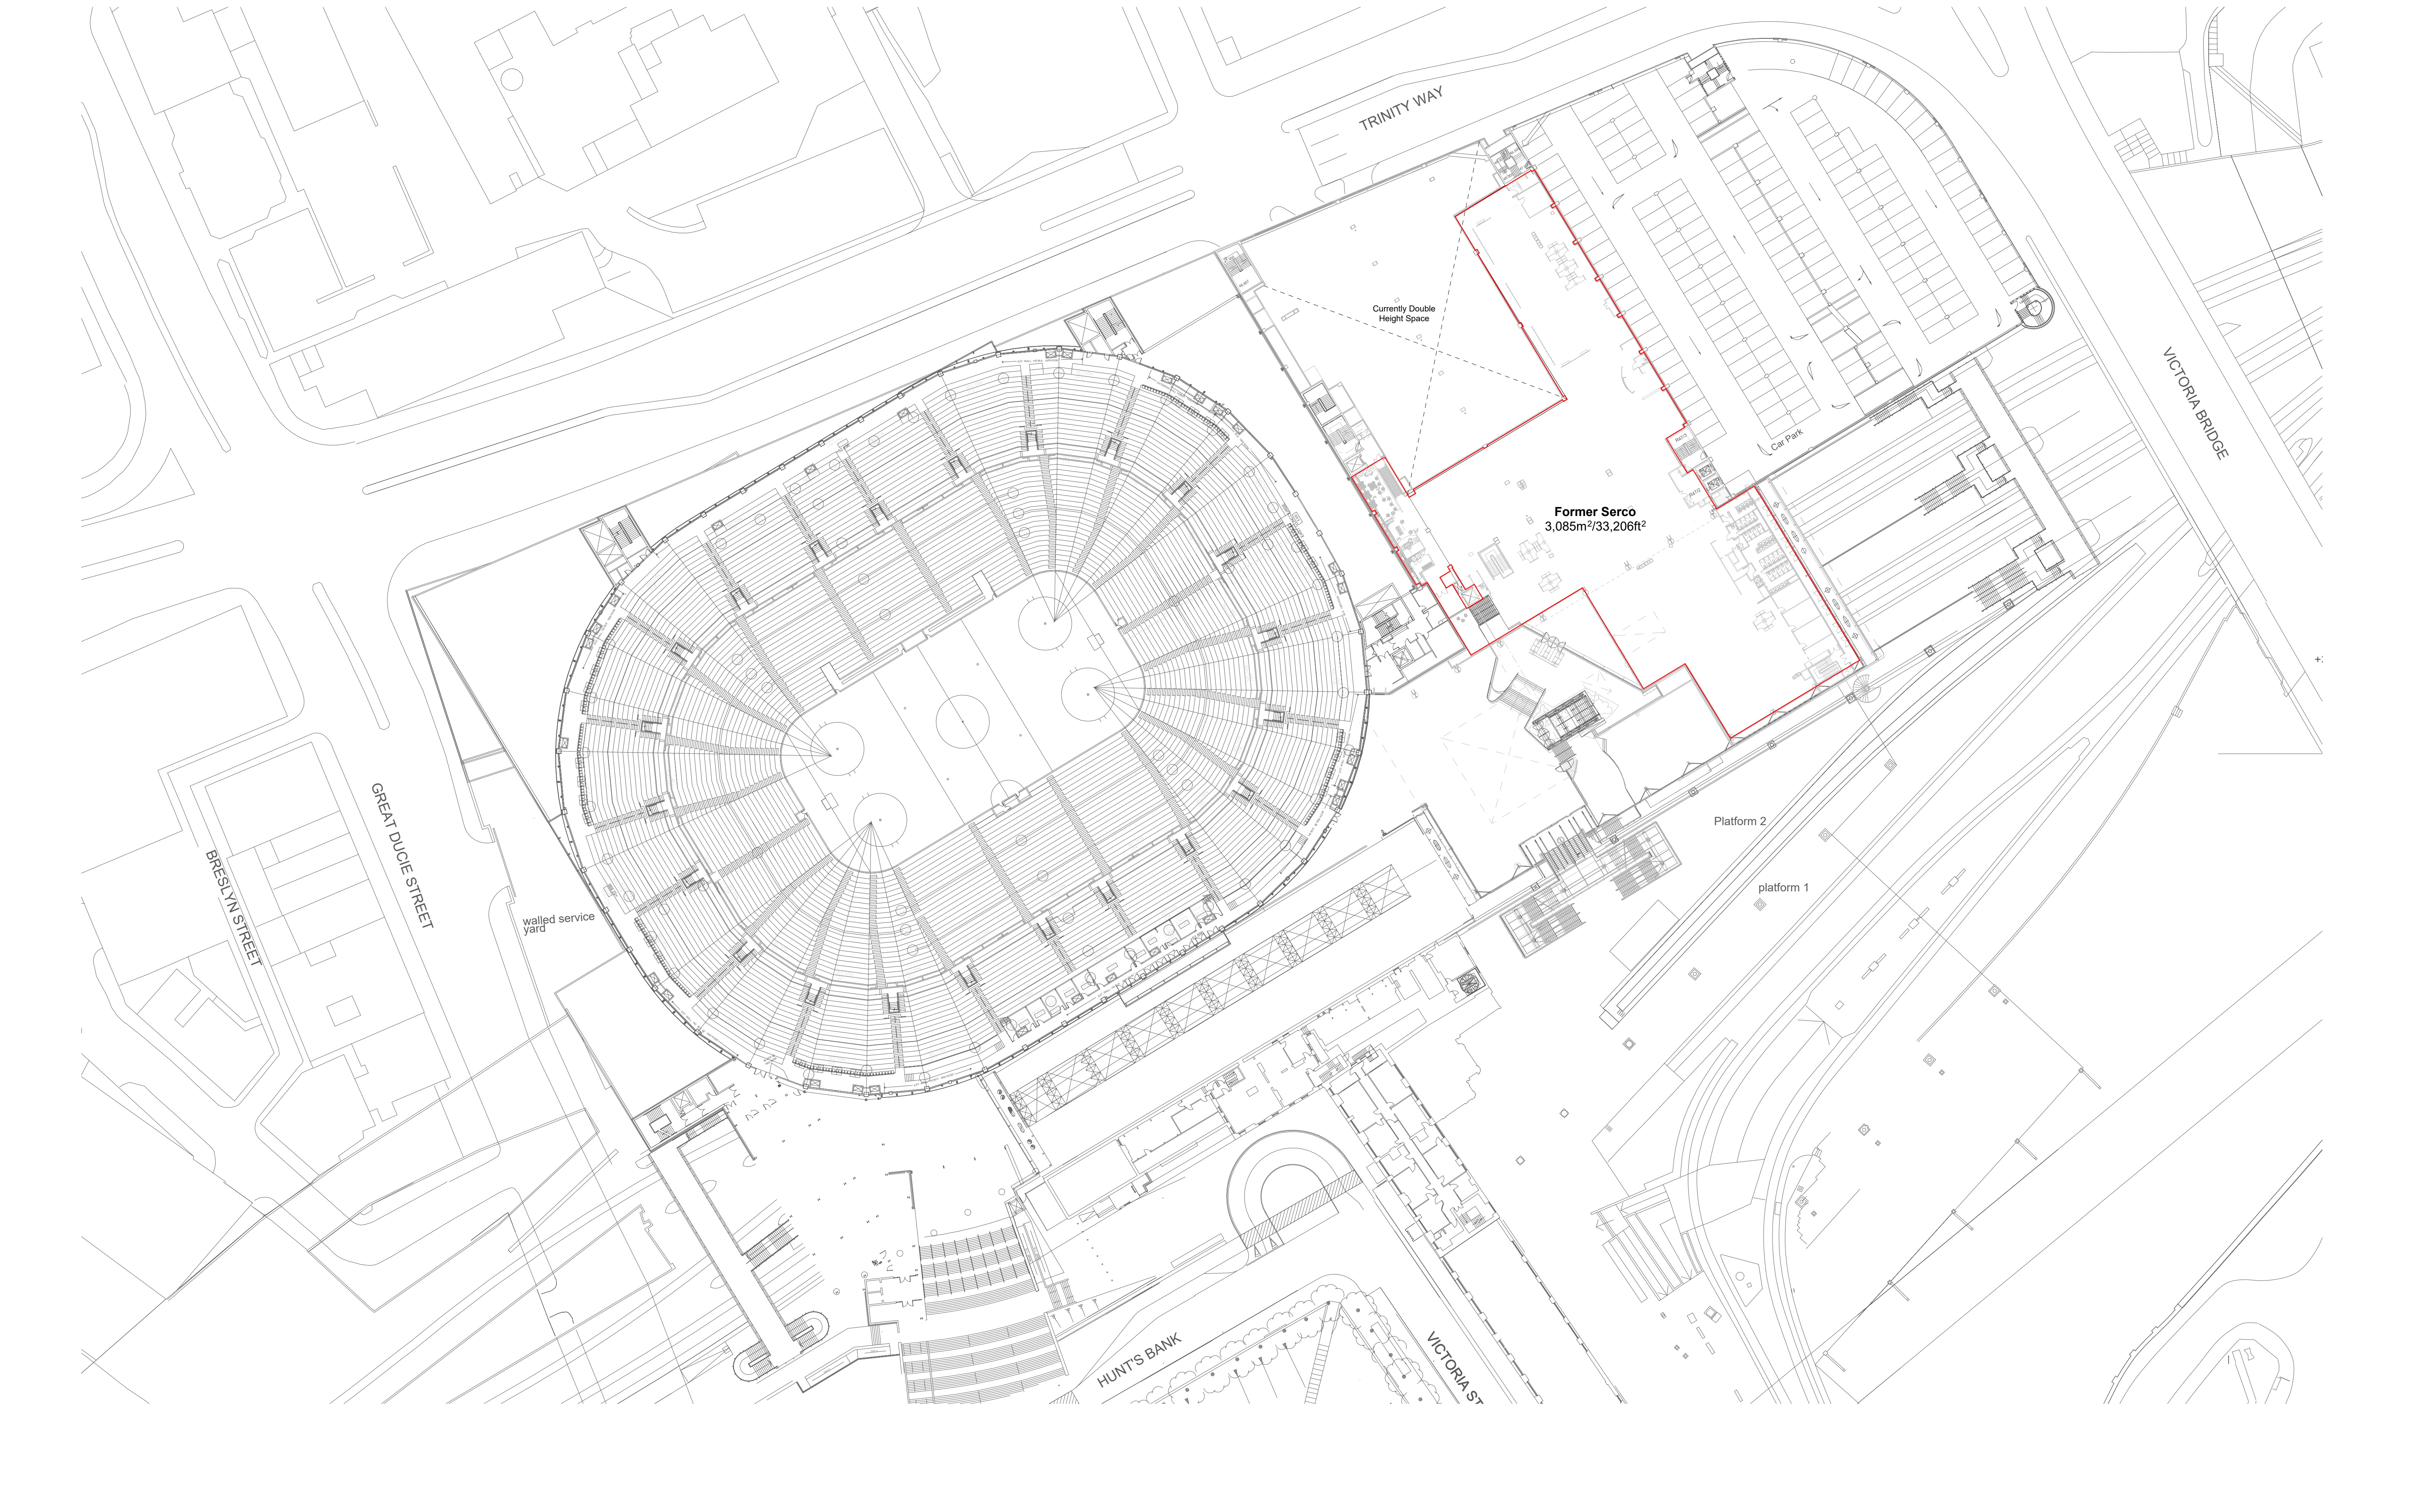

NORTH

0

5.0

10.0

15.0

20.0

25.0

50.0m

The copyright of this drawing is vested with Corstorphine & Wright Ltd and must not be copied or reproduced without the consent of the company.

00 Issued for Information
Rev. Description

10.01.25
Date

AC JD
Drw. Chk.

NOTE:
Layout information is based on drawing 1050-SK004-Existing Plan-Level 52.89 by Stephenson Bell Architects and Planners dated 15.10.2007

Office layout is based on drawing AUTOCAD 2005 - M-G001-01-A1 by Fulfilment Logistics dated 23 April 2003

Information is subject to survey

— Former Serco
demise boundary

Client:
LONDONMETRIC

Project:
Victoria Exchange

Drawing Title:
Second Floor - Demise Plan

Drawing Status:
PRELIMINARY

Corstorphine & Wright

Warwick Studio
Brook Hall, Brook Street, Warwick, CV34 4BL
01926 658 444
corstorphine-wright.com

00
Revision

23925-7004
Drawing No.

Project No. 23925

Drawn AC

Checked JD

Size A1

Scale 1 : 500

Date 10.01.25