


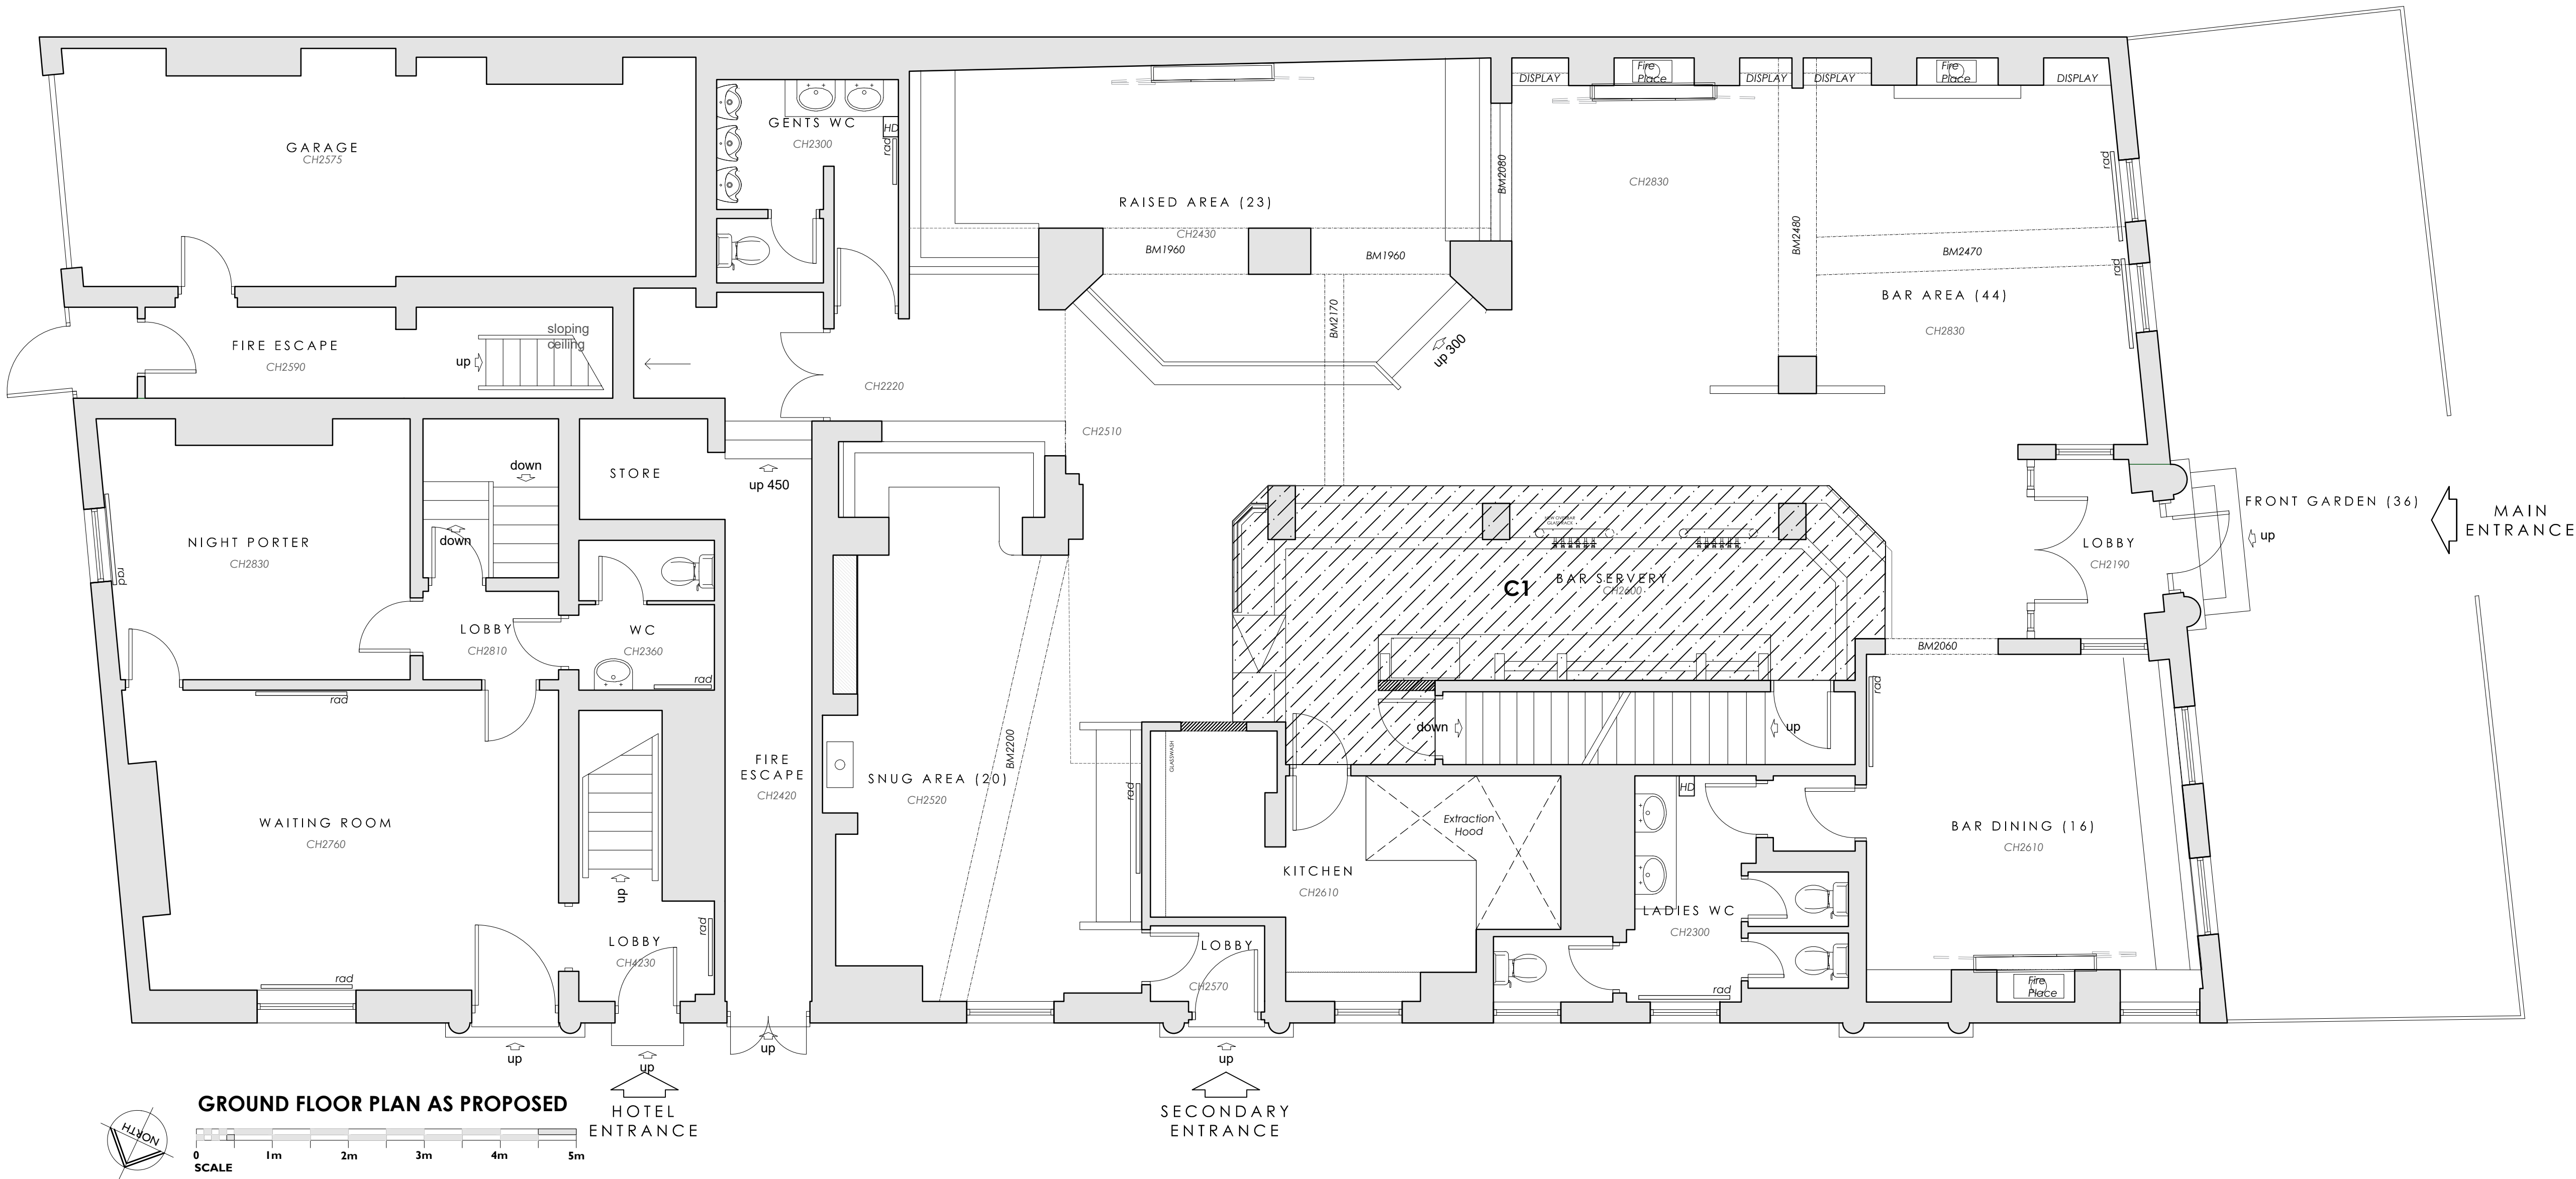

CEILING TYPES LEGEND



Plasterboard Ceiling
2x 12.5 Gypocelling MF Suspended Ceiling, Gypboard on Gypsum hanger system. Hangers to be coordinated with above.
APPROX 2600MM FFL TO TRADE AREA - **THIS NEEDS TO BE DETERMINED ON SITE PRIOR TO WORKS STARTING AS THIS WILL AFFECT HEIGHT OF BACK BAR.**
NEW CORNICE TO MATCH EXISTING AND PAINT IN TO MATCH.
To be prepped for painted finish, refer to DWG 405.

NOTE:
ALL REMAINING CEILINGS TO BE RETAINED AS EXISTING AND TO BE PAINTED. ALLOW FOR PATCH REPAIR WORKS WHERE NECESSARY. WHERE EXISTING BULKHEAD HAS BEEN REMOVED TO BE PATCHED IN WHERE NECESSARY TO MEET HEIGHT OF EXISTING CEILING. PATCH IN CORNICES TO MATCH EXISTING AND PAINT.



Rev	Description	By	Date
-----	-------------	----	------

INVENTIVE DESIGN ASSOCIATES
ARCHITECTURE & INTERIOR DESIGN

57 Station Road, Cheadle Hulme
Stockport, Greater Manchester SK8 7AA
Company Reg No: 9251414

TRUST INNS
The Brunswick
97 Piccadilly, Manchester M1 2DB
CEILING PLAN

0161 428 0310
office@inventiveda.com
www.inventiveda.com
@inventiveda

DRAWN JH DATE JAN 25
SCALE 1:50@A1 REV. -

DRAWING NO.
22108-404