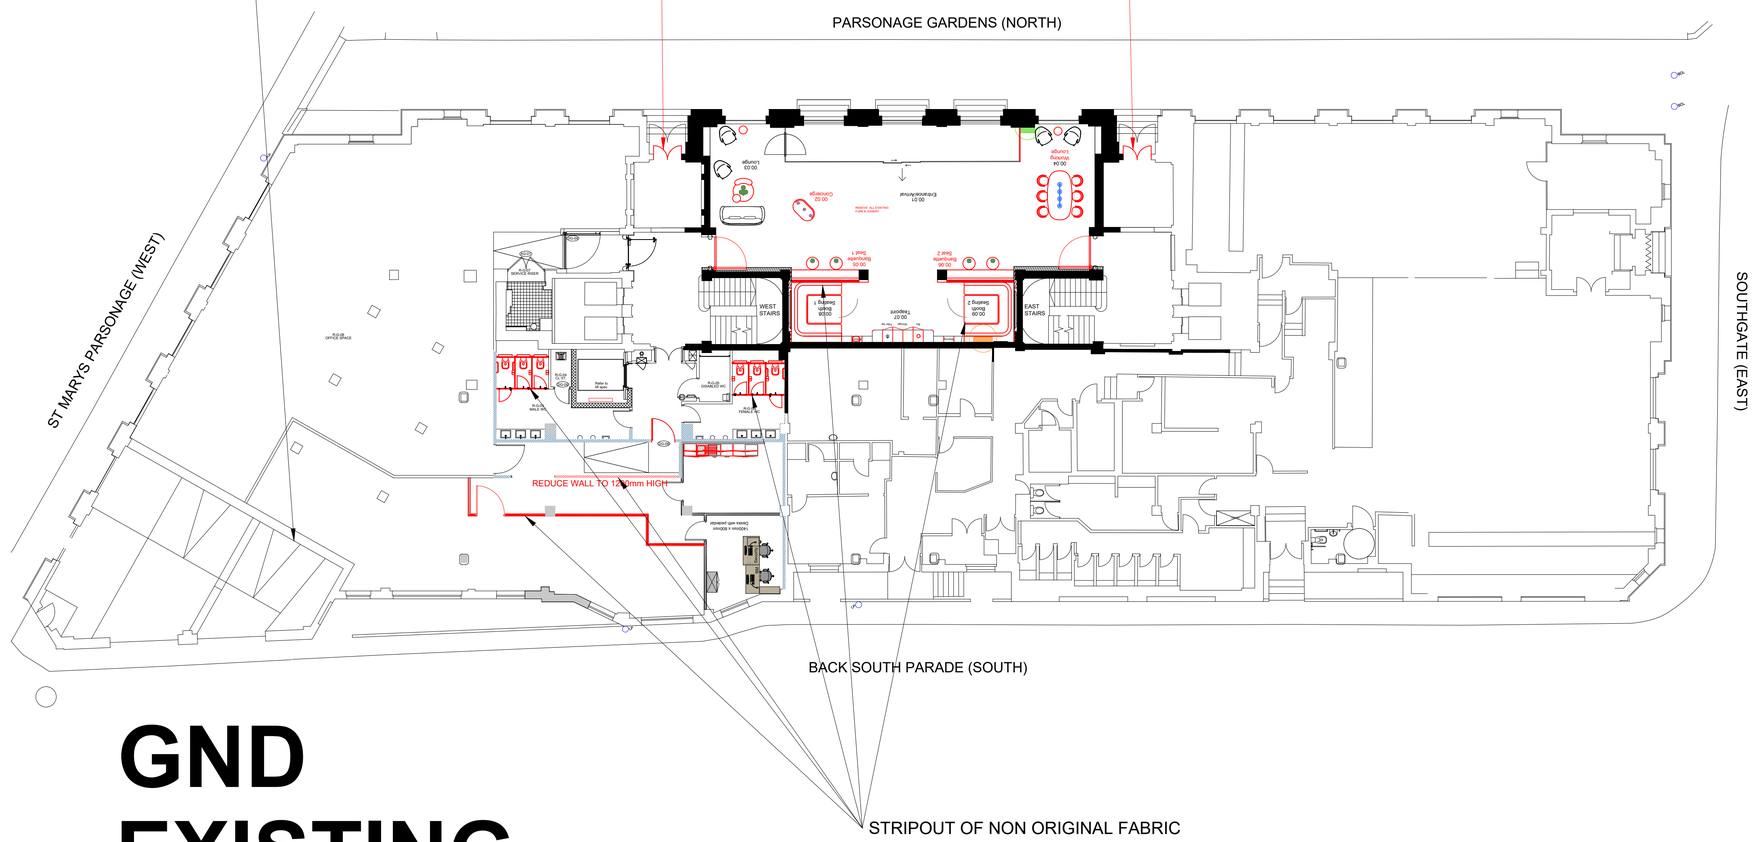
ARKWRIGHT HOUSE

BREAKING THROUGH OF EXISTING WALL AT HIGH LEVEL FOR SHOWER EXTRACT TO CONNECT INTO EXISTING LOUVRE ABOVE CAR PARK ROLLER DOOR. SEE MECHANICAL DRAWINGS FOR FURTHER INFORMATION

REMOVAL OF GLASS DOOR WITHIN HISTORIC FABRIC. NO REMOVAL OF HISTORIC ELEMENTS


PARSONAGE GARDENS (NORTH)
ST MARY'S PARSONAGE (WEST)
SOUTHGATE (EAST)
BACK SOUTH PARADE (SOUTH)
STRIPOUT OF NON ORIGINAL FABRIC
REDUCE WALL TO 1200mm HIGH
WEST STAIRS
EAST STAIRS
Entrance/Arrival
Lounge
Banquette Seat 1
Banquette Seat 2
Booth Seating
