



All dimensions are to be checked on site, any discrepancies are to be reported to the Architect before work commences. Do not scale from this drawing.

This drawing is to be read in conjunction with all relevant consultants and specialists drawings / documents, any discrepancies are to be reported to the Architect before the affected work commences.

All structural components shown are indicative only. Details / calculations of structural members are to be provided by the Structural Engineer.


This drawing is copyright.

A	First Issue in response to Invalid Letter received on 04/09/2024	11/09/2024
B	Amendments following planner comments received 11/11/2024	12/11/2024

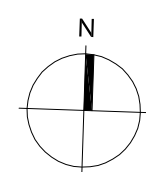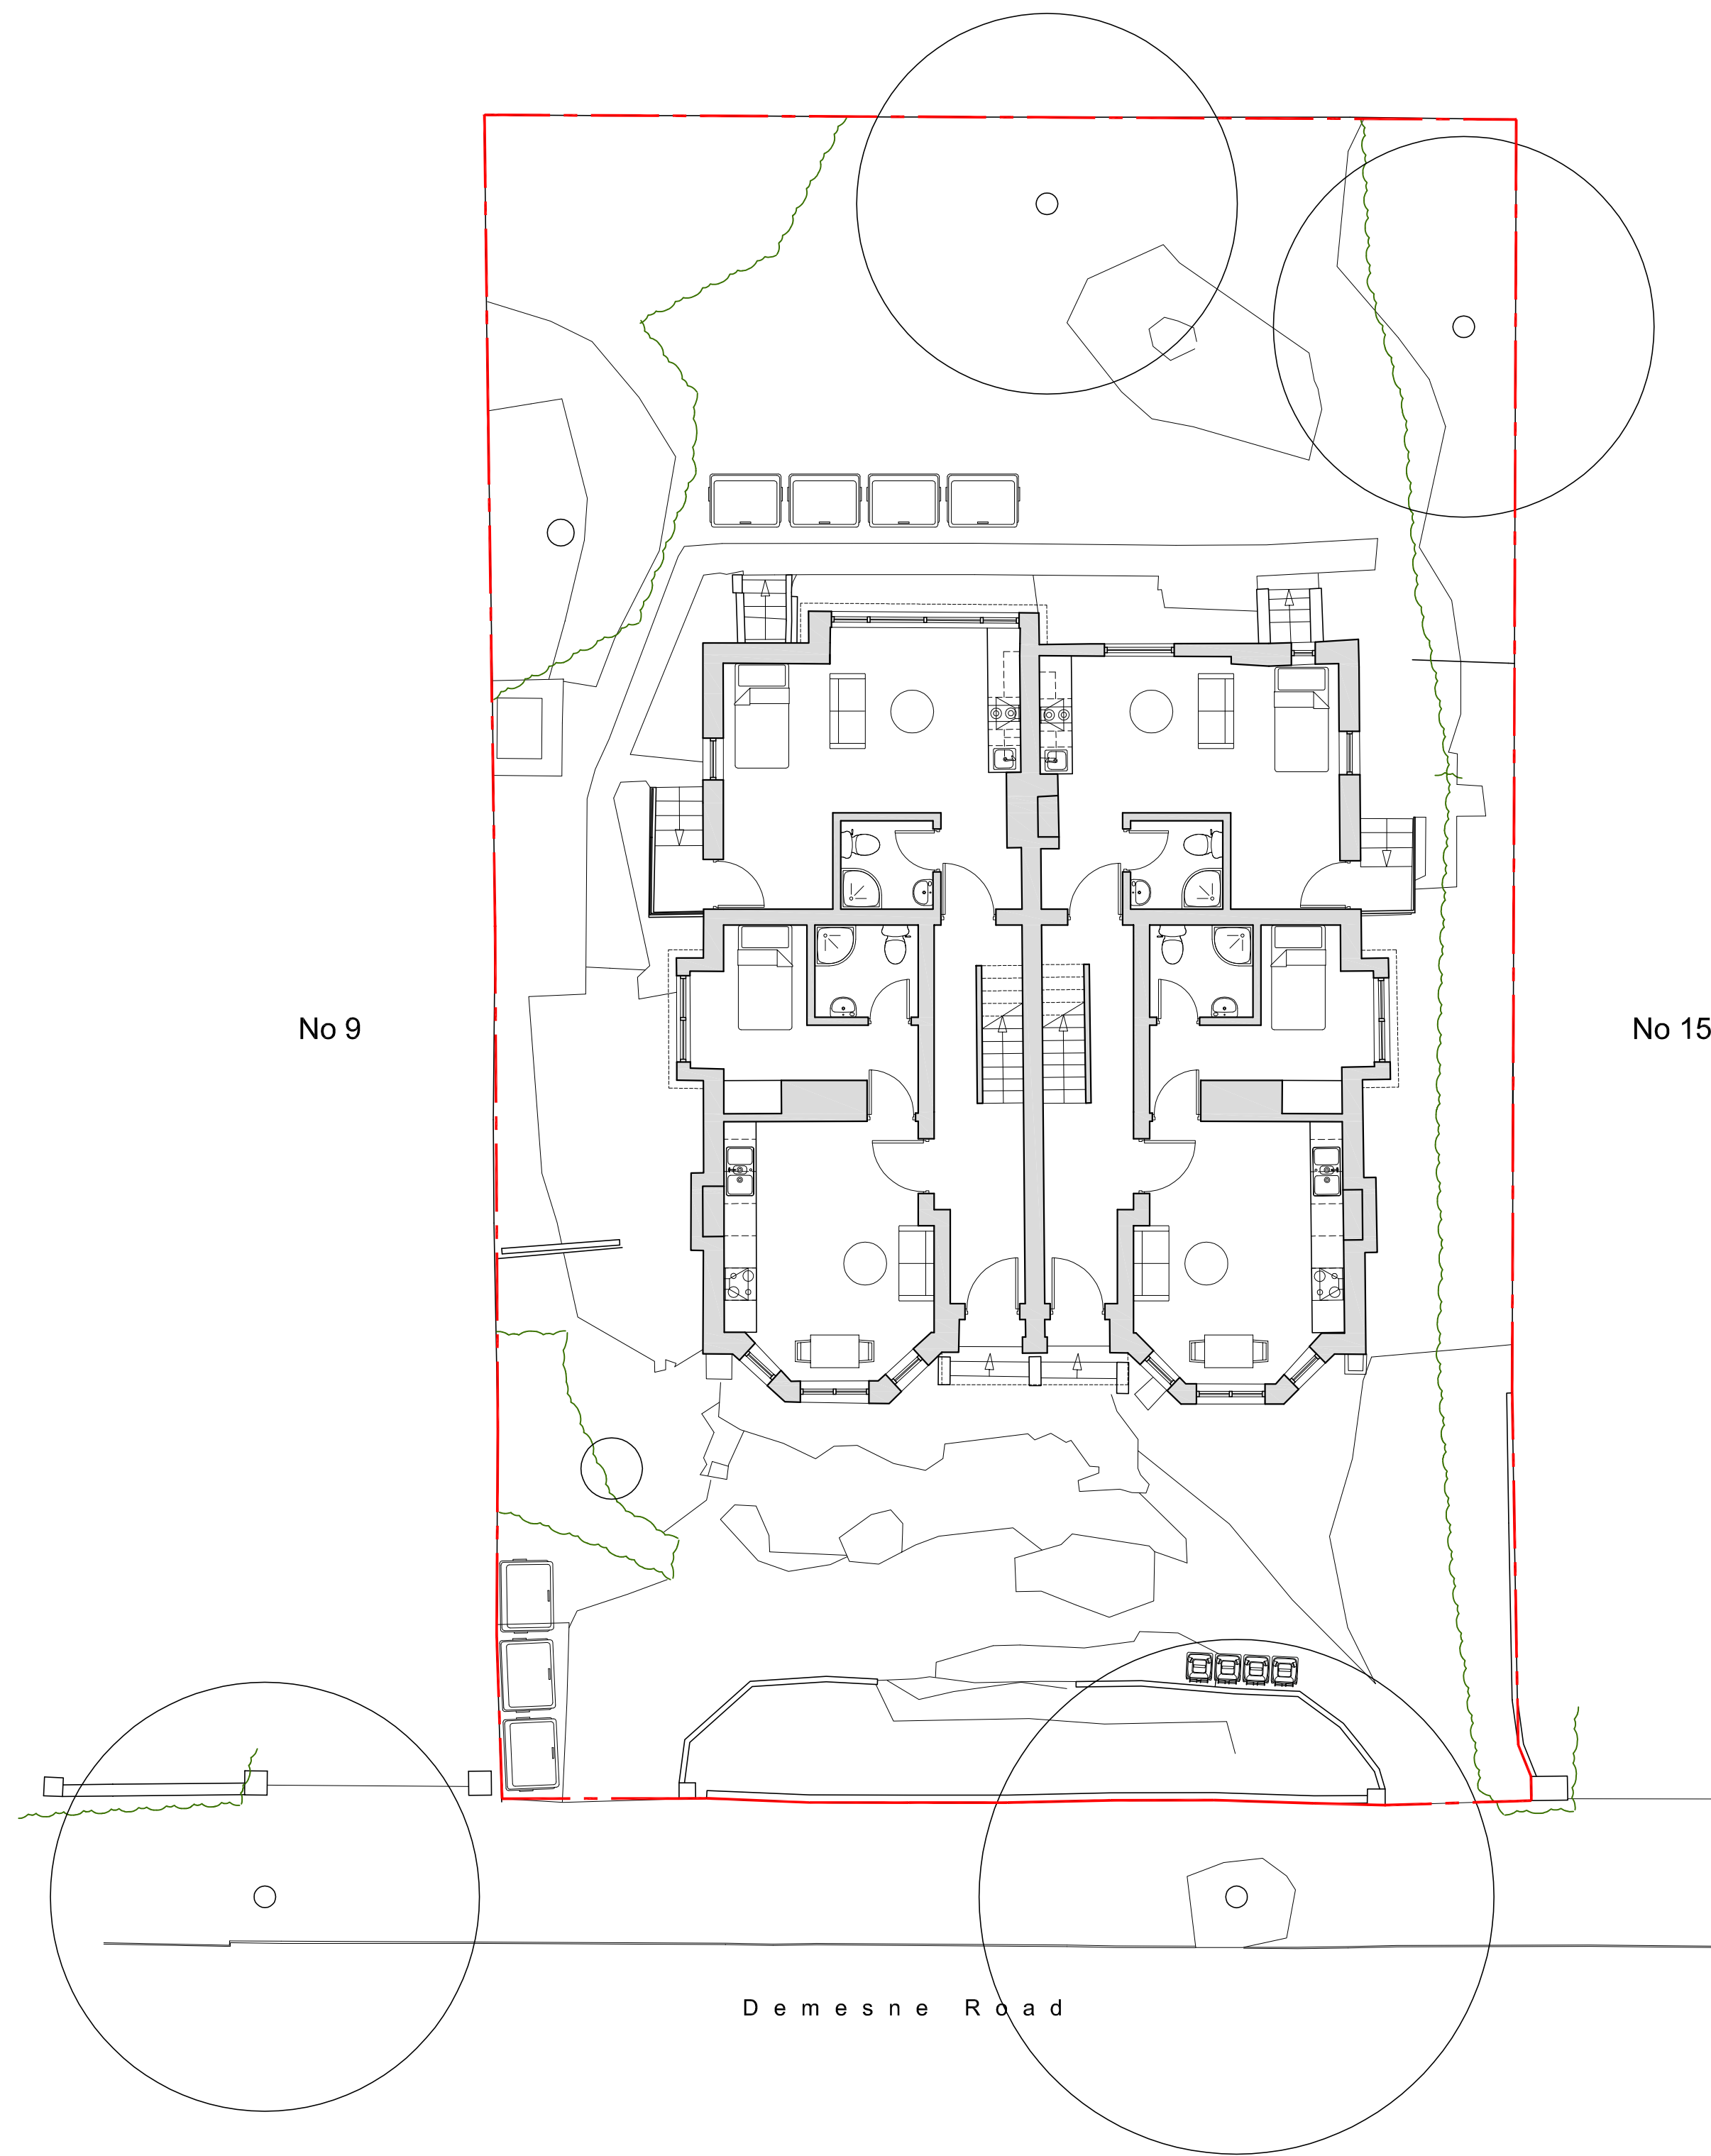

Existing Upper G/F Plan 1:100
Scale Bar 1:100

0 5 10m

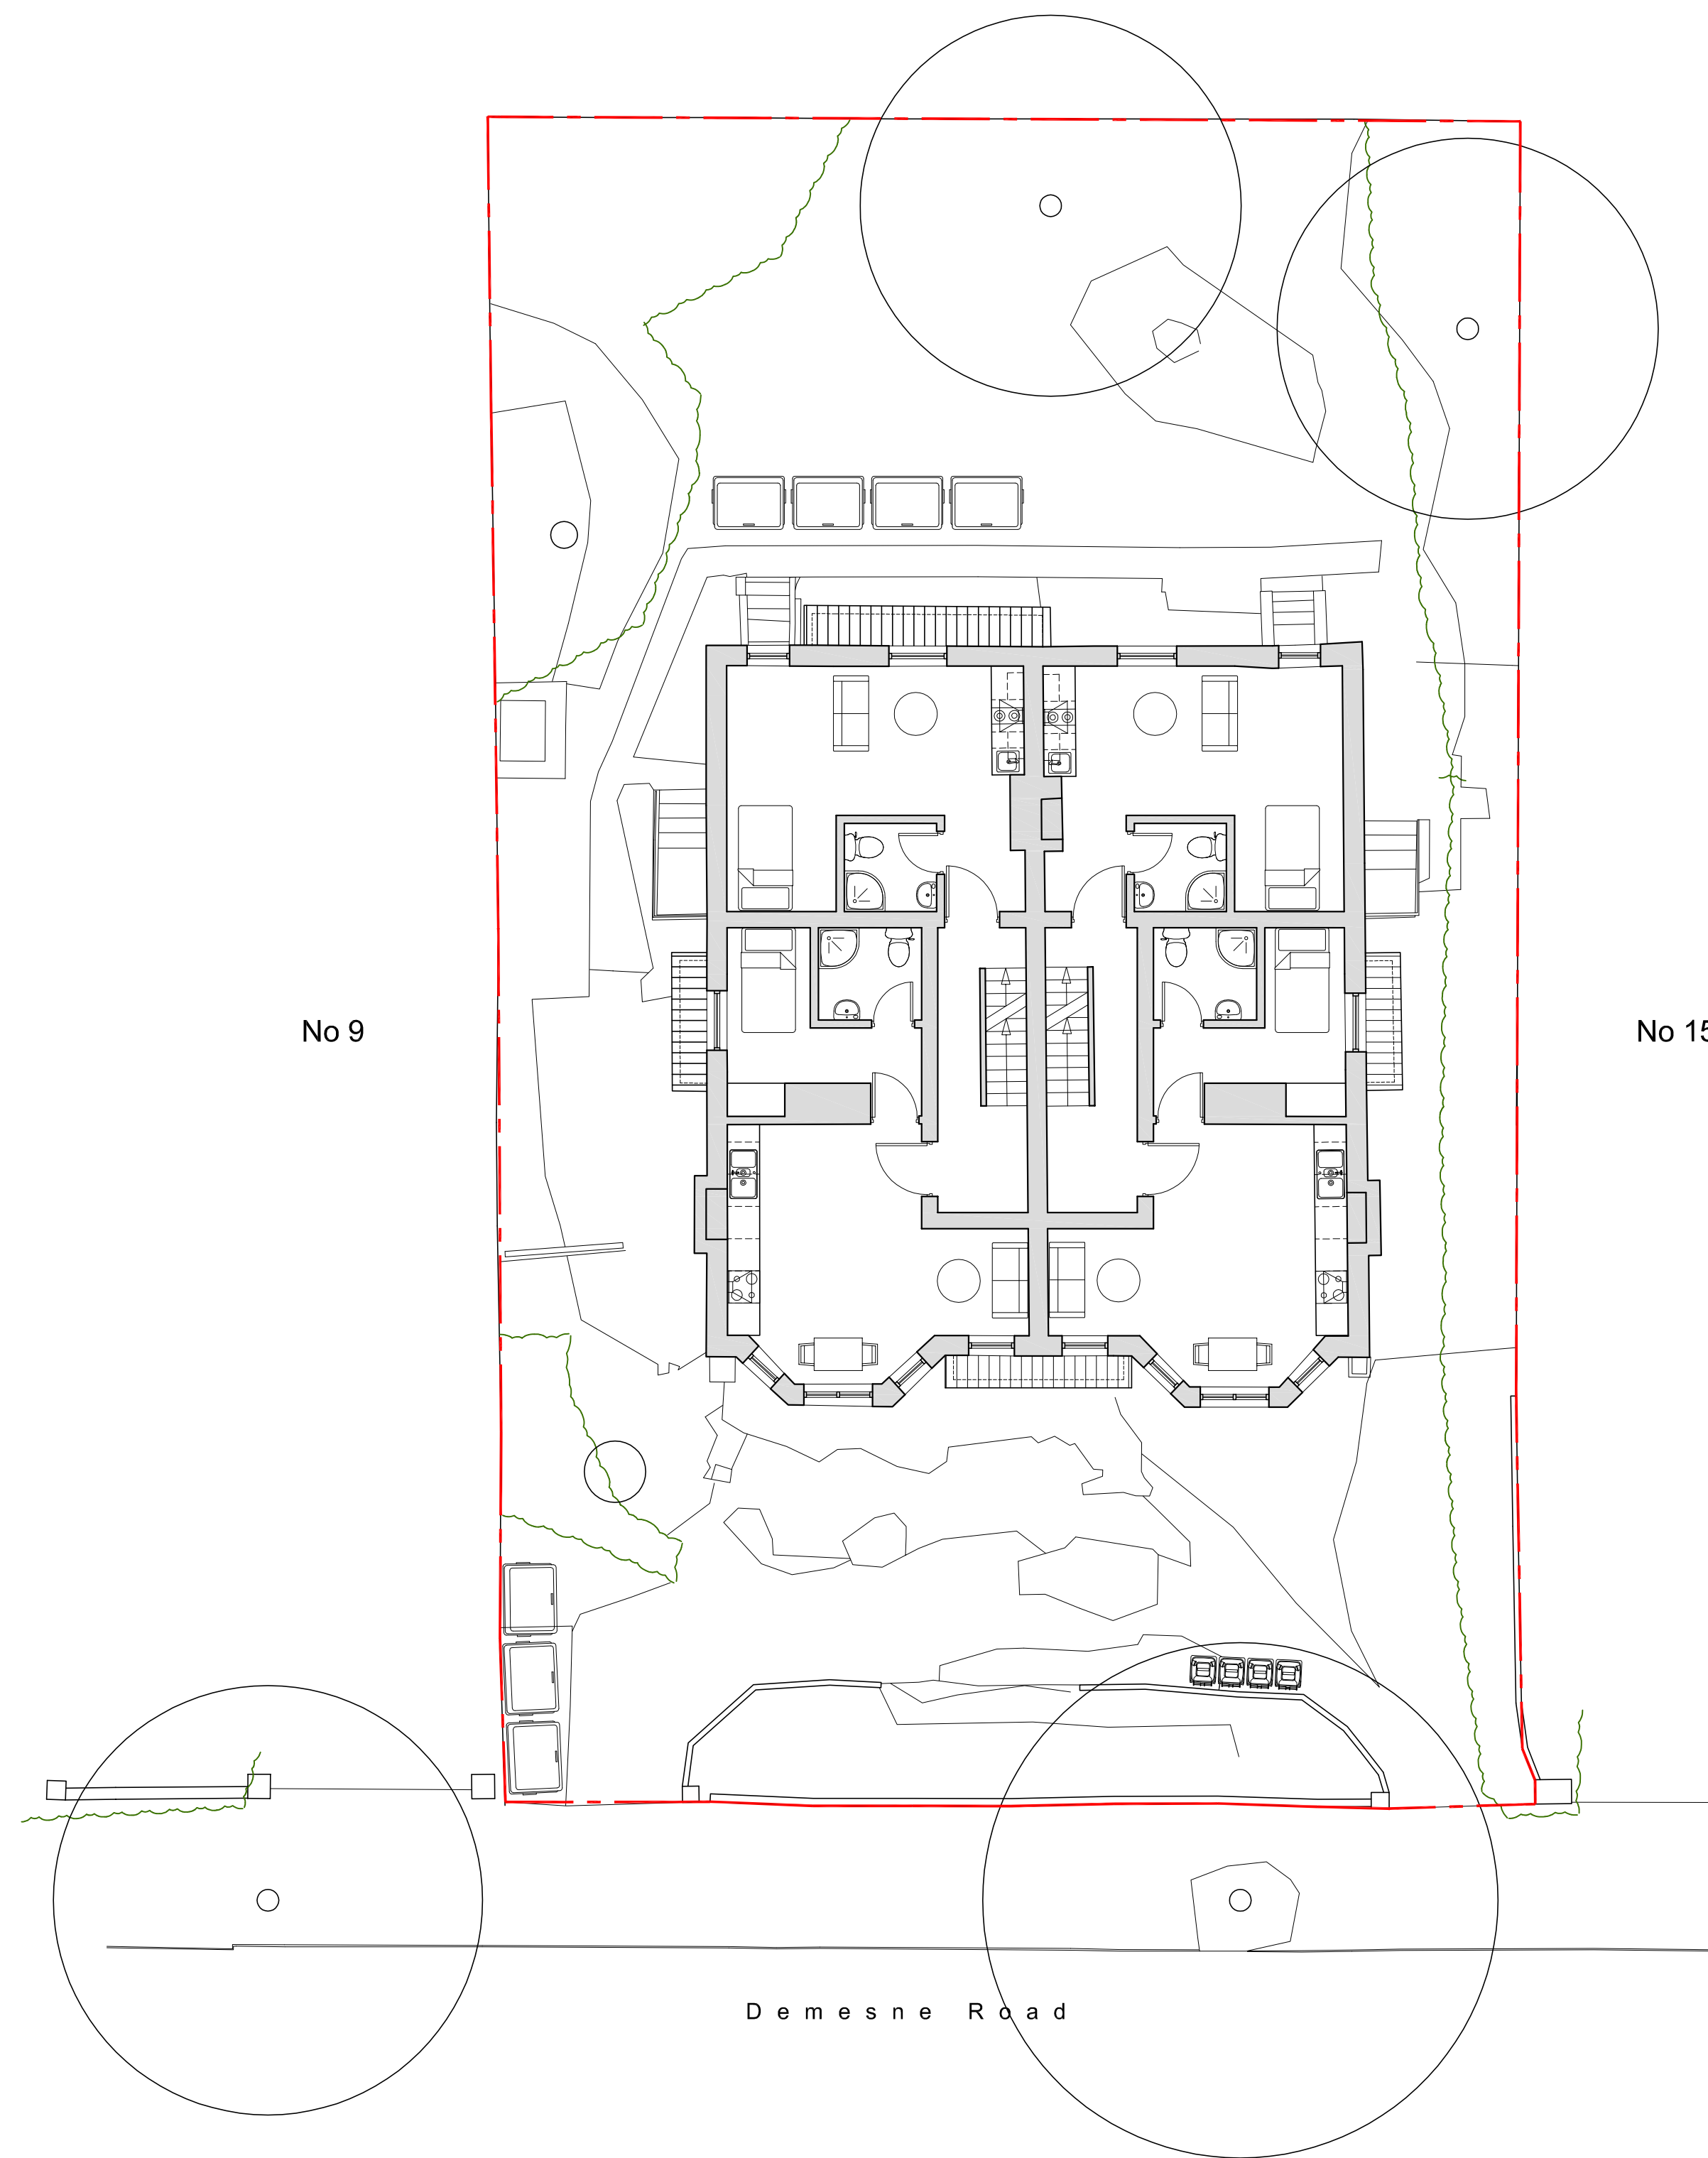

Existing 1/F Plan 1:100

T+A Tang & Associates Ltd
Chartered Architects

Tel : 0161 877 9587 10/F, 1 City Approach, Albert Street,
Eccles, Manchester, M30 0BS, UK

Client:

BOS3 Manchester Limited

Project:

11-13 Demesne Road, Manchester M16 8HJ

Drawing Title:

Existing G/F & 1/F Plans

Scale:

1:100 @ A1

Date:

September 2024

Drawing No:

9862/011

Revision:

B