



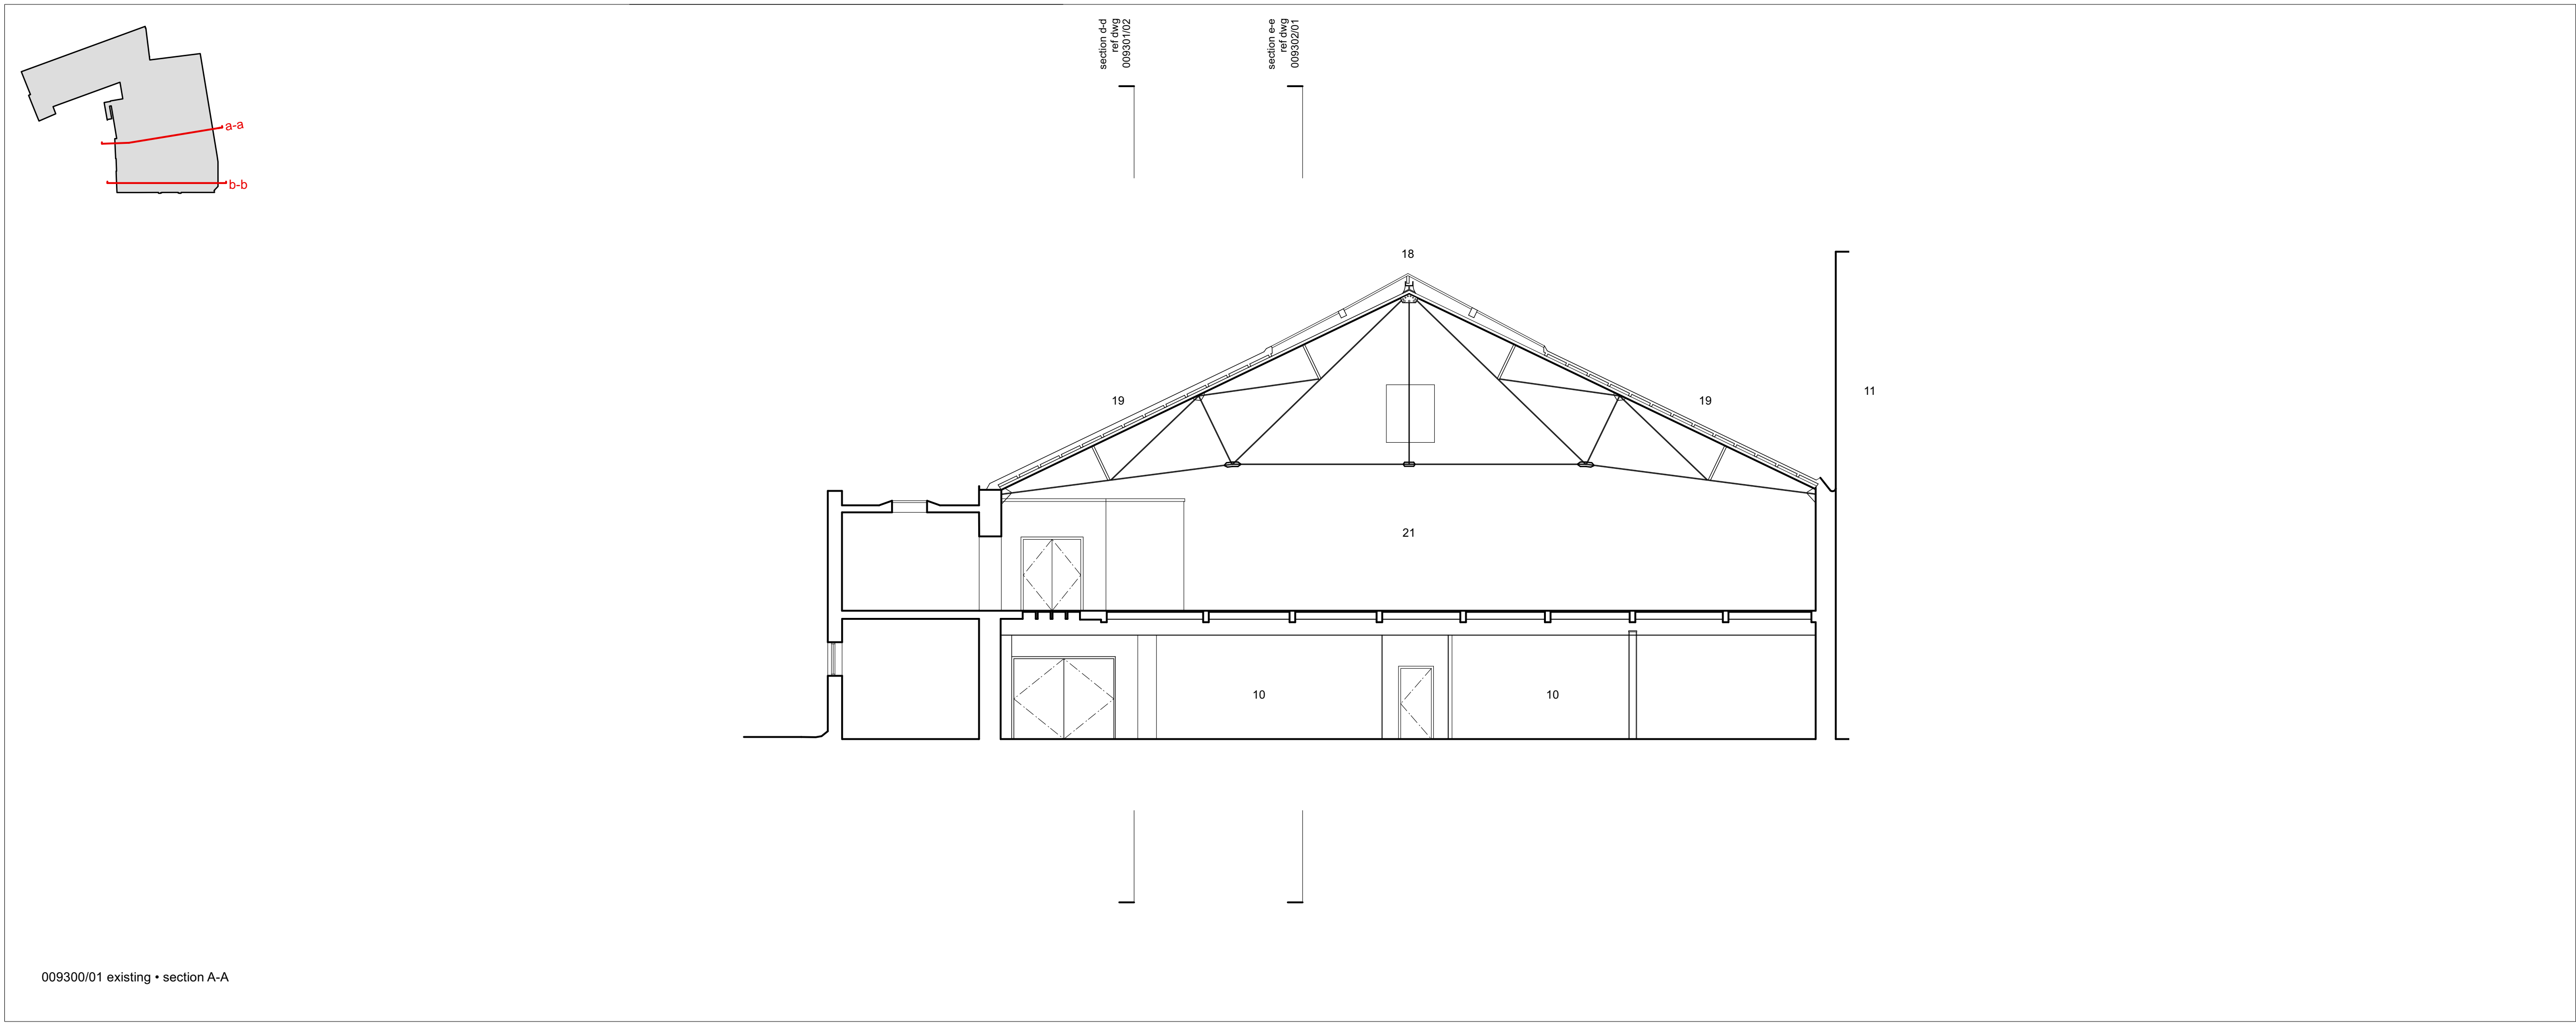

- 01 basement (currently unoccupied)
 - 02 WCs
 - 03 lobby
 - 04 lounge
 - 05 store
 - 06 childrens groups
 - 07 nursery group
 - 08 corridor
 - 09 former armoury
 - 10 room currently unoccupied
 - 11 adjacent property
 - 12 worship space
 - 13 accommodation stair
 - 14 landing
 - 15 flat roof
 - 16 escape stair
 - 17 skylight
 - 18 drill hall rooflight
 - 19 metal sheet pitched roof
 - 20 slate pitched roof
 - 21 former drill hall (currently unoccupied)
 - 22 former caretaker's apartment (currently unoccupied)
 - 23 ladder
 - 24 balcony
 - 25 rooflight to former officers' mess
- notes
- for existing ga plans refer to 009100 series drawings
- for existing ga elevations refer to 009200 series drawings
- for demolition sections refer to 019300 series drawings

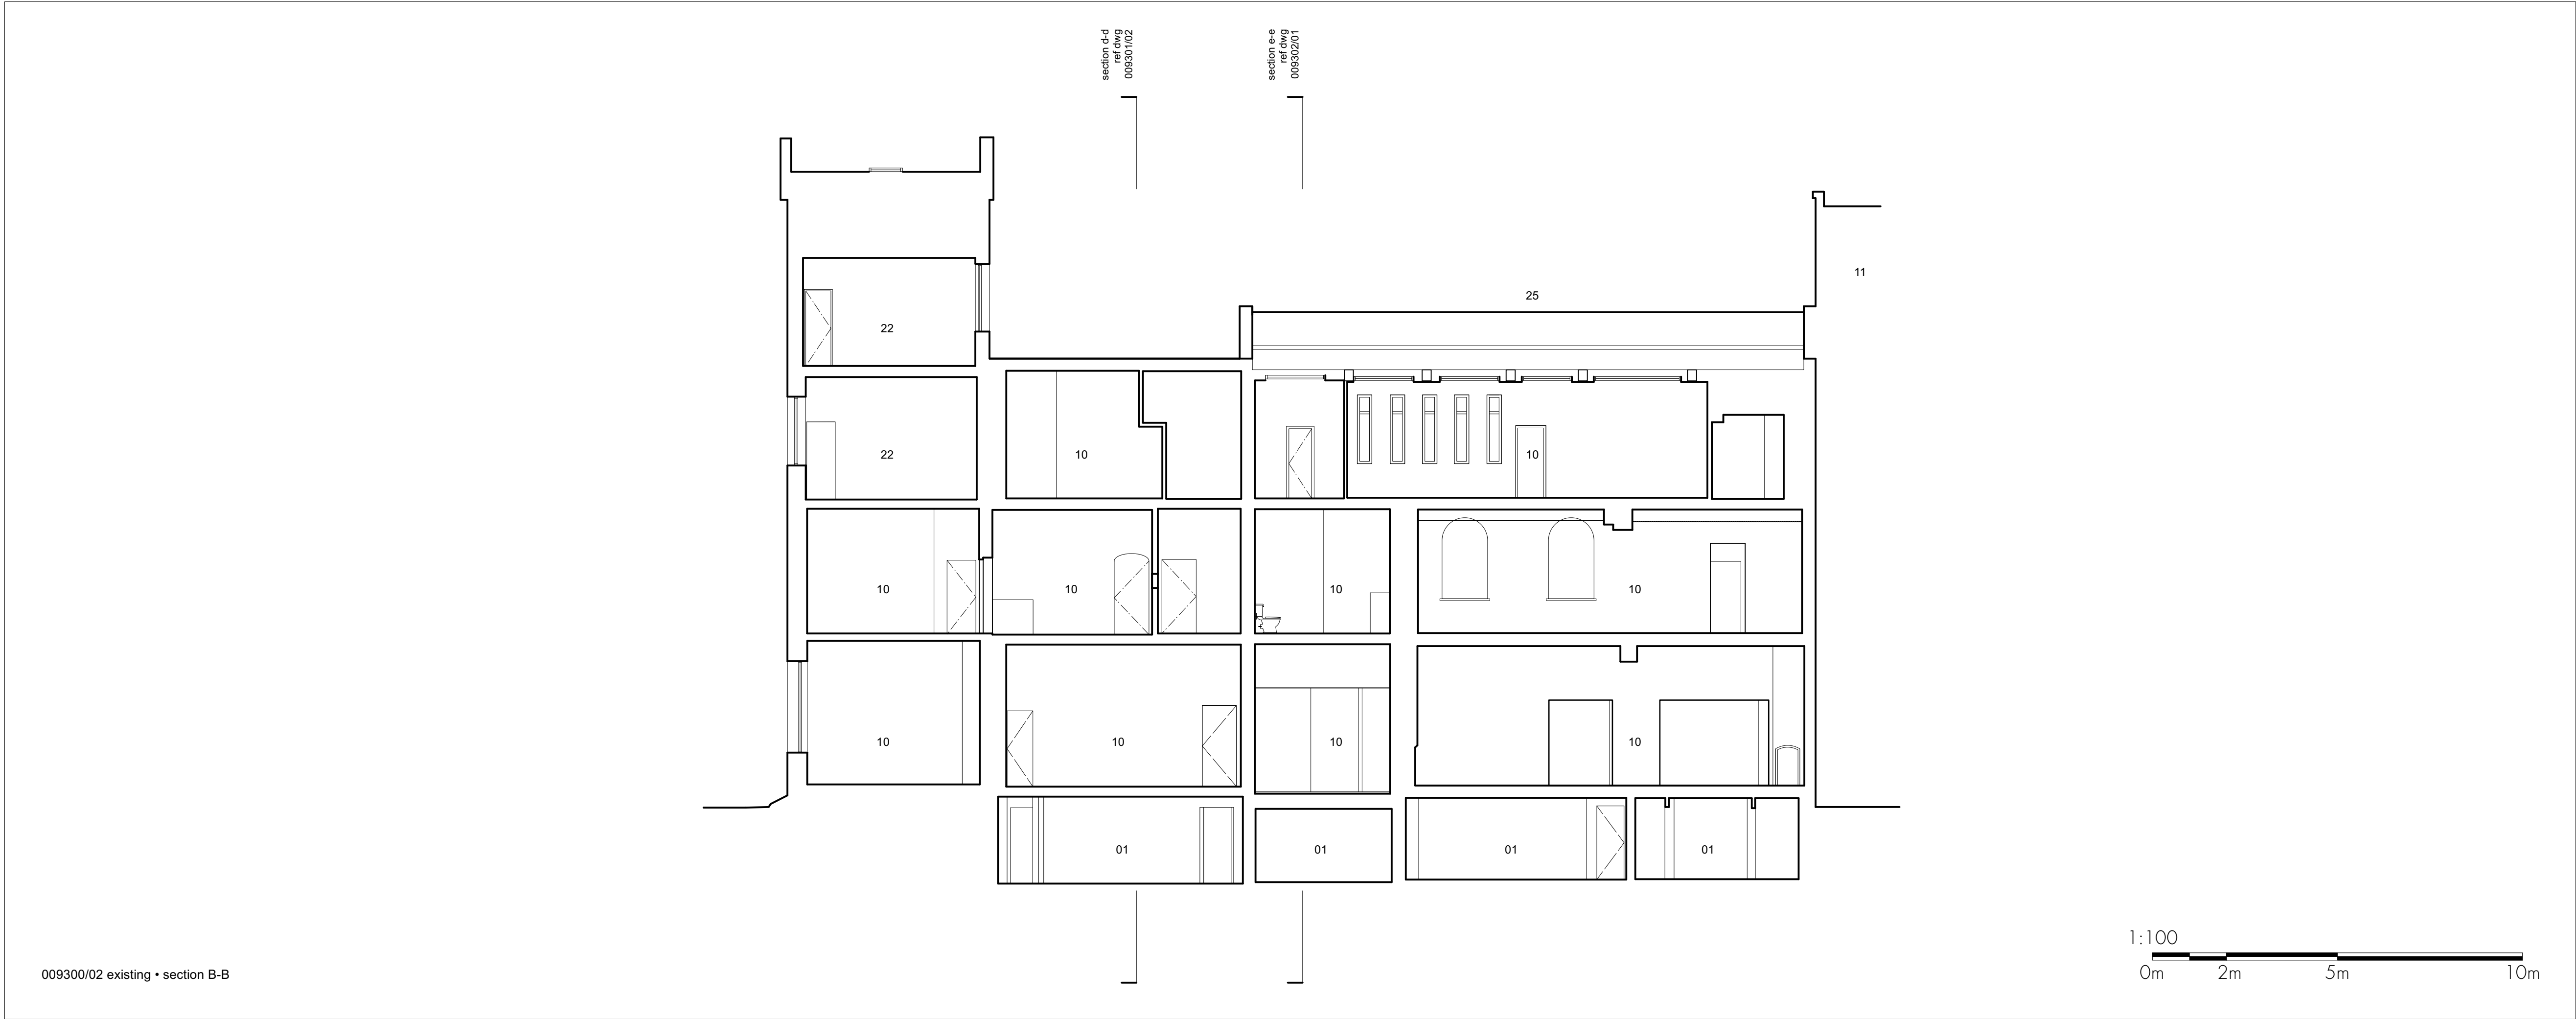

P01 • planning issue	08 11 24 • ww • dj
P02 • minor revisions	15 11 24 • le • dj
rev • description	issued • drawn • checked
shedkm	+44 (0)151 709 8211 +44 (0)207 253 8881
project	ardwick barracks
client	fabric church
drawing number	2411-SKM-RF-ZZ-D-A-009300 P02
scale	1:100 @ A1
status	information
existing • section A-A B-B	
do not scale from this drawing • all dimensions are to be set out and checked on site prior to starting construction • any discrepancy found between information given on this drawing and that given elsewhere or recorded on site shall be brought to the attention of the project architect immediately	