


Reference	Revision
C3016 - 24 - MS - 03	-

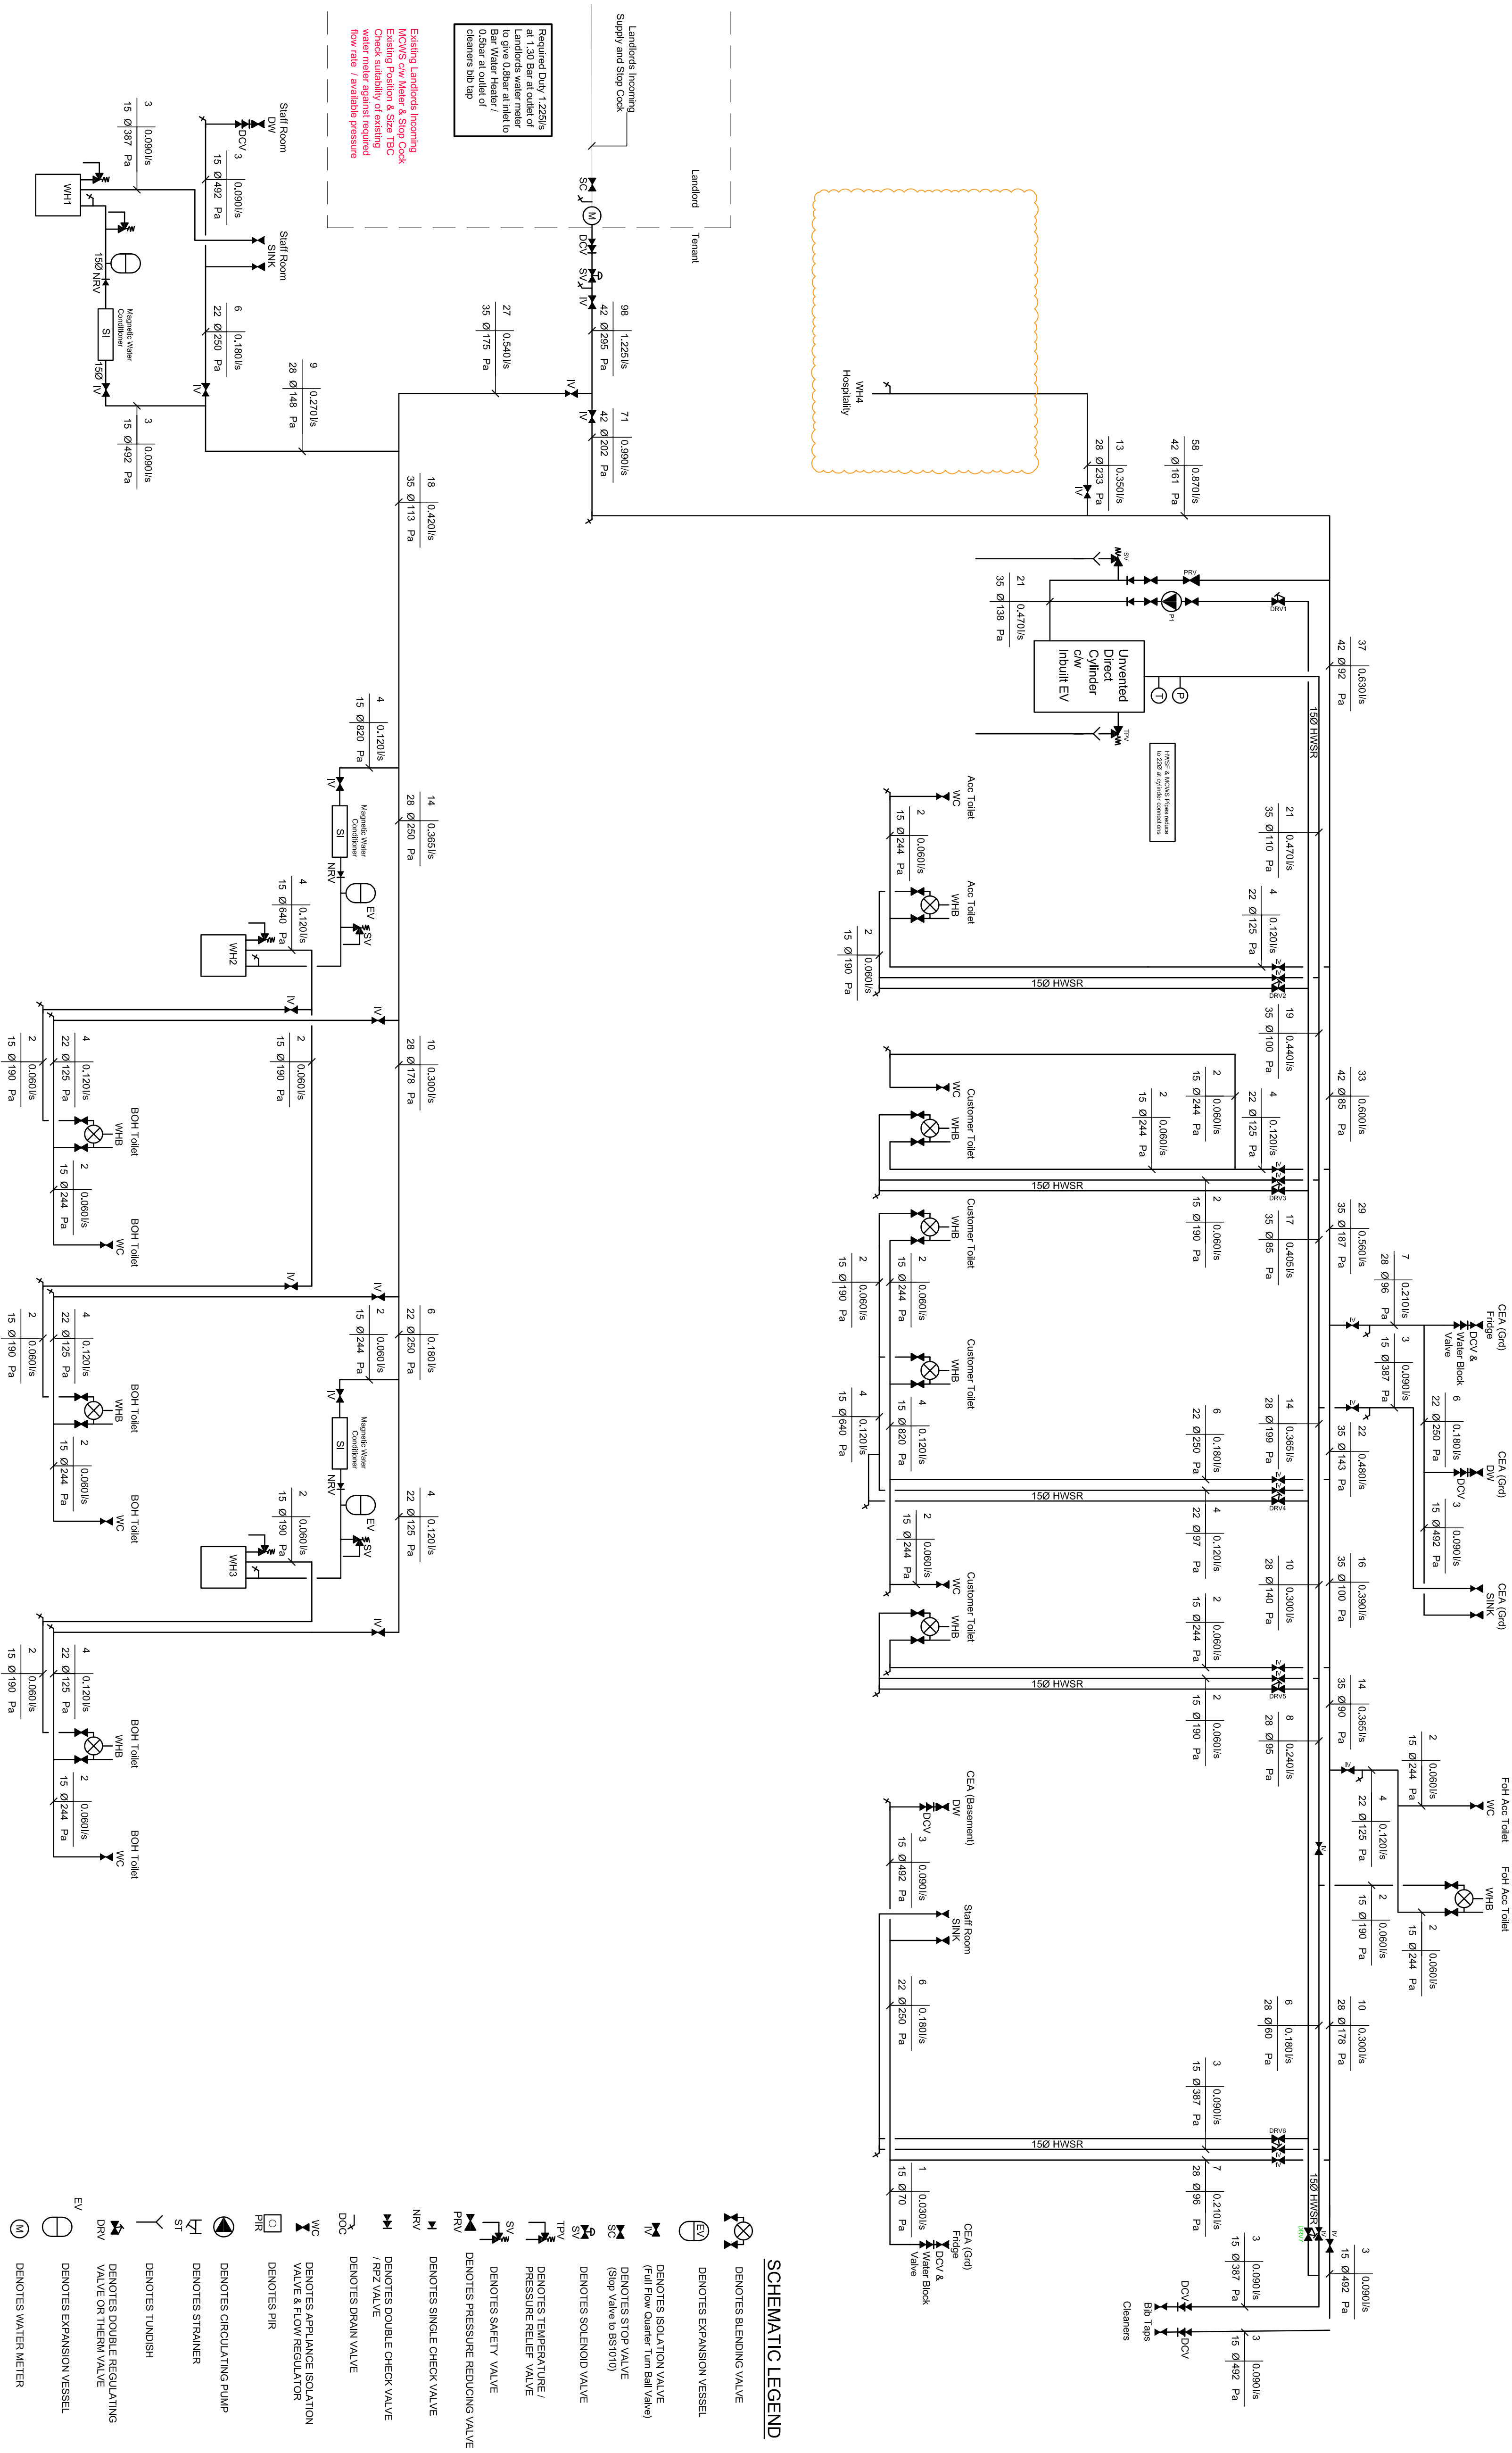

SCHEMATIC LEGEND

Rev	28/08/24	First Issue	MT	*
Date				
Description				
By				
CHK				

FOR APPROVAL

 **Oak Electrical**
BUILDING SERVICES ENGINEERS

Werner Court, Blue Ridge Park, Clashington
(M62) - J32, Castleford, West Yorkshire
Telephone 01977 155 592 Fax 01977 155 546

● CASTLEFORD ● BIRMINGHAM

www.oak-electrical.com info@oak-electrical.com

Matches of Switzerland Group 2 Elland Road Bramstone Leicester, LE3 1TT
Project Mappin & Webb 17-21 St Ann's Square Manchester M2 7PW
Drawing Title MECHANICAL SERVICES Hot & Cold Water Schematic

Drawing No	C3016 - 24 - MS - 03	Revision	
Scale	Date	Engineer	Checked
NTS @ A1	July 2024	MTT	BP