


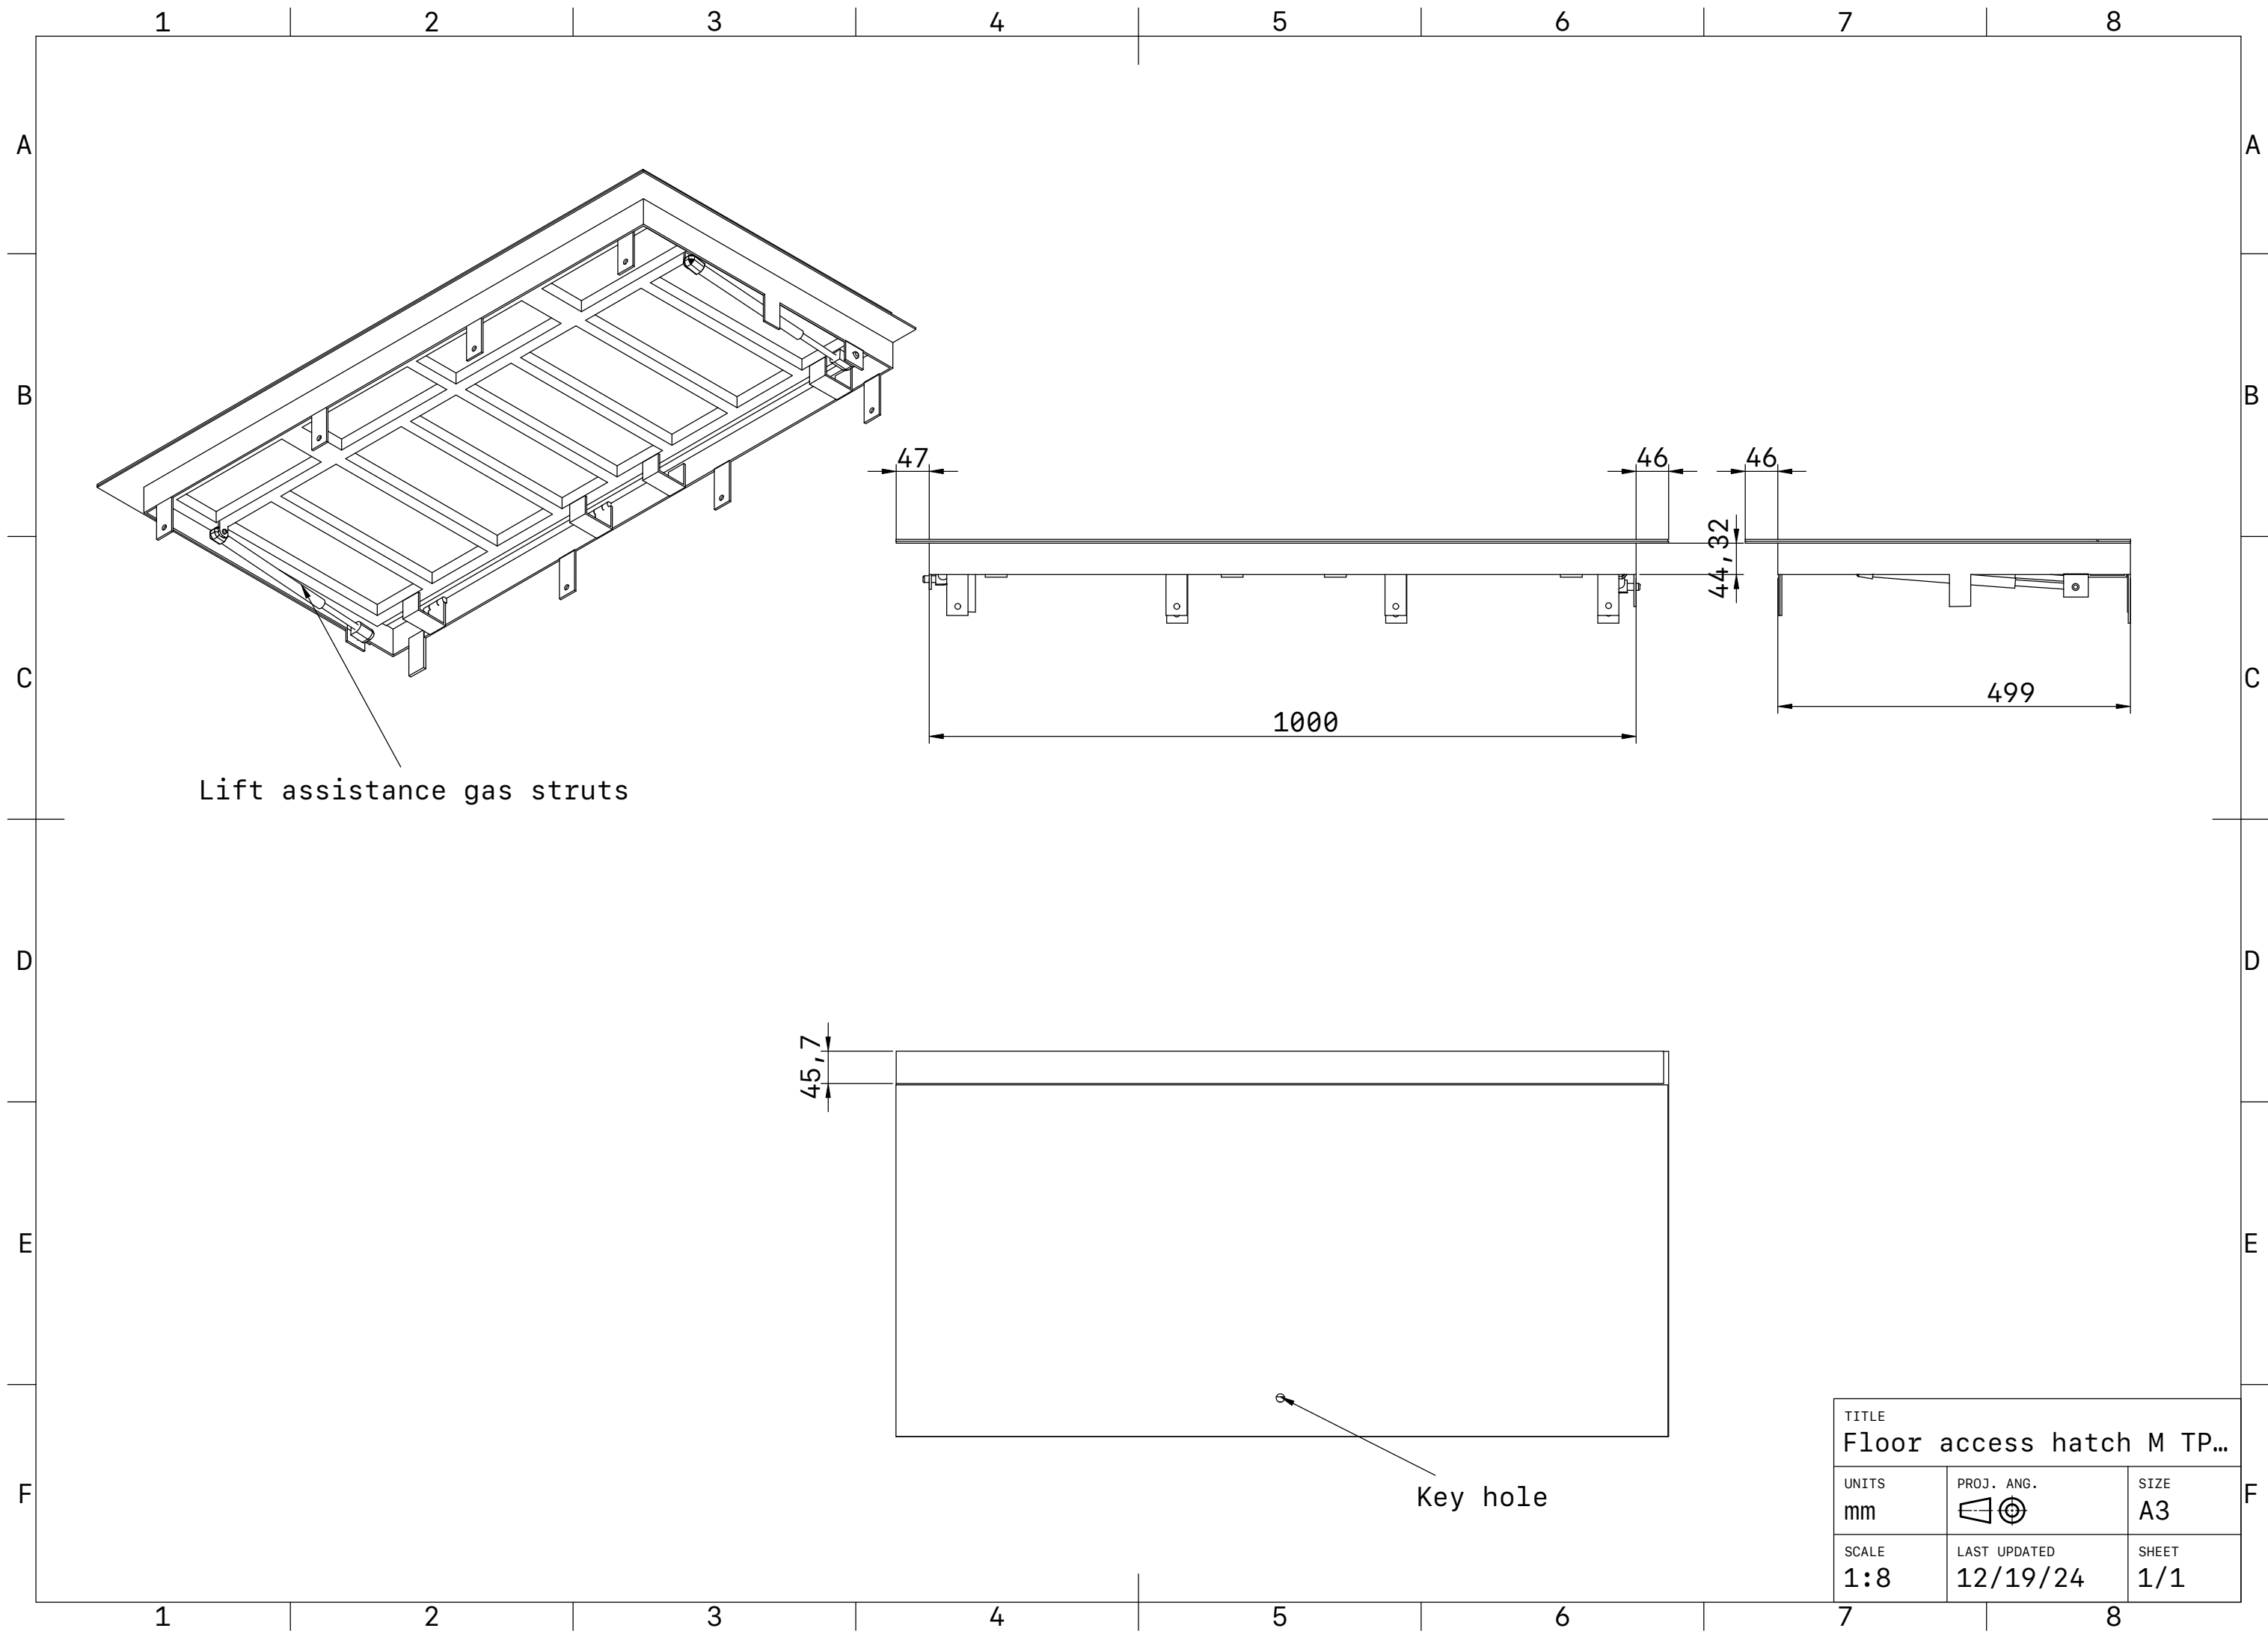

TITLE		
Floor access hatch M TP...		
UNITS	PROJ. ANG.	SIZE
mm		A3
SCALE	LAST UPDATED	SHEET
1:8	12/19/24	1/1