



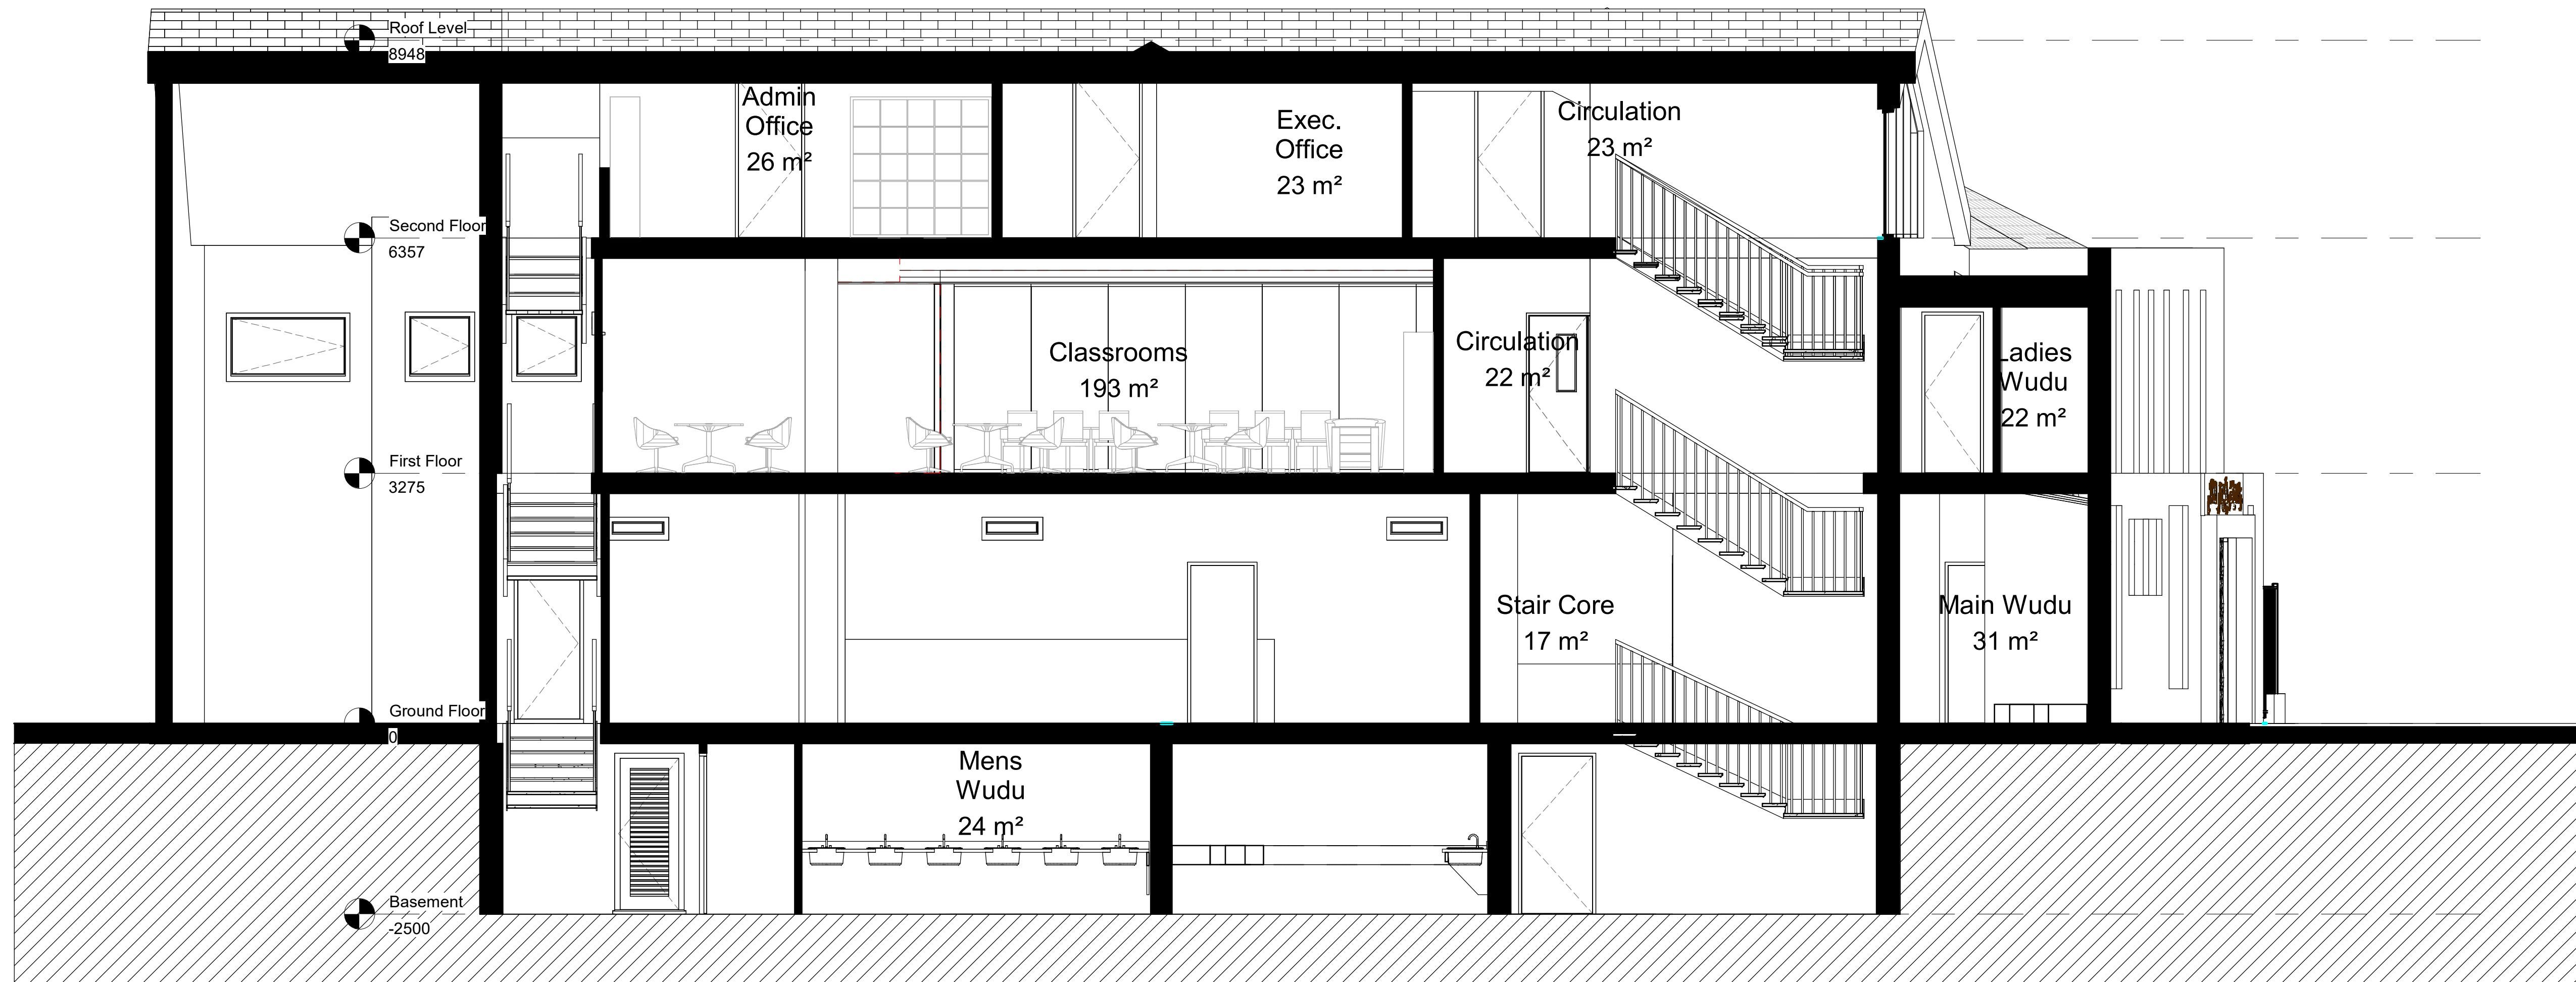

1 Section A-A
1 : 50

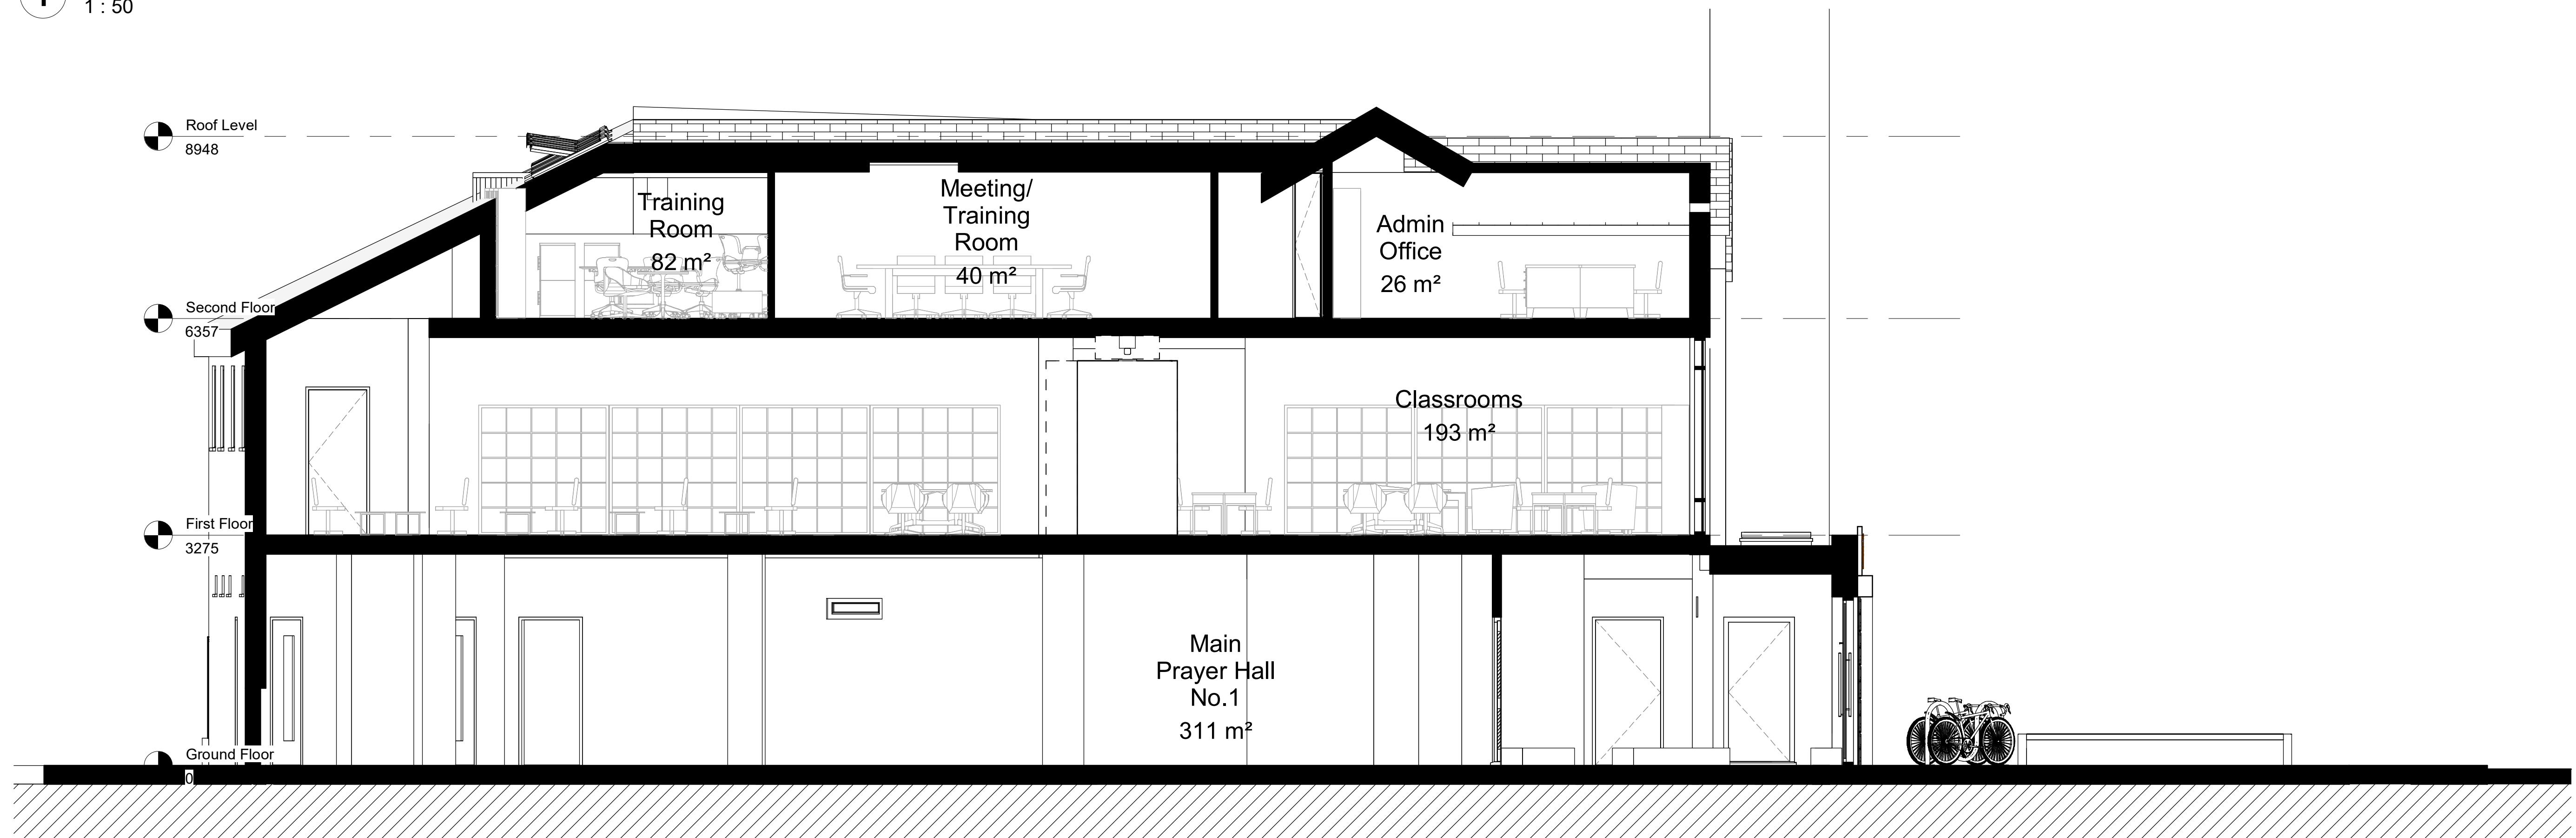

2 Section B-B
1 : 50



PROJECT	CLIENT		
	Darus Salam Mosque		
	Project number	Scale (@ A1)	
	661	1 : 50	
SHEET	DRAWING No	Date	REV
	P109	31/10/2024	E
	Proposed Sections		

- ☐ FEASIBILITY
- ☒ PLANNING APPROVAL
- ☐ BUILDING REGULATIONS
- ☐ TENDER
- ☐ CONSTRUCTION

No.	Description	Date
B	Pre app Submission	04/09/2024
C	Pre-App Comments	10/10/2024
D	Client Comments (Lift, Stair, Mortuary)	31/10/2024
E	Client Comments (Stair/ Ladies Entrance/ Mortuary Omitted)	08/11/2024

NORTHERN OFFICE
761 Wilmslow Rd, Didsbury, Manchester
M20 6RN
Tel: 0161 280 0574
www.1618architects.com

