



Location Plan
1:1250

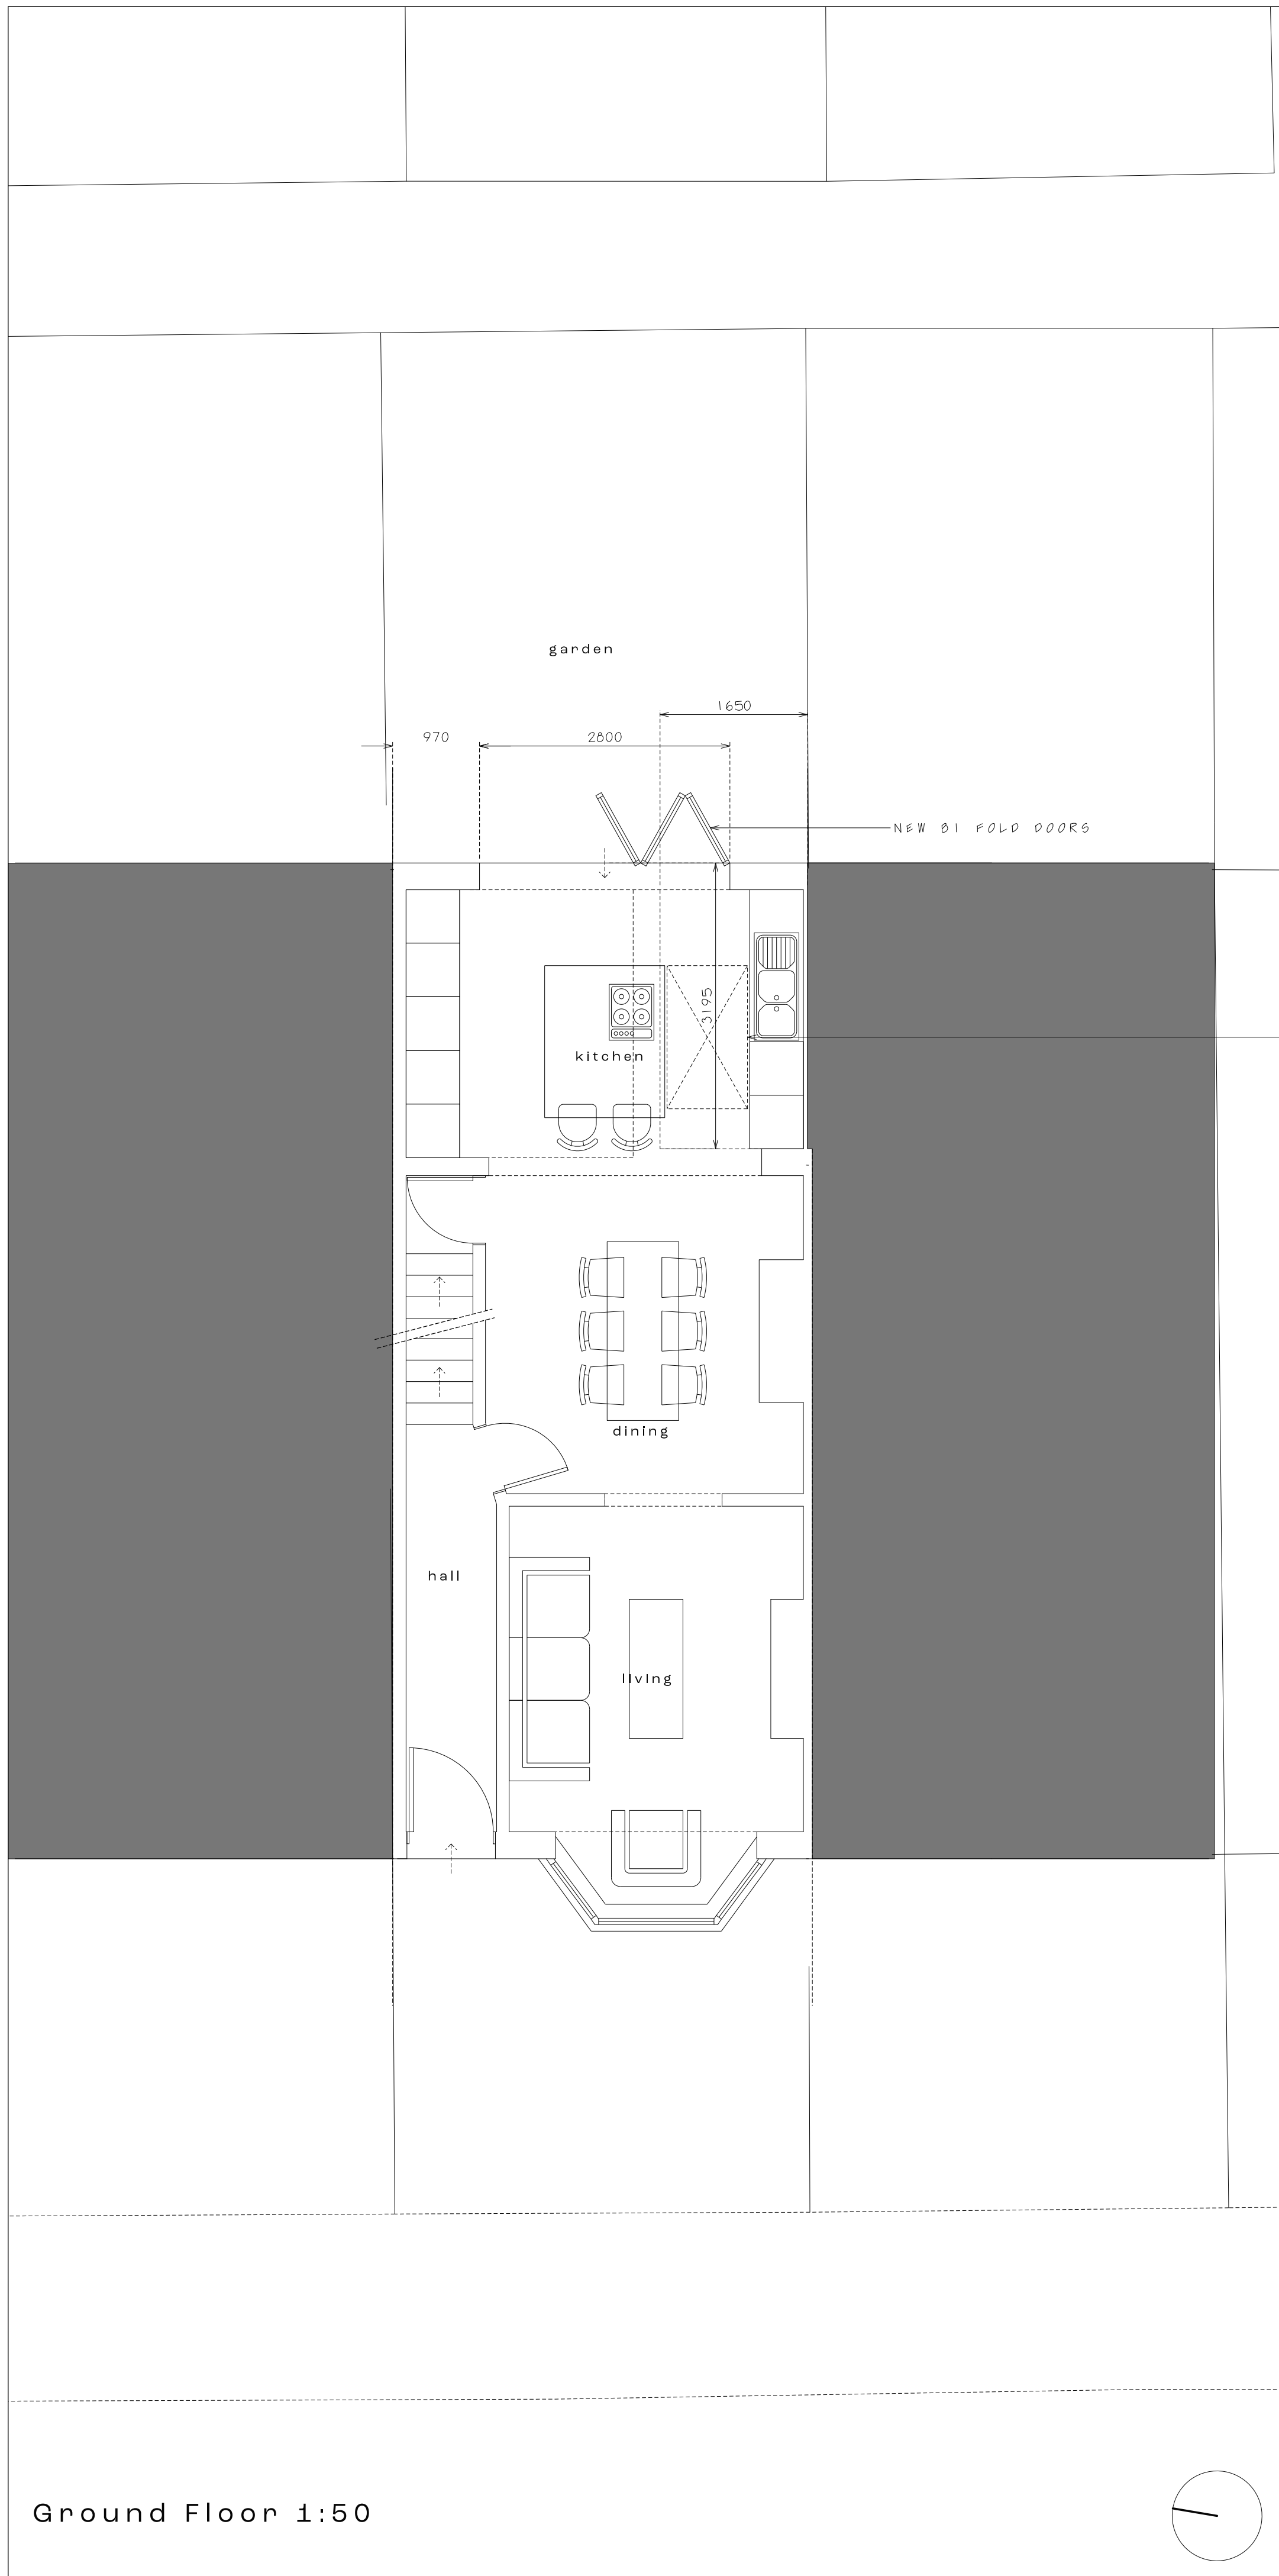

Site Plan
1:200

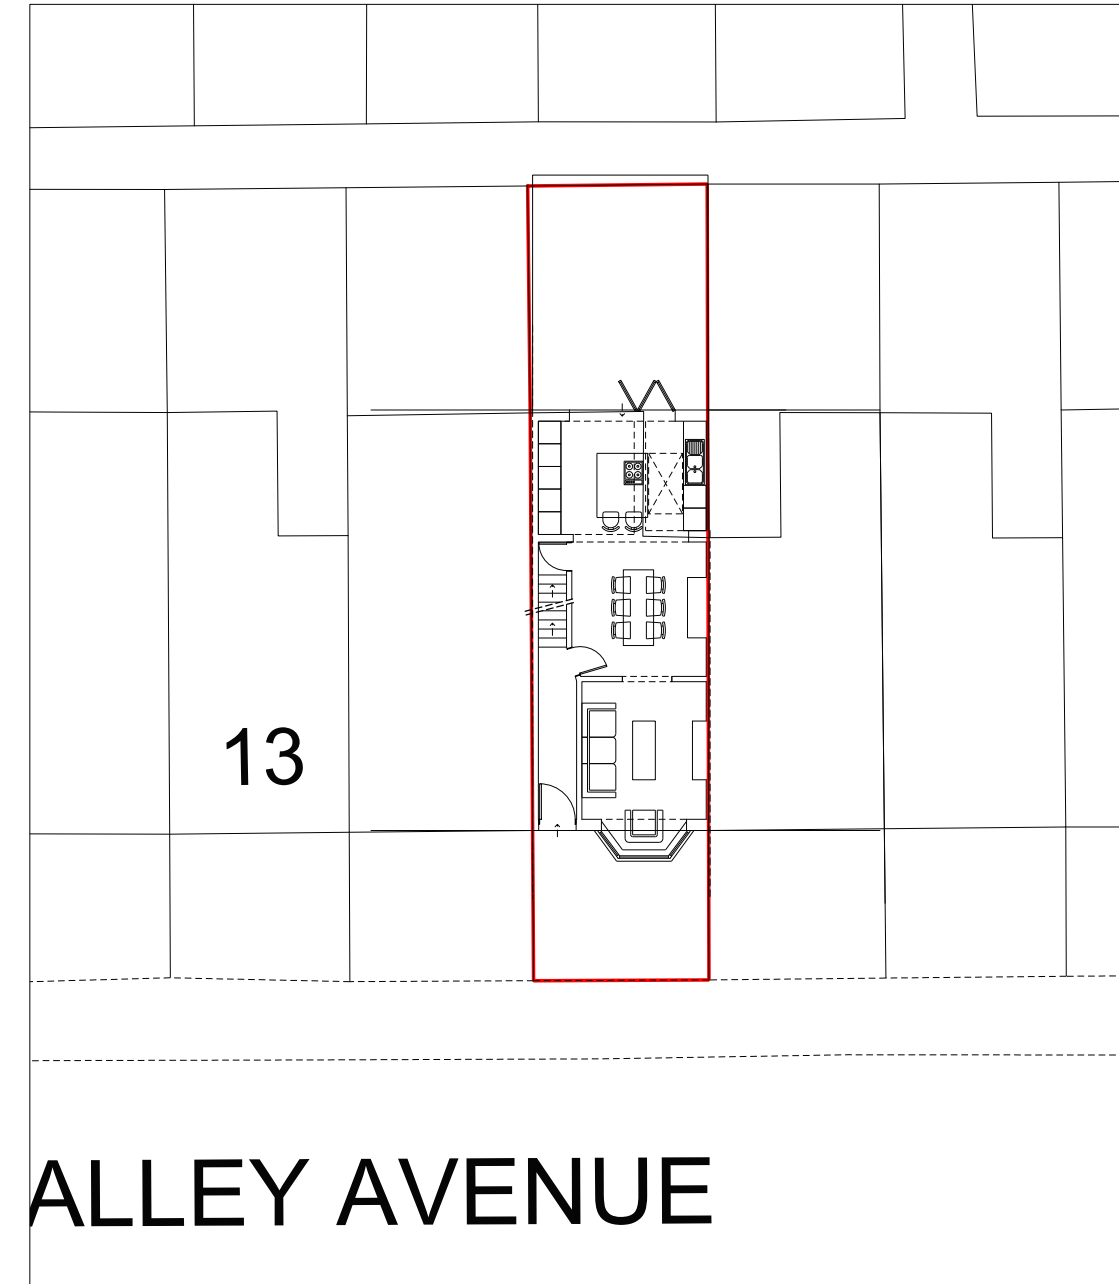

RHS

ROOF PITCH TO MATCH NEIGHBOURING PROPERTY