
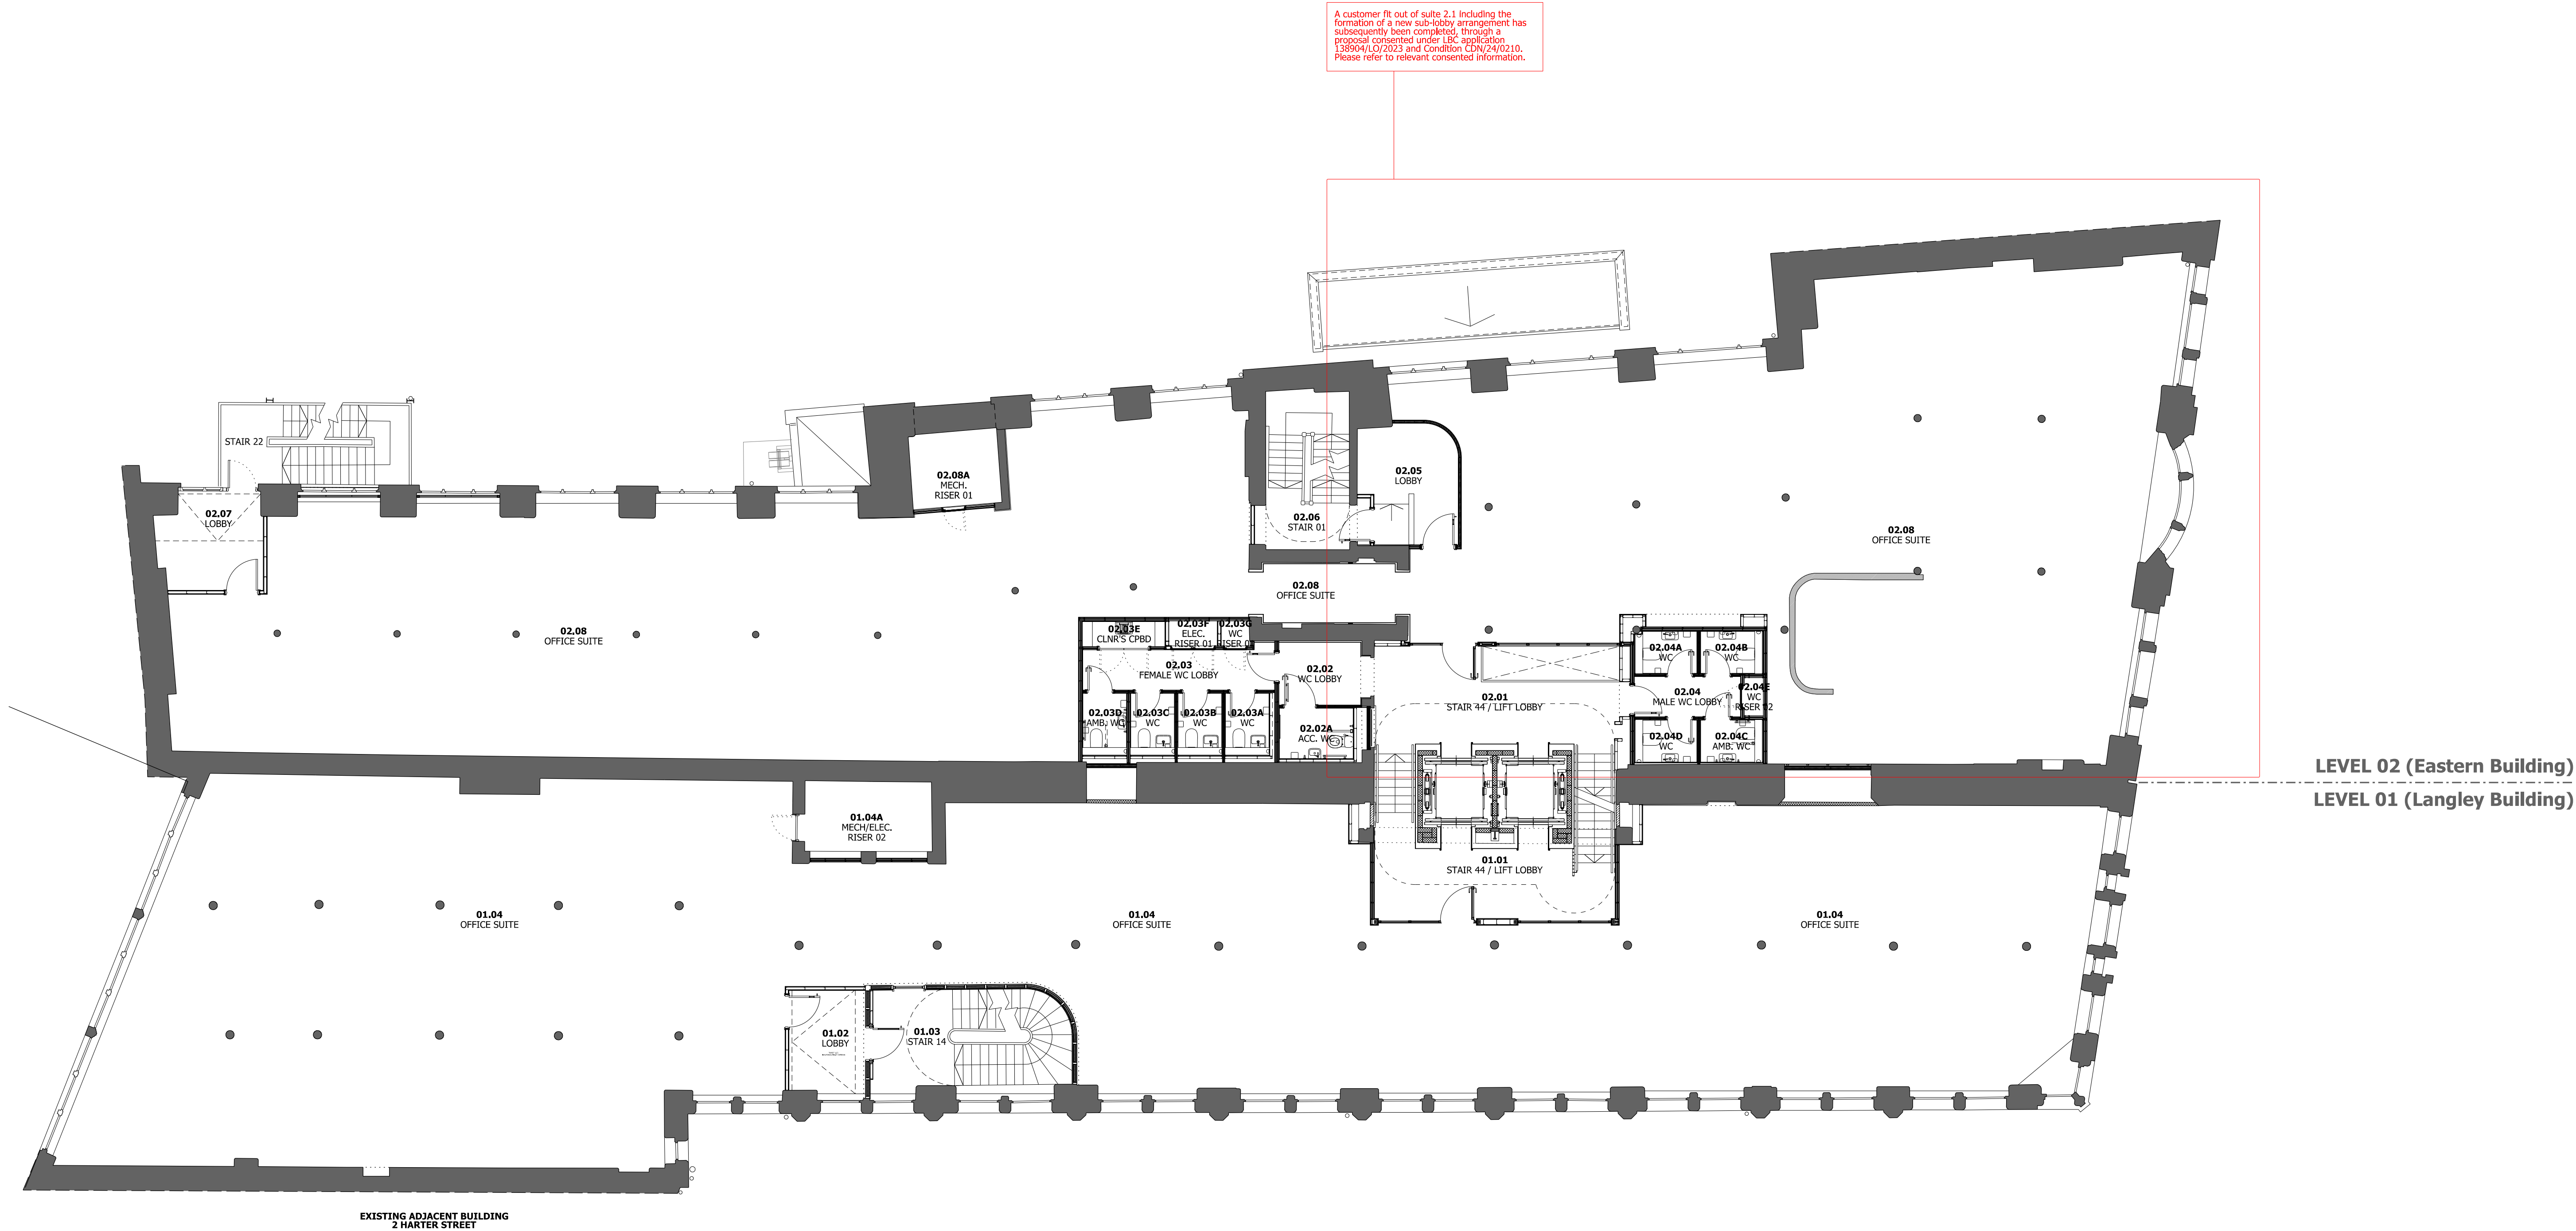


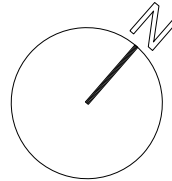

EXISTING PLAN - LEVEL 01 & 02 (1:100)