LEVEL 02

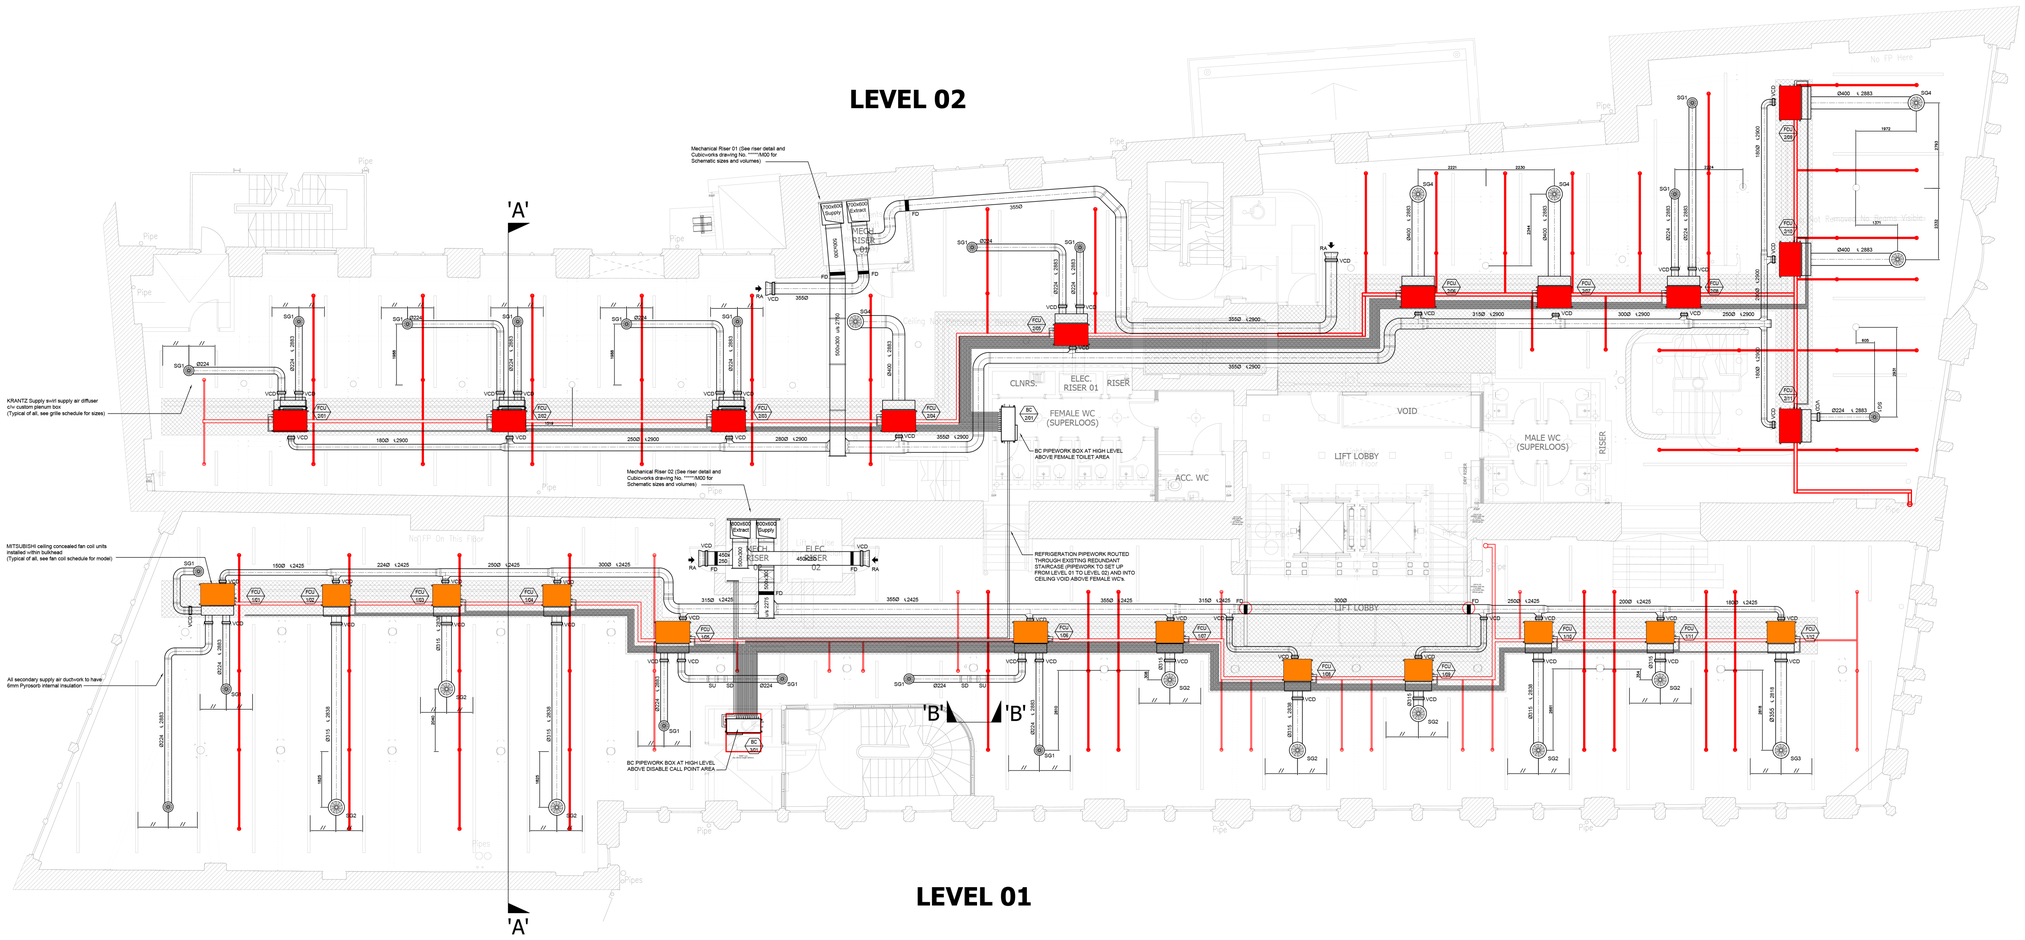

LEVEL 01

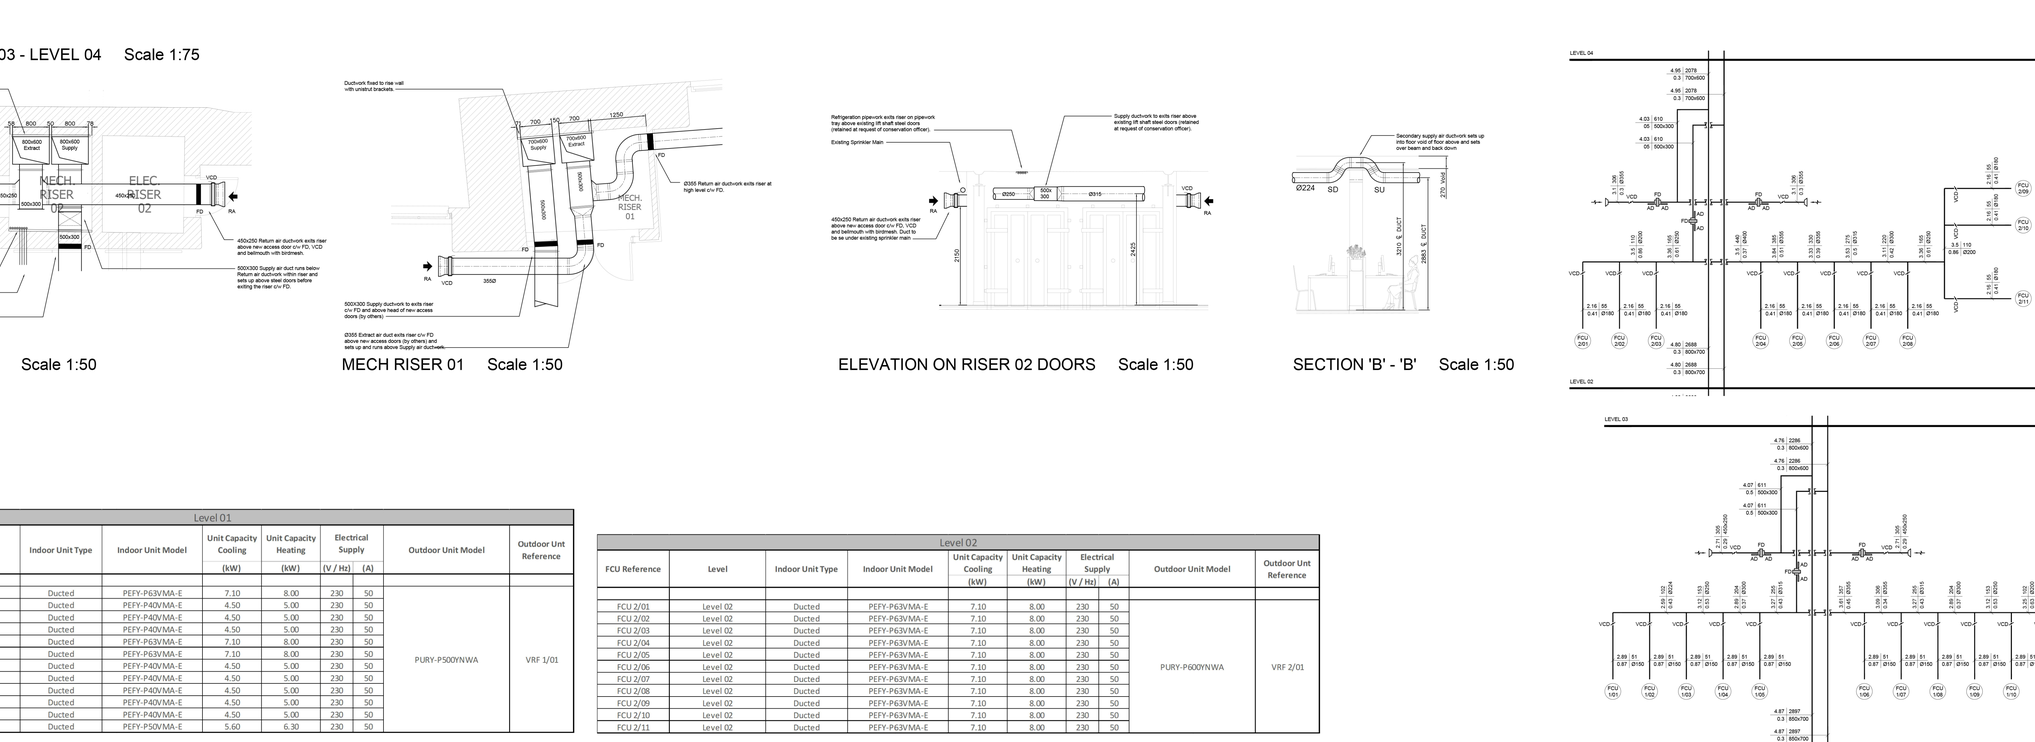

PLAN AT LEVEL 03 - LEVEL 04 Scale 1:75

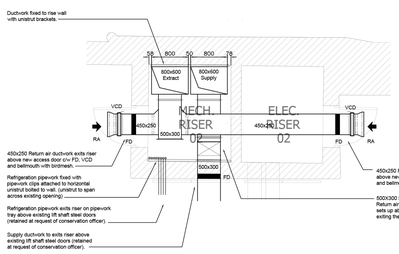

MECH RISER 02 Scale 1:50

MECH RISER 01 Scale 1:50

ELEVATION ON RISER 02 DOORS Scale 1:50

SECTION 'B' - 'B' Scale 1:50

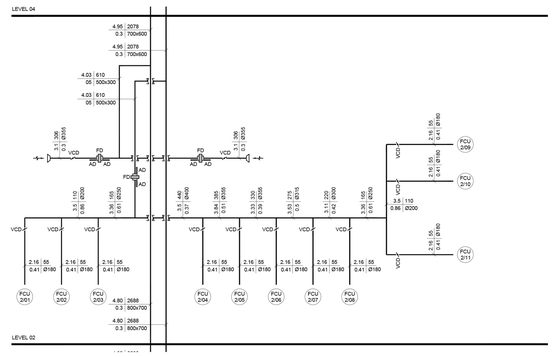

Level 01									
FCU Reference	Level	Indoor Unit Type	Indoor Unit Model	Unit Capacity Cooling (kW)	Unit Capacity Heating (kW)	Electrical Supply (V / Hz)	Electrical Supply (A)	Outdoor Unit Model	Outdoor Unt Reference
FCU 1/01	Level 01	Ducted	PEFY-P63VMA-E	7.10	8.00	230	50	PURY-P500YNWA	VRF 1/01
FCU 1/02	Level 01	Ducted	PEFY-P40VMA-E	4.50	5.00	230	50		
FCU 1/03	Level 01	Ducted	PEFY-P40VMA-E	4.50	5.00	230	50		
FCU 1/04	Level 01	Ducted	PEFY-P40VMA-E	4.50	5.00	230	50		
FCU 1/05	Level 01	Ducted	PEFY-P63VMA-E	7.10	8.00	230	50		
FCU 1/06	Level 01	Ducted	PEFY-P63VMA-E	7.10	8.00	230	50		
FCU 1/07	Level 01	Ducted	PEFY-P40VMA-E	4.50	5.00	230	50		
FCU 1/08	Level 01	Ducted	PEFY-P40VMA-E	4.50	5.00	230	50		
FCU 1/09	Level 01	Ducted	PEFY-P40VMA-E	4.50	5.00	230	50		
FCU 1/10	Level 01	Ducted	PEFY-P40VMA-E	4.50	5.00	230	50		
FCU 1/11	Level 01	Ducted	PEFY-P40VMA-E	4.50	5.00	230	50		
FCU 1/12	Level 01	Ducted	PEFY-P50VMA-E	5.60	6.30	230	50		

Level 02									
FCU Reference	Level	Indoor Unit Type	Indoor Unit Model	Unit Capacity Cooling (kW)	Unit Capacity Heating (kW)	Electrical Supply (V / Hz)	Electrical Supply (A)	Outdoor Unit Model	Outdoor Unt Reference
FCU 2/01	Level 02	Ducted	PEFY-P63VMA-E	7.10	8.00	230	50	PURY-P600YNWA	VRF 2/01
FCU 2/02	Level 02	Ducted	PEFY-P63VMA-E	7.10	8.00	230	50		
FCU 2/03	Level 02	Ducted	PEFY-P63VMA-E	7.10	8.00	230	50		
FCU 2/04	Level 02	Ducted	PEFY-P63VMA-E	7.10	8.00	230	50		
FCU 2/05	Level 02	Ducted	PEFY-P63VMA-E	7.10	8.00	230	50		
FCU 2/06	Level 02	Ducted	PEFY-P63VMA-E	7.10	8.00	230	50		
FCU 2/07	Level 02	Ducted	PEFY-P63VMA-E	7.10	8.00	230	50		
FCU 2/08	Level 02	Ducted	PEFY-P63VMA-E	7.10	8.00	230	50		
FCU 2/09	Level 02	Ducted	PEFY-P63VMA-E	7.10	8.00	230	50		
FCU 2/10	Level 02	Ducted	PEFY-P63VMA-E	7.10	8.00	230	50		
FCU 2/11	Level 02	Ducted	PEFY-P63VMA-E	7.10	8.00	230	50		

Revision			
B	Base drawing updated and scheme updated as comments from clients Architect.	23.03.20	ASMK
A	For Approval	25.02.20	A.McK. For Approval

Revision description	Date	Checked by

Client: -

Project: 40-46 Princess Street Manchester

Title: Existing Ventilation and Comfort Cooling Levels 01 and 02

Drawn by	P.S.
Checked by	A.McK.
Approved by	-
Scale	1:75
Sheet Size	A0
Issue Date	25.09.20
Drawing No	M03
Revision	B

FOR APPROVAL

CubicWorks

Trafford House, Chesther Road, Manchester, M32 0RS.

The contractor is to check all dimensions and conditions on site before commencing. DO NOT SCALE – USE FIGURED DIMENSIONS ONLY. This drawing is confidential & is the property of CubicWorks Ltd. It must not be copies, lent or disclosed to any third party without prior written consent.