
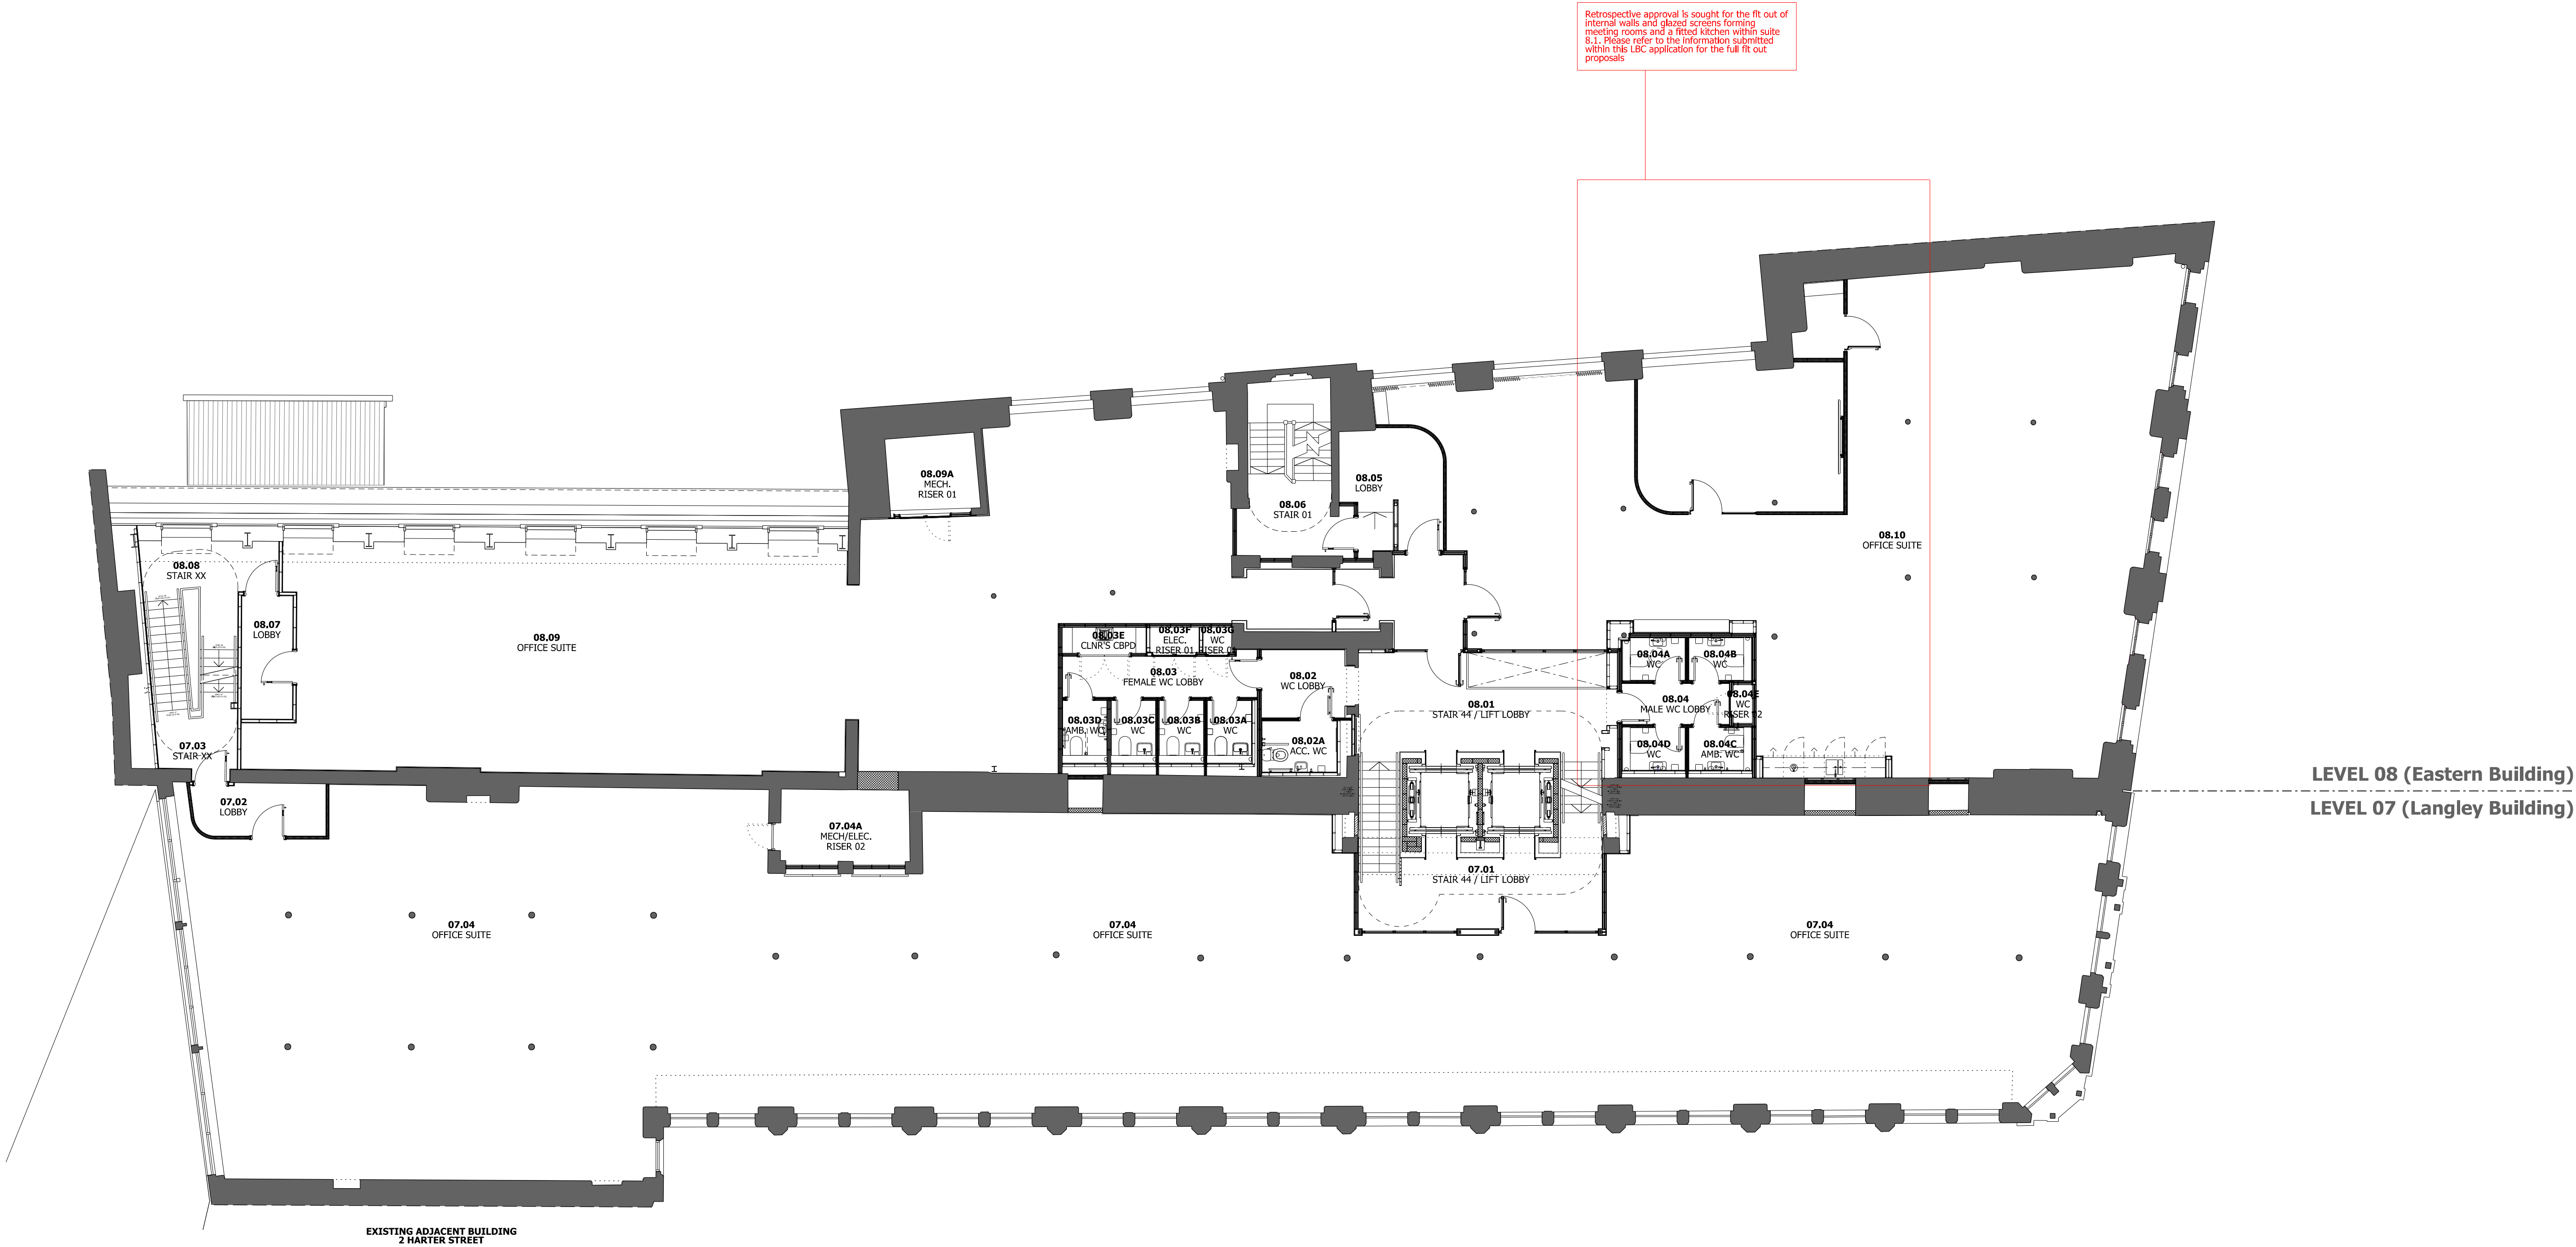


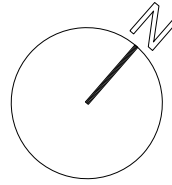

EXISTING PLAN - LEVEL 07 & 08 (1:100)