
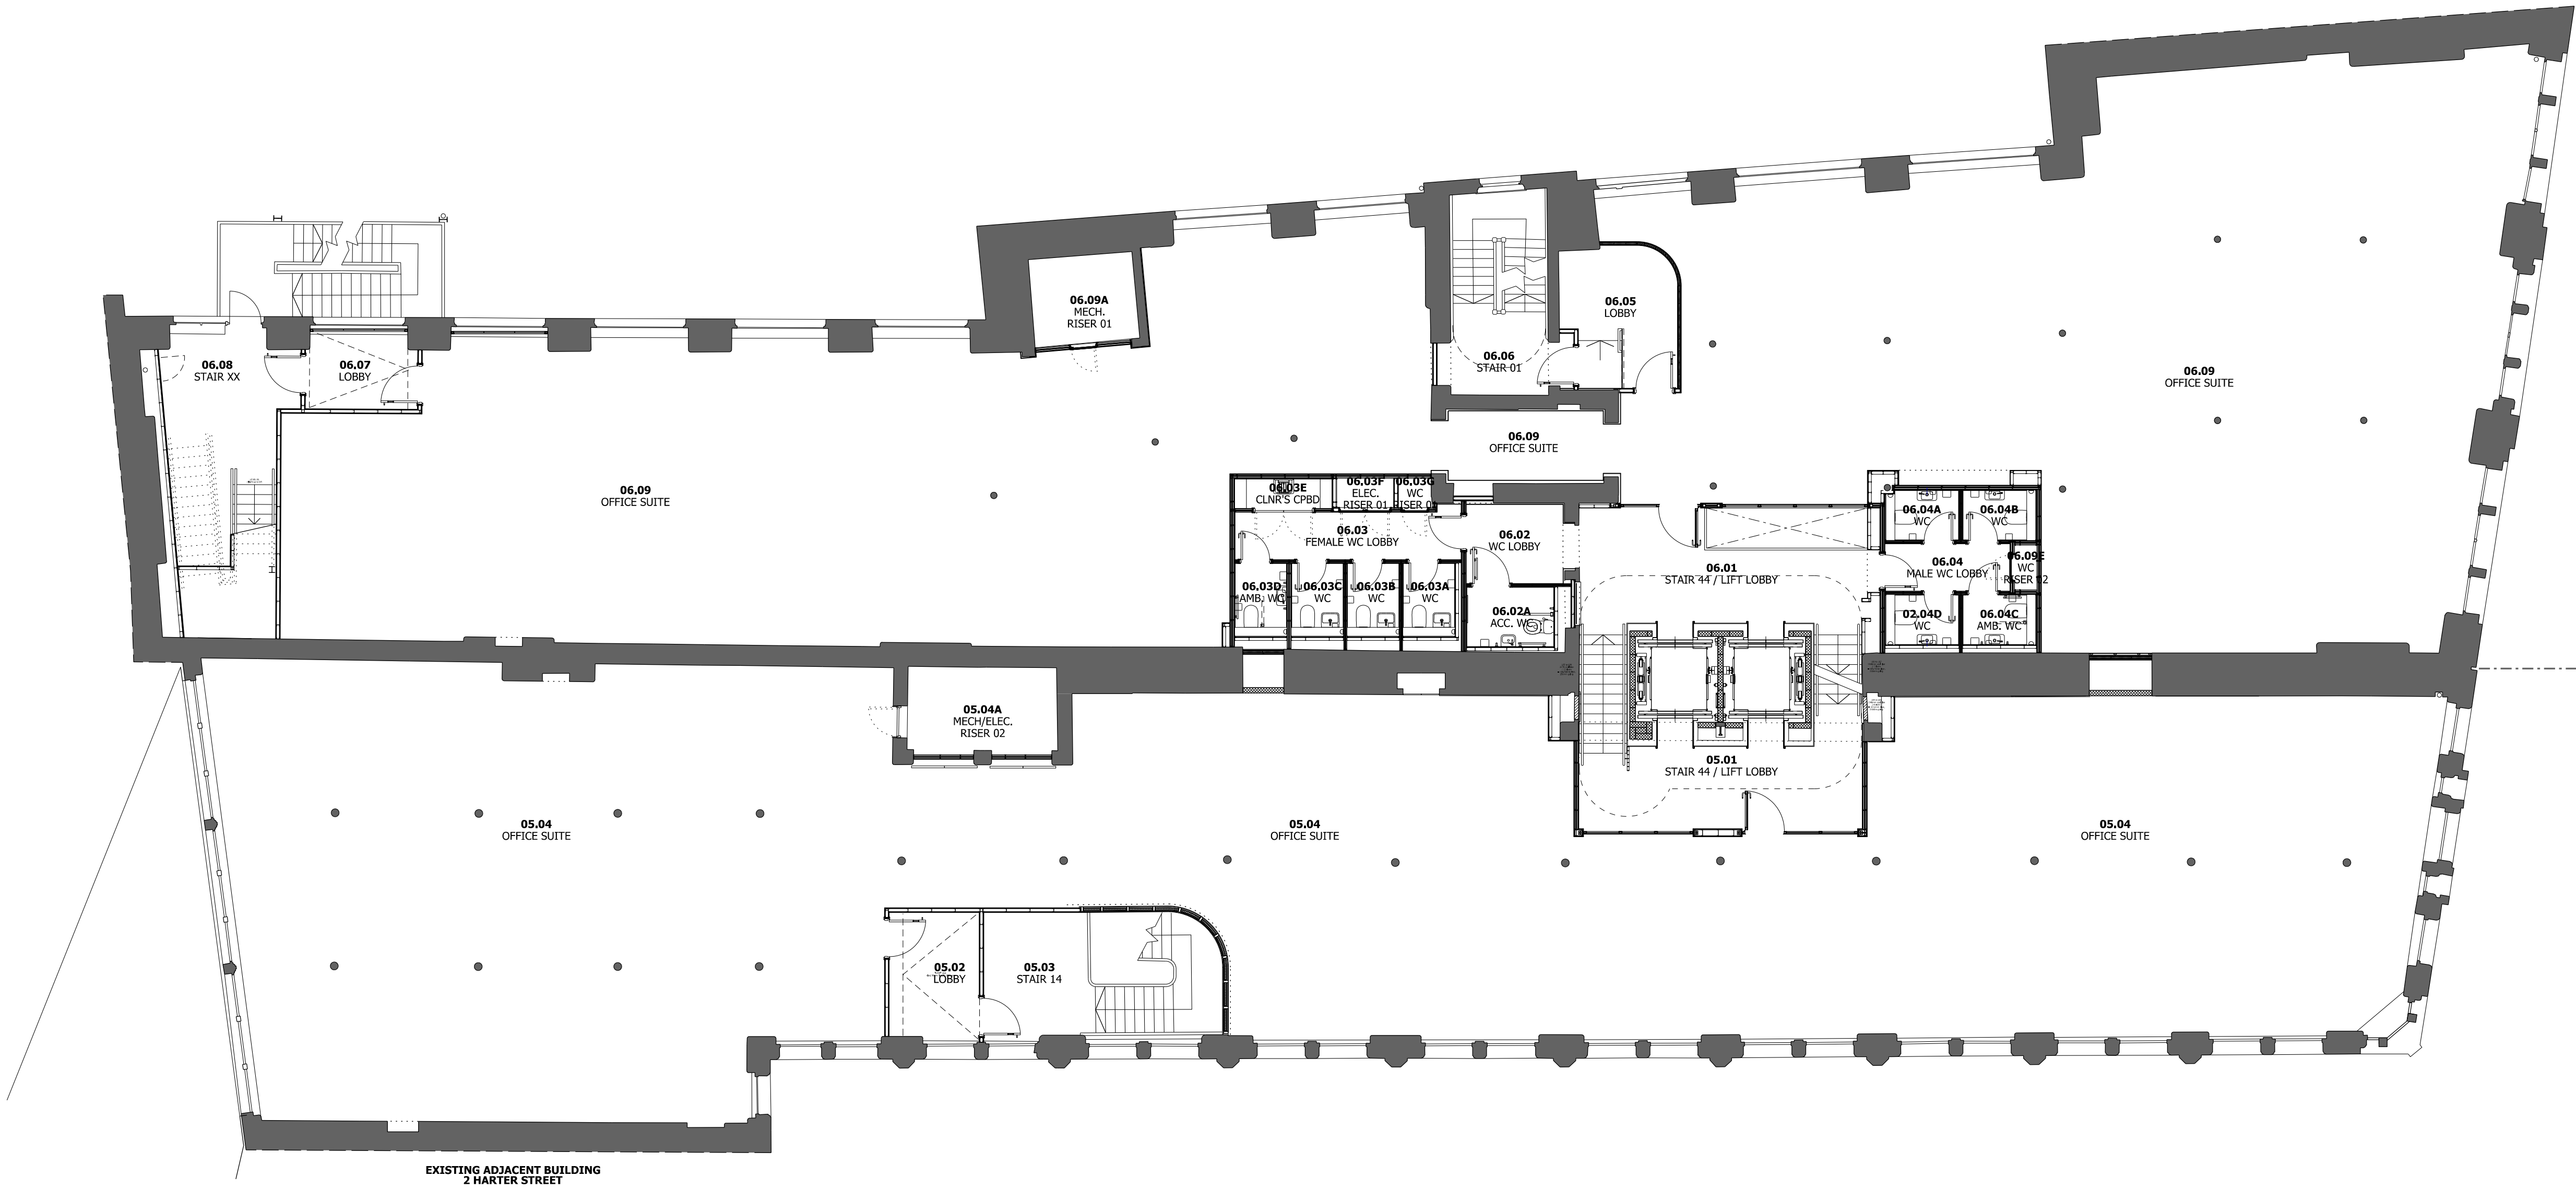


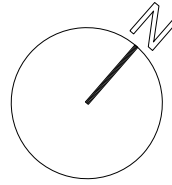

LEVEL 06 (Eastern Building)
LEVEL 05 (Langley Building)

PROPOSED PLAN - LEVEL 05 & 06 (1:100)