
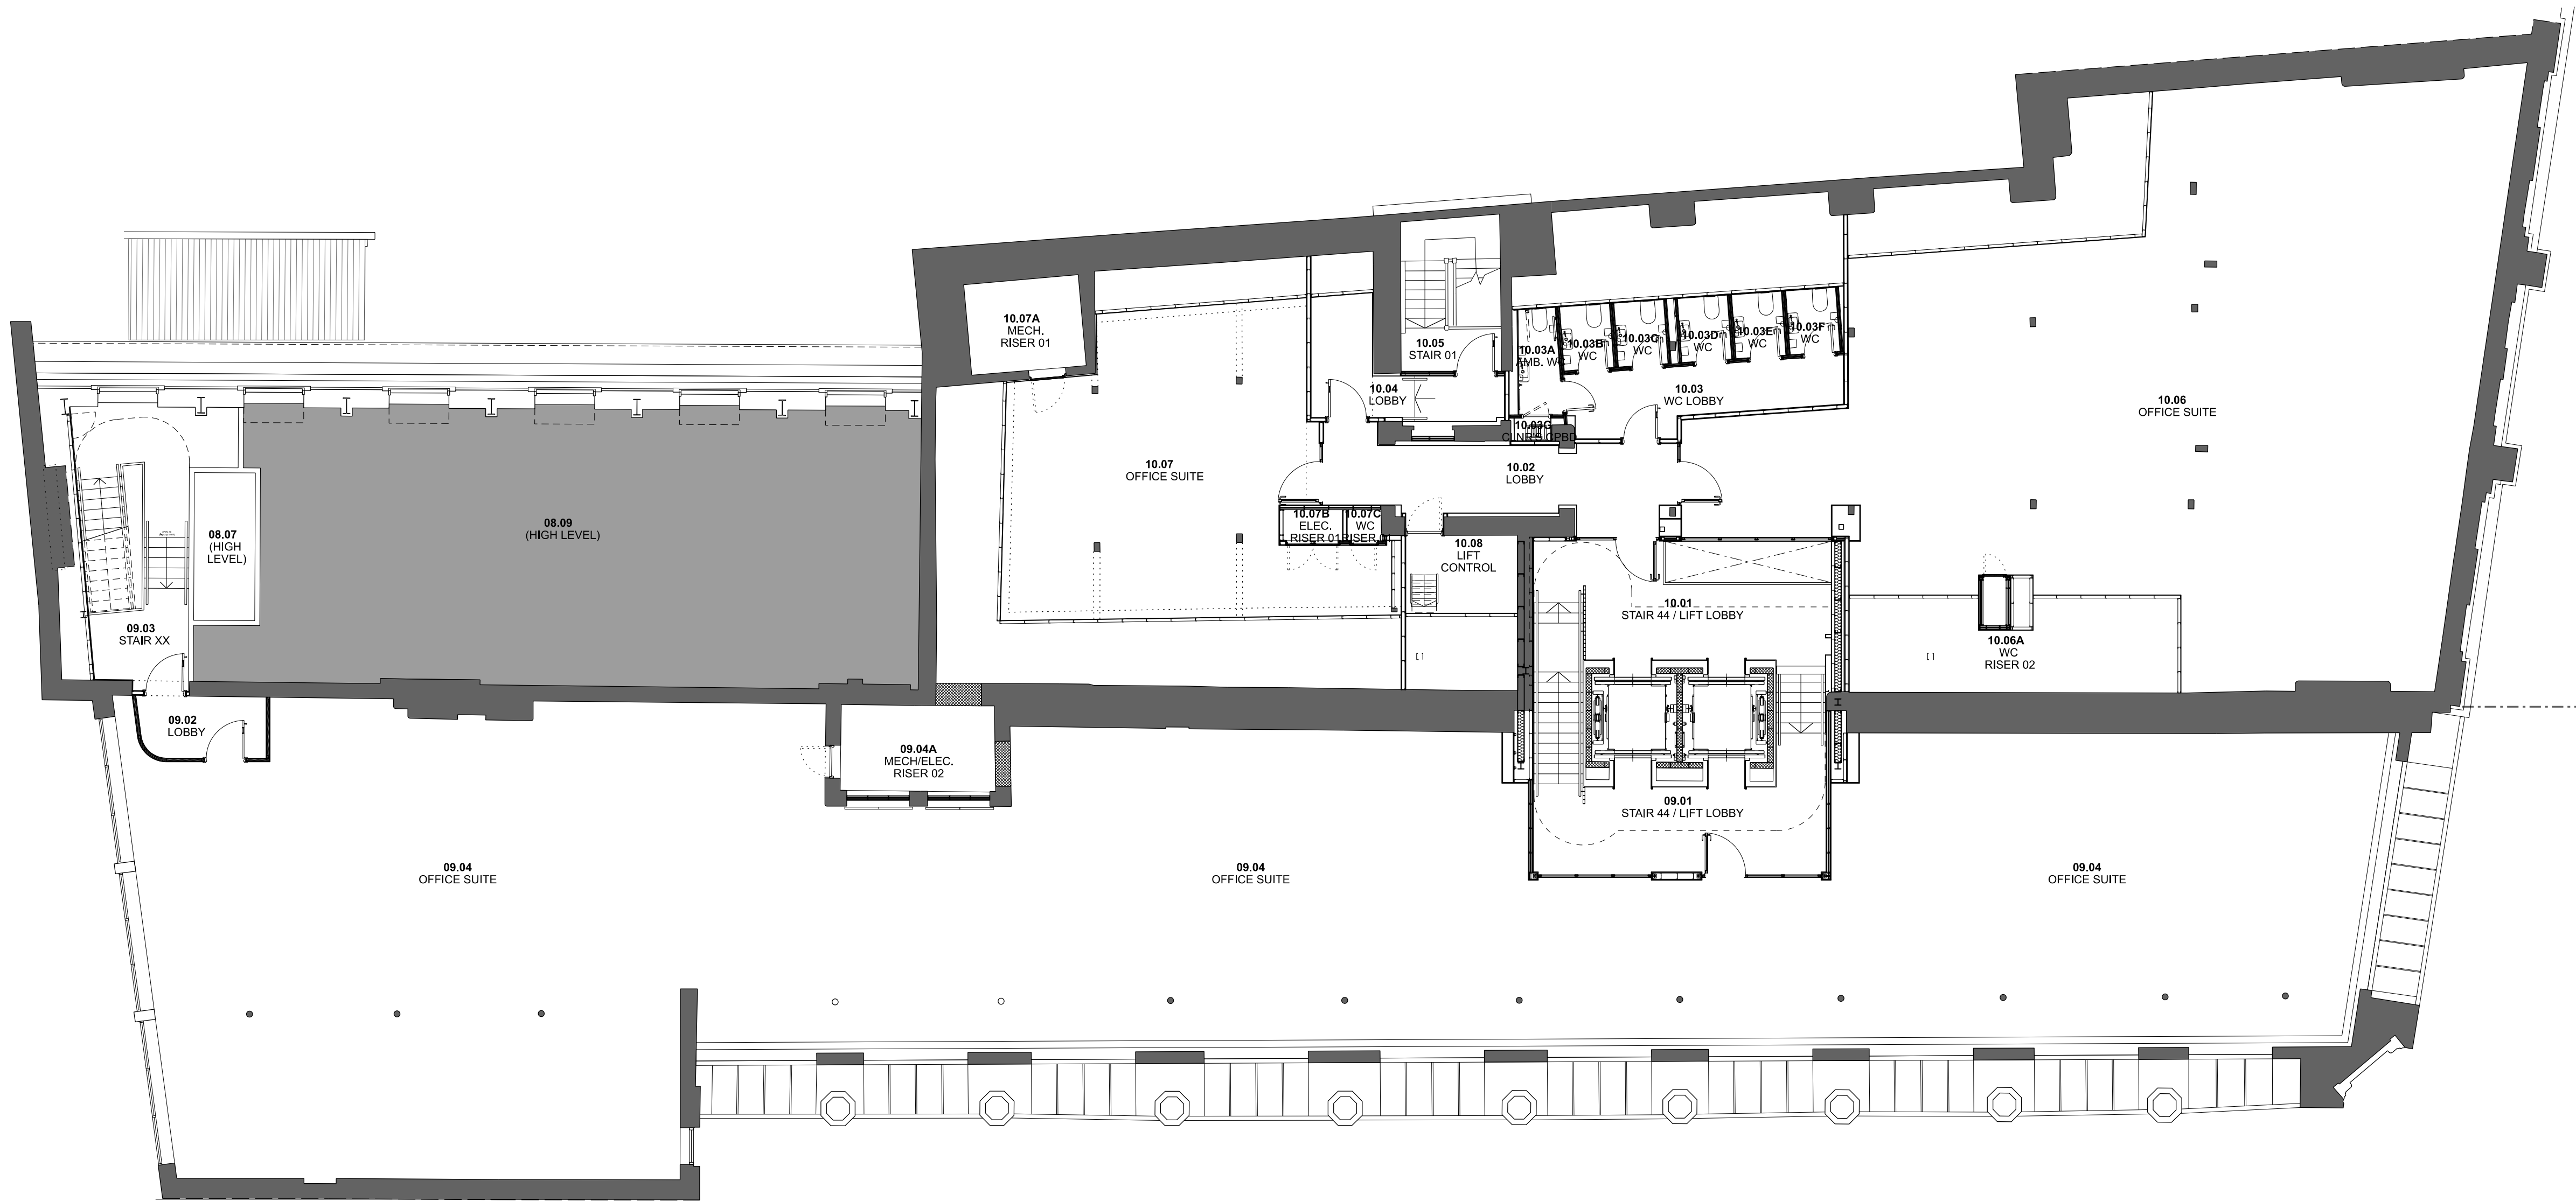


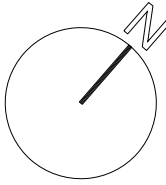

LEVEL 10 (Eastern Building)
LEVEL 09 (Langley Building)

EXISTING PLAN - LEVEL 09 & 10 (1:100)