



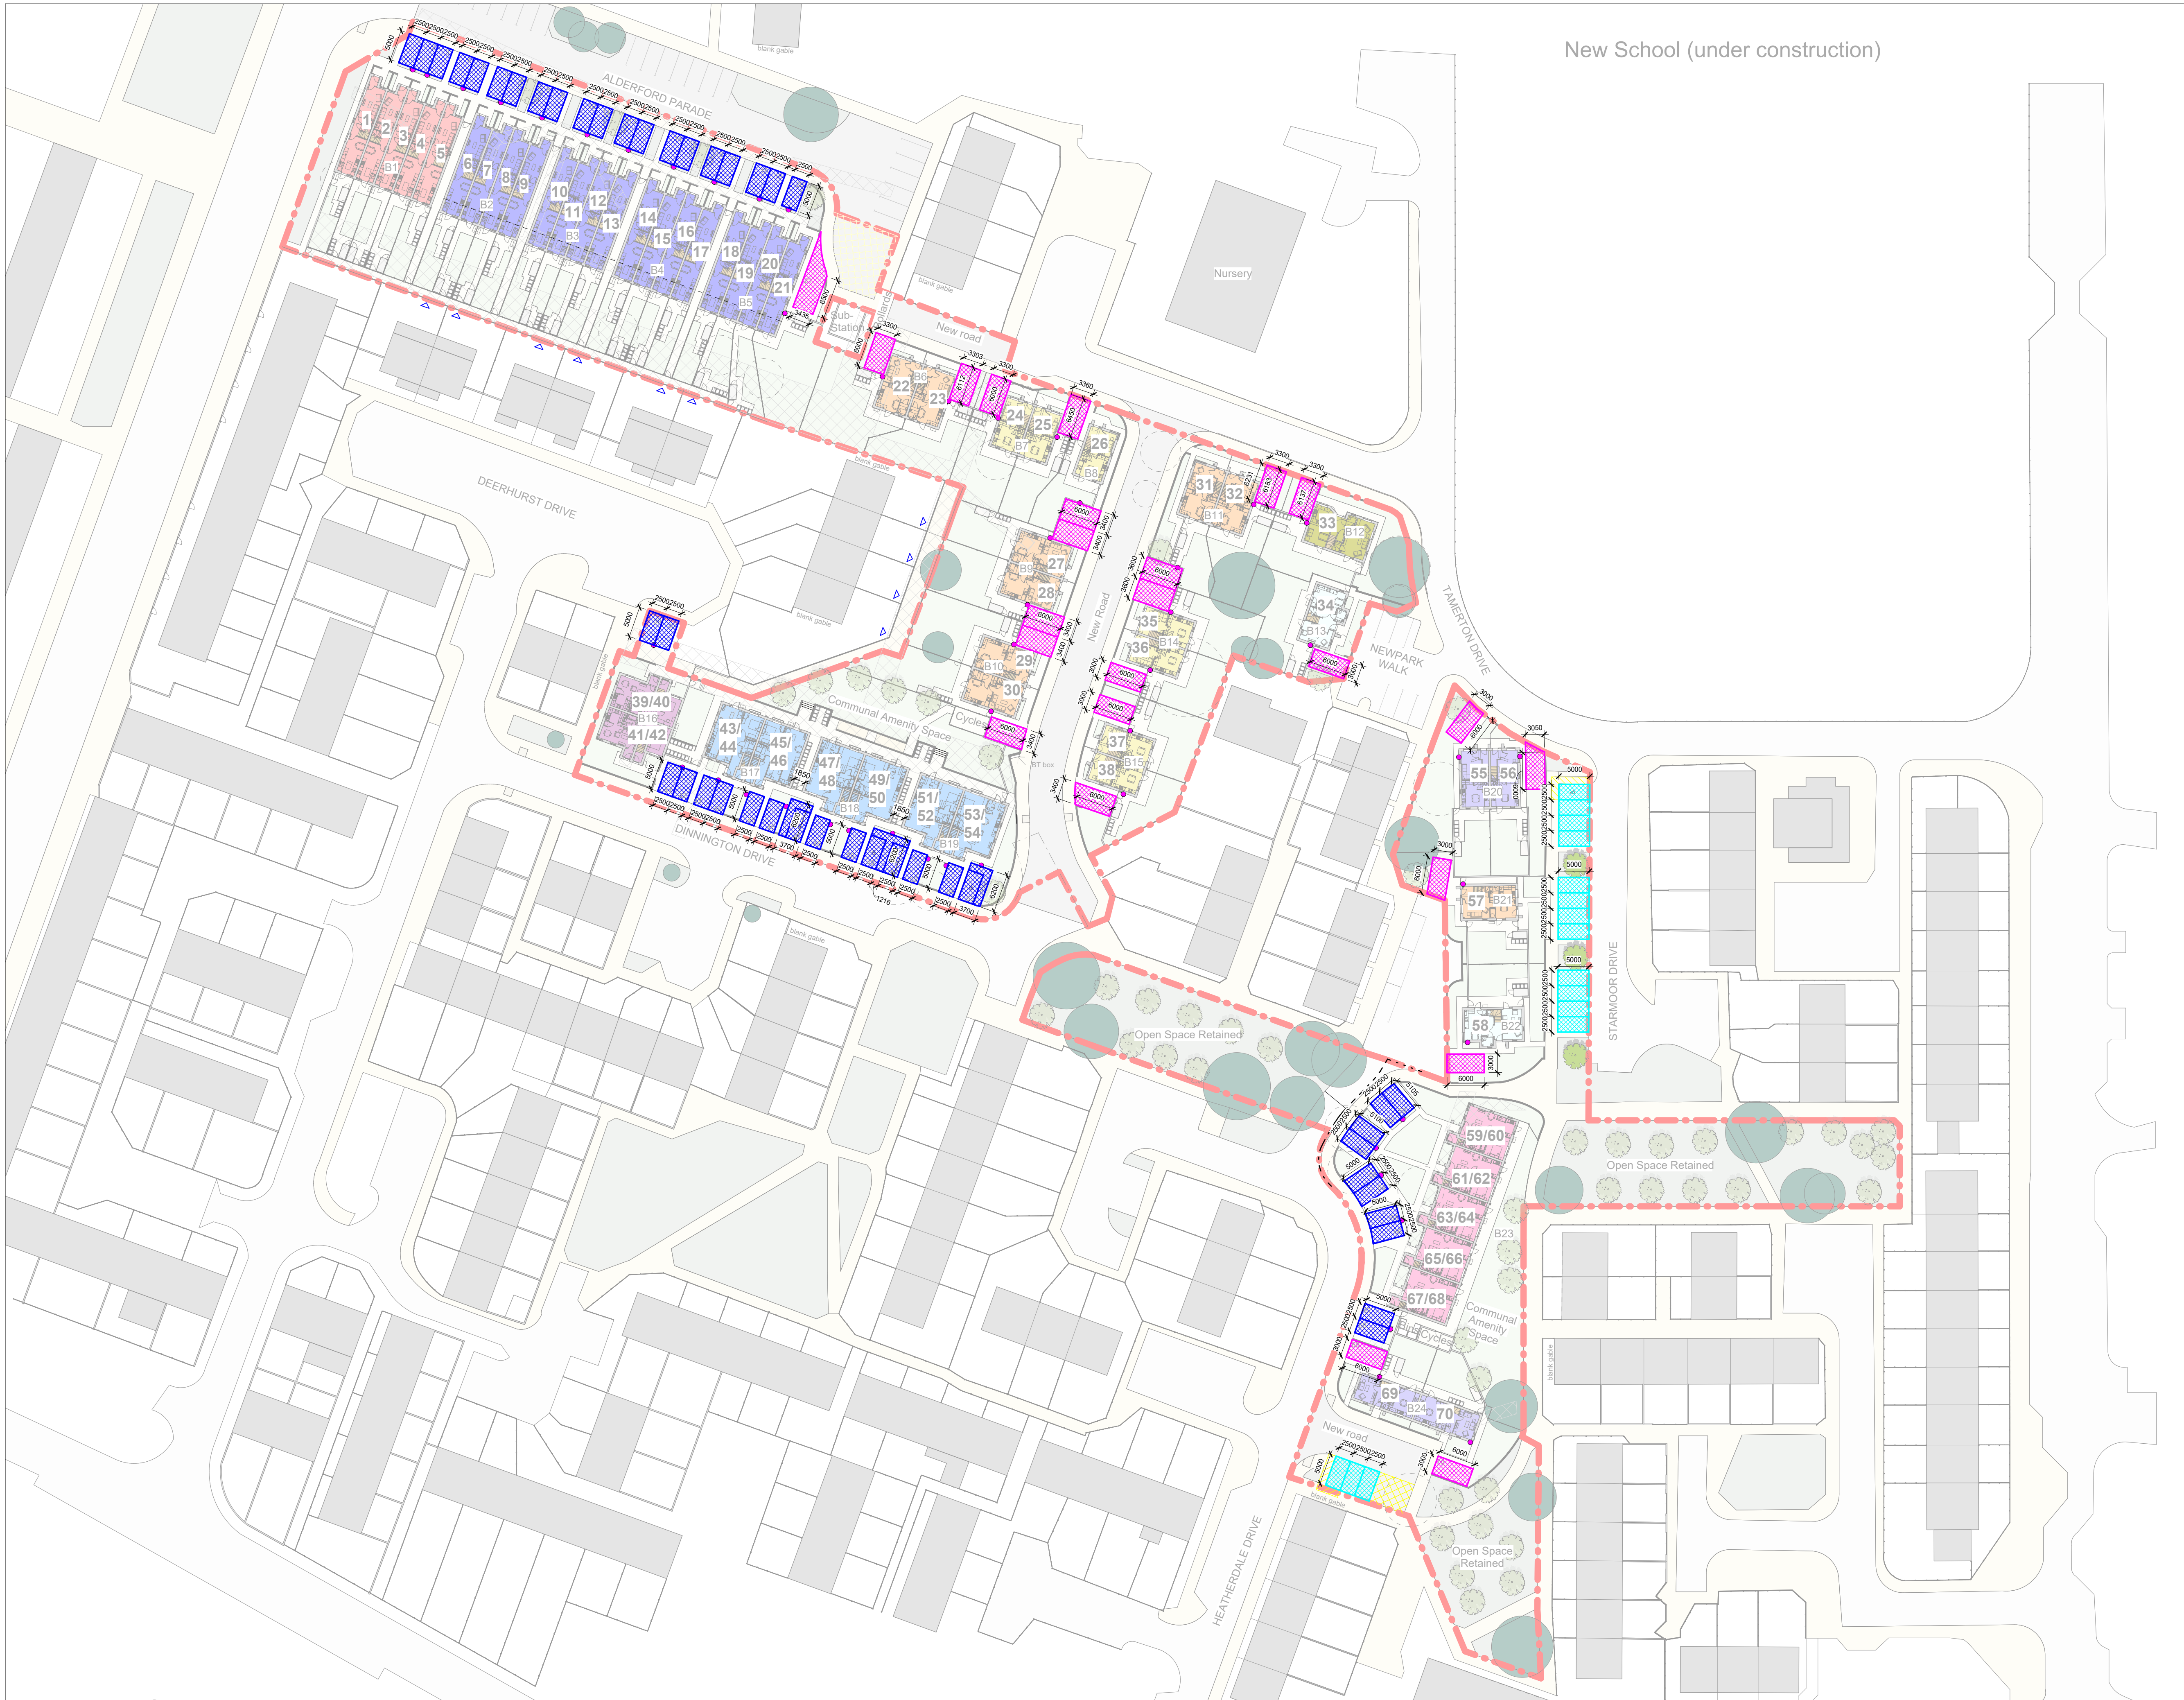

Proposed Site Parking Plan
1 : 500

© Bowker Sadler Partnership Limited
This drawing is the subject of copyright which vests in Bowker Sadler Partnership Limited. It is an infringement of copyright to reproduce this drawing, by whatever means, including electronic, without the express written consent of Bowker Sadler Partnership Limited which reserves all its rights.
Bowker Sadler Partnership Limited asserts its rights to be identified as the author of this design.
Drawing not to be scaled
Report Errors and Omissions to the Architect.
Check all dimensions on site
Drawing to be read in conjunction with the Health and Safety Plan and all relevant Risk Assessments

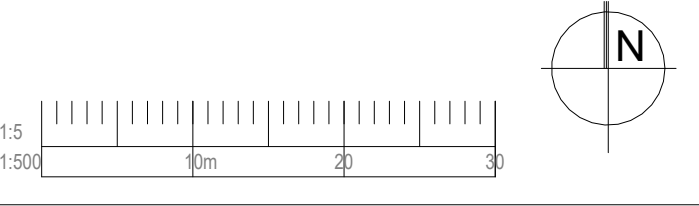

- Allocated Parking - min 4.8mx2.4m
- Private Driveways - min 3mx6m
- Amended Street Parking - min 4.8mx2.4m

A	03.01.25	ACo	Plot 56 parking space indicated.	CL
Rev.	Date	Dim.		Chkd.

BowkerSadler

Project
Heatherdale Drive

Client
Mosscaire St. Vincents

Drawing
Proposed Site Parking Plan

Scale	Sheet Size	Drawn	Checked	Date
1 : 500	@ A1	PC	AH	25/11/24
Project No.	Originator	Zone	Level	Form
21-026 -				Discipline
Status	Number	Revision		
Planning	1009	A		

Hatherlow House, Hatherlow, Romiley, Stockport, SK6 3DY
0161 406 7333 office@bowker-sadler.co.uk www.bowker-sadler.co.uk