


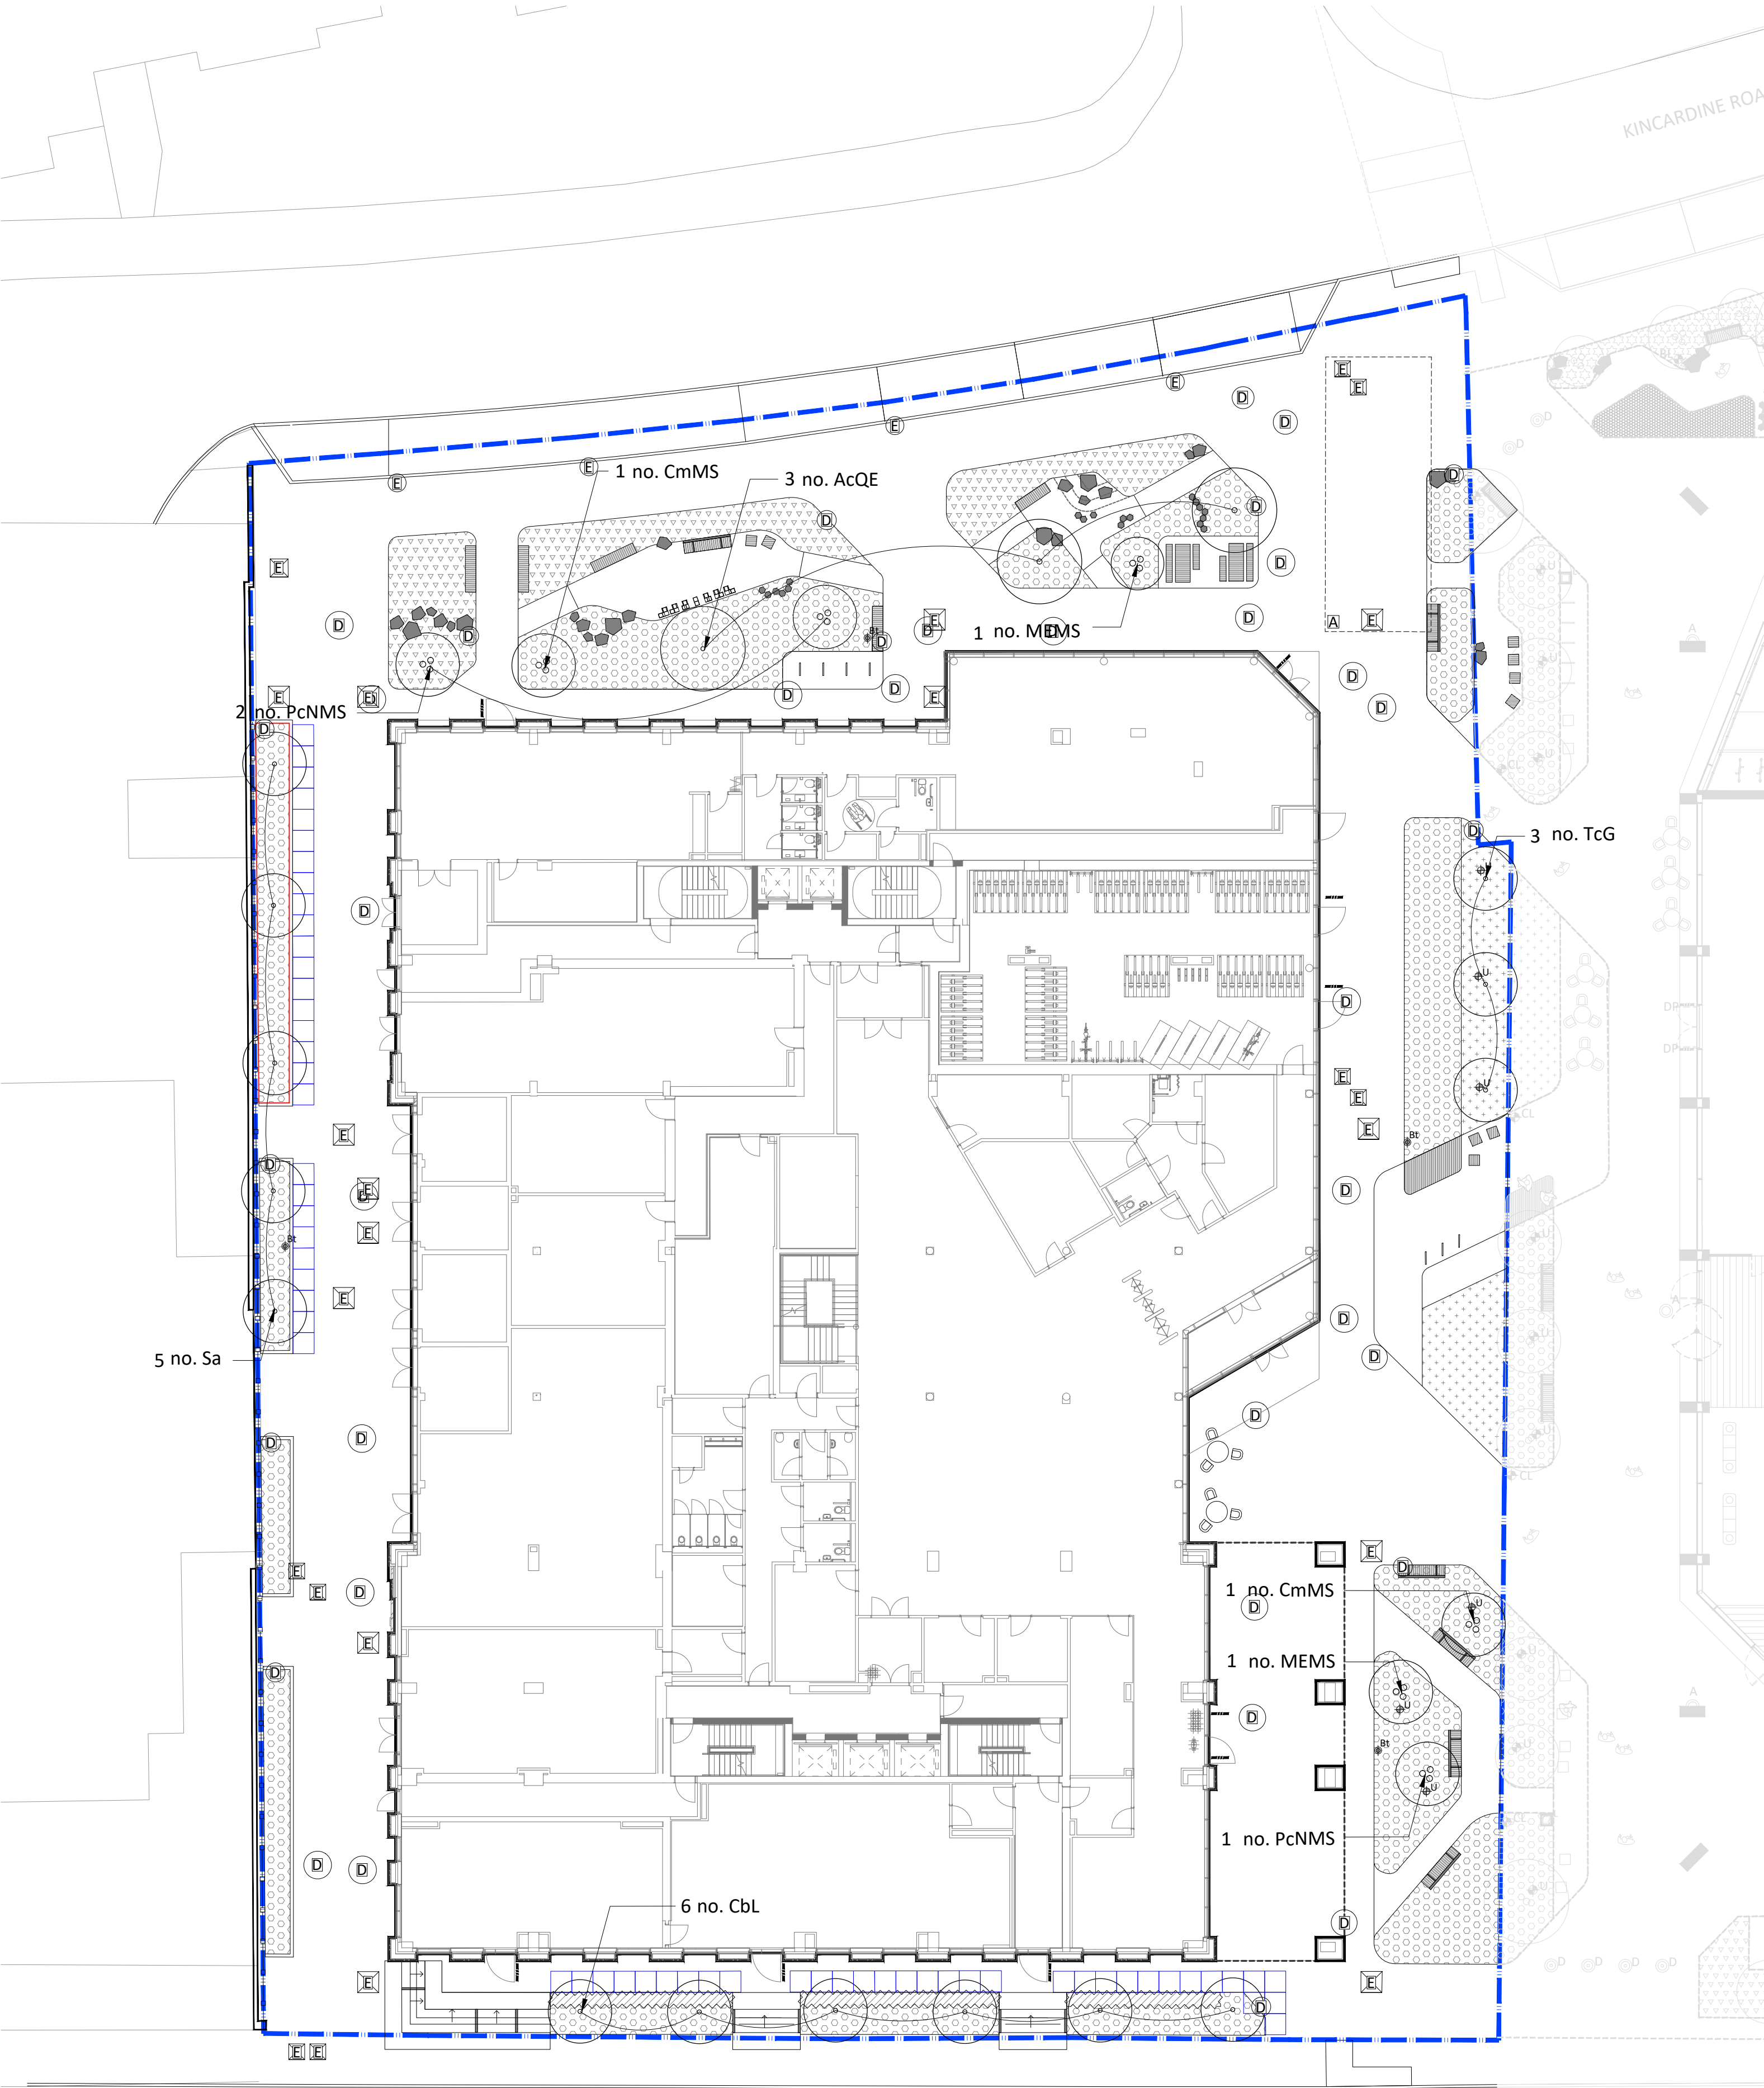

Tree Planting


Botanical Name	Code	Form	Clear Stem	Height	Girth / Form	Root Cond.	Support	Qty	Notes
Acer campestre 'Queen Elizabeth' *	AcQE	Clear stem	2.2-2.5m	5.0-5.5m	20-25cm	RB	Underground guyed	3	General note for all trees Trees specified as rootball for installing within planting season. If trees are planted from April to October, containerised stock must be used.
Carpinus betulus 'Lucas' *	CbL	Clear stem	2.2-2.5m	5.0-5.5m	20-25cm	RB	Underground guyed	5	
Cornus mas	CmMS	Multi-stem	Brushed up to 1.0-1.5m	3.0-3.5m	Multi-stem with raised stems	RB	Underground guyed	2	
Malus 'Evereste'	MEMS	Multi-stem	Brushed up to 1.0-1.5m	3.0-3.5m	Multi-stem with raised stems	RB	Underground guyed	2	
Prunus cerasifera 'Nigra'	PcNMS	Multi-stem	Brushed up to 0.5-1m	3.0-3.5m	Multi-stem	RB	Underground guyed	3	
Sorbus aucuparia 'Sheerwater Seedling' *	Sa	Clear stem	2.2-2.5m	5.0-5.5m	20-25cm	RB	Underground guyed	5	
Tilia cordata 'Greenspire' *	TcG	Clear stem	2.2-2.5m	5.0-5.5m	20-25cm	RB	Underground guyed	3	

* Native species

Key

- Ownership boundary
- Proposed species rich lawn
Q30.400
- Herbaceous and shrub planting
Refer to drawing MAUBS-RFM-XX-00-DR-LS-0106 & 0107 for details
- Rain garden planting
Refer to drawing MAUBS-RFM-XX-00-DR-LS-0106 & 0107 for details
- Proposed Formal Clipped Hedge
900mm height
Refer to drawing MAUBS-RFM-XX-00-DR-LS-0106 & 0107 for details
- Proposed tree in soft
15-21m³ soil per tree (species dependent)
- Proposed multistem tree in soft
8m³ soil per tree
- Proposed Indicative Tree Cells
(species dependent and subject to further detailed design)
Q31.520

- Notes
- All dimensions in mm, unless otherwise stated.
 - Scaling from drawing if printed incorrectly may lead to errors.
 - All information outside red line boundary shown for contextual purpose only.
 - All hatch patterns are indicative only unless stated otherwise.
 - This drawing is to be read in conjunction with all re-form landscape architecture documentation AND all relevant documentation from the design team.
 - Levels information on this drawing illustrates the design intent. The contractor is to check and verify all levels and dimensions against site survey information.
 - Any discrepancies in the design information are to be brought to the attention of re-form landscape architecture, in writing, prior to commencement of construction works.
 - All proprietary products shall be installed in strict accordance with manufacturers written instructions. Refer to other consultants' drawings and specifications for the following design information:
 - Foundation details
 - Base course and/or sub bases design & specification
 - Waterproofing of any element
 - Levels & Drainage design and infrastructure
 - Lighting and ducting
 - Existing & proposed utilities
 - Plant quantities are to suit site areas in accordance with scheduled plant densities.
 - Any proposed plant substitution shall be agreed with the landscape architect prior to ordering.

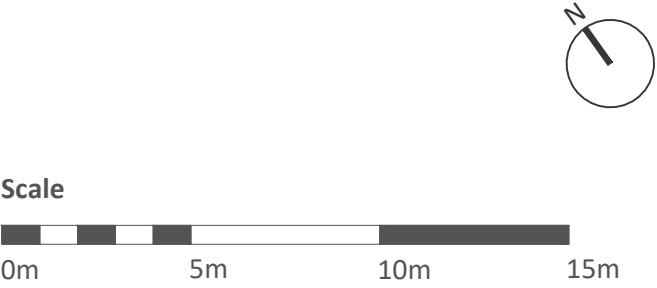

22.11.24	Stage 4 Issue	EK	EB	DL	P02
Date	Reduced the size of the trees	Drawn by	Checked by	Approved by	Revision
	Description of revision				

re-form
landscape architecture

W: re-formlandscape.com
E: info@re-formlandscape.com
T: Edinburgh +44 (0)131 354 1876
Leeds +44 (0)113 245 4695
Manchester +44 (0)161 397 4953

Project
UBS PBSA
RF22-967

Client
MCLAREN

Document title
GROUND FLOOR PUBLIC REALM
PLANTING STRATEGY

Paper size
A1
Scale
1:200

Status
FOR STAGE APPROVAL
S4

Drawing number
MAUBS-RFM-XX-00-DR-LS-0103
Revision
P02