
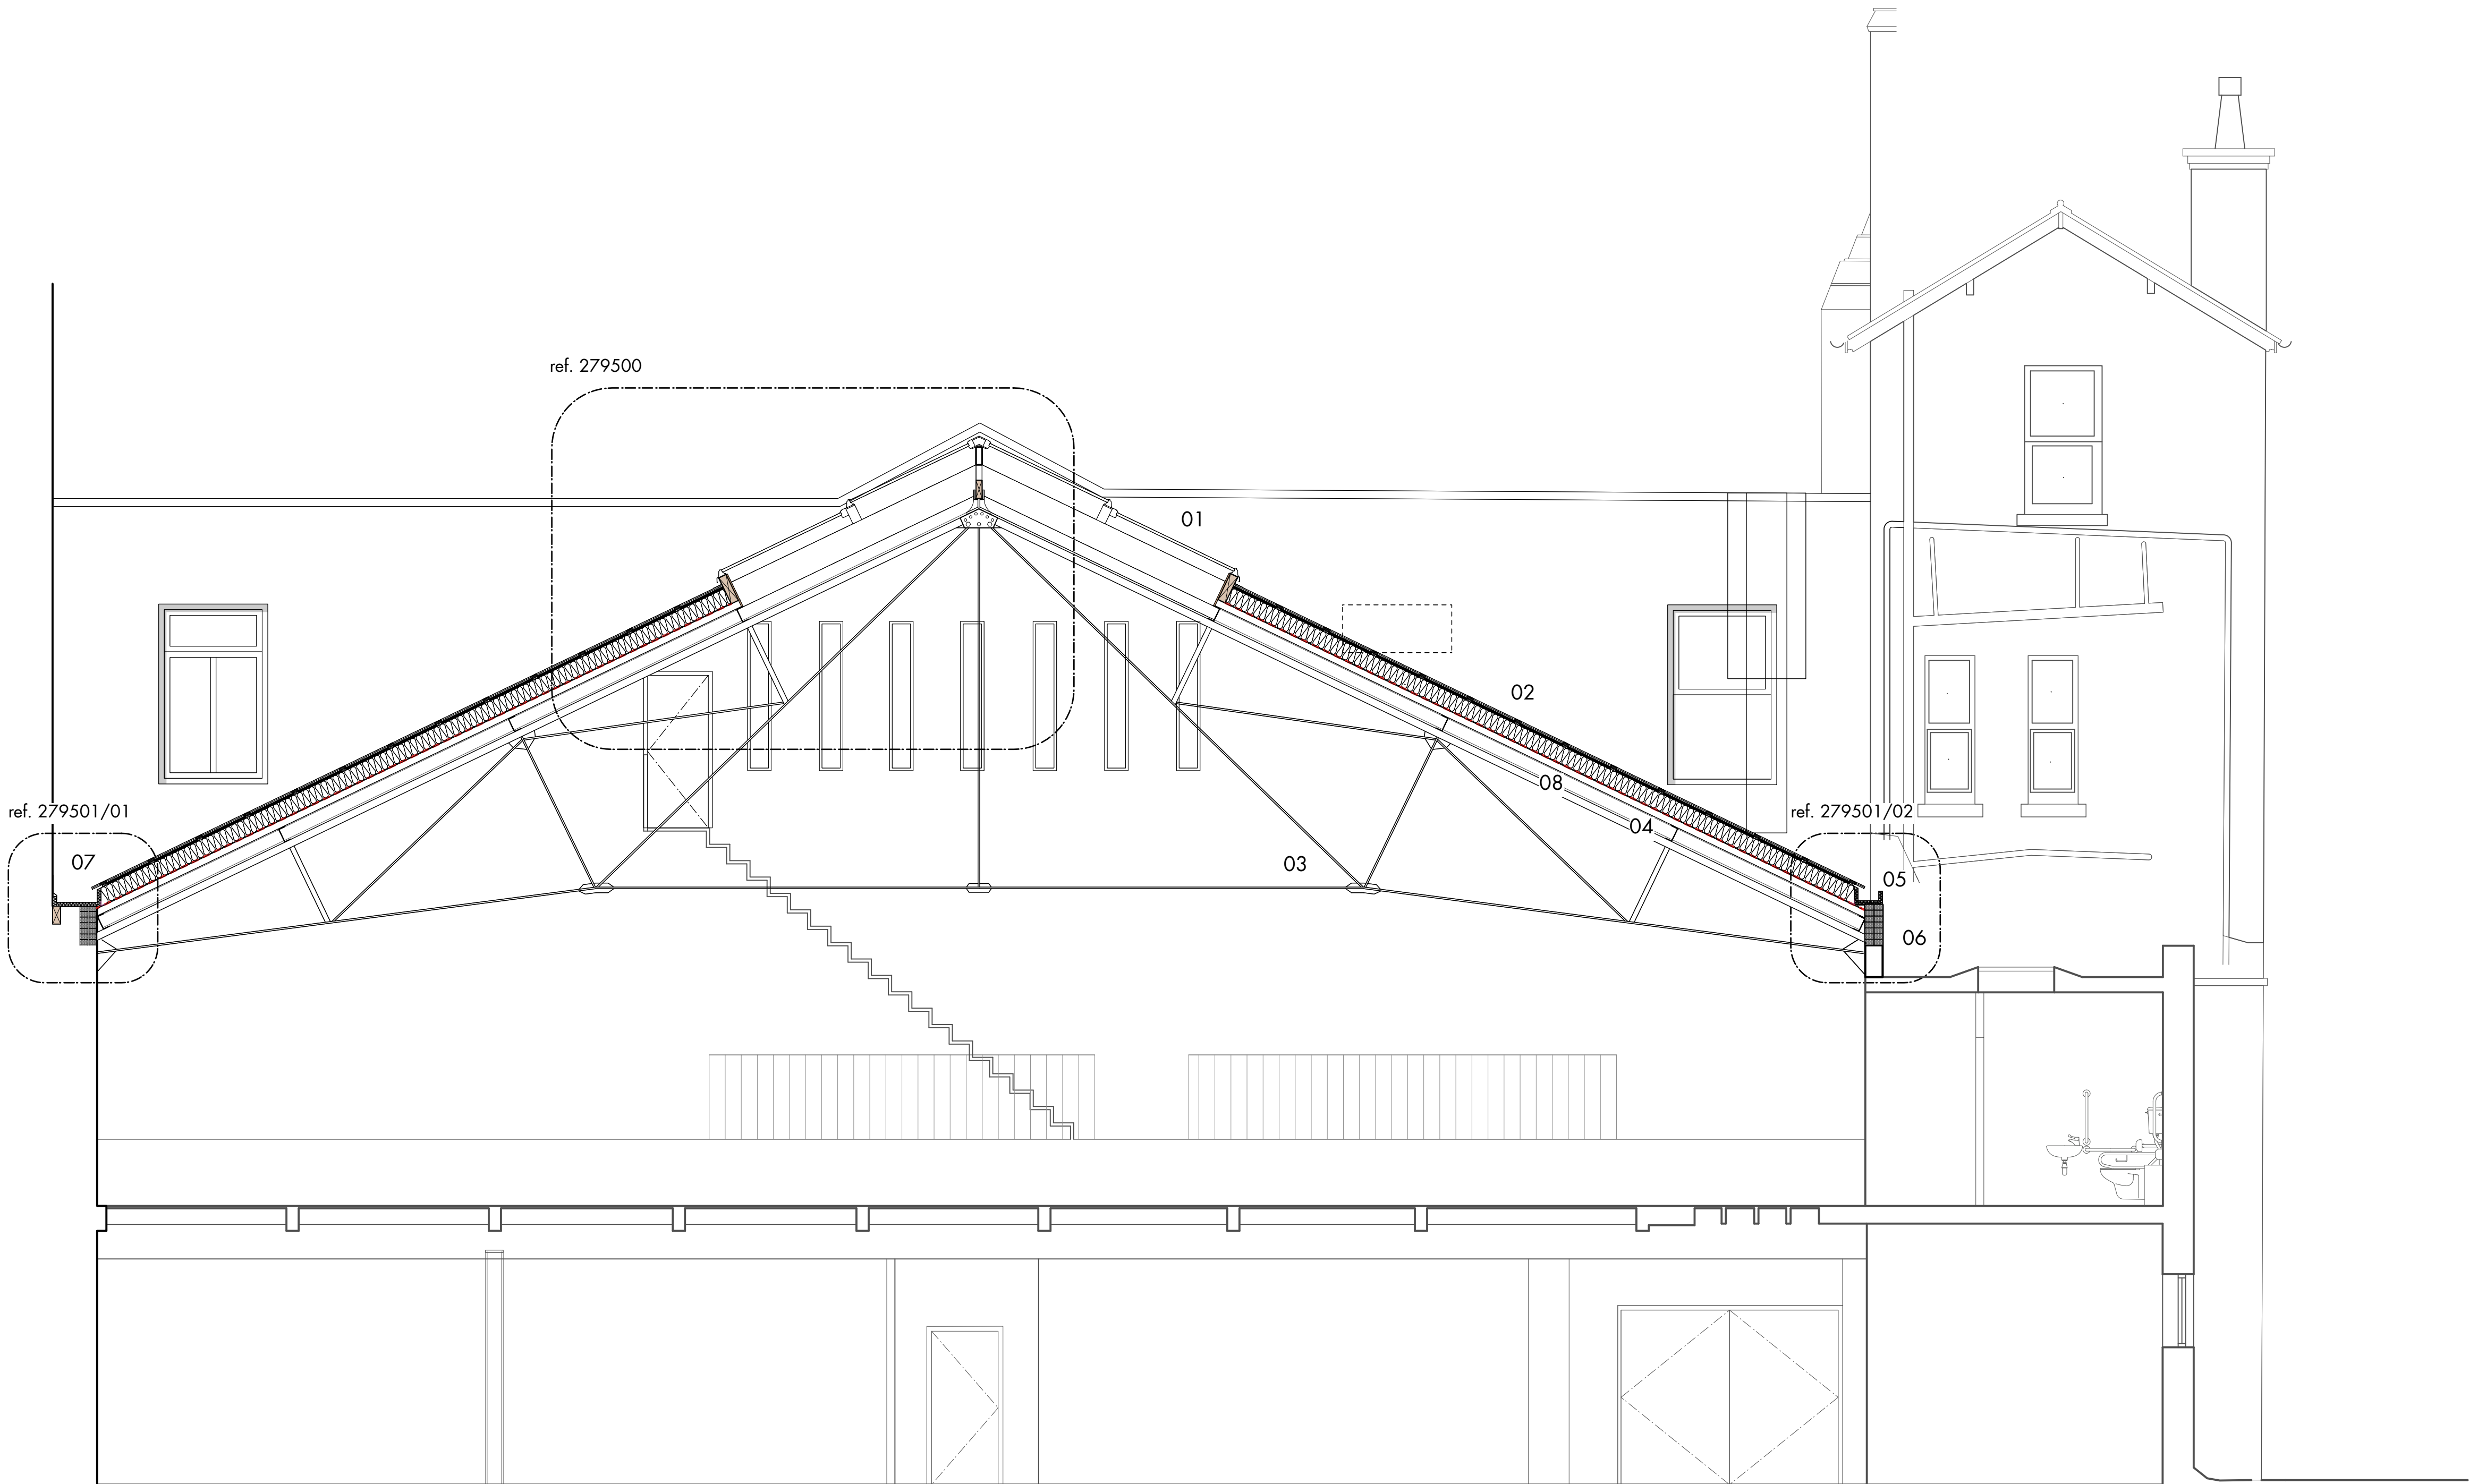


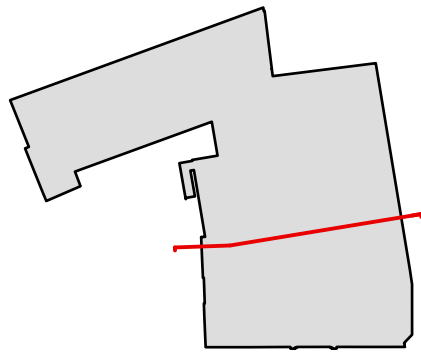

- 01 aluminium-framed double glazed roof light system
- 02 standing seam aluminium roof sheet
- 03 existing wrought iron truss - retained + cleaned
- 04 new steel PFC purlins on truss node points
- 05 insulated aluminium gutter
- 06 existing brickwork wall extended to suit deeper roof build up
- 07 insulated aluminium gutter - walkable for maintenance access
- 08 new perforated acoustic metal roof deck

notes
for roof detail drawings refer to 279500 series drawings

P01 • planning issue	14 11 24 • le • dj
P02 • proposed roof build up updated	11 12 24 • le • dj
rev • description	issued • drawn • checked

shedkm	+44 (0)151 709 8211 +44 (0)207 253 8881
project	ardwick barracks
client	fabric church
drawing number	2411-SKM-RF-ZZ-D-A-209300 P02
scale	1:50 @ A1
status	information

proposed • drill hall roof section

do not scale from this drawing • all dimensions are to be set out and checked on site prior to starting construction • any discrepancy found between information given on this drawing and that given elsewhere or recorded on site shall be brought to the attention of the project architect immediately