



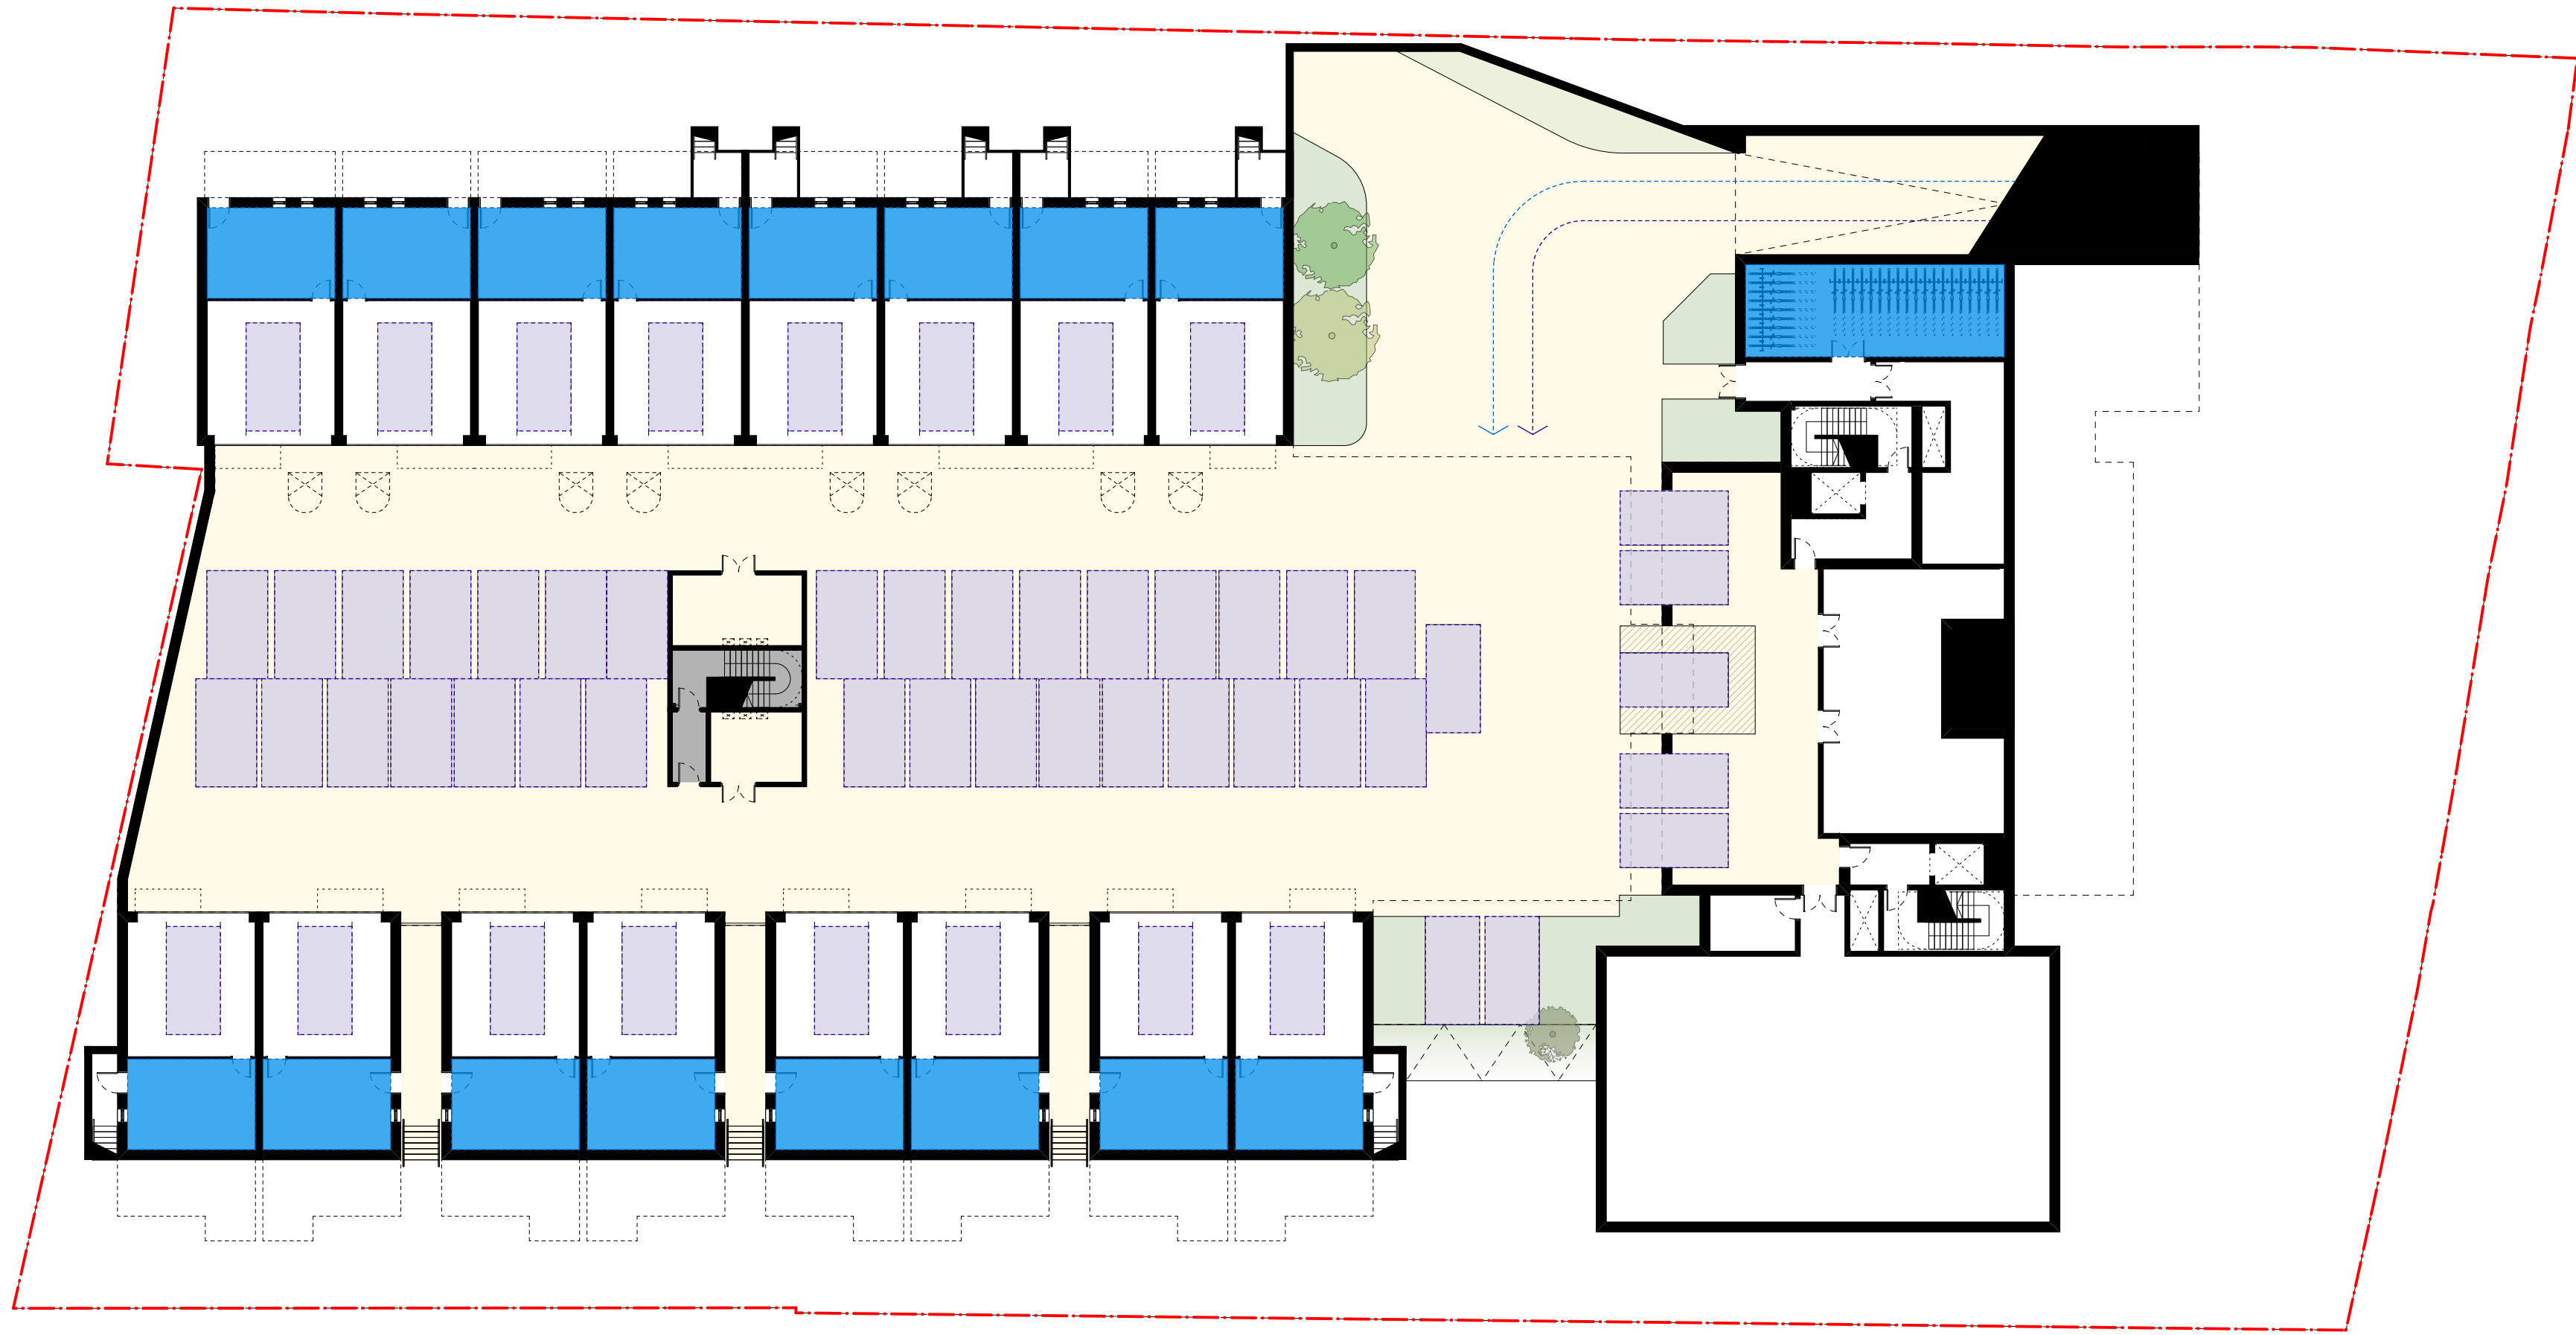

LEVEL: BASEMENT

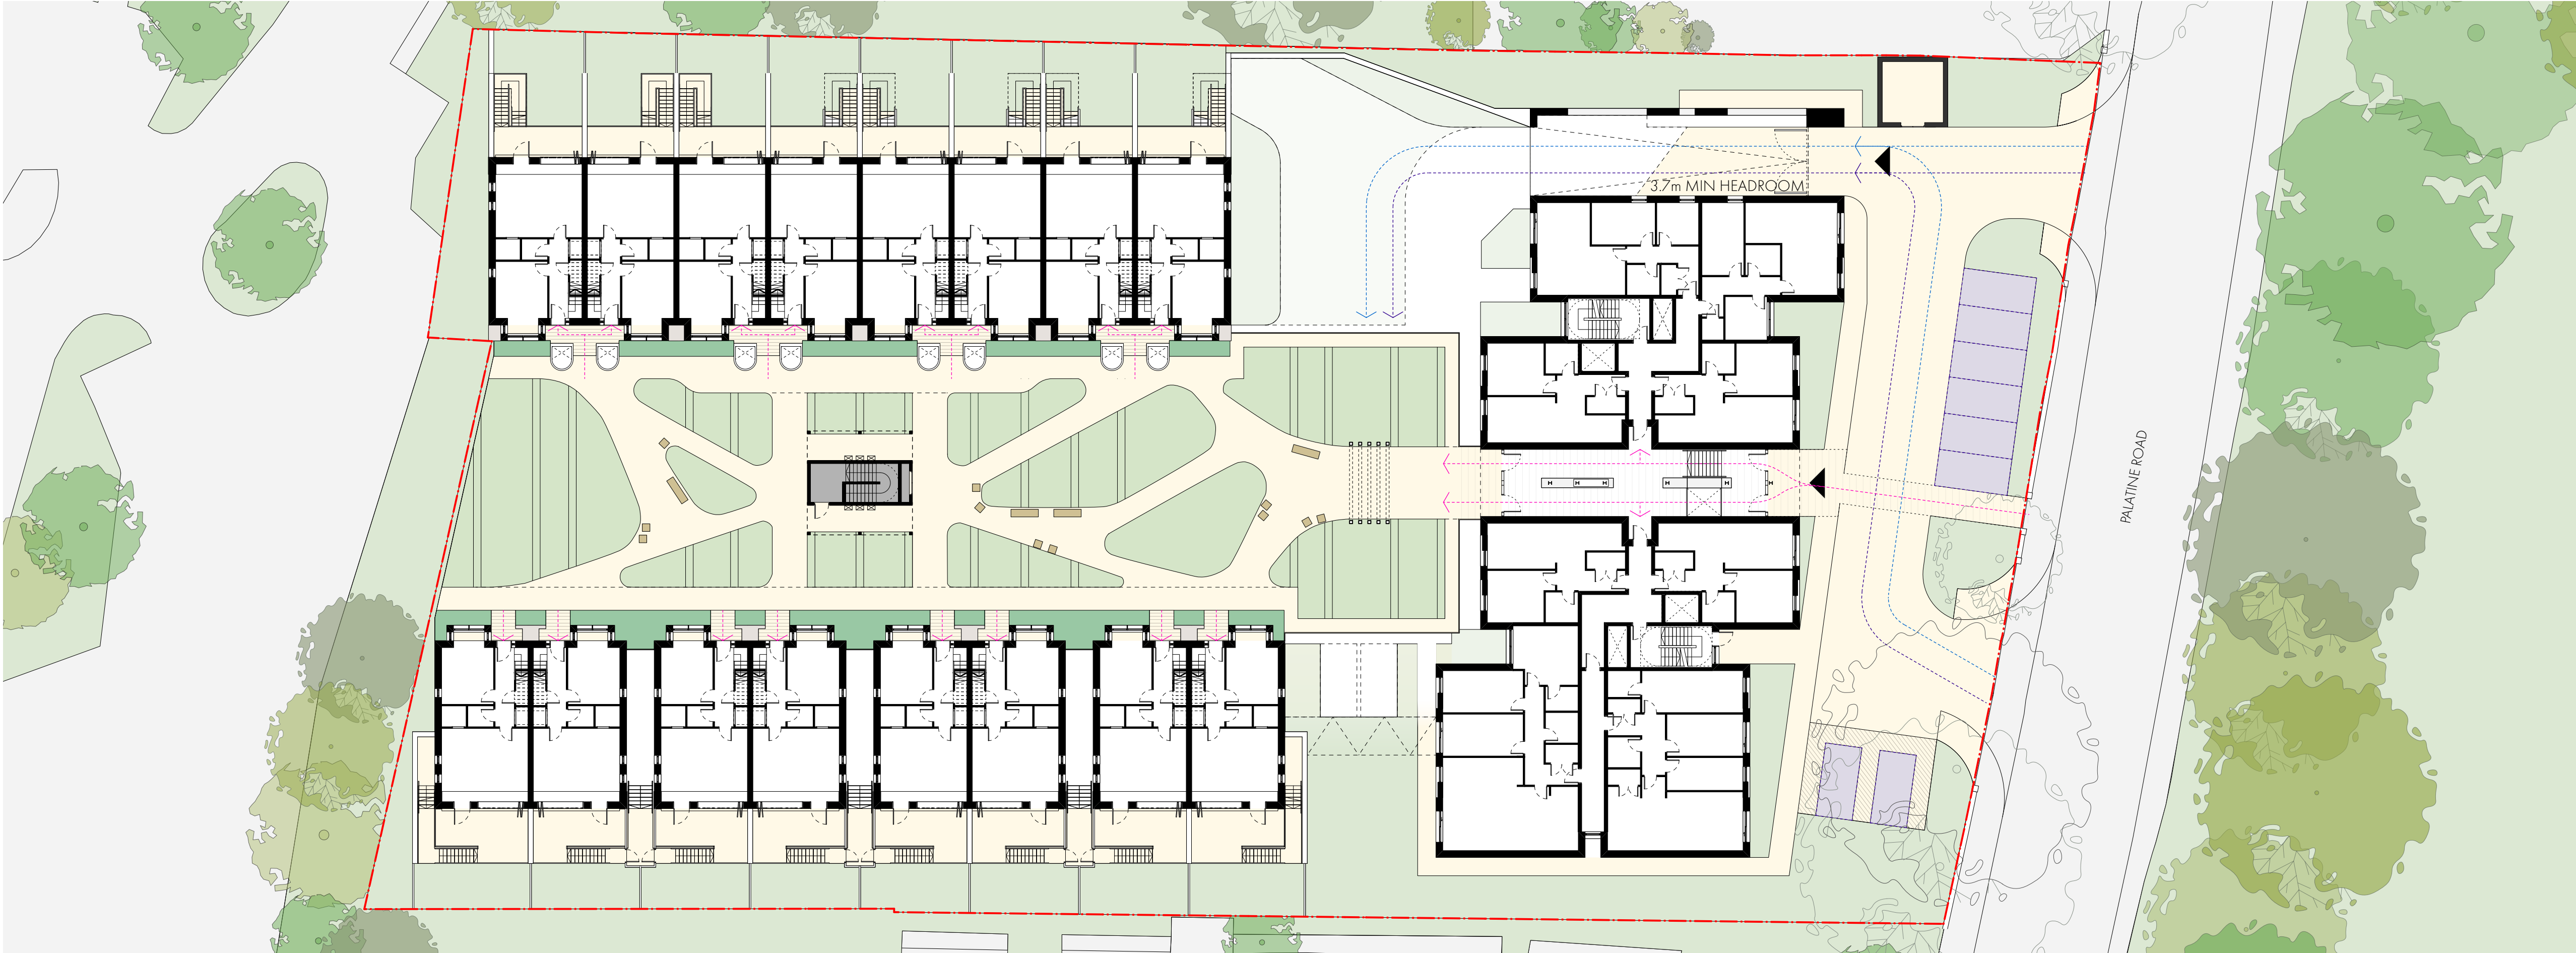

LEVEL: GROUND FLOOR

REVISION	DATE	DESCRIPTION
P01	12/2024	ISSUED FOR PLANNING

- KEY:
- Application Boundary
 - Vehicular access
 - Parking
 - Cycling access
 - Bike store
 - Pedestrian access