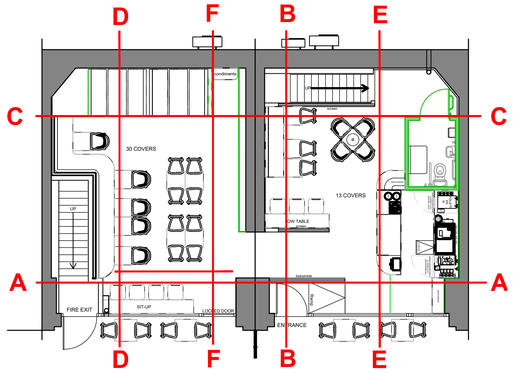


GROUND FLOOR - RFERENCE PLAN
SCALE 1:100

ELEVATION A - A
SCALE 1:50

© This Drawing and Design is the copyright of M1NT studio and should not be reproduced without written consent.

This non intrusive survey has been produced for spatial design purposes only.

Contractors are to check all levels and dimensions before setting out any site or shop work.

CDM 2015 Designers Risk Assessment
All works to be carried out under CDM regulations.

Contractor to ensure all relevant codes of practice and regulations for the proposed works are adhered to. No residual risk within the attached design unless specifically stated with the attached schedule.

DO NOT SCALE THIS DRAWING

GR01 GR02 GR03 GR04

*ALL GRAPHICS TBC FOLLOWING CLIENT APPROVAL. SUPPLIED BY CLIENT*




ELEVATION B - B
SCALE 1:50




ELEVATION C - C
SCALE 1:50

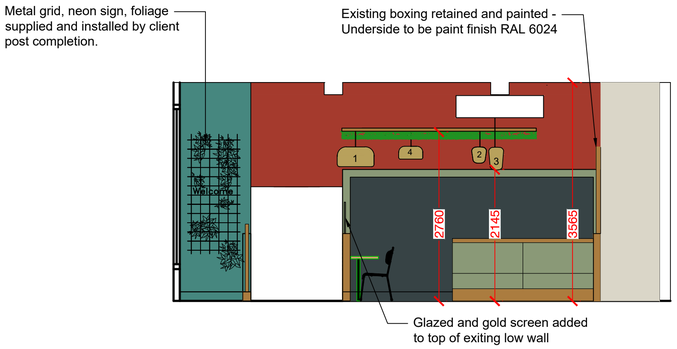


RECESSED WALL ARCH
SCALE 1:20

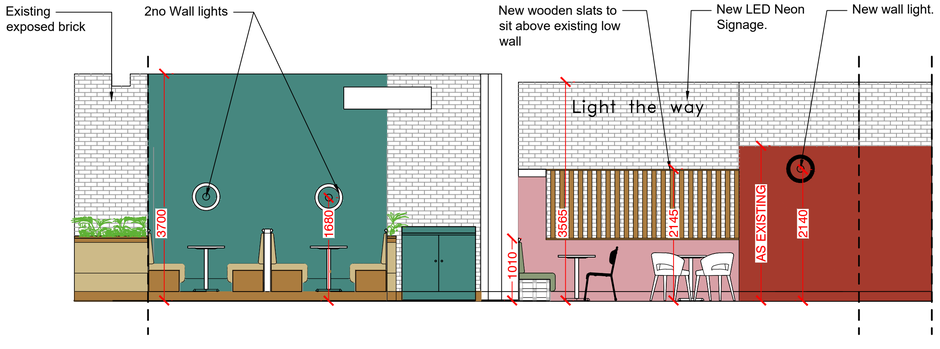


RECESSED WALL ARCH DETAIL A
SCALE 1:2

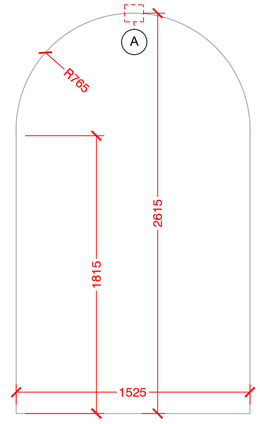


ELEVATION D - D
SCALE 1:50

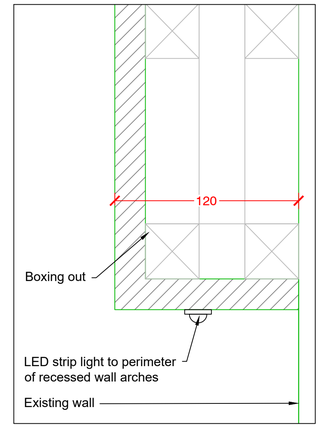


ELEVATION E - E
SCALE 1:50

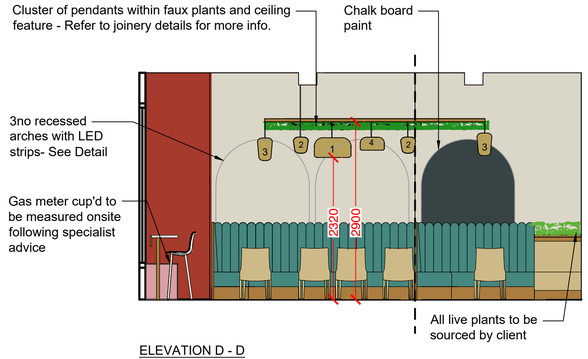


ELEVATION F - F
SCALE 1:50

GROUND FLOOR AND BASEMENT - ELEVATIONS - PROPOSED
SCALE 1:50
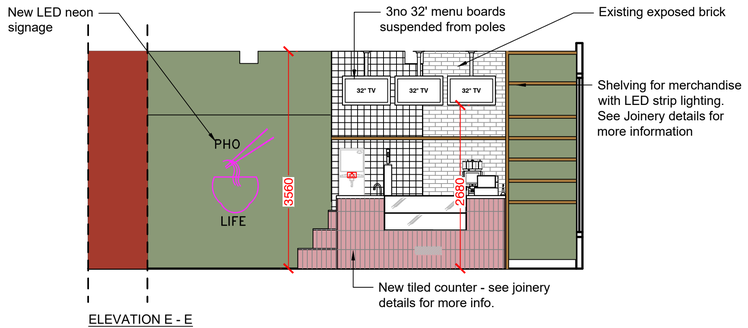
| | | | | |
|---|---|---|---|---|
| 20/12/24 | P2 | PLANNING UPDATES TO JB EMAIL 19.12.24:<br>- Dumb Waiter omitted | HE | LG |
| 22/10/24 | P1 | PRELIMINARY | HE | LG |
| Date | Rev | Details | Drwn | Chk |

| | | | |
|---|---|---|---|
| **Issue:** | For Information | **Stage:** | S4 |
| **Client:** | DOUX CHATON | | |
| **Project:** | 265-267 Deansgate Terrace<br>Deansgate<br>Manchester<br>M3 4EW | | |
| **Title:** | GROUND FLOOR<br>ELEVATIONS | | |
| **Date:** | 08.08.24 | **Drawn:** | HE |
| **Scale:** | VARIES @ A1 | **Checked:** | LG |
| **DWG NO:** | | | **Rev** |
| 202393_M1NT_XX_ZZ_A_DR_1007 | | | P2 |

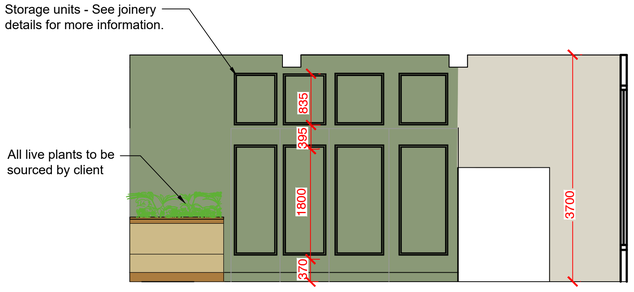M1NT STUDIO. www.m1ntstudio.com | hello@m1ntstudio.com