



PROPOSED SURFACE WATER SYSTEM  
DESIGNED TO CATER FOR EVENTS UP TO AND  
INCLUDING THE 1% AEP + 45% CC  
WITH NO PREDICTED SURFACE FLOODING.  
TOTAL AGREED SURFACE WATER DISCHARGE  
RATE FOR FULL ARE AS FOLLOWS:  
1 YEAR RP = 25.8L/SEC.  
30 YEAR RP = 57.3 L/SEC.  
100 YEAR + 45% CC = 75.2 L/SEC.  
THIS IS TO BE SPLIT OVER FOUR SEPARATE  
OUTFALL LOCATIONS BY WAY OF HYDROBRAKE  
FLOW CONTROL DEVICES.

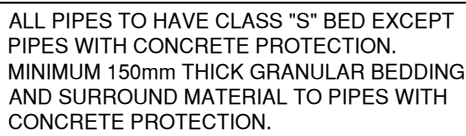

THE S38/S278 AGREEMENT FOR THIS SCHEME IS ALSO ASSOCIATED WITH THE LATEST APPROVED REVISION OF THE FOLLOWING PLANS:-

ROAD AND DRAINAGE LAYOUT - DRGS: 22122/100/1, 22122/100/2  
LONGITUDINAL SECTIONS - DRGS: 22122/100/3, 22122/100/4,  
22122/100/5, 22122/100/6, 22122/100/7  
ROAD LEVELS & CONTOURS - DRGS: 22122/101/1  
TYPICAL ROAD CONSTRUCTION DETAILS - DRGS: 22122/113/1, 22122/113/2  
KERBING & SURFACING - DRGS: 22122/116/1, 22122/116/2

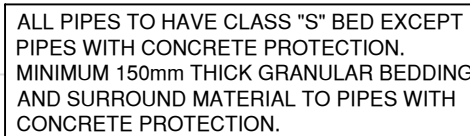

PLEASE NOTE THAT THIS DRAWING IS ISSUED FOR INFORMATION/TENDER  
PURPOSES ONLY UNTIL TECHNICAL APPROVAL HAS BEEN GRANTED.  
ANY WORK UNDERTAKEN PRIOR TO TECHNICAL APPROVAL BEING GRANTED IS AT THE CLIENTS RISK.

EXISTING SERVICES CROSSING  
THE SITE - REFER TO UTILITIES  
SURVEY FOR TYPE AND  
POSITIONS

IF THE CLIENT OR CONTRACTOR IDENTIFIES ANY DISCREPANCIES BETWEEN THE DRAWINGS PRODUCED BY REFA FOR THIS PROJECT THEN THEY SHOULD CONTACT REFA IMMEDIATELY AND BEFORE ANY WORKS COMMENCE OR PROCEED IF IN DOUBT ASK !!!

ALL PIPES TO HAVE CLASS "S" BED  
AND SURROUND UNLESS SHOWN OTHERWISE  
ALL CONCRETE PIPES TO BE CLASS 120  
ALL CLAY PIPES TO BE EXTRA STRENGTH VITRIFIED CLAY  
ALL UPVC PIPES TO COMPLY WITH BS 4660:2000 & BS EN 1401-1  
STRUCTURED WALL UPVC PIPES TO COMPLY WITH WIS 4-35-01  
MAX. PIPE LENGTH TO BE 3.0m

FOUNDATIONS TO BE DESIGNED / CONSTRUCTED  
TO TAKE INTO ACCOUNT THE PROXIMITY AND  
DEPTH OF ADJACENT SEWERS AND DRAINS IN  
ACCORDANCE WITH SFA 7TH EDITION PART B

CONTRACTOR TO BE AWARE OF AND TAKE APPROPRIATE ACTION TO ENSURE DE-STABILISATION OF ANY EXISTING STRUCTURES, TREES, EMBANKMENTS OR OTHER FEATURES DOES NOT OCCUR AS A RESULT OF ANY EXCAVATIONS WORKS UNDERTAKEN IN ACCORDANCE WITH THE DESIGNS SHOWN ON THIS DRAWING  
IF CONTRACTOR IS UNSURE ABOUT ANY ASPECT OF THE ABOVE HE SHOULD SEEK ADVICE BEFORE COMMENCING EXCAVATION WORK.

CONTRACTOR/CLIENT SHOULD NOTE THE EXISTENCE OF EXISTING BURIED PLANT AND OR OVERHEAD POWER CABLE(S) BEFORE WORK COMMENCES CONTRACTOR MUST UNDERTAKE RISK ASSESSMENT AND PROVIDE METHOD STATEMENT FOR WORKING IN THIS AREA IN ACCORDANCE WITH HSE AND POWER SUPPLIERS GUIDELINES TO SATISFACTION OF THE PRINCIPLE DESIGNER

TO CATER FOR ANY DEVIATIONS IN THE  
AS CONSTRUCTED ROAD / FOOTPATH LEVELS  
IN RELATION TO THE DESIGN LEVELS,  
THE PROPOSED FLOOR LEVELS SHOWN  
MUST BE CHECKED ON SITE BY THE SITE AGENT  
OR ENGINEER IN RELATION TO AS BUILT ROAD  
LEVELS TO ENSURE COMPLIANCE WITH PART M  
OF THE BUILDING REGULATIONS

ALL EXISTING SERVICES TO BE LOCATED AT COMMENCEMENT IN ACCORDANCE WITH UNDERTAKERS REQUIREMENTS AND PROTECTED ACCORDINGLY DURING THE WORKS

ALL EXISTING MANHOLE INVERT LEVELS ARE TO  
LOCATED AND SURVEYED PRIOR TO START ON SITE  
TO ENSURE THAT THEY ARE CORRECT AND ALSO  
TO ENSURE THAT LEVEL CLASHES ARE AVOIDED AND  
THAT INTERPOLATED INVERT LEVELS ARE CORRECT.  
ANY DISCREPANCY TO BE REPORTED TO  
REFA PRIOR TO START TO ENABLE ANY CHANGES  
TO BE MADE TO DESIGN THAT PROVE NECESSARY

ALL DRAGOUT CONNECTIONS FROM MAIN  
SEWER MANHOLES TO FIRST INSPECTION  
CHAMBER TO BE 150mm Ø UNLESS  
INDICATED OTHERWISE

ALL ROAD GULLY CONNECTIONS TO  
BE 150mm Ø

ALL STORAGE MANHOLES ON THE TANK SEWER  
WILL NEED TO BE CONCRETE SURROUNDED AS  
THEY ARE WATER RETAINING.

OUTSIDE OF NEW SEWERS TO BE  
LOCATED 1.0m MINIMUM FROM  
KERBLINES OUTSIDE OF MANHOLE  
CHAMBERS TO BE LOCATED 0.5m  
MINIMUM FROM KERBLINES

## GENERAL

1. All adoptable sewers and associated works are to comply fully with "Design and Construction Guidance" & "Best Practices"
2. All highways are to be to adoptable standards and to comply fully with the Local Authority specification.
3. All private drainage works are to comply fully with part H of the Building Regulations
4. All existing sewers to be replaced by the Contractor at the start of works and any discrepancies notified to NEFA.
5. All levels are based on topographical survey information provided by the contractor
6. All materials to bear the relevant BS/Kitemark and comply fully with the specifications.
7. All concrete & concrete products must use Sulphate resistant cement. (Note: the site investigation report proves that sulphate attack from soils and groundwater will not occur)
8. All opening notices etc. as required under highways acts etc. are to be obtained prior to commencement of works.
9. All works are to be inspected by LA, NHBC or Relevant Water Authority as applicable.

C.D.M. REGULATIONS 2015

In line with the above regulations we are obliged to inform the Client of their responsibilities under section CDM 15/1, and residual risks that may be encountered in the construction of these works. All design work has been carried out with Health and Safety aspects given full consideration.

Wherever possible risks have been eliminated from the design, however due to the very nature of this type of work it is not possible to remove all the risks from the design.

We would also respectfully remind the Client of his obligations to take all reasonable steps in ensuring that only competent Contractors who have a valid safety policy are employed.

They should also provide satisfactory responses at tender stage as to the manner in which they will deal with the elements of risk involved in this type of work and in particular those highlighted by REFA below:-

1. Support / treatment for ALL excavation work.
2. Guarding to edges of excavations to prevent people, materials and vehicles falling into excavation.
3. Guarding of excavations outside working hours to prevent unauthorised access.
4. Underpinning to adjacent roads or structures.
5. Confined space operations.
6. Dealing with existing services.
7. Traffic management on existing highways.
8. Procedure to be followed in event of accident or emergency.
9. Method of working where contaminated ground is present on site.
10. Confirmation will be required that all operatives are adequately trained, copies of relevant training certificates to be supplied.

The above list is by no means exhaustive but it does highlight operations that present a risk to contractors and the general public.  
For clarification on any item please contact REFA.

|  |  |  |  |
|--|--|--|--|
|  |  |  |  |
|  |  |  |  |
|  |  |  |  |
|  |  |  |  |
|  |  |  |  |
|  |  |  |  |

|   |                                                                  |    |          |
|---|------------------------------------------------------------------|----|----------|
| E | REVISED FOLLOWING S38 COMMENTS                                   | RW | 22.09.23 |
| D | TWL'S & HB'S REVISED FOLLOWING SW RECALCULATIONS                 | RW | 13.07.23 |
| C | SEWER REDESIGN FOLLOWING UPDATED EXISTING SEWER INFORMATION      | RF | 06.04.23 |
| B | REVISED FOLLOWING LLFA COMMENTS                                  | AS | 23.02.23 |
| A | CULVERT DIVERSION & NETWORK 4 REVISED ROADS 4, 5 & RAMPS REVISED | RF | 20.01.23 |

|   |                  |        |      |
|---|------------------|--------|------|
| rev   | Revision details | Rev.By | Date |
|  <div> <b>worksafe<br/>designer</b><br/> <a href="http://www.smasltd.com">www.smasltd.com</a> </div> <div> <small>as recognised by</small><br/>  <div> <b>SSIP</b><br/> <small>SAFETY<br/>SCHEMES IN<br/>PROCUREMENT</small> </div> </div> |                  |        |      |

| Drawing Stage |        | Drawing Status |              |
|---------------|--------|----------------|--------------|
|               | Draft  | Comments       | ● Tender     |
| ●             | Issued | Information    | Construction |
|               |        | ● Approval     | As Built     |

Client

**KELLEN HOMES  
LIMITED**

|           |
|-----------|
| Job title |
|-----------|

**BENNETT STREET  
MANCHESTER**

Drawing title

## LONGITUDINAL SECTIONS 4

# REFA

**CONSULTING ENGINEERS**  
**CIVIL STRUCTURAL**

GEOTECHNICAL ENVIRONMENTAL

45 Bridgeman Terrace  
Wigan, Lancs  
WN1 1TT  
Tel: -(01942) 826020  
Fax: -(01942) 230816

|          |                   |       |
|----------|-------------------|-------|
| Date     | Scale             | Drawn |
| 12-11-88 | 1:500 H. 1:100 V. | ---   |

|            |             |       |
|------------|-------------|-------|
| DRAWING No | 22122/100/6 | Rev E |
|------------|-------------|-------|

© This drawing is the property of REFA and should not be copied, used or its contents divulged without prior written consent.