


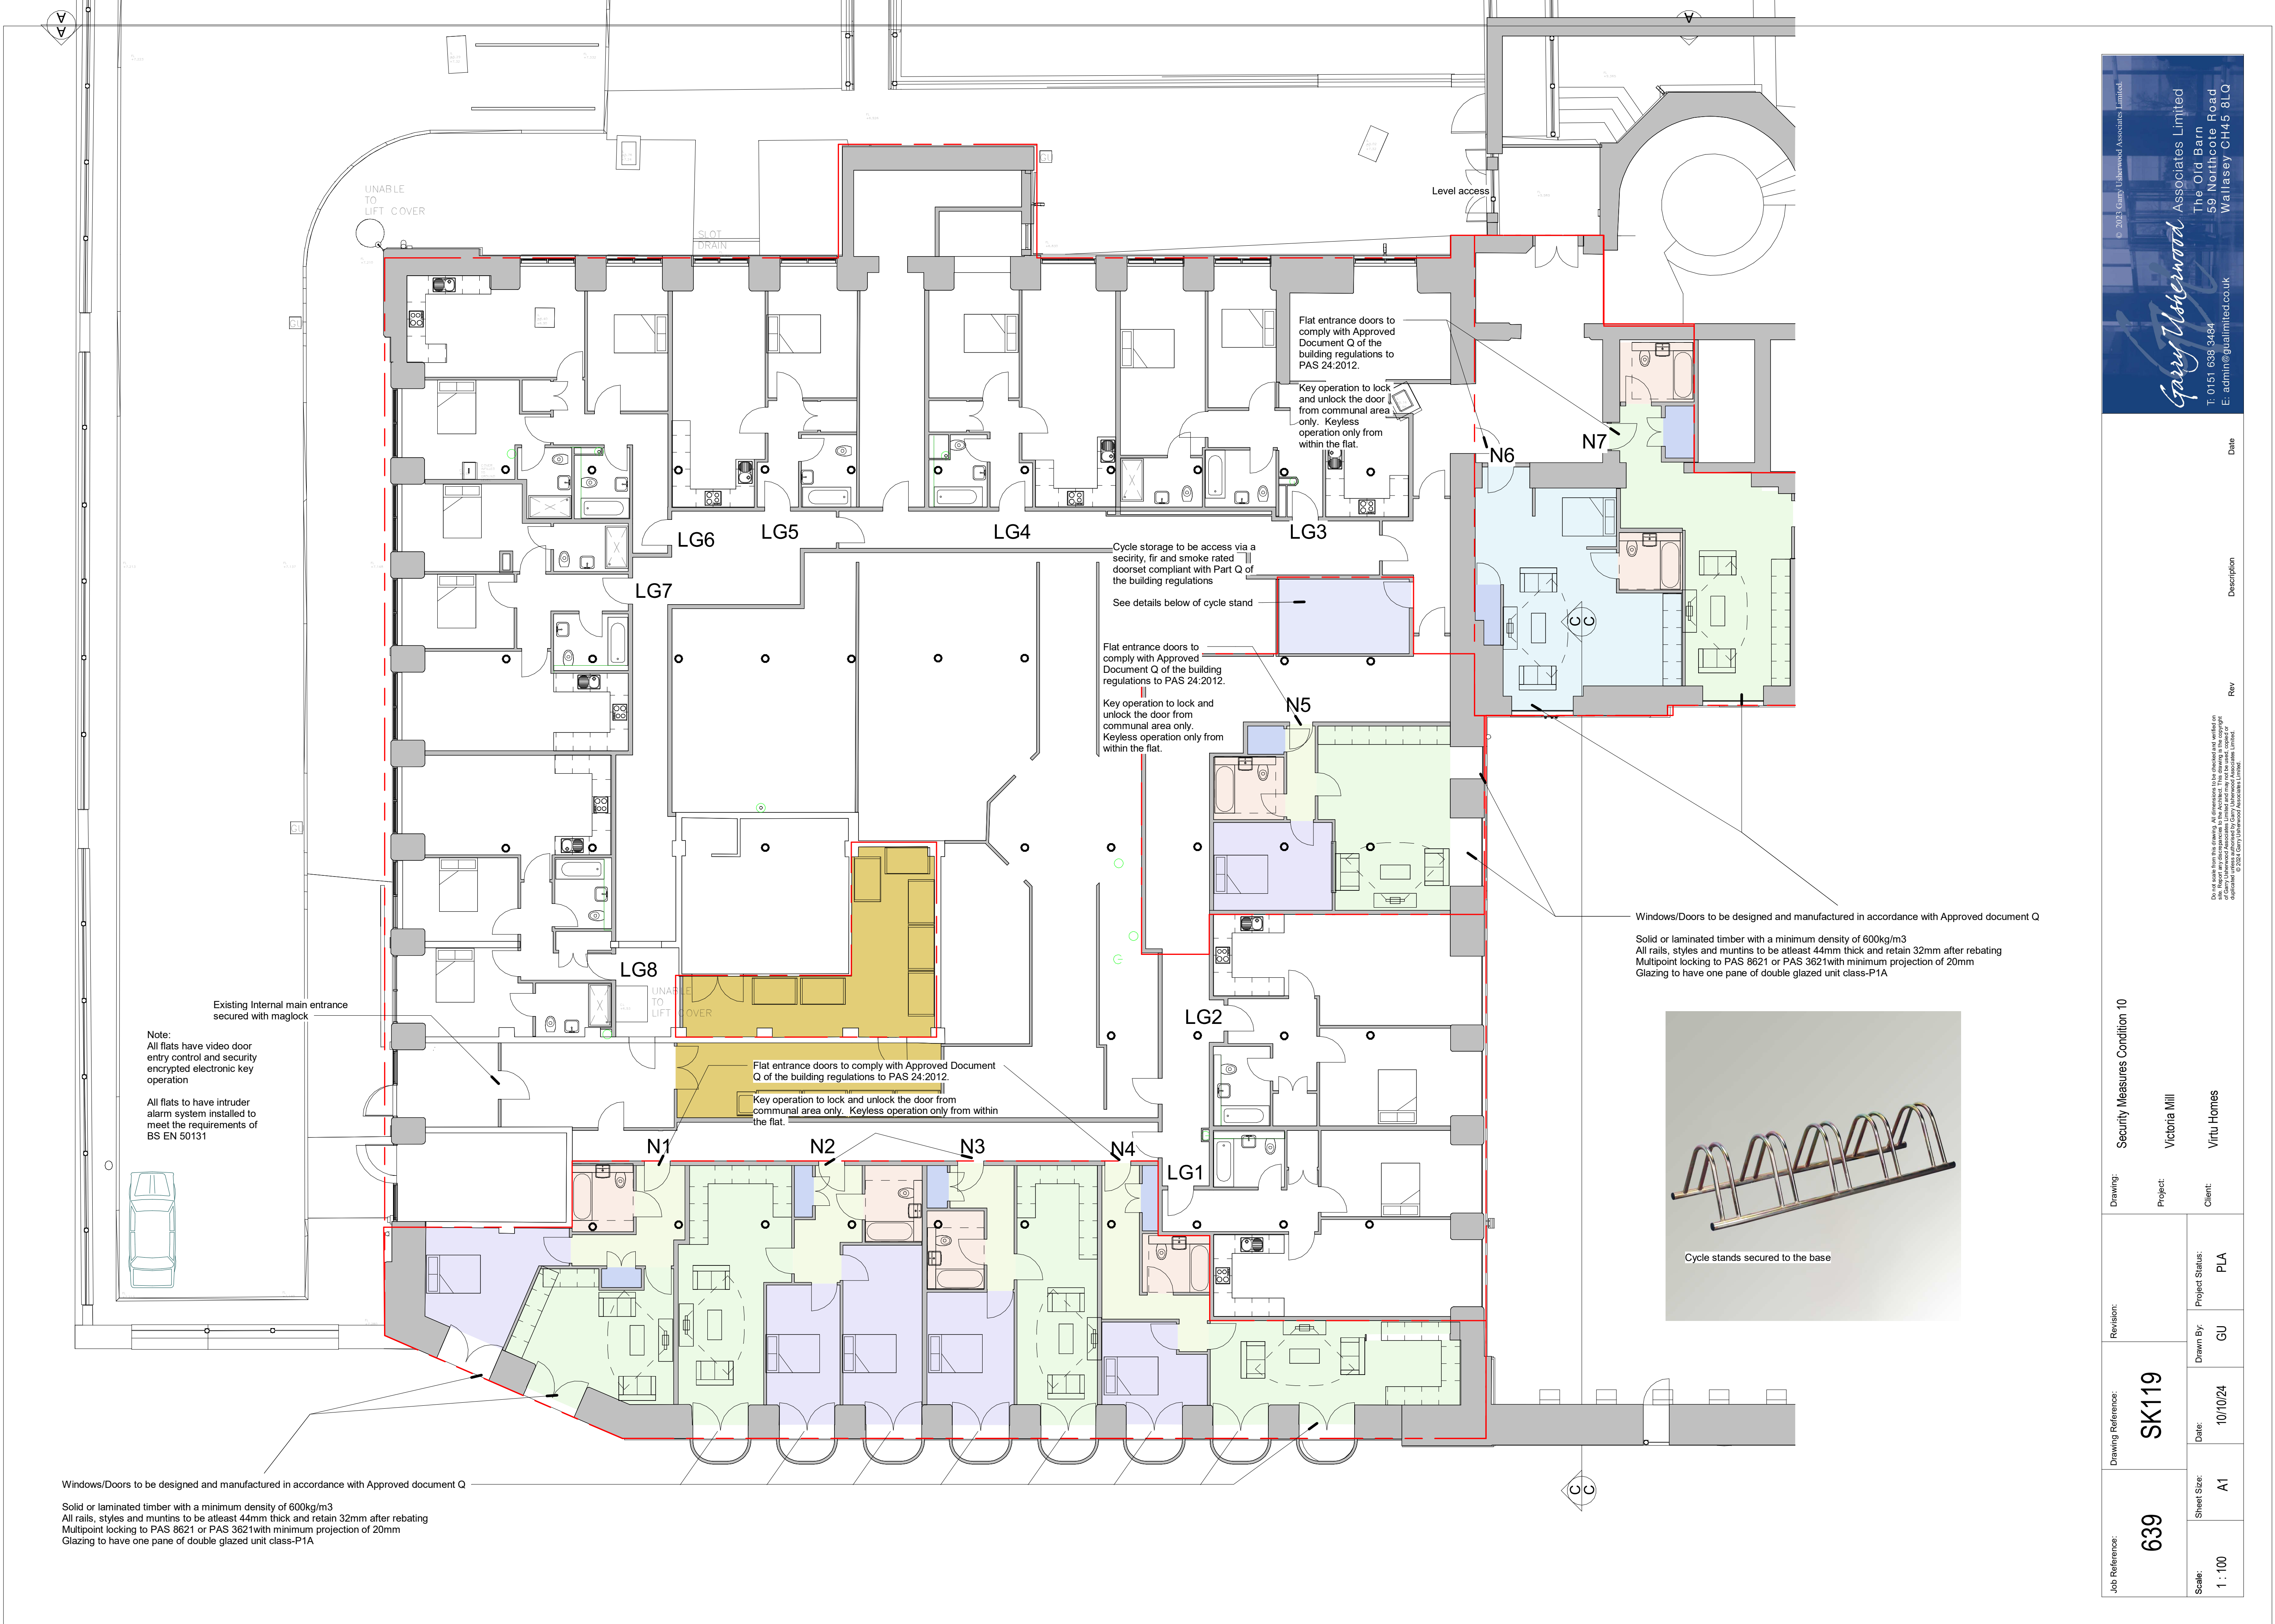

Job Reference:	Drawing Reference:	Revision:	Drawing:	Project:	Client:	Rev	Description	Date
639	SK119		Security Measures Condition 10	Victoria Mill	Virtu Homes			
Scale:	Sheet Size:	Drawn By:	Project Status:					
1 : 100	A1	GU	PLA					

Do not scale from this drawing. All dimensions to be checked and verified on site. Reps are disapproved in the contract. This drawing is the copyright of Garry Underwood Associates Limited. © 2023 Garry Underwood Associates Limited.