




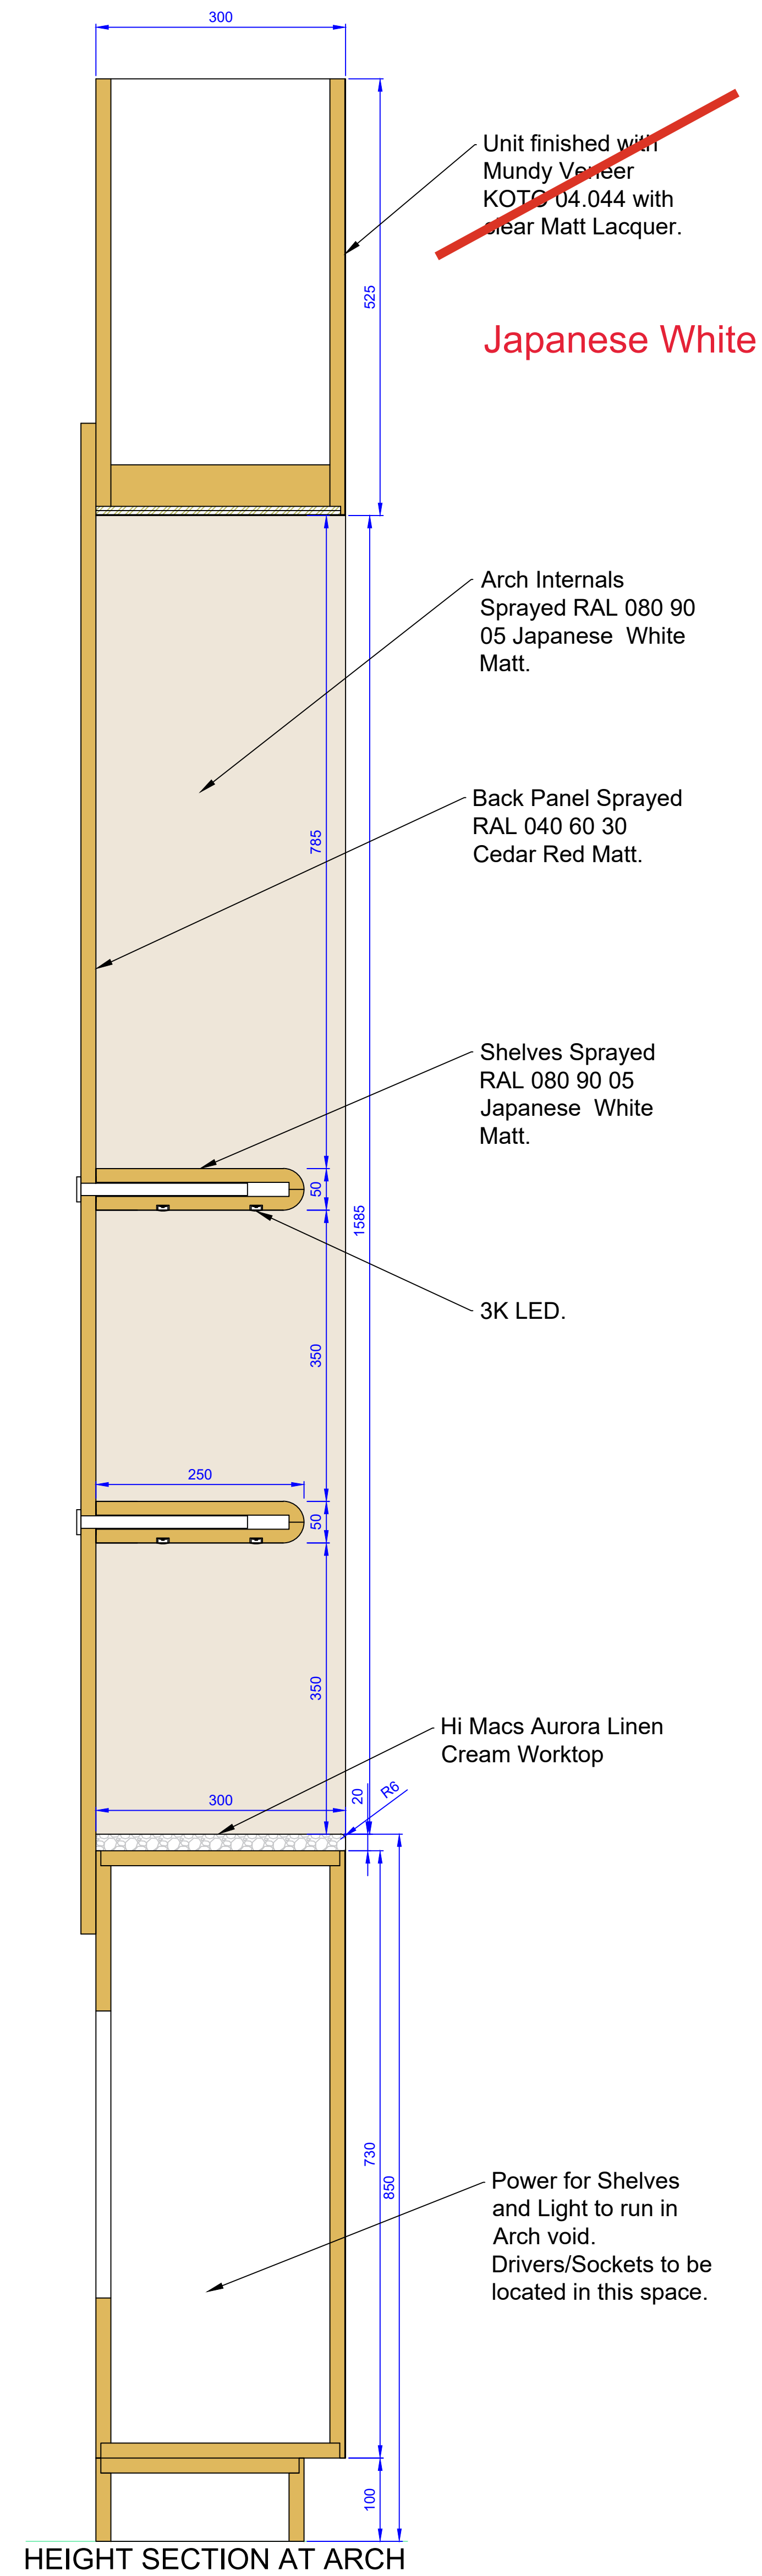

SCALE 1:5 @ A0

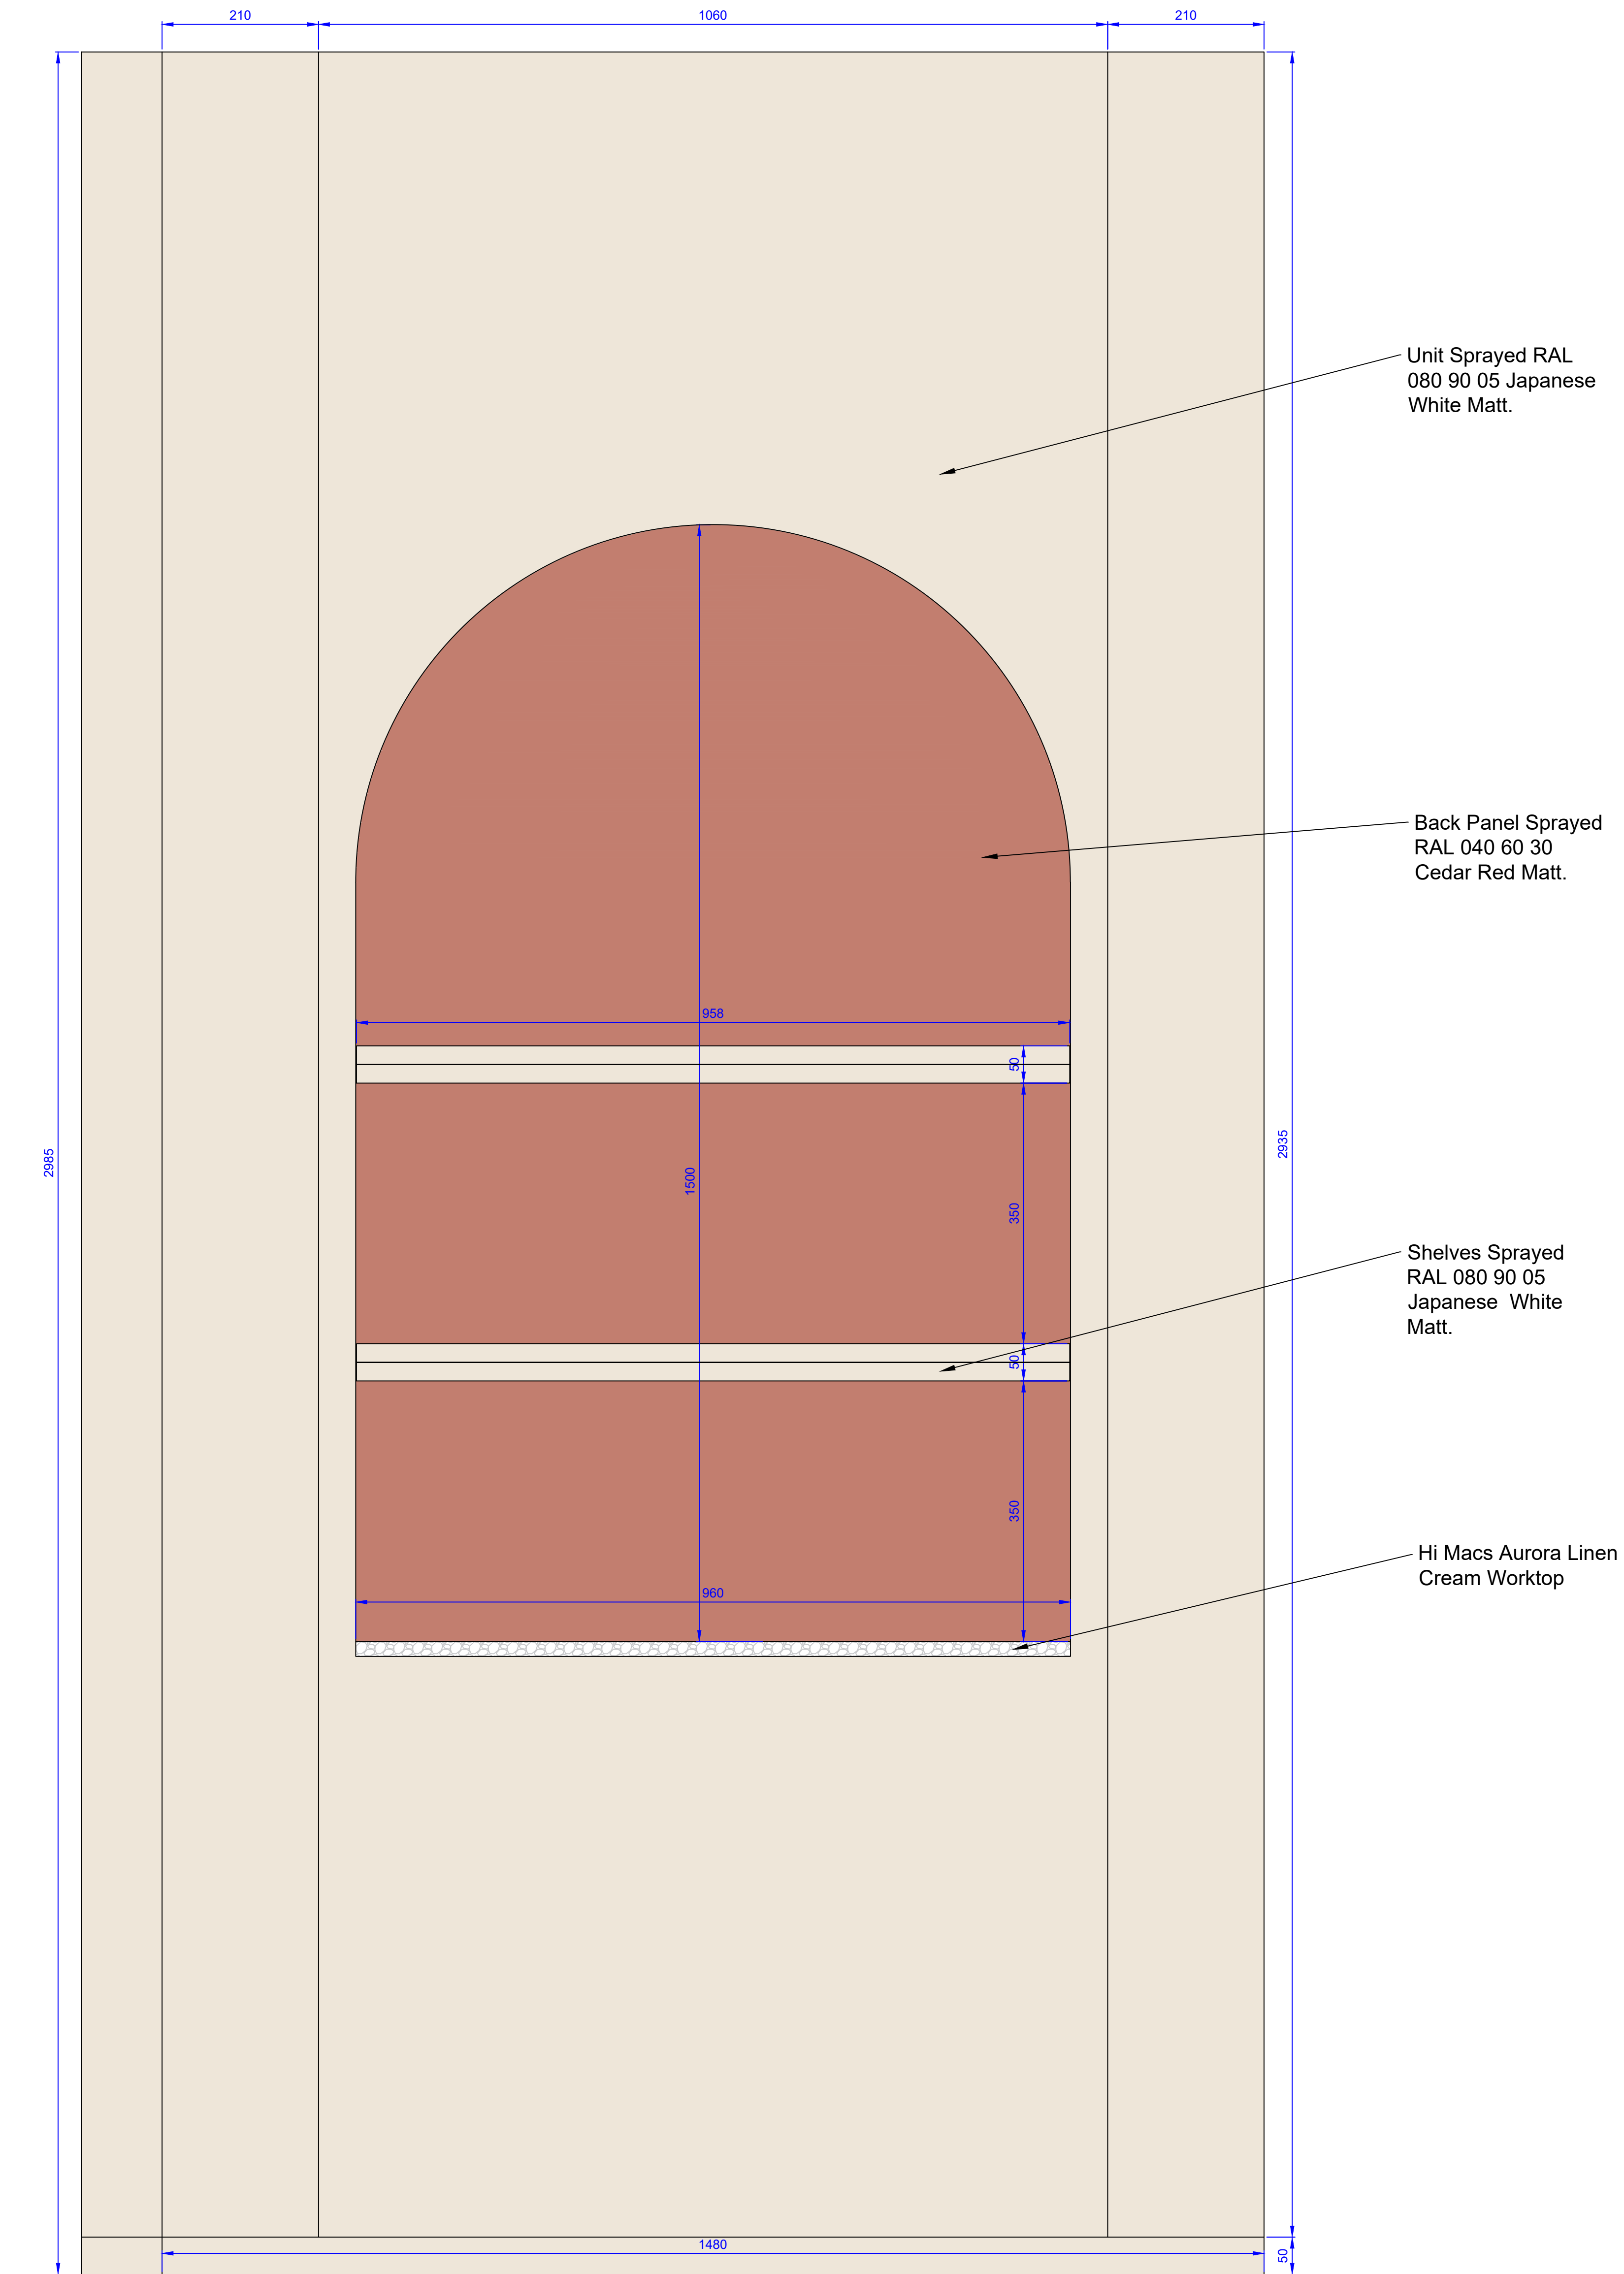

SCALE 1:5 @ A0

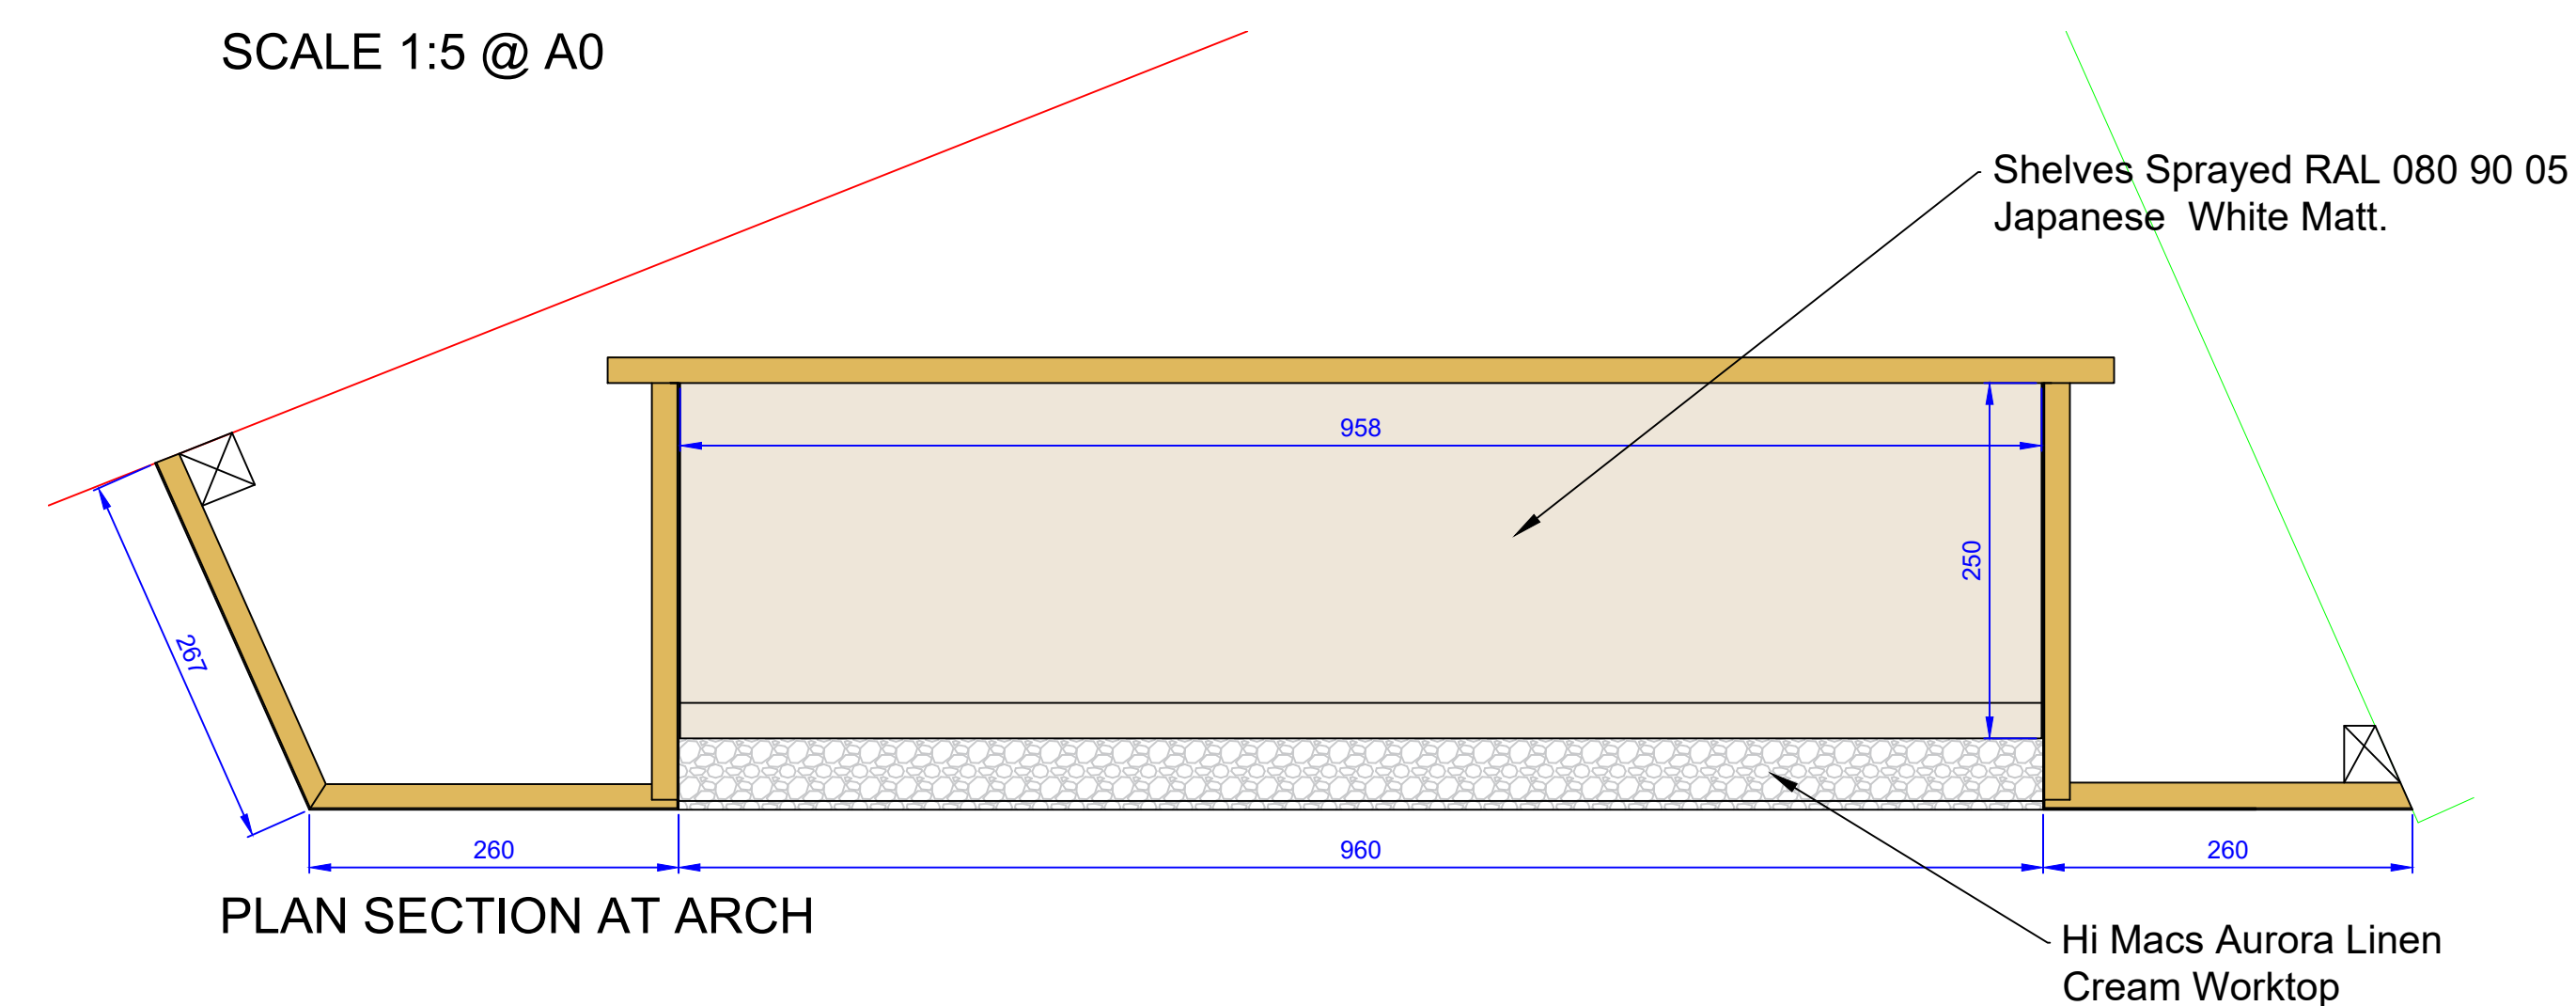

SCALE 1:5 @ A0

This drawing remains the property of RDP Interiors Ltd and shall not be reproduced in part or whole without their written consent. Work only to figured dimensions. Please alert RDP Interiors of any discrepancies. Drawing only to be used for purposes relating to the title.

Rev.	Amendments	Date

RDP Interiors Ltd
DRAWING FOR APPROVAL

Drawing Approved: ☒ YES ☐ NO

Date: _____

Signature: _____

Print Name: _____



Client: **Astrid & Miyu**

Location: **Manchester**

Title: **Product Display 1.1**

Suffix: **PERI** Job No: **2-282**

Drawn: **AL** File: **CAD**

Date: **22.11.24** Scale: **1:5 @ A0**

Draw. No.: **-** Revision: **-**