


2 Existing Section BB
1 : 50

1 Carefully remove all existing balustrading around void including all associated elements and components. Allow for making good, consolidation and remediation.

2 Carefully remove all temporary wall around void including all associated elements and components. Allow for making good, consolidation and remediation.

3 Carefully remove existing floor finishes/coverings to include all seperation layers/underlays. Allow for making good consolidation and remediation.

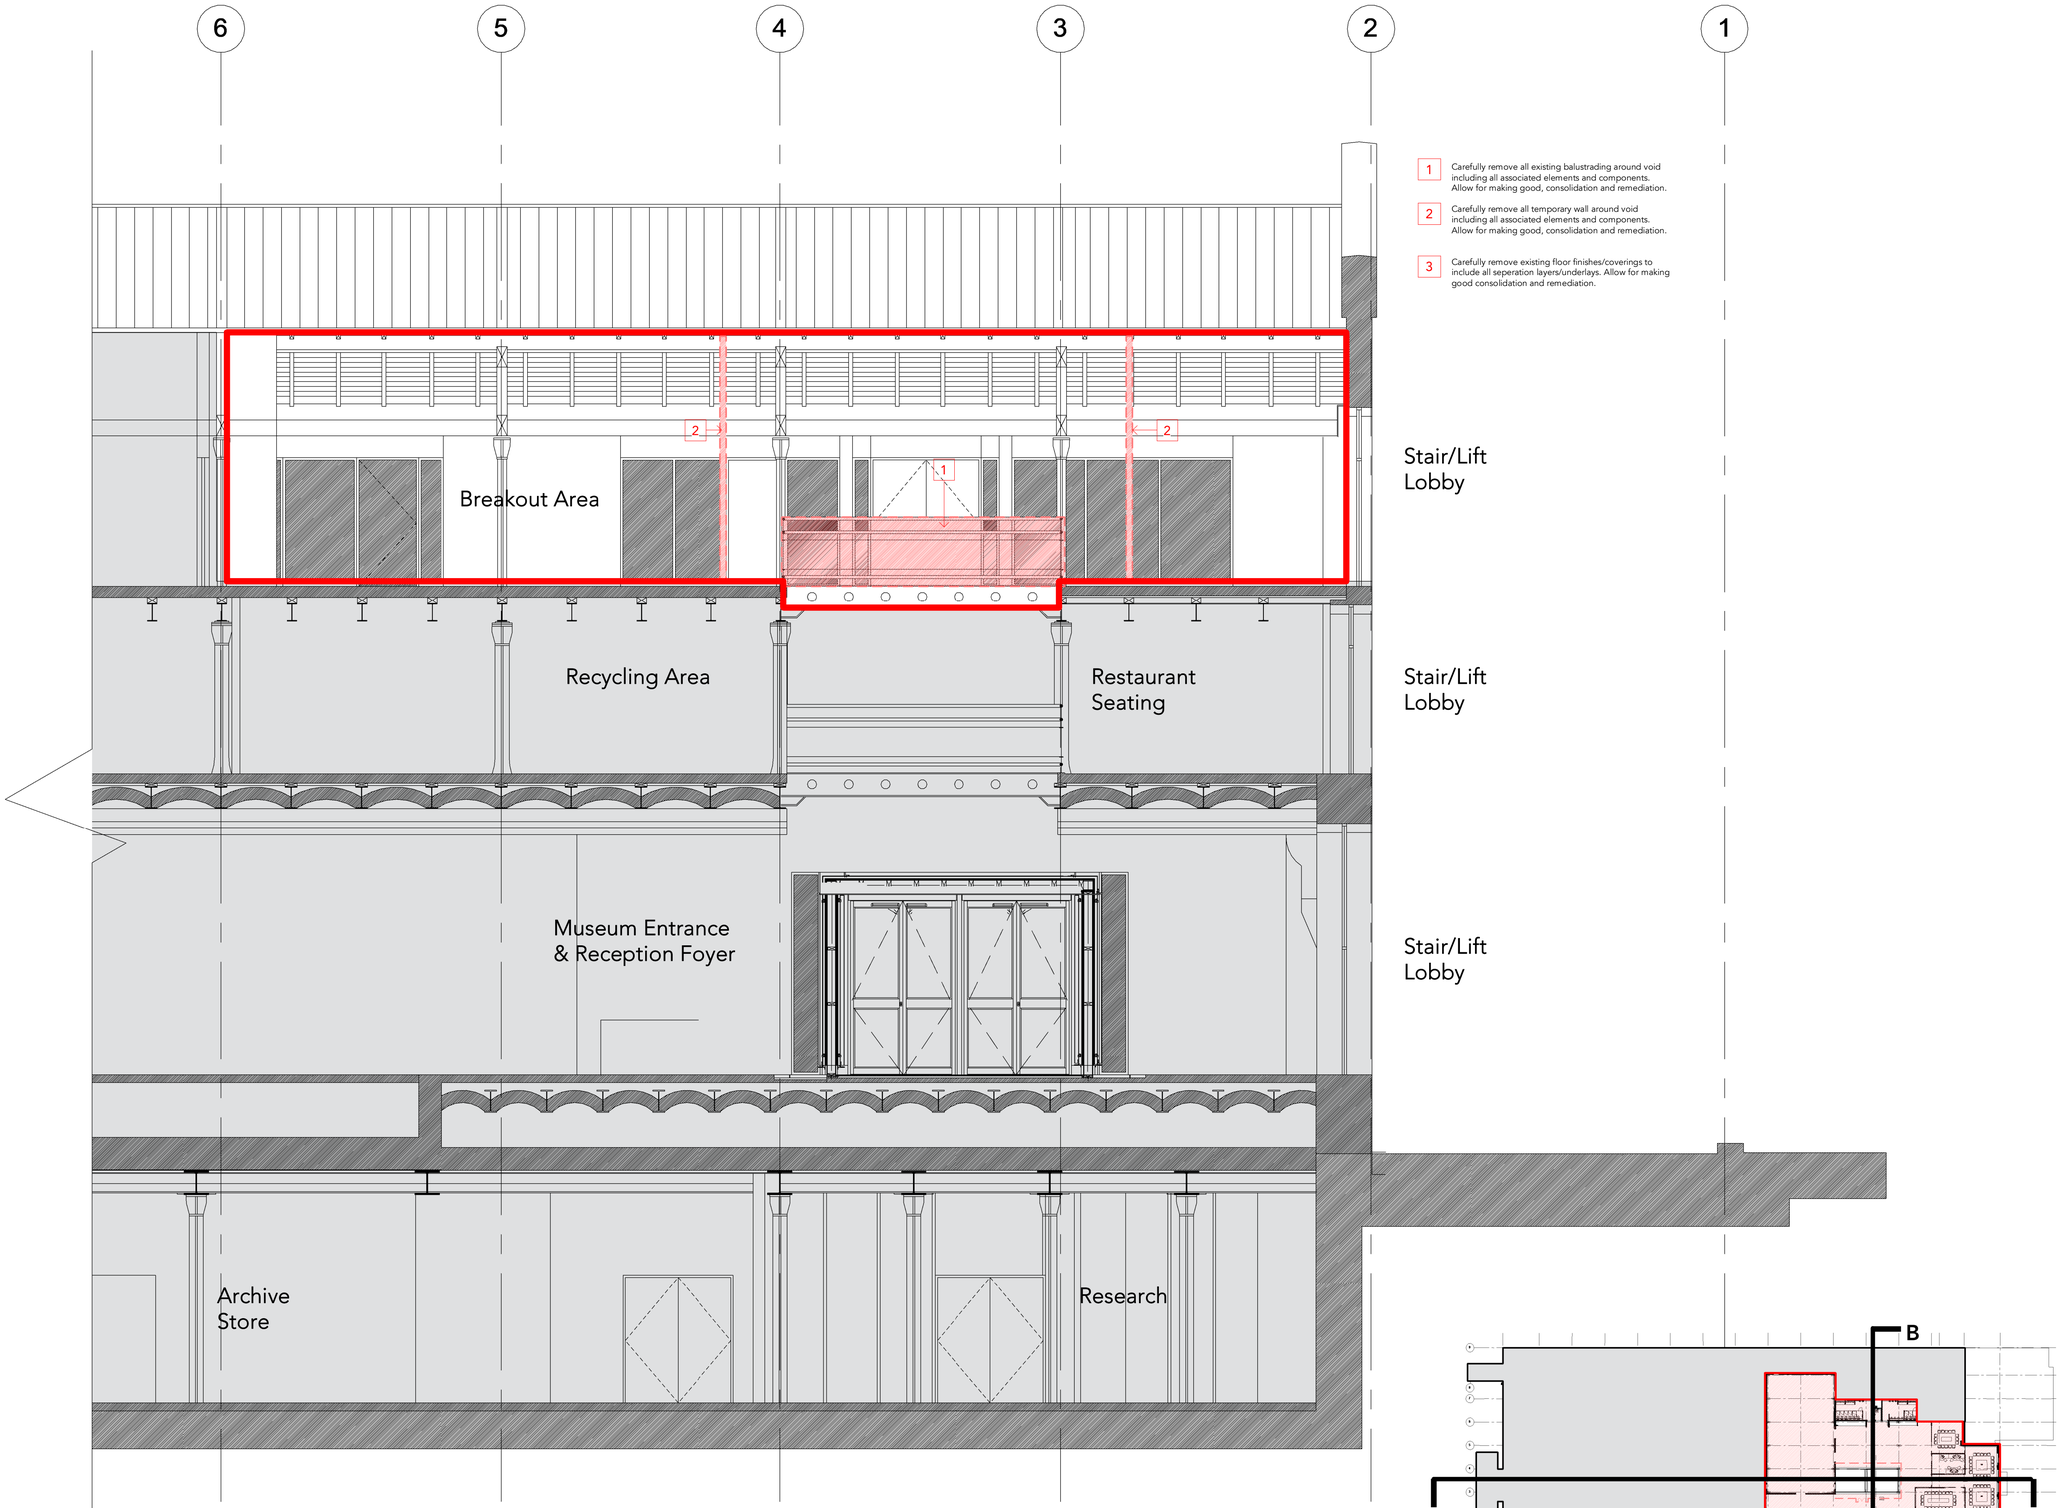


Note:
Do Not Scale from this drawing.
Dimensions are to be checked on site.
If in doubt please ask.

**General Notes**

The existing general arrangement base drawings (plans, sections and elevations) are based upon 2010 data and in some instances may not reflect the current arrangement.

Dimensons and arrangements must be checked for accuracy onsite by contractor prior to any works commencing, ordering or manufacture/fabrication of any elemens or components.

Any discrepancies/irregularities must be reported to the CA immediately.

No work shall commence until any such discrepancies have been resolved.

**Limitations**

The drawings are based upon existing data and no concealed and/or hidden spaces have been exposed and/or opened up for inspection unless specifically highlighted. Therefore, the arrangement and interfacing illustrated across details are purely indicative/approximate only. The accuracy of the survey data graphically presented cannot be confirmed. These drawings are for tender purposes only.

N

0.5 0 0.5 1 1.5 2 2.5 m
SCALE 1:50

Project Boundary

Not in Scope

| Rev | Date | Intls | Details |
|---|---|---|---|
| P01 | December 2024 | -- | FINAL ISSUE |

© The moral rights of the author are hereby asserted.
This drawing and design is the sole property of Buttress Ltd and must not be reproduced without permission.
Buttress Ltd is Registered in England and Wales: 5363573

**Buttress**

**Manchester**
41 Bengal Street
Manchester
M4 6AF
0161 236 3303

**Leeds**
Clockwise, Yorkshire House
Greek Street, Leeds
LS1 5SH
0113 539 7965

www.buttress.net

Certified B Corporation

| | |
|---|---|
| **Project Title** | SIM CONFERENCE CENTRE |
| **Client** | SCIENCE MUSEUM GROUP |
| **Location** | MANCHESTER |
| **Drawing ref** | Second Floor Demolition & Removals Sections - Sheet 2 |
| **Date** | 16/12/2024 15:30:31 |
| **Scale** | As indicated |
| **Checker** | AS |
| **Size** | A1 |
| **Job No:** | **9657** |
| **Status** | **S4** Suitable for Stage Approval |

Project Origin Volume Level Type Role Number Rev

**SMGCON-BUT-SI-XX-DR-A-20003-P01**