


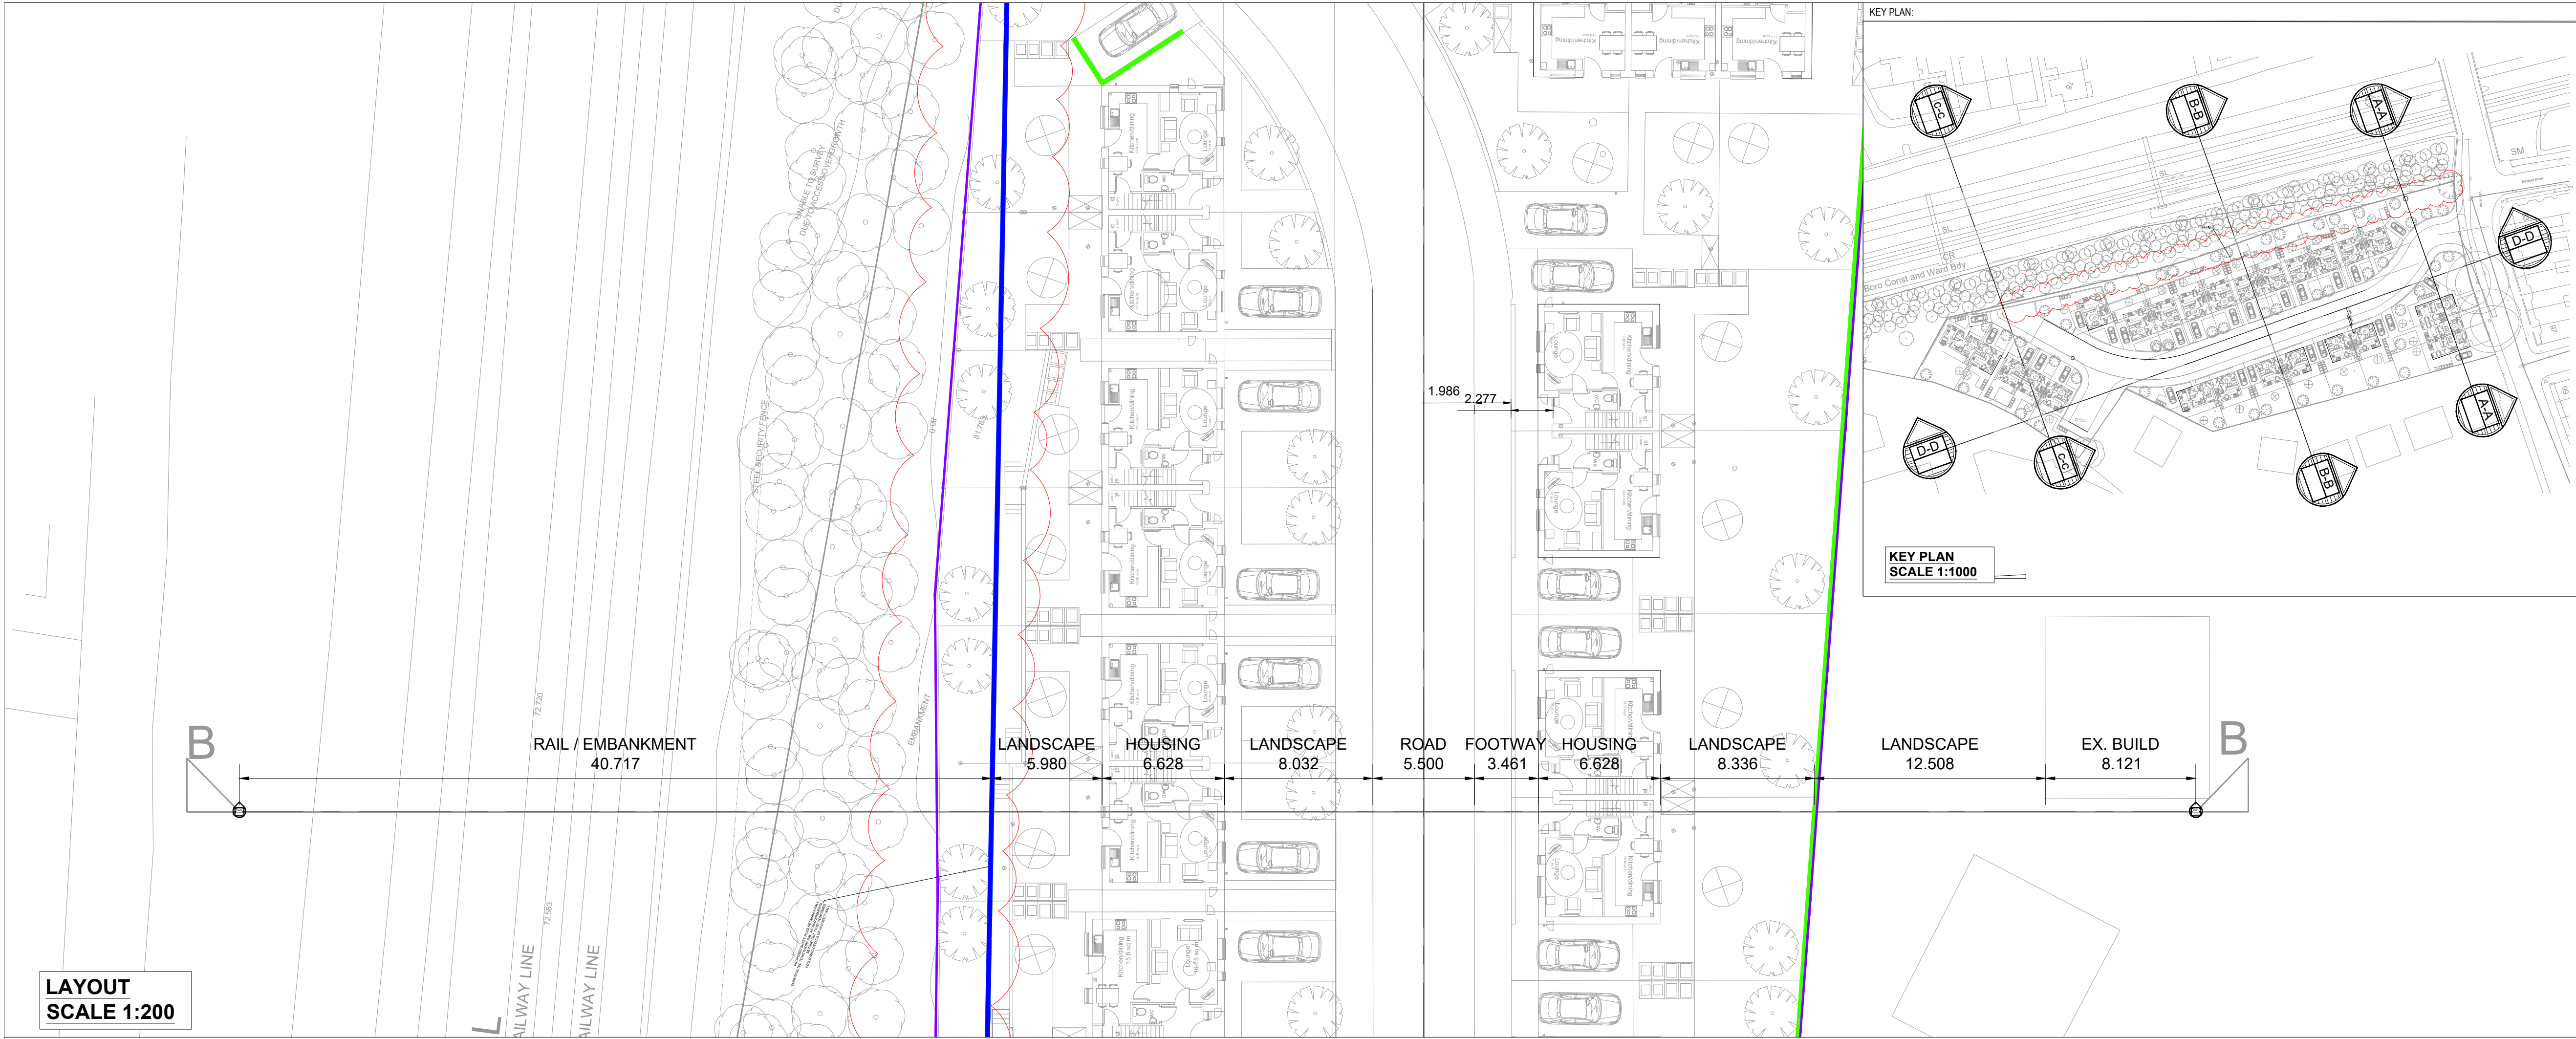

DISCLAIMER NOTES:

- THIS DOCUMENT IS COPYRIGHT OF THE ORIGINATOR AND MUST BE TREATED AS CONFIDENTIAL
- THIS DOCUMENT MUST NOT BE ALTERED, REPRODUCED OR DISTRIBUTED WITHOUT PRIOR WRITTEN CONSENT OF THE ORIGINATOR
- THIS DOCUMENT MUST NOT BE ALTERED - THE ORIGINATOR ACCEPTS NO RESPONSIBILITY FOR ANY DISCREPANCIES ARISING AS A RESULT OF THE ORIGINATORS INFORMATION BEING ALTERED BY OTHERS
- ANY DISCREPANCY MUST BE REPORTED TO THE ORIGINATOR
- DO NOT SCALE THIS DOCUMENT - USE FIGURED DIMENSIONS ONLY
- ALL DIMENSIONS MUST BE CHECKED ON SITE PRIOR TO COMMENCEMENT OF ANY RELATED WORKS
- THIS DOCUMENT MUST BE READ IN CONJUNCTION WITH ALL SUPPORTING DOCUMENTS PRODUCED BY THE ORIGINATOR AND OTHER PROJECT DISCIPLINES
- THE ORIGINATOR ACCEPTS NO RESPONSIBILITY FOR THE ACCURACY OF BACKGROUND INFORMATION PRODUCED BY THIRD PARTIES - THIS MUST BE TREATED AS INDICATIVE ONLY
- USERS OF THIS DOCUMENT ARE RESPONSIBLE FOR CHECKING WHICH REVISION IS CURRENT
- THE DOCUMENT STATUS "INFORMATION" OR "PRELIMINARY" INDICATES THAT THIS DRAWING IS FOR REFERENCE PURPOSES ONLY - THE ORIGINATOR WILL ACCEPT NO RESPONSIBILITY FOR THE COMPLETENESS OF INFORMATION UNDER THIS STATUS
- THE DOCUMENT STATUS "RECORD" OR "AS BUILT" HAS BEEN PREPARED, IN PART, BASED UPON INFORMATION FURNISHED BY OTHERS. WHILE THIS INFORMATION IS BELIEVED TO BE RELIABLE, THE ORIGINATOR ASSUMES NO RESPONSIBILITY FOR THE ACCURACY OF THIS "RECORD" OR "AS BUILT" DOCUMENT OR FOR ANY ERRORS OR OMISSIONS THAT MAY HAVE BEEN INCORPORATED INTO IT AS A RESULT OF INCORRECT INFORMATION PROVIDED TO THE ORIGINATOR. THOSE RELYING ON THE "RECORD" OR "AS BUILT" DOCUMENT ARE ADVISED TO OBTAIN INDEPENDENT VERIFICATION OF ITS ACCURACY

- DRAWING NOTES:
- EXISTING GROUND LEVEL / LIDAR PROFILE
 - TOPOGRAPHICAL SURVEY REV C LEVEL PROFILE
 - PROPOSED FINISHED LEVEL PROFILE
 - PROPOSED SHEET PILED RETAINING WALL
 - PROPOSED FLAG ON EDGE RETAINING
 - SITE BOUNDARY

P05	REVISED TO SUIT ARCHITECTS COMMENTS	28.04.23	LWP	PB
P04	REVISED TO SUIT ARCHITECTS COMMENTS	19.04.23	LWP	PB
P03	REVISED TO SUIT ARCHITECTS COMMENTS	19.04.23	LWP	PB
P02	REVISED TOPO SURVEY PROFILE ADDED	18.04.23	LWP	PB
P01	ISSUED FOR COMMENT	18.04.23	LWP	PB
REV	DESCRIPTION	DATE	BY	CHKD

RIDGE

5TH FLOOR
BELVEDERE HOUSE
12 BOOTH STREET
MANCHESTER, M2 4AW

TEL: 0161 833 9579
WWW.RIDGE.CO.UK

CLIENT:
KIRKLAND DEVELOPMENT LTD

IN ASSOCIATION WITH:

PROJECT:
VINE STREET
GORTON

TITLE:
PROPOSED FINISHED LEVELS
CROSS SECTIONS
SHE SKETCH

SECRET

ENG/TEC1	0						@	A1
LWP	NARY							
STATUS:								
---	CTORS RISK**							
SUITABILITY:	S0 - Initial Status or WIP							
PROJECT:	ORG:	ZONE:	LEVEL:	TYPE:	ROLE:	NUMBER:	REV:	
VSG	RDG	XX	XX	DR	C	0005	P05	

