

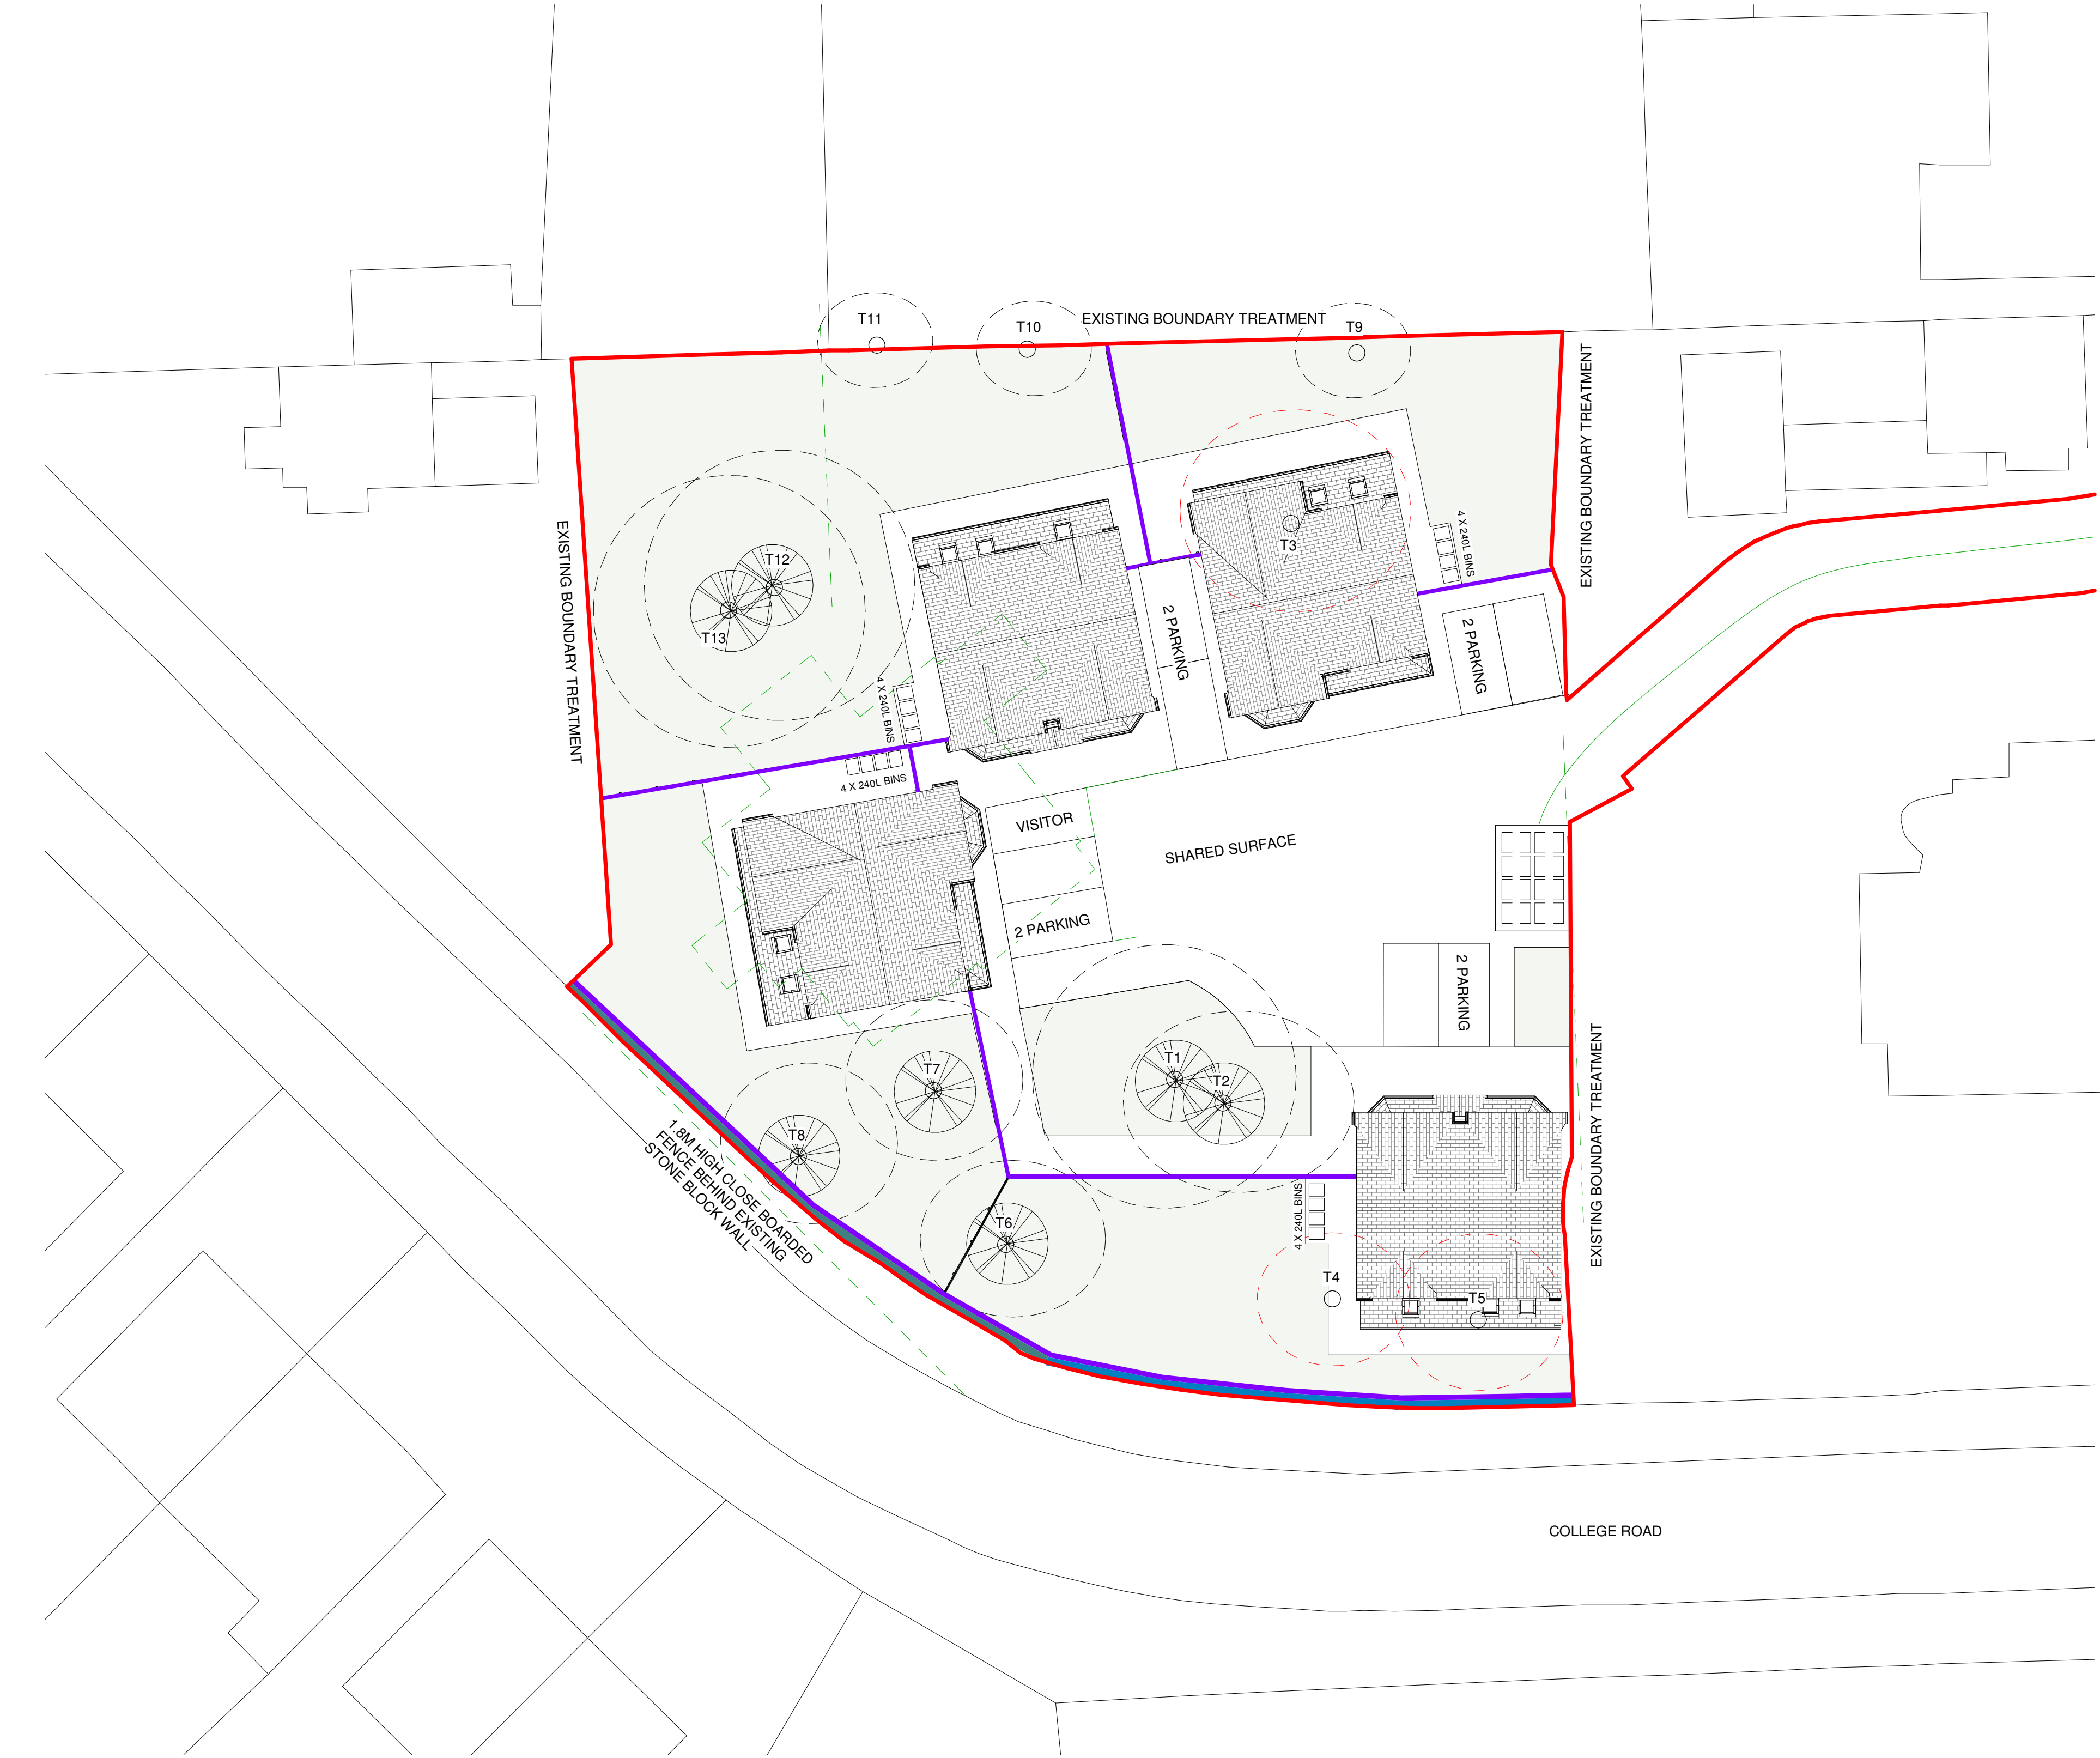


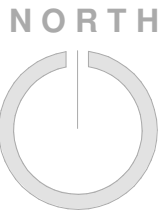


KEY

- 1.8M HIGH CLOSE BOARDED TIMBER FENCE
- EXISTING BLOCK STONE WALL WITH STONE CORNING ALONG COLLEGE ROAD - CIRCA 1.6M HEIGHT
- EXISTING BLOCK STONE WALL WITH STONE CORNING ALONG COLLEGE ROAD - CIRCA 1.4M HEIGHT

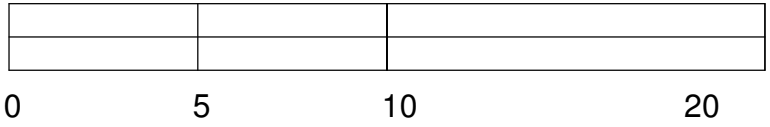

SCALE BAR 1:200

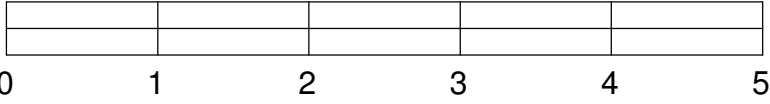

SCALE BAR 1:50

Boundary Plan
1 : 200



Project:
60A Wood Road,
Manchester

Drawing Title:
Boundary Plan

Scale: 1 : 200@A1 Status: Concept

Drawing Number: 24-09-20-003 Revision: R1

Rev: Description: Issue Date:
R1 Initial Issue 20.12.24