



SDS Ltd
DRAINAGE SPECIALIST

CCTV Inspection Report

View via iTouch Live



Your full report,
including the video
is only a click away
download or
view online now.



BENNETT STREET, ARDWICK, MANCHESTER M12 5NE

21/12/2024

Job Number: BENNETT STREET, ARDWICK M12 5NE-MERGE

Sewer Drainage Specialist Ltd

12 Urmston Lane, Stretford, Greater Manchester, M32 9BQ
Tel: 07799 803317



Project Information

Job Number BENNETT STREET, ARDWICK M12 5NE-MERGE	Surveyed by (Operator) DANNY	Base Unit 4YX4UA9K4R	Date 21/12/2024
--	--	--------------------------------	---------------------------

Client Details:

Kellen Homes
1st Floor, 103 Dalton Avenue, Birchwood Park,
Warrington WA3 6YE

Site Details:

BENNETT STREET, ARDWICK, MANCHESTER M12
5NE

Contractor Details:

Sewer Drainage Specialist Ltd
112 Urmston Lane
Stretford
Greater Manchester
M32 9BQ

Office Contact Number: 07799 803317

Purpose of Survey:

Contents Page

Job Number BENNETT STREET, ARDWICK M12 5NE-MERGE	Surveyed by (Operator) DANNY	Base Unit 4YX4UA9K4R	Date 21/12/2024
--	--	--------------------------------	---------------------------

Report Contents

Page 1 Cover Page

Page 2 Job Overview

Page 3 Contents Page

Page 5 Site Photos

Page 8 Job Summary

Page 11 Survey Run Sheet(Survey 1 - F5 to F4)

[View via iTouch Live](#) 

Page 13 Survey Run Sheet(Survey 2 - F5 to F6)

[View via iTouch Live](#) 

Page 15 Survey Run Sheet(Survey 3 - F7 to F6)

[View via iTouch Live](#) 

Page 17 Survey Run Sheet(Survey 4 - F15 to F14)

[View via iTouch Live](#) 

Page 19 Survey Run Sheet(Survey 5 - F15 to F16)

[View via iTouch Live](#) 

Page 21 Survey Run Sheet(Survey 6 - F16 to F24)

[View via iTouch Live](#) 

Page 23 Survey Run Sheet(Survey 7 - F12 to F11)

[View via iTouch Live](#) 

Page 25 Survey Run Sheet(Survey 8 - F12 to F13)

[View via iTouch Live](#) 

Page 27 Survey Run Sheet(Survey 9 - F13 to F14)

[View via iTouch Live](#) 

Page 29 Survey Run Sheet(Survey 10 - F7 to F3)

[View via iTouch Live](#) 

Page 31 Survey Run Sheet(Survey 11 - F3 to F2)

[View via iTouch Live](#) 



Job Number BENNETT STREET, ARDWICK M12 5NE-MERGE	Surveyed by (Operator) DANNY	Base Unit 4YX4UA9K4R	Date 21/12/2024
--	--	--------------------------------	---------------------------

Report Contents

Page 33	Survey Run Sheet(Survey 12 - F7 to F6)	View via iTouch Live 
Page 35	Survey Run Sheet(Survey 13 - S30 to S29)	View via iTouch Live 
Page 37	Survey Run Sheet(Survey 14 - S29 to S28)	View via iTouch Live 
Page 40	Survey Run Sheet(Survey 15 - S30 to SHB3)	View via iTouch Live 
Page 42	Survey Run Sheet(Survey 16 - S42 to S40)	View via iTouch Live 
Page 45	Survey Run Sheet(Survey 17 - S42 to S41)	View via iTouch Live 
Page 47	Defect Summary	
Page 49	Grade Defect Descriptions	



SDS Ltd
DRAINAGE SPECIALIST

Sewer Drainage Specialist Ltd
112 Urmston Lane
Stretford
Greater Manchester
M32 9BQ

Site Photos

Job Number BENNETT STREET, ARDWICK M12 5NE-MERGE	Surveyed by (Operator) DANNY	Base Unit 4YX4UA9K4R	Date 21/12/2024
 <p>Other Site Photos: S29</p>	 <p>Other Site Photos: General photo</p>		
 <p>Other Site Photos: Plank of wood jettied out of 150 line in F9</p>	 <p>Other Site Photos: F9 debris removed</p>		
 <p>Other Site Photos: S41</p>	 <p>Other Site Photos: SCWC</p>		



SDS Ltd
DRAINAGE SPECIALIST

Site Photos

Sewer Drainage Specialist Ltd
112 Urmston Lane
Stretford
Greater Manchester
M32 9BQ

Job Number
**BENNETT STREET, ARDWICK M12
5NE-MERGE**

Surveyed by (Operator)
DANNY

Base Unit
4YX4UA9K4R

Date
21/12/2024



Other Site Photos: Grout in foul line



Other Site Photos: S42



Other Site Photos: F9



Other Site Photos: F14



Other Site Photos: F10



Other Site Photos: F7

Site Photos

<div>Job Number</div> <div>BENNETT STREET, ARDWICK M12</div> <div>5NE-MERGE</div>	<div>Surveyed by (Operator)</div> <div>DANNY</div>	<div>Base Unit</div> <div>4YX4UA9K4R</div>	<div>Date</div> <div>21/12/2024</div>
---	---	---	--



Other Site Photos:

Report Summary

Job Number BENNETT STREET, ARDWICK M12 5NE-MERGE	Surveyed by (Operator) DANNY	Base Unit 4YX4UA9K4R	Date 21/12/2024
--	--	--------------------------------	---------------------------

Job Information

Total Distance Surveyed: **2218.27 meters**
Engineer: **DANNY**
Number of Surveys: **17**
Number of Surveys grade 4 or above: **0**

Section 1 Overview (21/12/2024)

Manholes: **F5 to F4**
Pipe Length: **19.97 metres**
Structural Grade: **0**
Service Grade: **0**
Material: **Polyvinyl chloride**
Pipe Size: **150mm**
Use: **Foul**

Section 2 Overview (21/12/2024)

Manholes: **F5 to F6**
Pipe Length: **64.73 metres**
Structural Grade: **0**
Service Grade: **0**
Material: **Polyvinyl chloride**
Pipe Size: **150mm**
Use: **Foul**

Section 3 Overview (21/12/2024)

Manholes: **F7 to F6**
Pipe Length: **20.95 metres**
Structural Grade: **0**
Service Grade: **0**
Material: **Polyvinyl chloride**
Pipe Size: **150mm**
Use: **Foul**

Section 4 Overview (22/12/2024)

Manholes: **F15 to F14**
Pipe Length: **43.3 metres**
Structural Grade: **0**
Service Grade: **5**
Material: **Polyvinyl chloride**
Pipe Size: **225mm**
Use: **Foul**

Section 5 Overview (22/12/2024)

Manholes: **F15 to F16**
Pipe Length: **41.34 metres**
Structural Grade: **0**
Service Grade: **0**
Material: **Polyvinyl chloride**
Pipe Size: **225mm**
Use: **Foul**

Job Number BENNETT STREET, ARDWICK M12 5NE-MERGE	Surveyed by (Operator) DANNY	Base Unit 4YX4UA9K4R	Date 21/12/2024
--	--	--------------------------------	---------------------------

Section 6 Overview (22/12/2024)

Manholes: **F16 to F24**
Pipe Length: **8.47 metres**
Structural Grade: **0**
Service Grade: **0**
Material: **Polyvinyl chloride**
Pipe Size: **225mm**
Use: **Foul**

Section 7 Overview (22/12/2024)

Manholes: **F12 to F11**
Pipe Length: **54.23 metres**
Structural Grade: **0**
Service Grade: **0**
Material: **Polyvinyl chloride**
Pipe Size: **150mm**
Use: **Foul**

Section 8 Overview (22/12/2024)

Manholes: **F12 to F13**
Pipe Length: **1774 metres**
Structural Grade: **0**
Service Grade: **0**
Material: **Polyvinyl chloride**
Pipe Size: **150mm**
Use: **Foul**

Section 9 Overview (22/12/2024)

Manholes: **F13 to F14**
Pipe Length: **14.44 metres**
Structural Grade: **0**
Service Grade: **0**
Material: **Polyvinyl chloride**
Pipe Size: **150mm**
Use: **Foul**

Section 10 Overview (23/12/2024)

Manholes: **F7 to F3**
Pipe Length: **21.65 metres**
Structural Grade: **0**
Service Grade: **0**
Material: **Polyvinyl chloride**
Pipe Size: **150mm**
Use: **Foul**

Section 11 Overview (23/12/2024)

Manholes: **F3 to F2**
Pipe Length: **50.34 metres**
Structural Grade: **0**
Service Grade: **0**
Material: **Polyvinyl chloride**
Pipe Size: **150mm**
Use: **Foul**

F2 NEEDS DEBRIS CLEARING OUT OF MH

Job Number BENNETT STREET, ARDWICK M12 5NE-MERGE	Surveyed by (Operator) DANNY	Base Unit 4YX4UA9K4R	Date 21/12/2024
Section 12 Overview (23/12/2024) Manholes: F7 to F6 Pipe Length: 20.9 metres Structural Grade: 0 Service Grade: 0 Material: Polyvinyl chloride Pipe Size: 150mm Use: Foul			
Section 13 Overview (23/12/2024) Manholes: S30 to S29 Pipe Length: 21.61 metres Structural Grade: 0 Service Grade: 0 Material: Polyvinyl chloride Pipe Size: 300mm Use: Surface water			
Section 14 Overview (23/12/2024) Manholes: S29 to S28 Pipe Length: 40.78 metres Structural Grade: 0 Service Grade: 0 Material: Polyvinyl chloride Pipe Size: 300mm Use: Surface water			
Section 15 Overview (23/12/2024) Manholes: S30 to SHB3 Pipe Length: 2.67 metres Structural Grade: 0 Service Grade: 0 Material: Polyvinyl chloride Pipe Size: 300mm Use: Surface water			
Section 16 Overview (23/12/2024) Manholes: S42 to S40 Pipe Length: 12.18 metres Structural Grade: 0 Service Grade: 0 Material: Concrete Pipe Size: 375mm Use: Surface water			
Section 17 Overview (23/12/2024) Manholes: S42 to S41 Pipe Length: 6.71 metres Structural Grade: 0 Service Grade: 0 Material: Concrete Pipe Size: 375mm Use: Surface water			

Surveyed by (Operator) DANNY	Job Number BENNETT STREET, ARDWICK M12 5NE-MERGE	Pipe Length Reference(PLR) F4 X	Date 21/12/2024	Pre Cleaned HPWJ to clean prior to survey
Weather 3 - Light Rain	Customer Present	Service Grade/Structural Grade 0/0	Base Unit 4YX4UA9K4R	Section Number 1
Road Place Location BENNETT STREET, ARDWICK, MANCHESTER M12 5NE		Division District Location Details		
Purpose Duty Foul Catchment	Shape/Size 150mm Material Polyvinyl chloride Category		Start Node F5 End Node F4 Total length 19.97 metres	
Scale 1:1.05 Direction Upstream		View via iTouch Live Download		





SDS Ltd
DRAINAGE SPECIALIST

CCTV Inspection Photos


Sewer Drainage Specialist Ltd
112 Urmston Lane
Stretford
Greater Manchester
M32 9BQ

Job Number
BENNETT STREET, ARDWICK M12
5NE-MERGE


Surveyed by (Operator)
DANNY

Base Unit
4YX4UA9K4R

Date
21/12/2024

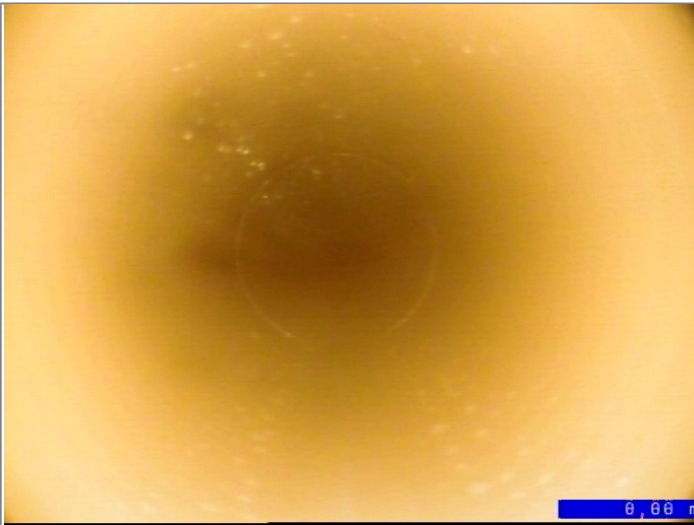

Start node type, manhole, reference F5

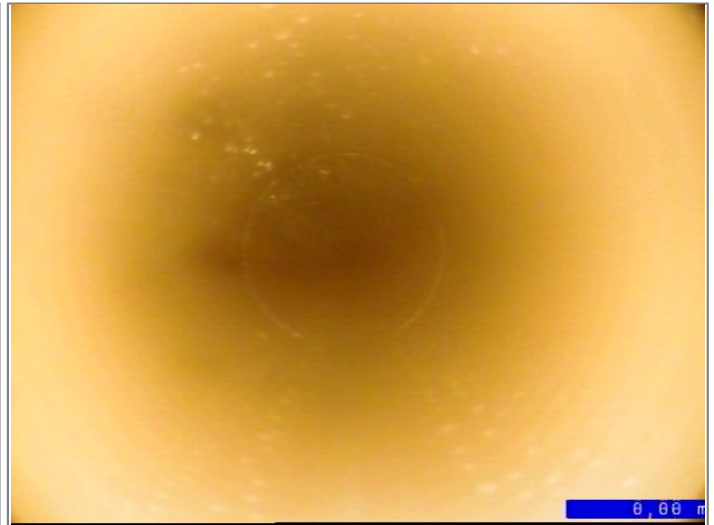

Water level 0% height/diameter



Finish node type, manhole, reference F4

Surveyed by (Operator) DANNY	Job Number BENNETT STREET, ARDWICK M12 5NE-MERGE	Pipe Length Reference(PLR) F5 X	Date 21/12/2024	Pre Cleaned HPWJ to clean prior to survey
Weather 3 - Light Rain	Customer Present	Service Grade/Structural Grade 0/0	Base Unit 4YX4UA9K4R	Section Number 2
Road BENNETT STREET, ARDWICK, MANCHESTER M12 5NE Place Location		Division District Location Details		
Purpose Duty Foul Catchment	Shape/Size 150mm Material Polyvinyl chloride Category	Start Node F5 End Node F6 Total length 64.73 metres		
Scale 1:3.40 Direction Downstream		View via iTouch Live  Download 		





SDS Ltd
DRAINAGE SPECIALIST

CCTV Inspection Photos


Sewer Drainage Specialist Ltd
112 Urmston Lane
Stretford
Greater Manchester
M32 9BQ

Job Number
BENNETT STREET, ARDWICK M12
5NE-MERGE


Surveyed by (Operator)
DANNY

Base Unit
4YX4UA9K4R

Date
21/12/2024

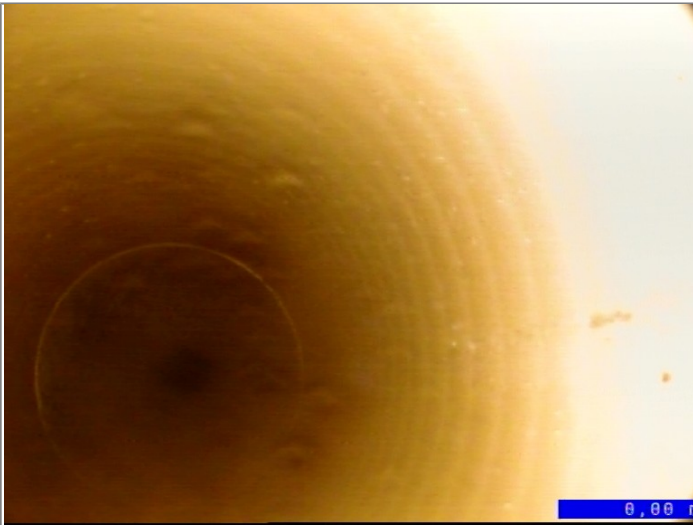

Start node type, manhole, reference F5

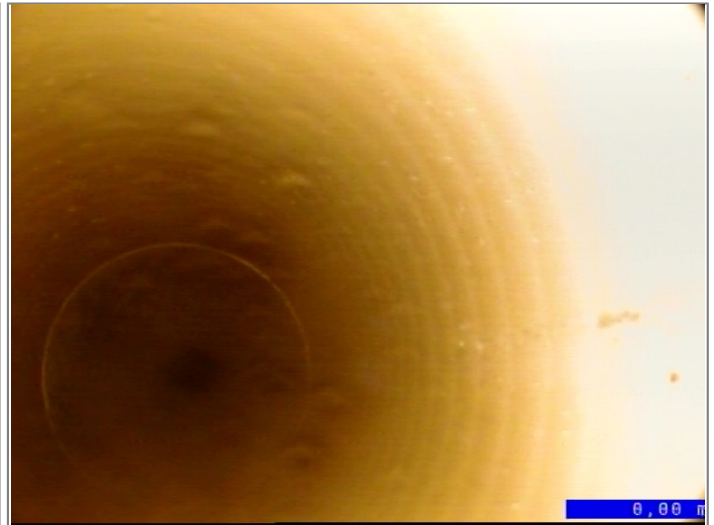

Water level 5% height/diameter



Finish node type, manhole, reference F6

Surveyed by (Operator) DANNY	Job Number BENNETT STREET, ARDWICK M12 5NE-MERGE	Pipe Length Reference(PLR) F6 X	Date 21/12/2024	Pre Cleaned HPWJ to clean prior to survey
Weather 3 - Light Rain	Customer Present	Service Grade/Structural Grade 0/0	Base Unit 4YX4UA9K4R	Section Number 3
Road Place Location BENNETT STREET, ARDWICK, MANCHESTER M12 5NE		Division District Location Details		
Purpose Duty Foul Catchment	Shape/Size 150mm Material Polyvinyl chloride Category	Start Node F7 End Node F6 Total length 20.95 metres		
Scale 1:1.10 Direction Upstream		View via iTouch Live Download		





SDS Ltd
DRAINAGE SPECIALIST

CCTV Inspection Photos


Sewer Drainage Specialist Ltd
112 Urmston Lane
Stretford
Greater Manchester
M32 9BQ

Job Number
BENNETT STREET, ARDWICK M12
5NE-MERGE

Surveyed by (Operator)
DANNY

Base Unit
4YX4UA9K4R

Date
21/12/2024

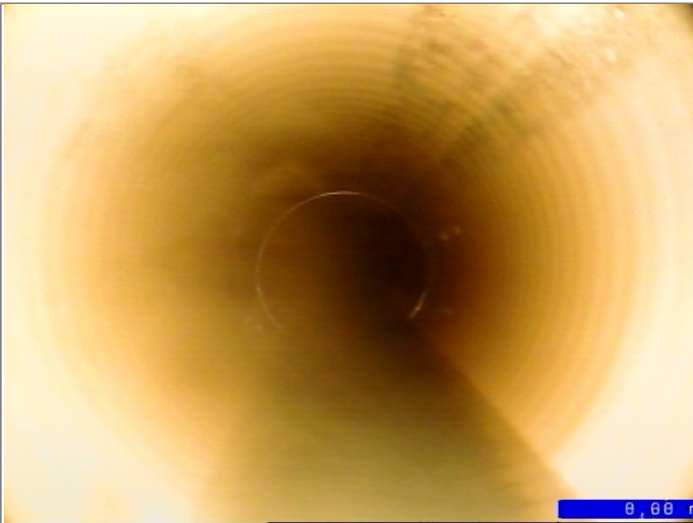

Start node type, manhole, reference F7




Water level 5% height/diameter



Finish node type, manhole, reference F6

Surveyed by (Operator) DANNY	Job Number BENNETT STREET, ARDWICK M12 5NE-MERGE	Pipe Length Reference(PLR) F14 X	Date 22/12/2024	Pre Cleaned HPWJ to clean prior to survey
Weather 3 - Light Rain	Customer Present	Service Grade/Structural Grade 5/0	Base Unit 4YX4UA9K4R	Section Number 4
Road Place Location BENNETT STREET, ARDWICK, MANCHESTER M12 5NE		Division District Location Details		
Purpose Duty Foul Catchment	Shape/Size 225mm Material Polyvinyl chloride Category	Start Node F15 End Node F14 Total length 43.3 metres		
Scale 1:2.27 Direction Upstream		View via iTouch Live Download		

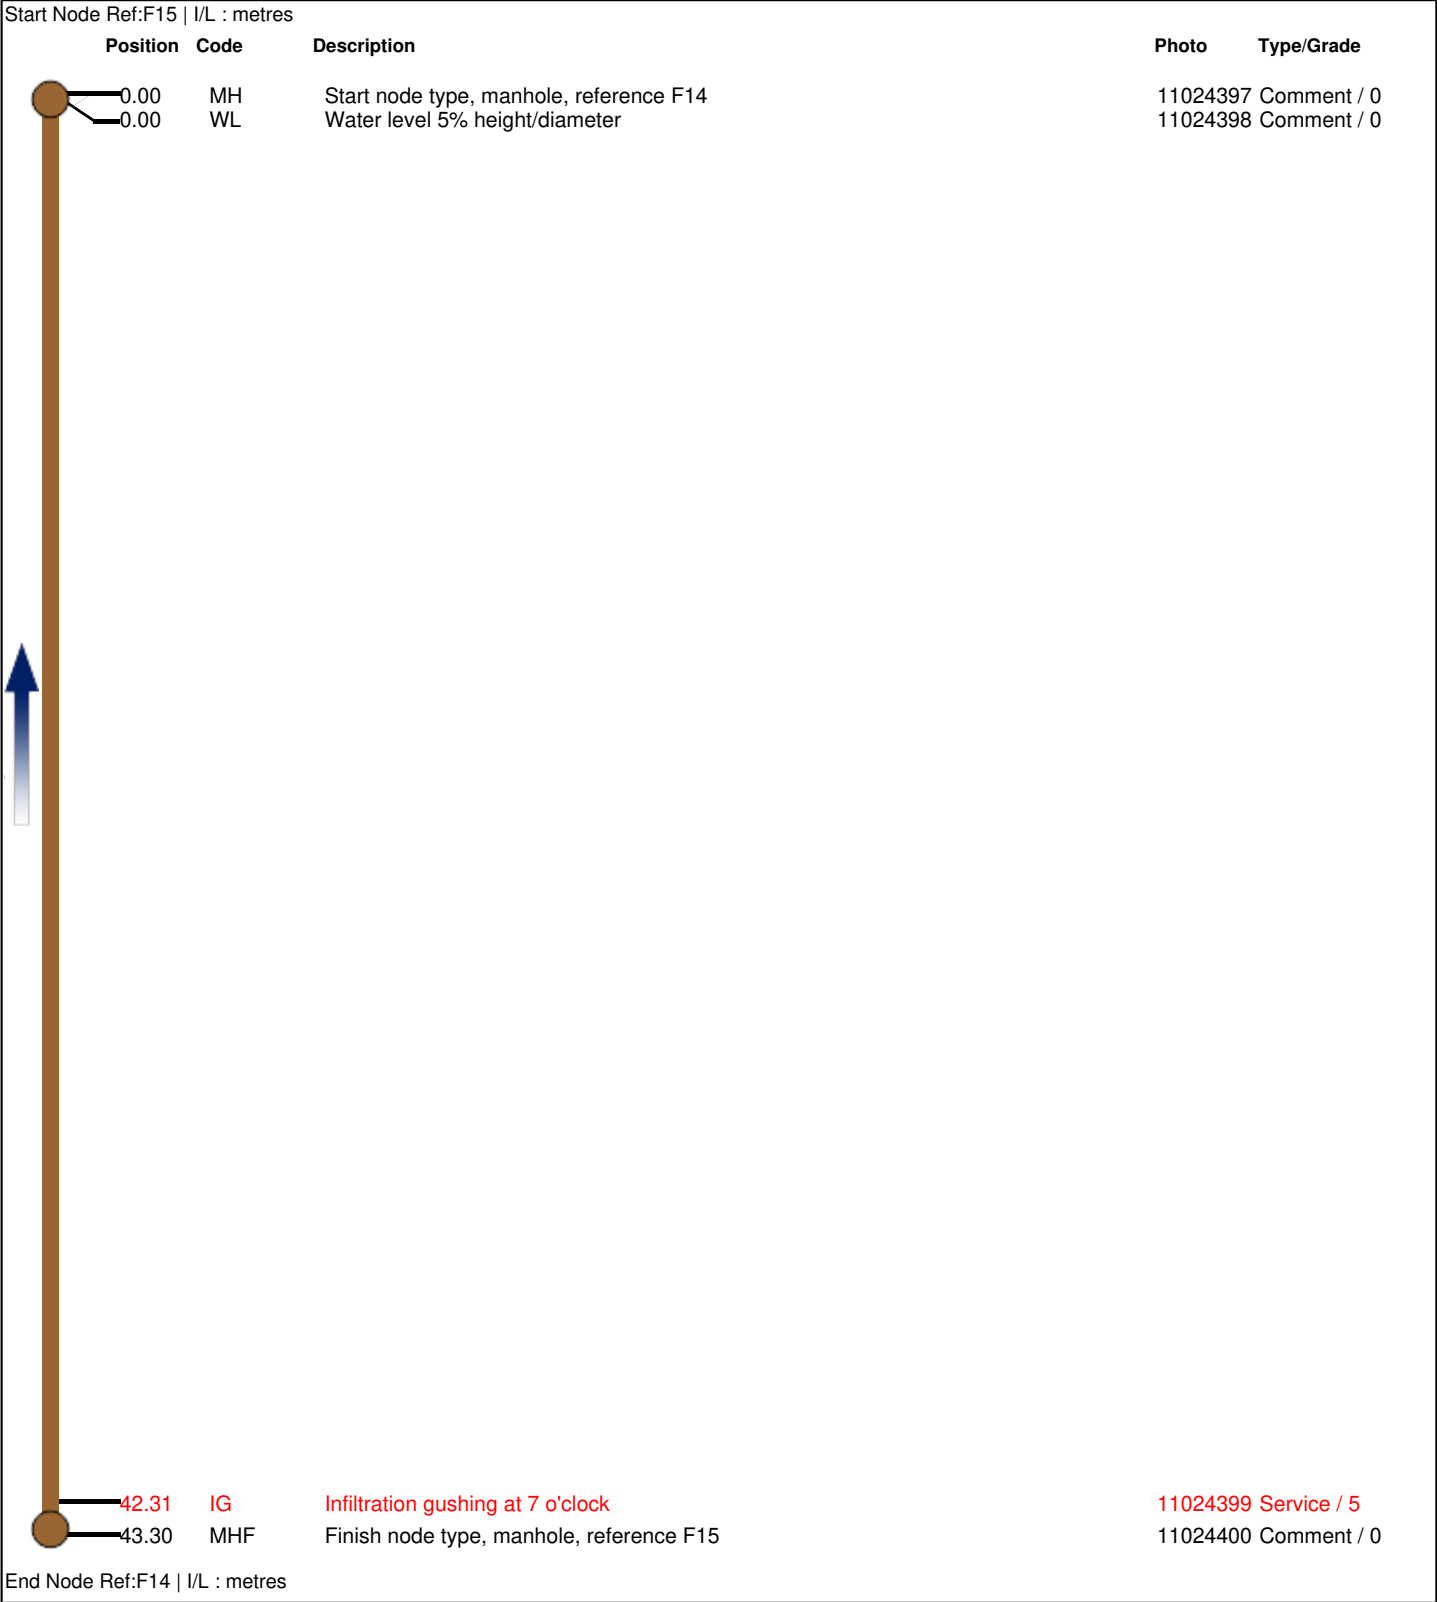



SDS Ltd
DRAINAGE SPECIALIST

CCTV Inspection Photos


Sewer Drainage Specialist Ltd
112 Urmston Lane
Stretford
Greater Manchester
M32 9BQ

Job Number
BENNETT STREET, ARDWICK M12
5NE-MERGE


Surveyed by (Operator)
DANNY

Base Unit
4YX4UA9K4R


Date
21/12/2024

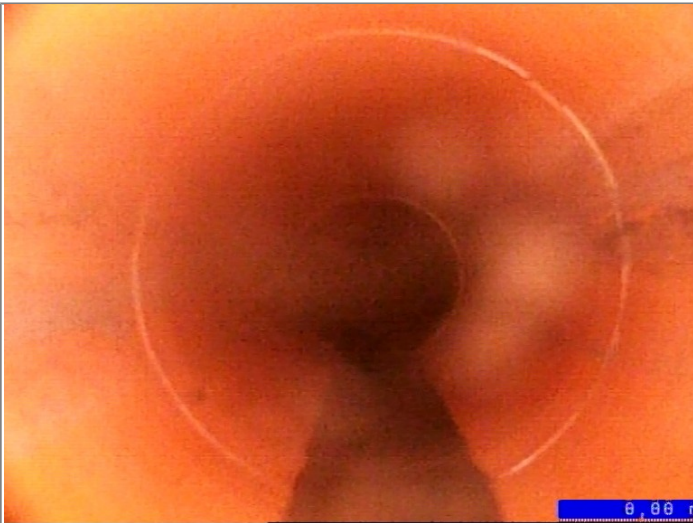

Start node type, manhole, reference F14

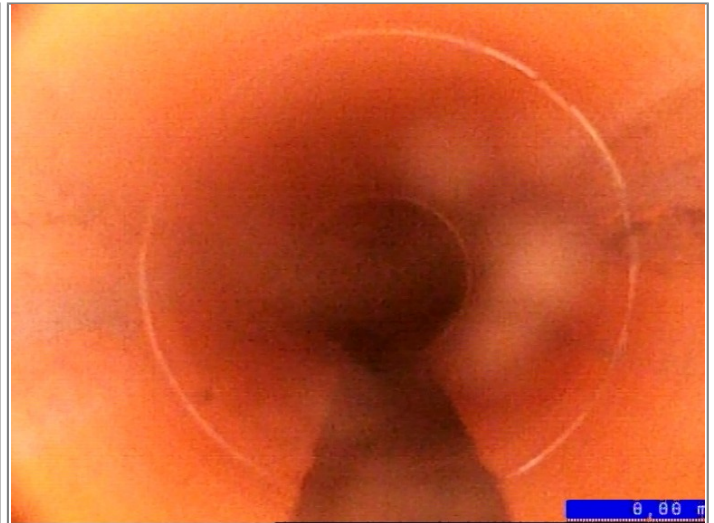

Water level 5% height/diameter

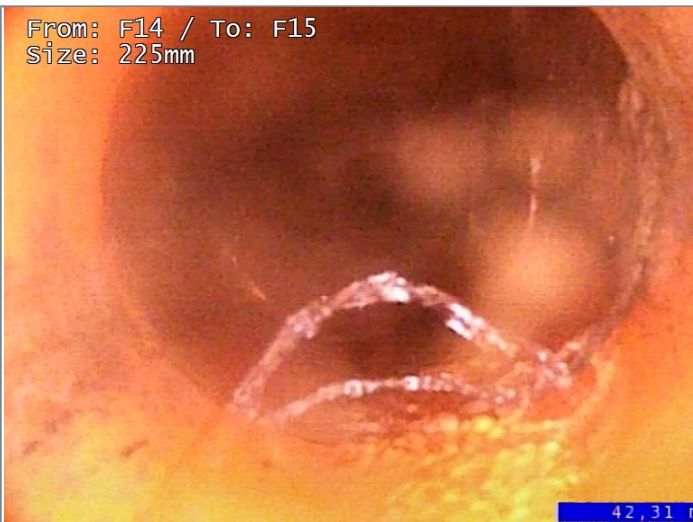


Infiltration gushing at 7 o'clock



Finish node type, manhole, reference F15

Surveyed by (Operator) DANNY	Job Number BENNETT STREET, ARDWICK M12 5NE-MERGE	Pipe Length Reference(PLR) F15 X	Date 22/12/2024	Pre Cleaned HPWJ to clean prior to survey
Weather 3 - Light Rain	Customer Present	Service Grade/Structural Grade 0/0	Base Unit 4YX4UA9K4R	Section Number 5
Road Place Location BENNETT STREET, ARDWICK, MANCHESTER M12 5NE		Division District Location Details		
Purpose Duty Foul Catchment	Shape/Size 225mm Material Polyvinyl chloride Category	Start Node F15 End Node F16 Total length 41.34 metres		
Scale 1:2.17 Direction Downstream		View via iTouch Live Download		

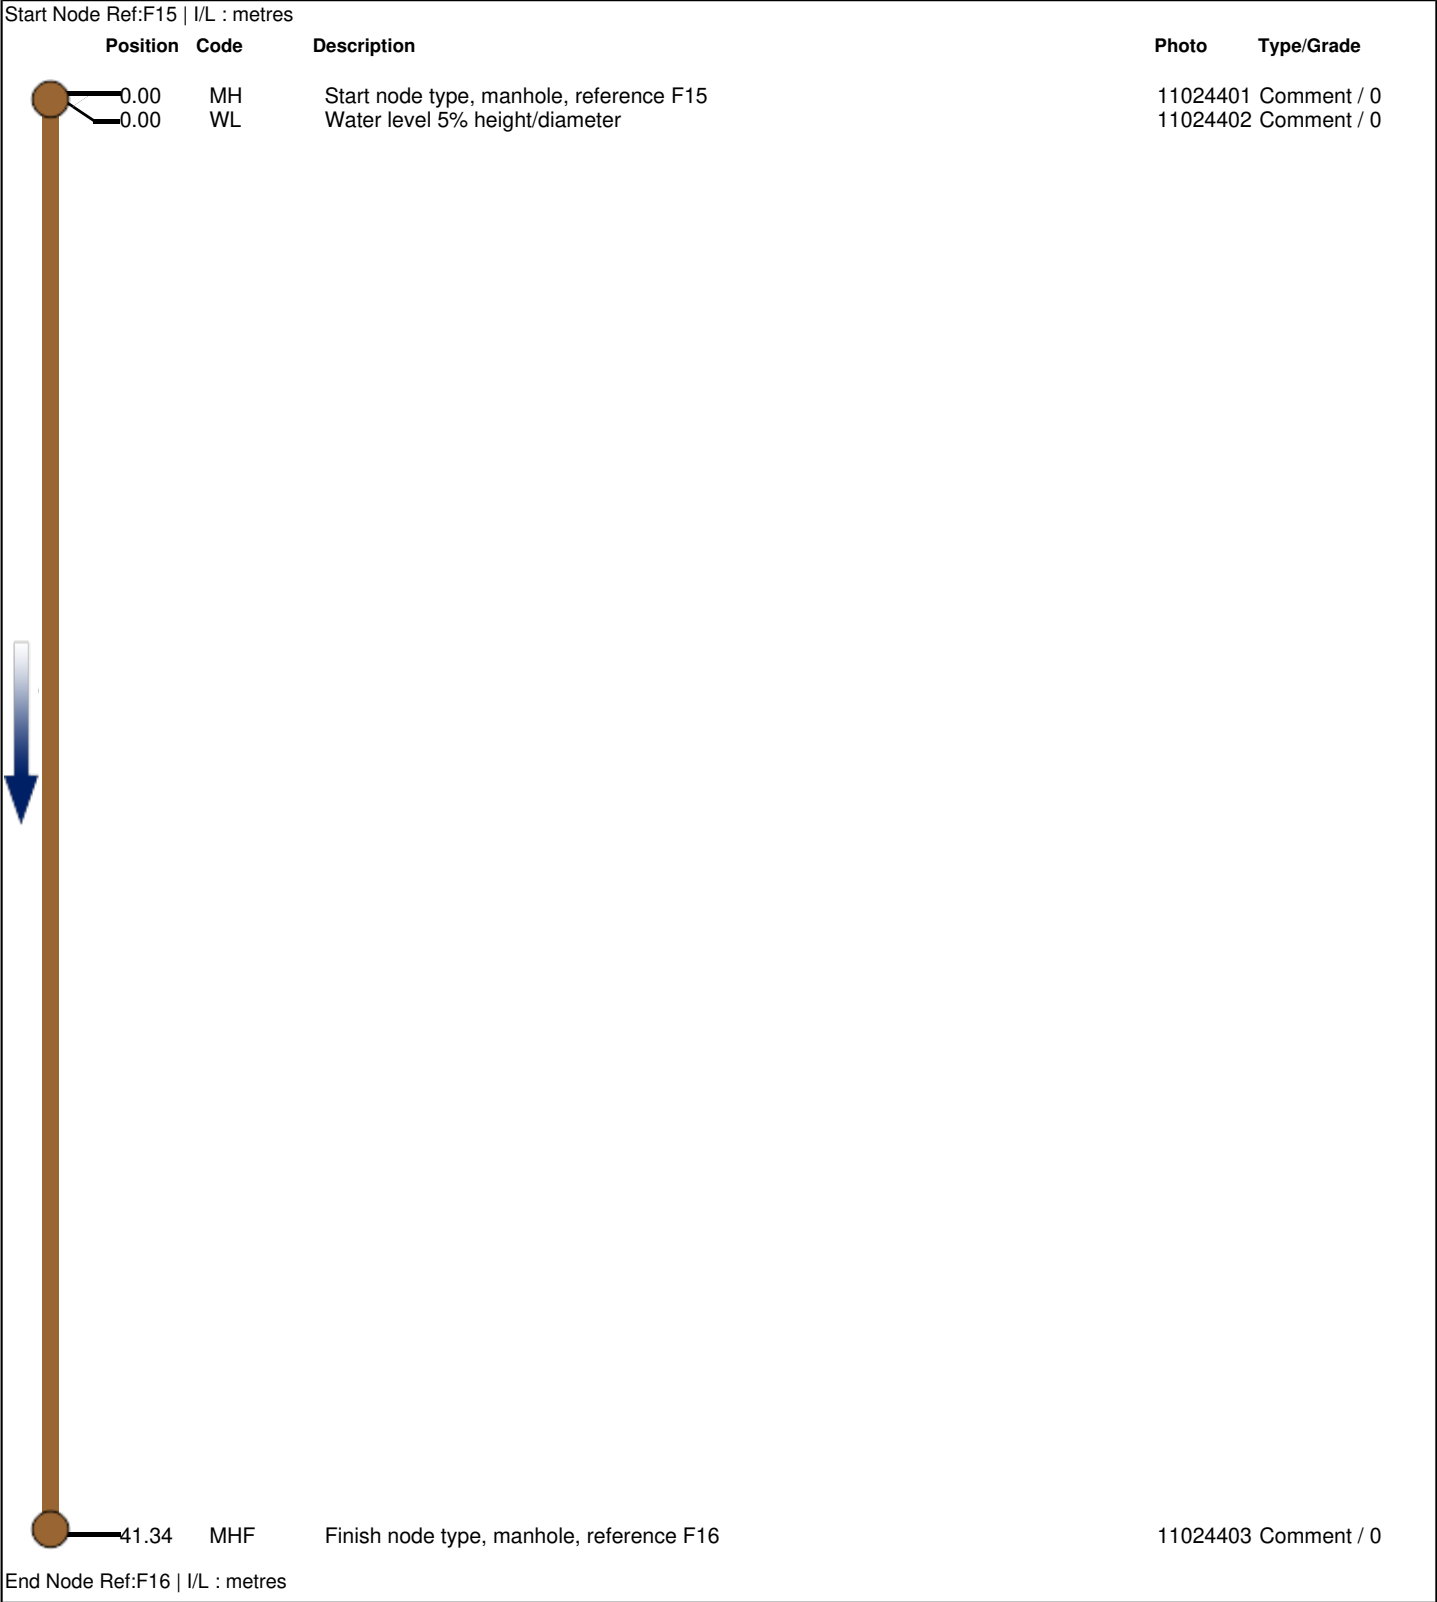




Job Number
BENNETT STREET, ARDWICK M12
5NE-MERGE


Surveyed by (Operator)
DANNY

Base Unit
4YX4UA9K4R

Date
21/12/2024

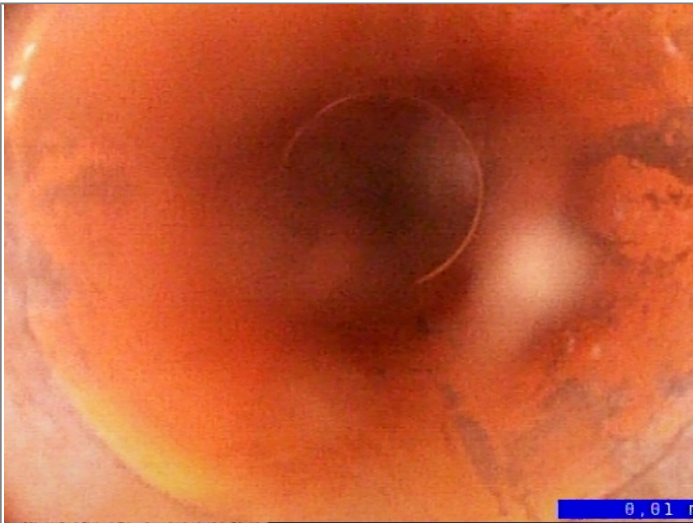

Start node type, manhole, reference F15

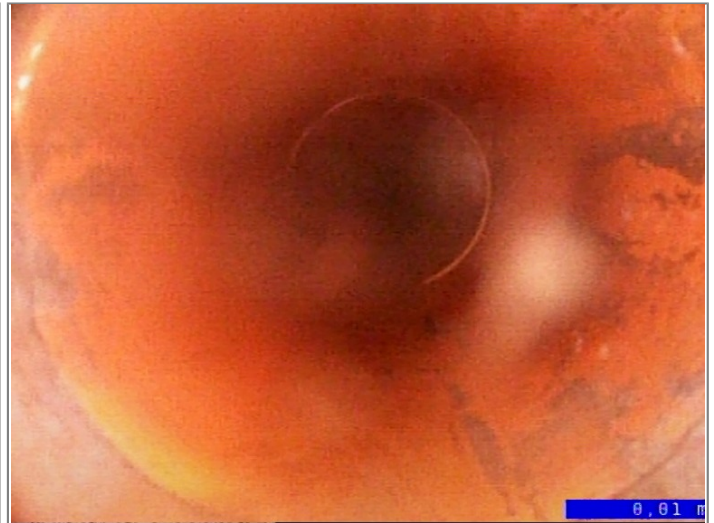


Water level 5% height/diameter

From: F15 / To: F16
Size: 225mm



Finish node type, manhole, reference F16

Surveyed by (Operator) DANNY	Job Number BENNETT STREET, ARDWICK M12 5NE-MERGE	Pipe Length Reference(PLR) F16 X	Date 22/12/2024	Pre Cleaned HPWJ to clean prior to survey
Weather 3 - Light Rain	Customer Present	Service Grade/Structural Grade 0/0	Base Unit 4YX4UA9K4R	Section Number 6
Road Place Location BENNETT STREET, ARDWICK, MANCHESTER M12 5NE		Division District Location Details		
Purpose Duty Foul Catchment	Shape/Size 225mm Material Polyvinyl chloride Category	Start Node F16 End Node F24 Total length 8.47 metres		
Scale 1:0.44 Direction Downstream		View via iTouch Live Download		

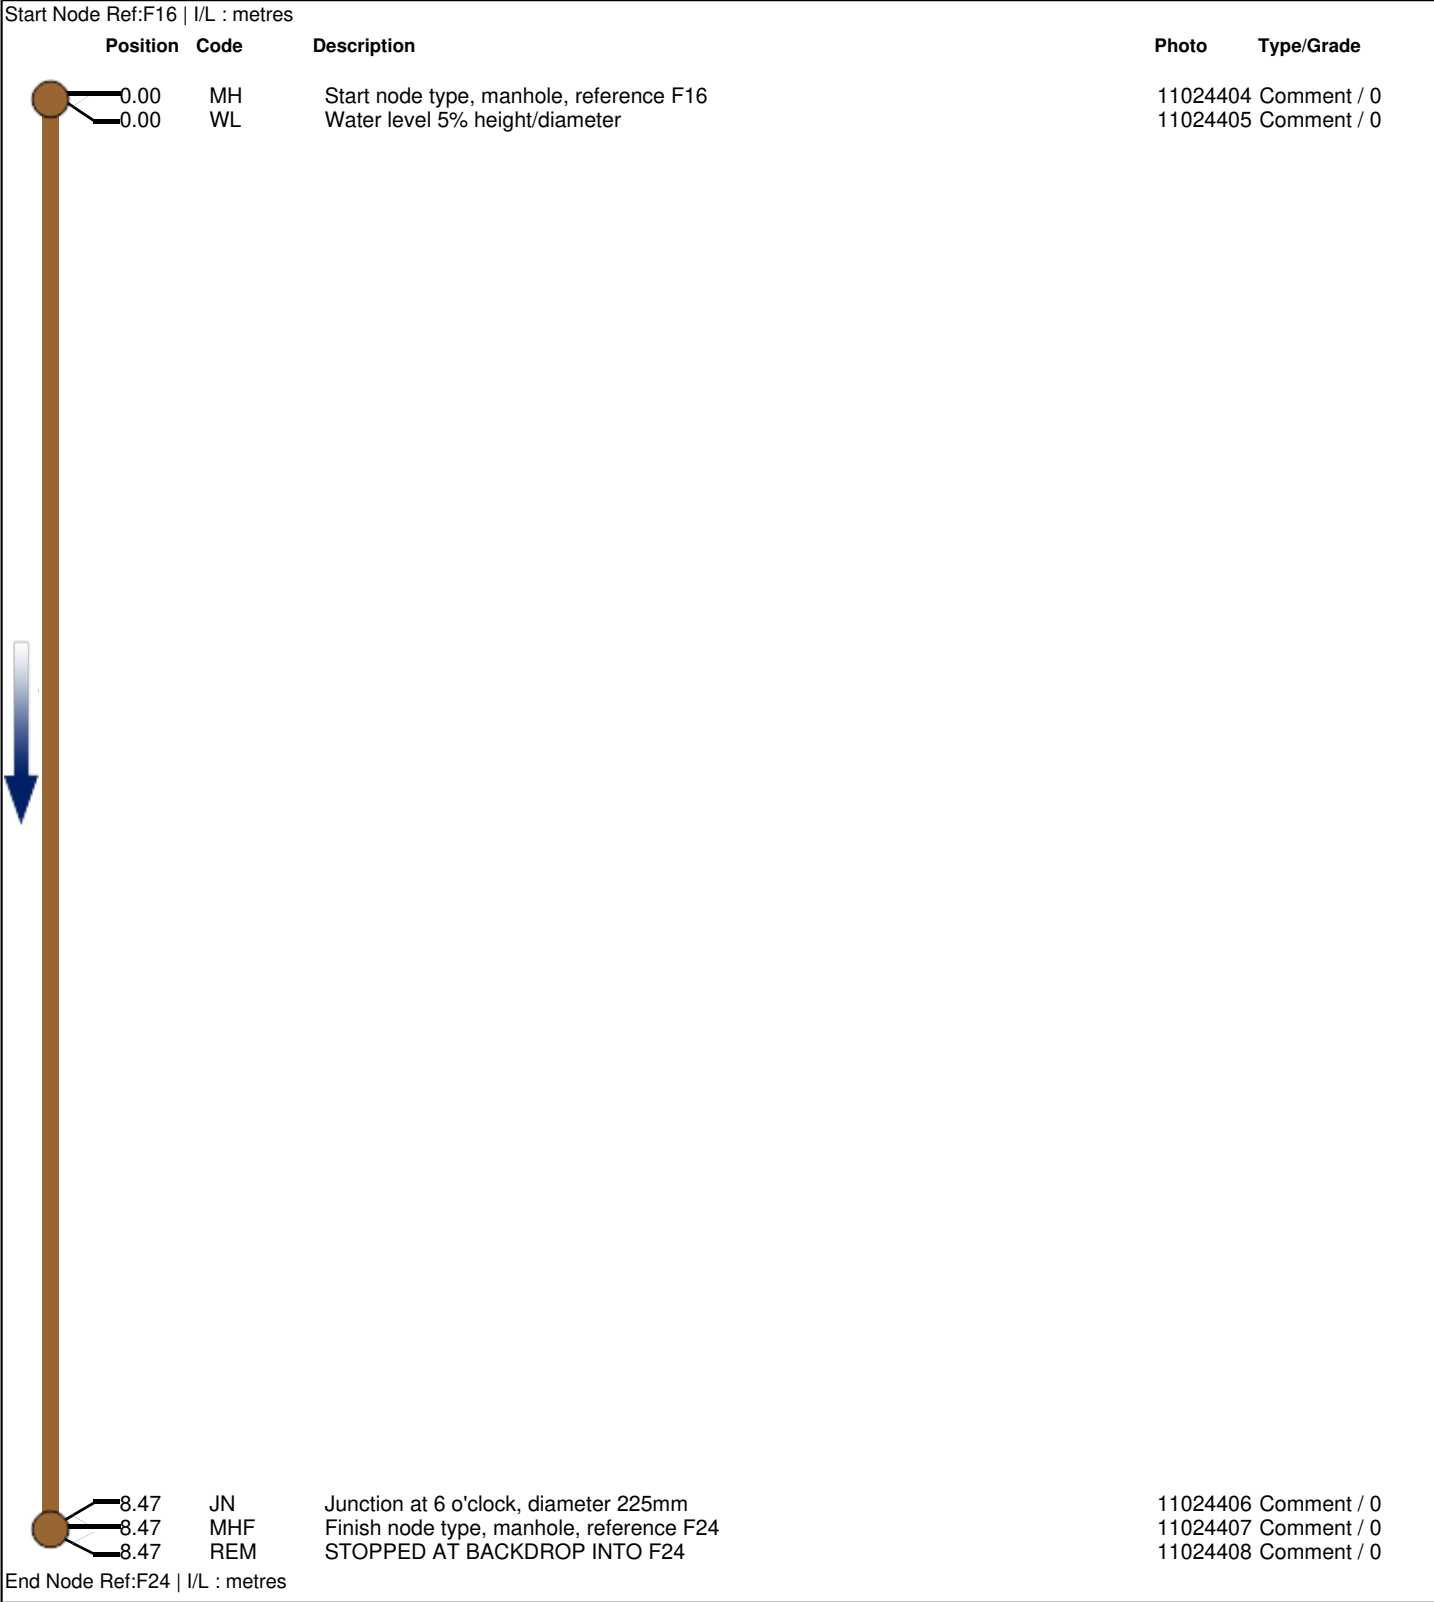



SDS Ltd
DRAINAGE SPECIALIST

CCTV Inspection Photos


Sewer Drainage Specialist Ltd
112 Urmston Lane
Stretford
Greater Manchester
M32 9BQ

Job Number
BENNETT STREET, ARDWICK M12
5NE-MERGE


Surveyed by (Operator)
DANNY

Base Unit
4YX4UA9K4R


Date
21/12/2024

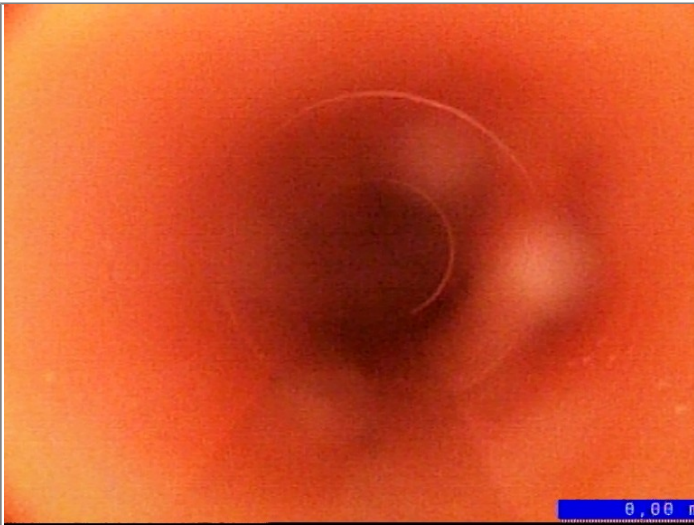


Start node type, manhole, reference F16

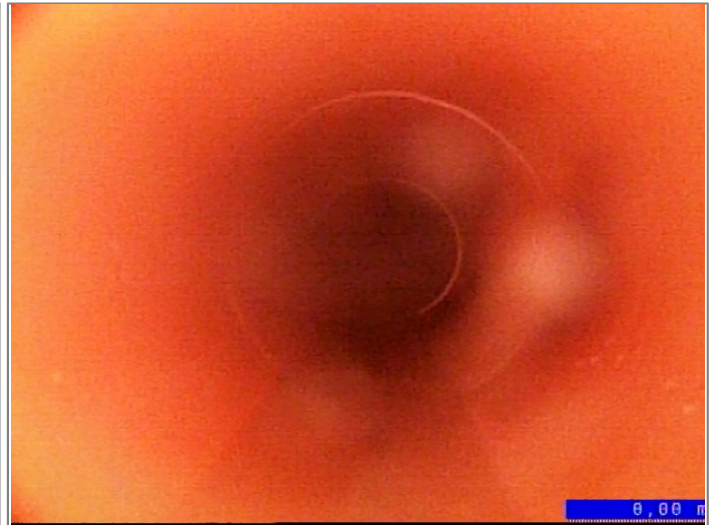

Water level 5% height/diameter

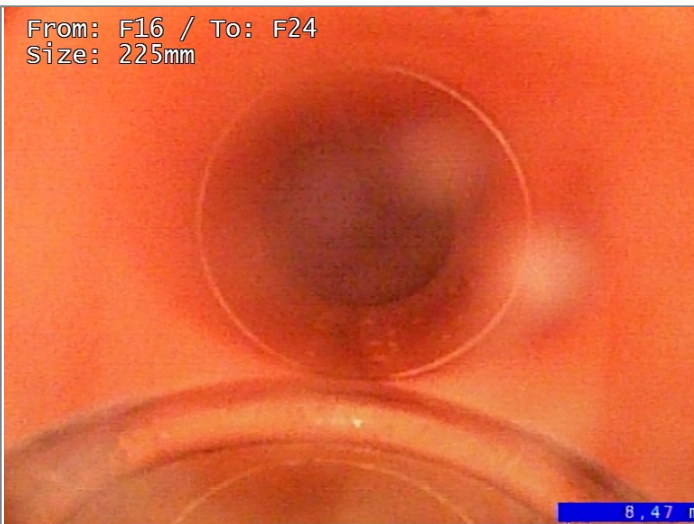

Junction at 6 o'clock, diameter 225mm

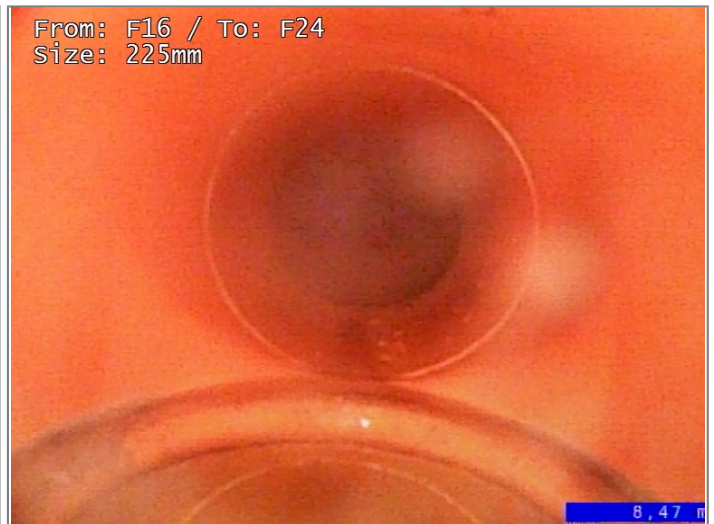






Finish node type, manhole, reference F24




STOPPED AT BACKDROP INTO F24




Surveyed by (Operator) DANNY	Job Number BENNETT STREET, ARDWICK M12 5NE-MERGE	Pipe Length Reference(PLR) F11 X	Date 22/12/2024	Pre Cleaned HPWJ to clean prior to survey
Weather 3 - Light Rain	Customer Present	Service Grade/Structural Grade 0/0	Base Unit 4YX4UA9K4R	Section Number 7
Road Place Location BENNETT STREET, ARDWICK, MANCHESTER M12 5NE		Division District Location Details		
Purpose Duty Foul Catchment	Shape/Size 150mm Material Polyvinyl chloride Category	Start Node F12 End Node F11 Total length 54.23 metres		
Scale 1:2.85 Direction Upstream		View via iTouch Live Download		

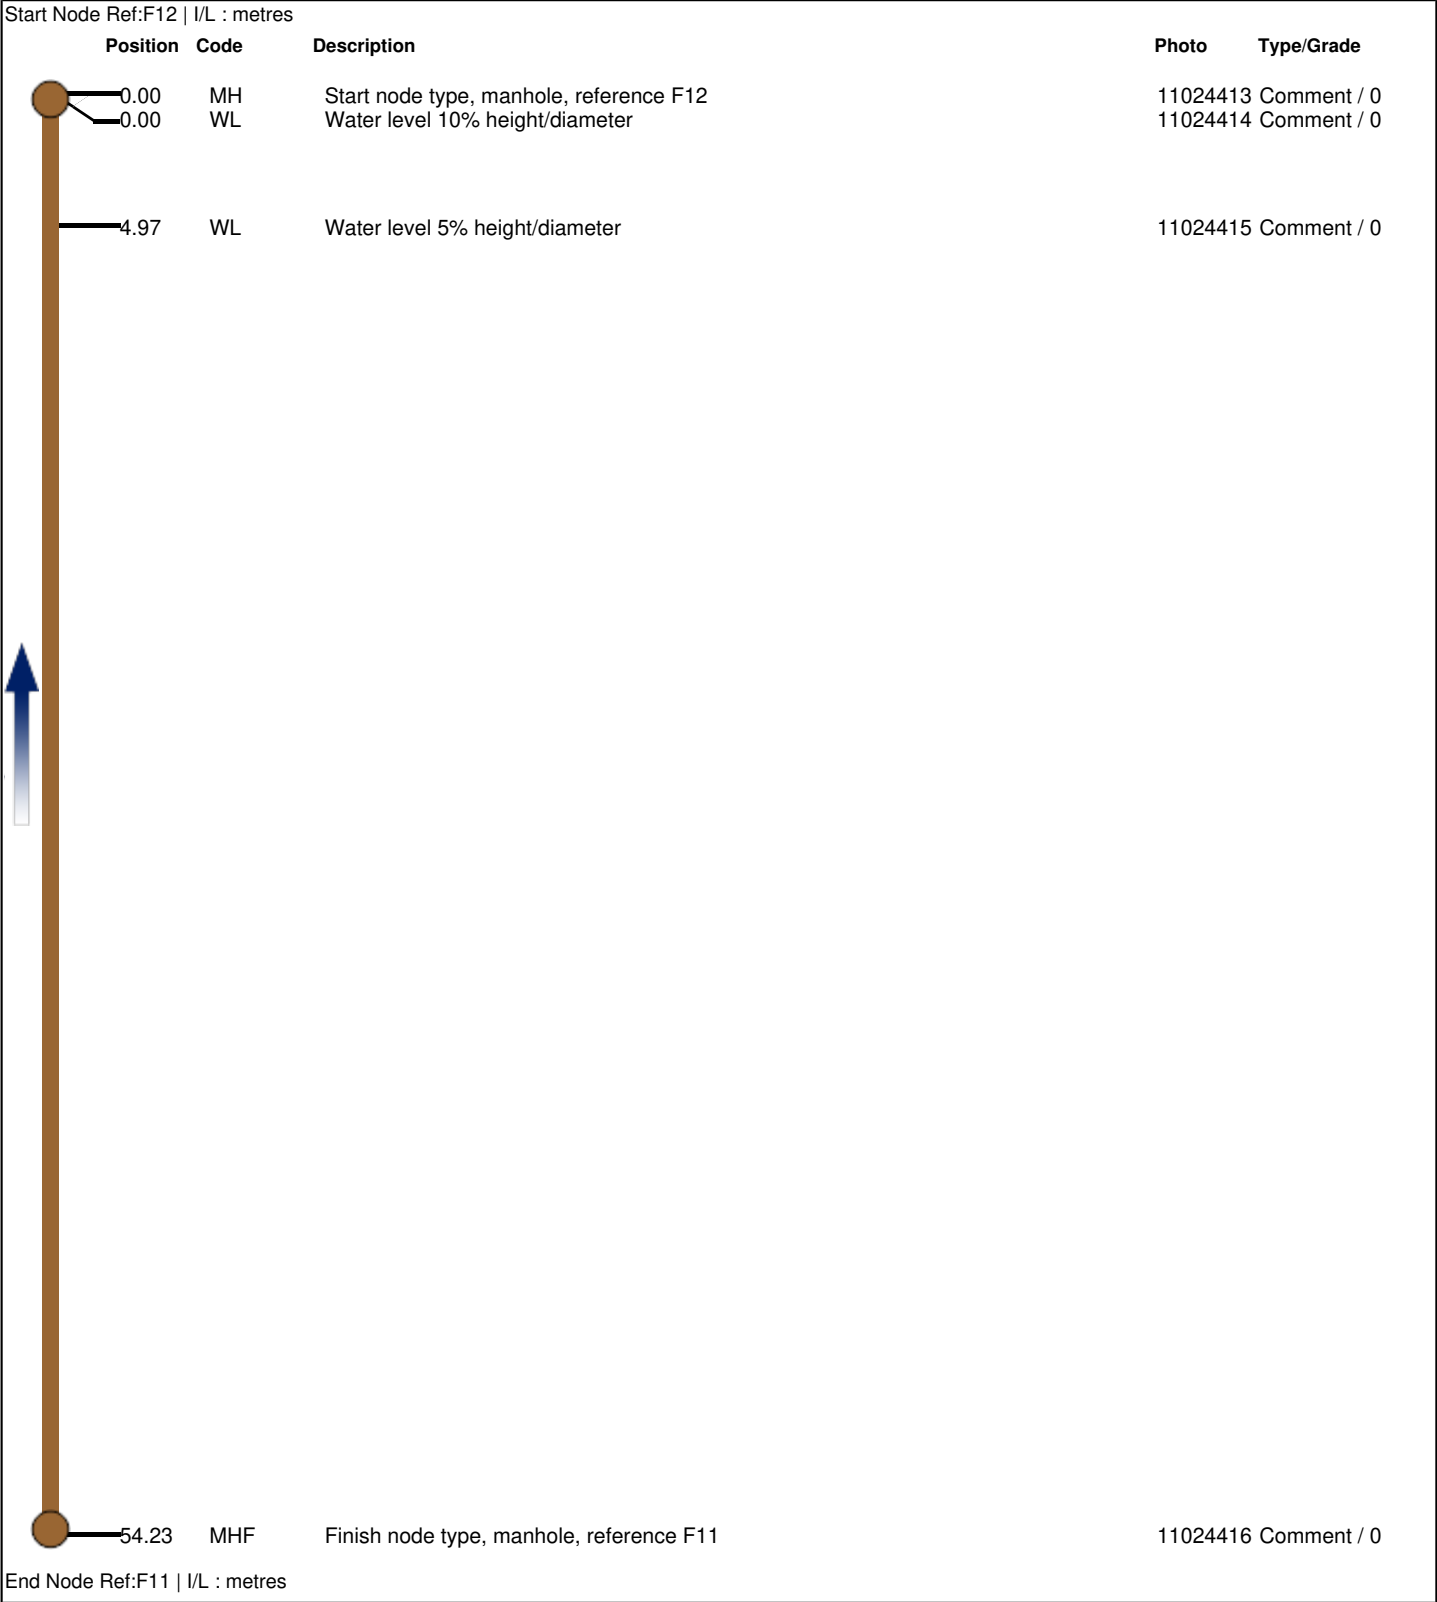

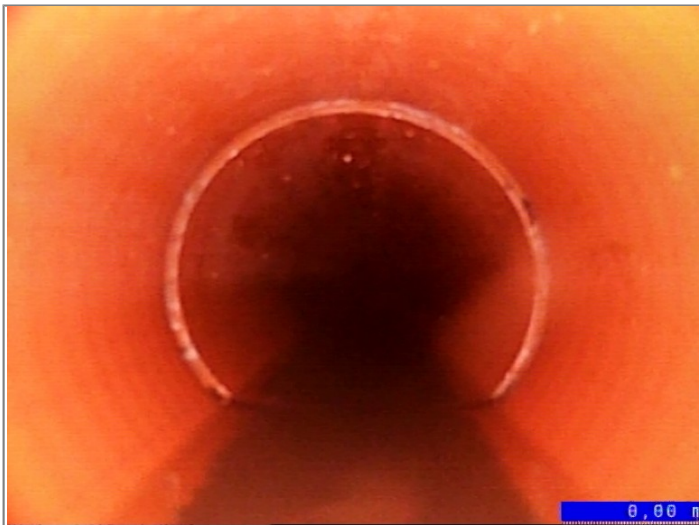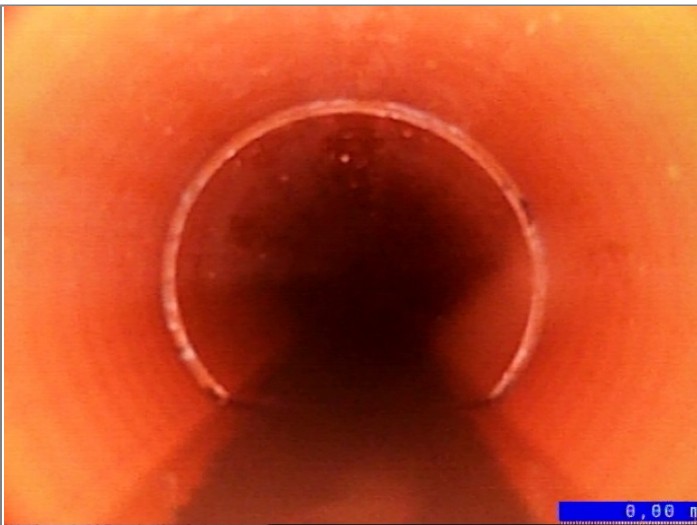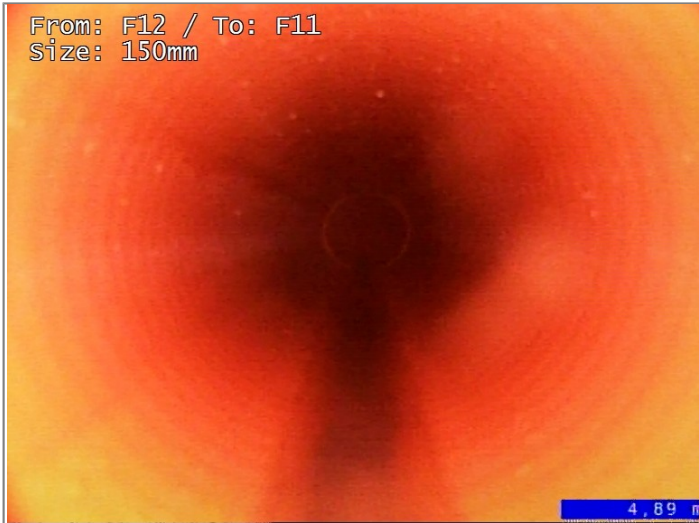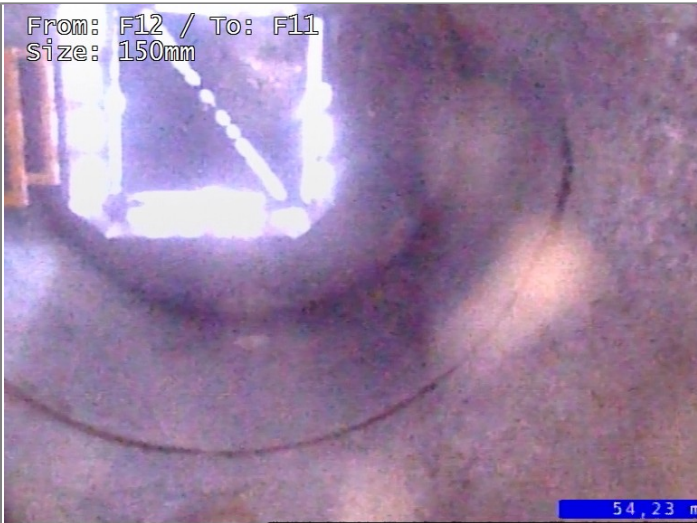
Job Number BENNETT STREET, ARDWICK M12 5NE-MERGE	Surveyed by (Operator) DANNY	Base Unit 4YX4UA9K4R	Date 21/12/2024
			
Start node type, manhole, reference F12	Water level 10% height/diameter		
<div>From: F12 / To: F11 Size: 150mm</div> 	<div>From: F12 / To: F11 Size: 150mm</div> 		
Water level 5% height/diameter	Finish node type, manhole, reference F11		

Surveyed by (Operator) DANNY	Job Number BENNETT STREET, ARDWICK M12 5NE-MERGE	Pipe Length Reference(PLR) F12 X	Date 22/12/2024	Pre Cleaned HPWJ to clean prior to survey
Weather 3 - Light Rain	Customer Present	Service Grade/Structural Grade 0/0	Base Unit 4YX4UA9K4R	Section Number 8
Road BENNETT STREET, ARDWICK, MANCHESTER M12 5NE Place Location		Division District Location Details		
Purpose Duty Foul Catchment	Shape/Size 150mm Material Polyvinyl chloride Category		Start Node F12 End Node F13 Total length 1774 metres	
Scale 1:93.12 Direction Downstream		View via iTouch Live Download		

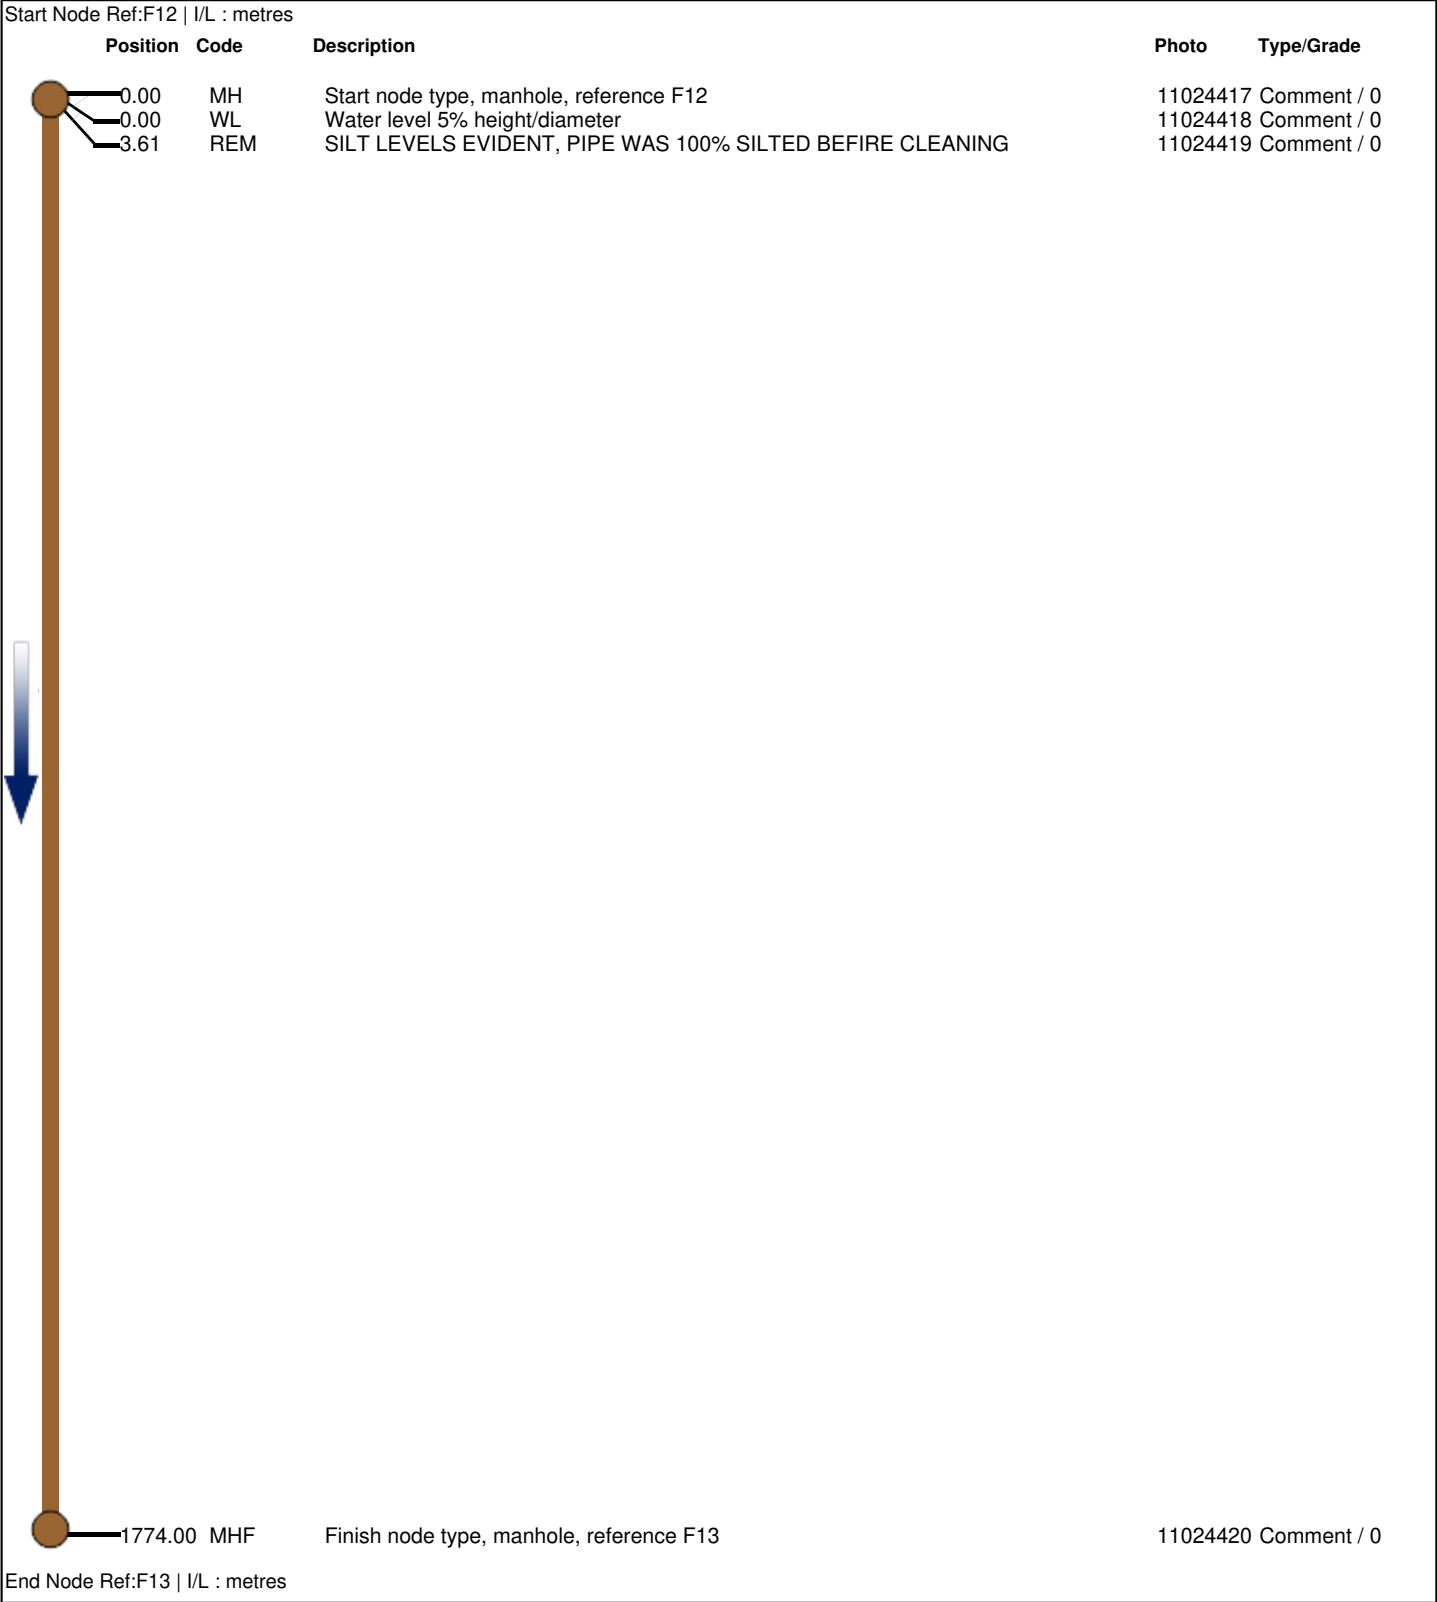

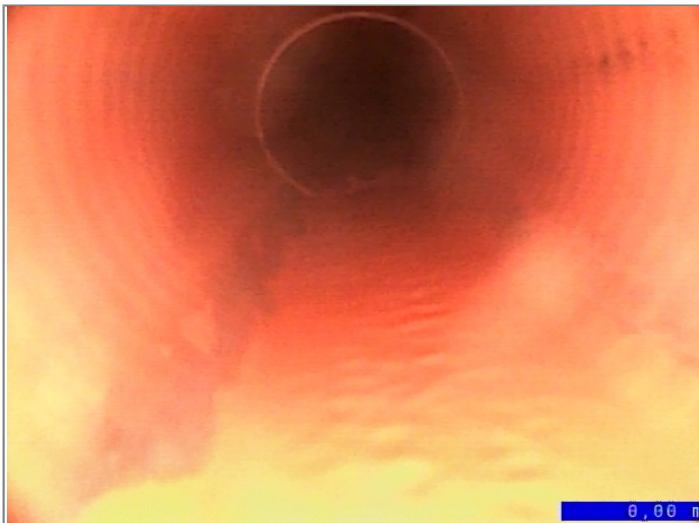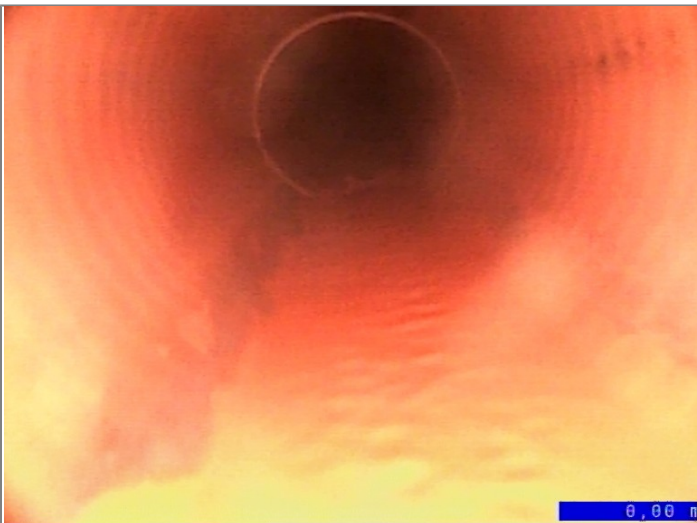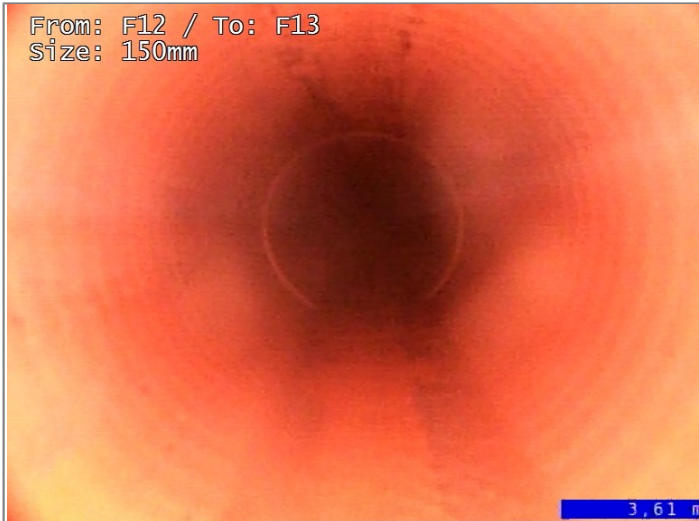Job Number BENNETT STREET, ARDWICK M12 5NE-MERGE	Surveyed by (Operator) DANNY	Base Unit 4YX4UA9K4R	Date 21/12/2024
			
Start node type, manhole, reference F12	Water level 5% height/diameter		
<div>From: F12 / To: F13 Size: 150mm</div> 	<div>From: F12 / To: F13 Size: 150mm</div> 		
SILT LEVELS EVIDENT, PIPE WAS 100% SILTED BEFORE CLEANING	Finish node type, manhole, reference F13		

Surveyed by (Operator) DANNY	Job Number BENNETT STREET, ARDWICK M12 5NE-MERGE	Pipe Length Reference(PLR) F13 X	Date 22/12/2024	Pre Cleaned HPWJ to clean prior to survey
Weather 3 - Light Rain	Customer Present	Service Grade/Structural Grade 0/0	Base Unit 4YX4UA9K4R	Section Number 9
Road BENNETT STREET, ARDWICK, MANCHESTER M12 5NE Place Location		Division District Location Details		
Purpose Duty Foul Catchment	Shape/Size 150mm Material Polyvinyl chloride Category	Start Node F13 End Node F14 Total length 14.44 metres		
Scale 1:0.76 Direction Downstream		View via iTouch Live Download		

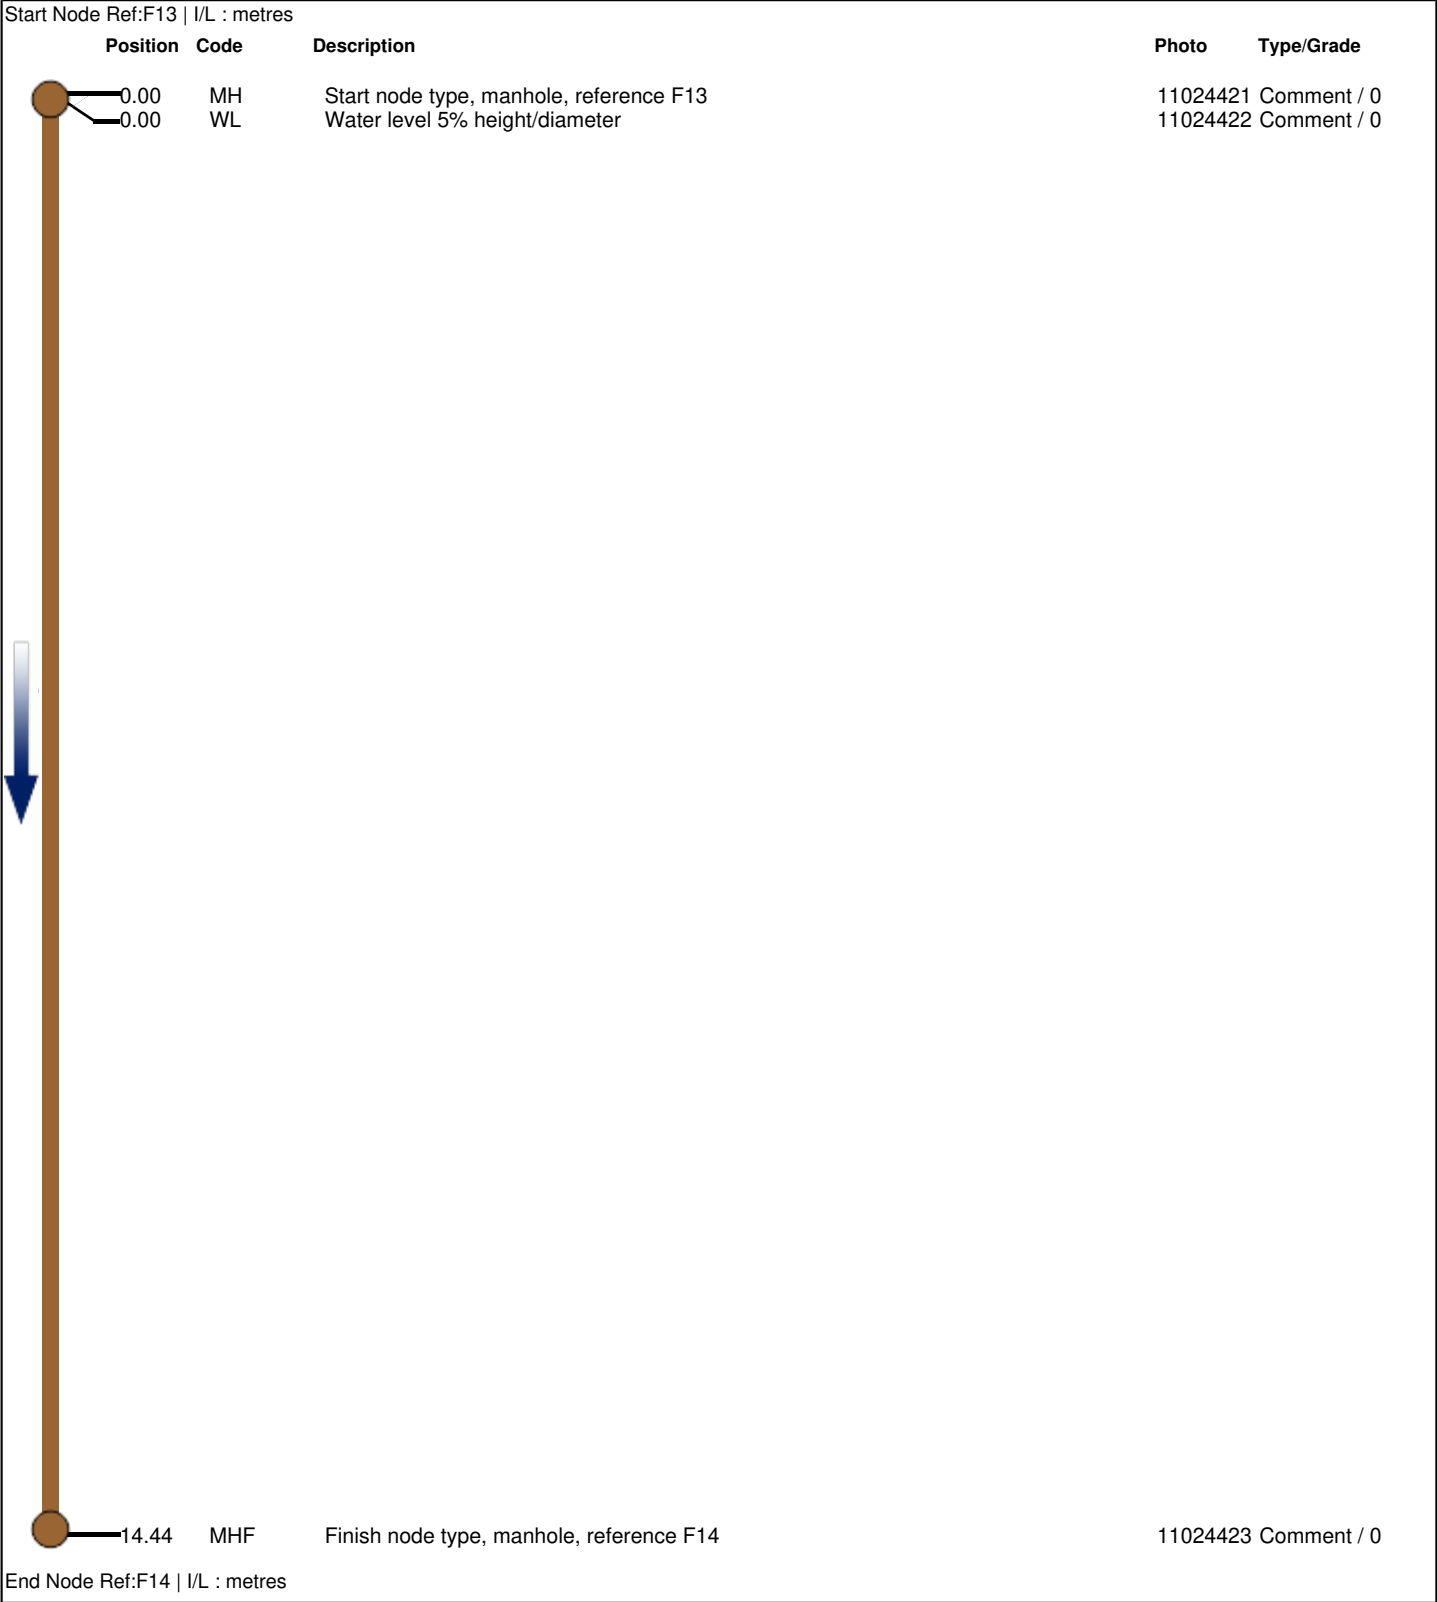



SDS Ltd
DRAINAGE SPECIALIST

CCTV Inspection Photos


Sewer Drainage Specialist Ltd
112 Urmston Lane
Stretford
Greater Manchester
M32 9BQ

Job Number
BENNETT STREET, ARDWICK M12
5NE-MERGE


Surveyed by (Operator)
DANNY

Base Unit
4YX4UA9K4R

Date
21/12/2024

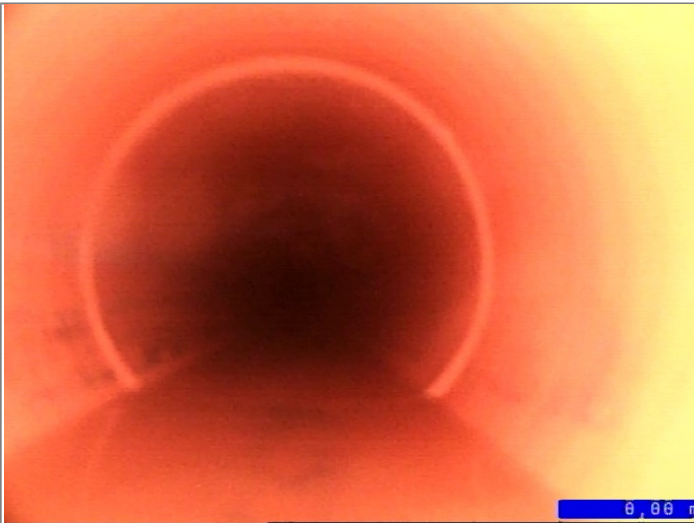

Start node type, manhole, reference F13

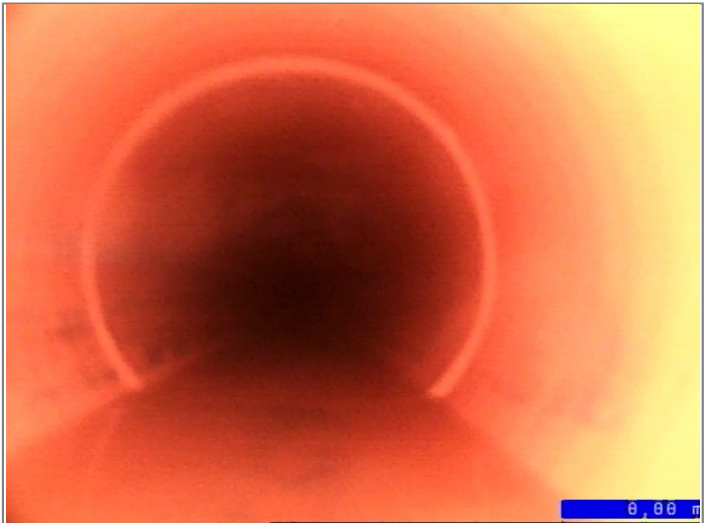

Water level 5% height/diameter



Finish node type, manhole, reference F14

Surveyed by (Operator) DANNY	Job Number BENNETT STREET, ARDWICK M12 5NE-MERGE	Pipe Length Reference(PLR) F3 X	Date 23/12/2024	Pre Cleaned HPWJ to clean prior to survey
Weather 1 - Dry	Customer Present	Service Grade/Structural Grade 0/0	Base Unit 4YX4UA9K4R	Section Number 10
Road BENNETT STREET, ARDWICK, MANCHESTER M12 5NE Place Location		Division District Location Details		
Purpose Duty Foul Catchment	Shape/Size 150mm Material Polyvinyl chloride Category		Start Node F7 End Node F3 Total length 21.65 metres	
Scale 1:1.14 Direction Upstream		View via iTouch Live Download		





SDS Ltd
DRAINAGE SPECIALIST

CCTV Inspection Photos


Sewer Drainage Specialist Ltd
112 Urmston Lane
Stretford
Greater Manchester
M32 9BQ

Job Number
BENNETT STREET, ARDWICK M12
5NE-MERGE

Surveyed by (Operator)
DANNY

Base Unit
4YX4UA9K4R

Date
21/12/2024

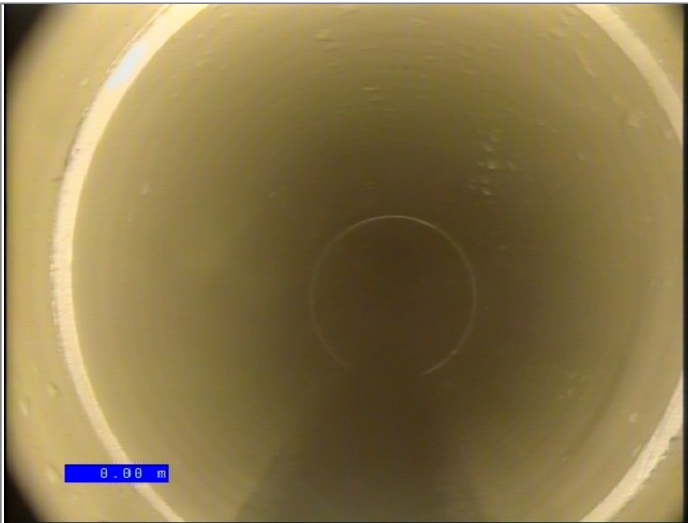

Start node type, manhole, reference F7



Water level 5% height/diameter



Finish node type, manhole, reference F3

Surveyed by (Operator) DANNY	Job Number BENNETT STREET, ARDWICK M12 5NE-MERGE	Pipe Length Reference(PLR) F2 X	Date 23/12/2024	Pre Cleaned HPWJ to clean prior to survey
Weather 1 - Dry	Customer Present	Service Grade/Structural Grade 0/0	Base Unit 4YX4UA9K4R	Section Number 11
Road BENNETT STREET, ARDWICK, MANCHESTER M12 5NE Place Location		Division District Location Details		
Purpose Duty Foul Catchment	Shape/Size 150mm Material Polyvinyl chloride Category		Start Node F3 End Node F2 Total length 50.34 metres	
Scale 1:2.64 Direction Upstream		View via iTouch Live Download		






Job Number
BENNETT STREET, ARDWICK M12
5NE-MERGE


Surveyed by (Operator)
DANNY

Base Unit
4YX4UA9K4R

Date
21/12/2024

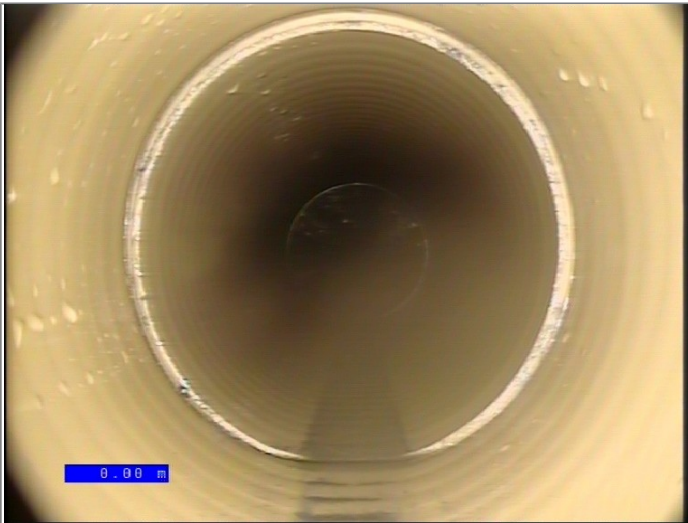

Start node type, manhole, reference F3

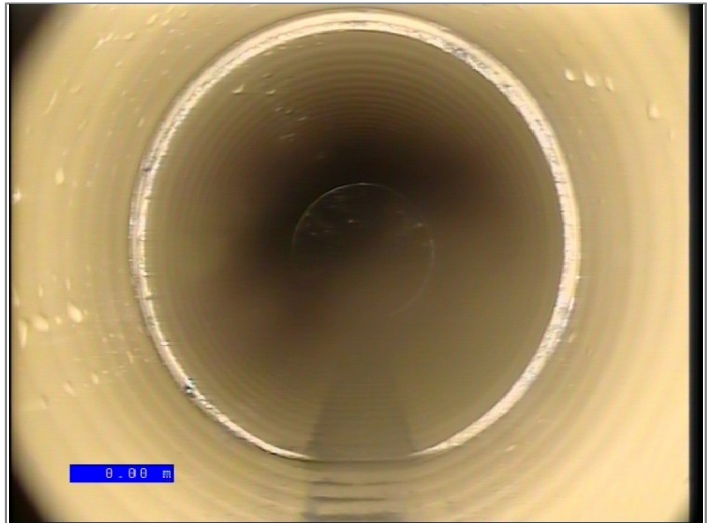


Water level 5% height/diameter



Finish node type, manhole, reference F2

Surveyed by (Operator) DANNY	Job Number BENNETT STREET, ARDWICK M12 5NE-MERGE	Pipe Length Reference(PLR) F6 X	Date 23/12/2024	Pre Cleaned HPWJ to clean prior to survey
Weather 1 - Dry	Customer Present	Service Grade/Structural Grade 0/0	Base Unit 4YX4UA9K4R	Section Number 12
Road BENNETT STREET, ARDWICK, MANCHESTER M12 5NE Place Location		Division District Location Details		
Purpose Duty Foul Catchment	Shape/Size 150mm Material Polyvinyl chloride Category	Start Node F7 End Node F6 Total length 20.9 metres		
Scale 1:1.10 Direction Upstream		View via iTouch Live Download		

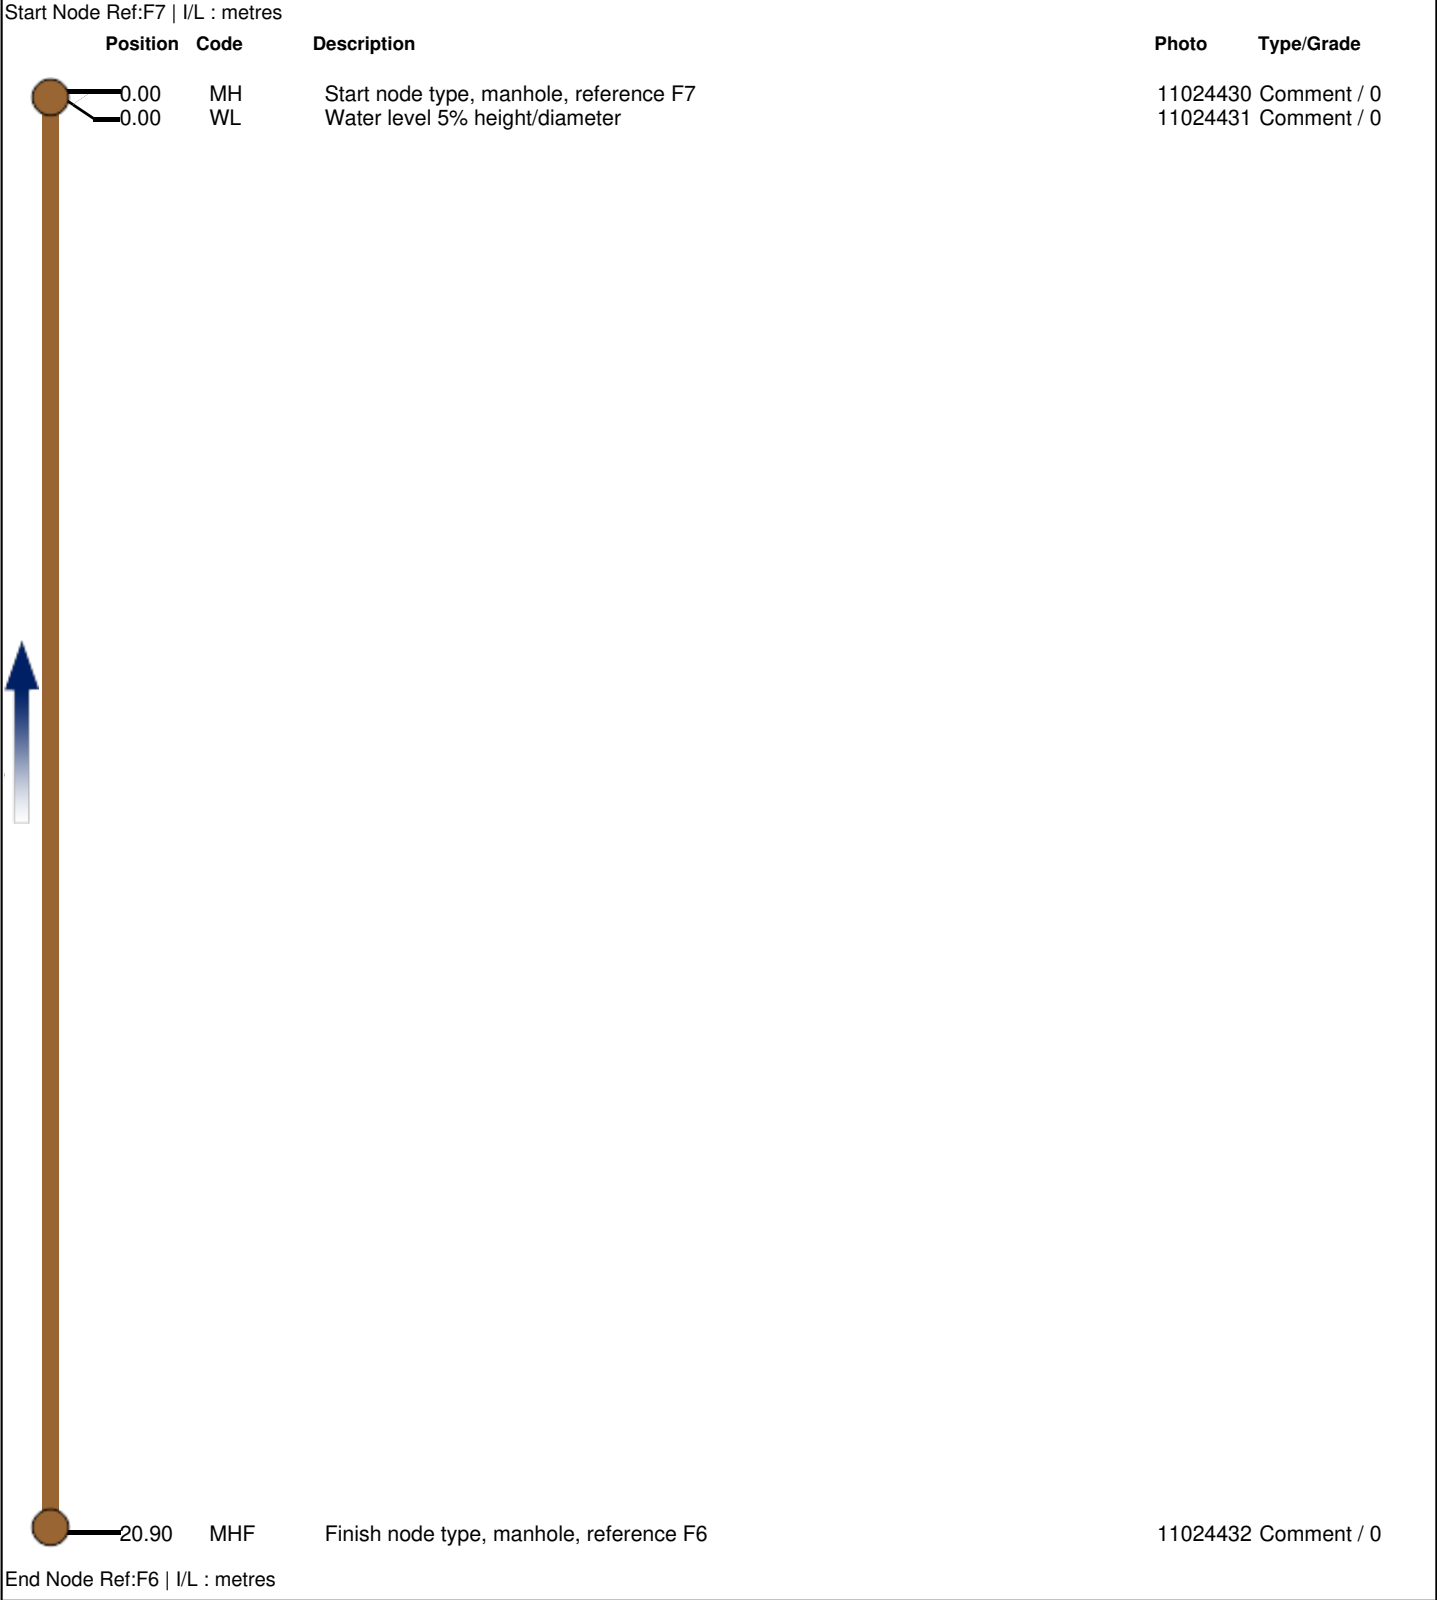




Job Number
BENNETT STREET, ARDWICK M12
5NE-MERGE


Surveyed by (Operator)
DANNY

Base Unit
4YX4UA9K4R

Date
21/12/2024

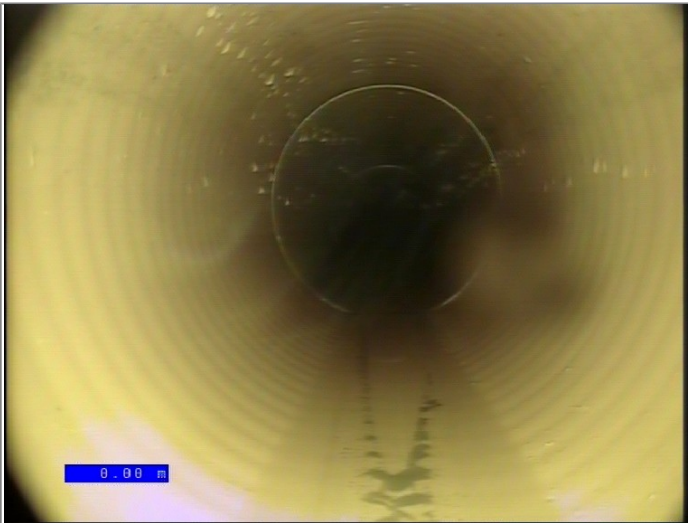

Start node type, manhole, reference F7

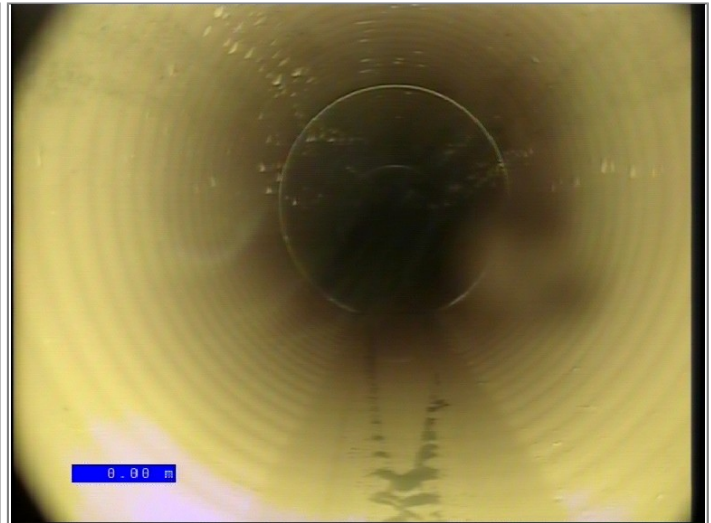


Water level 5% height/diameter



Finish node type, manhole, reference F6

Surveyed by (Operator) DANNY	Job Number BENNETT STREET, ARDWICK M12 5NE-MERGE	Pipe Length Reference(PLR) S29 X	Date 23/12/2024	Pre Cleaned HPWJ to clean prior to survey
Weather 1 - Dry	Customer Present	Service Grade/Structural Grade 0/0	Base Unit 4YX4UA9K4R	Section Number 13
Road BENNETT STREET, ARDWICK, MANCHESTER M12 5NE Place Location		Division District Location Details		
Purpose Duty Surface water Catchment	Shape/Size 300mm Material Polyvinyl chloride Category	Start Node S30 End Node S29 Total length 21.61 metres		
Scale 1:1.13 Direction Upstream		View via iTouch Live Download		

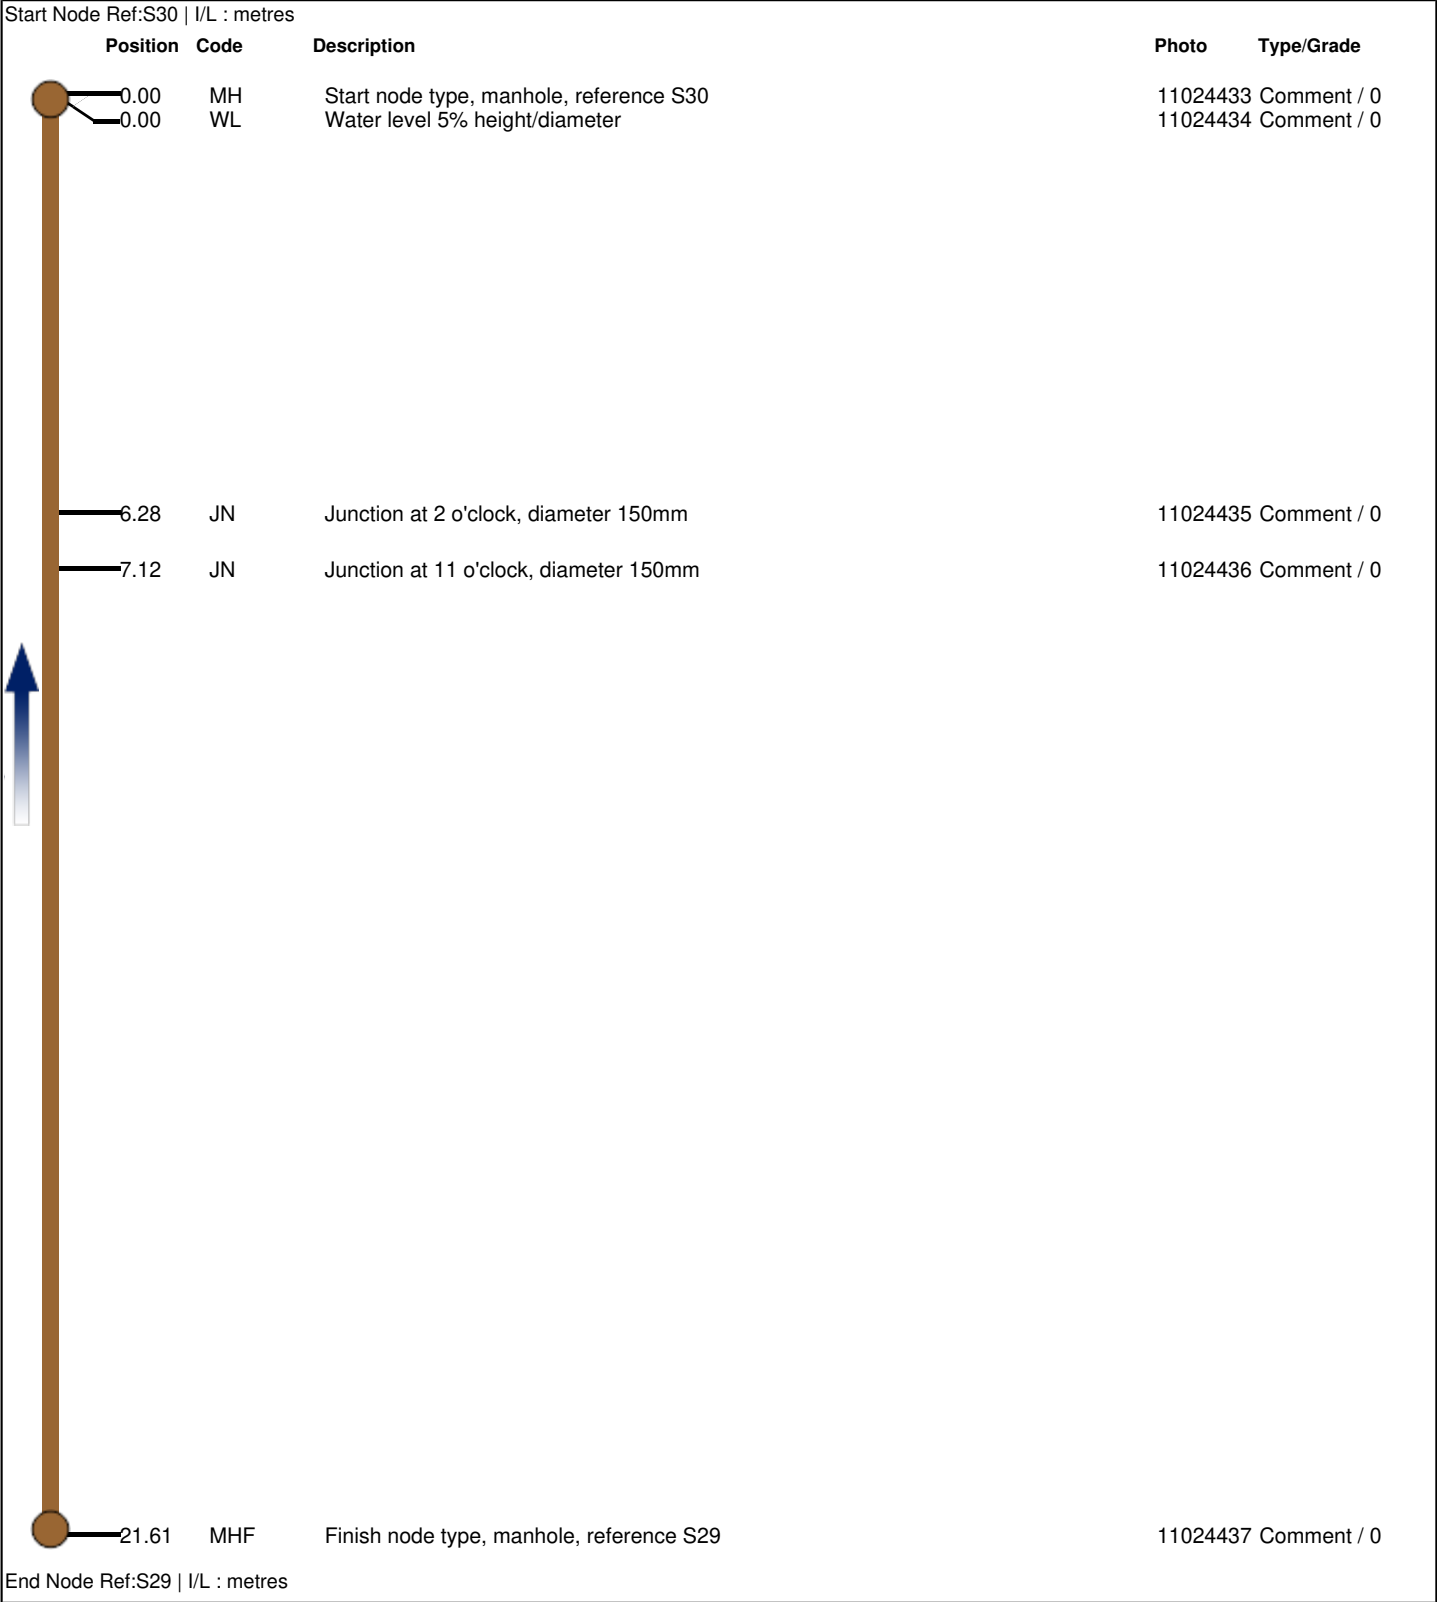



SDS Ltd
DRAINAGE SPECIALIST

CCTV Inspection Photos


Sewer Drainage Specialist Ltd
112 Urmston Lane
Stretford
Greater Manchester
M32 9BQ

Job Number
BENNETT STREET, ARDWICK M12
5NE-MERGE


Surveyed by (Operator)
DANNY

Base Unit
4YX4UA9K4R


Date
21/12/2024

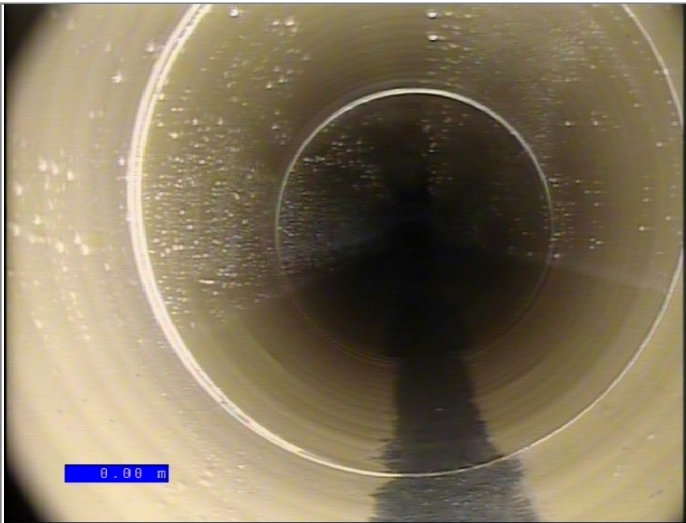

Start node type, manhole, reference S30

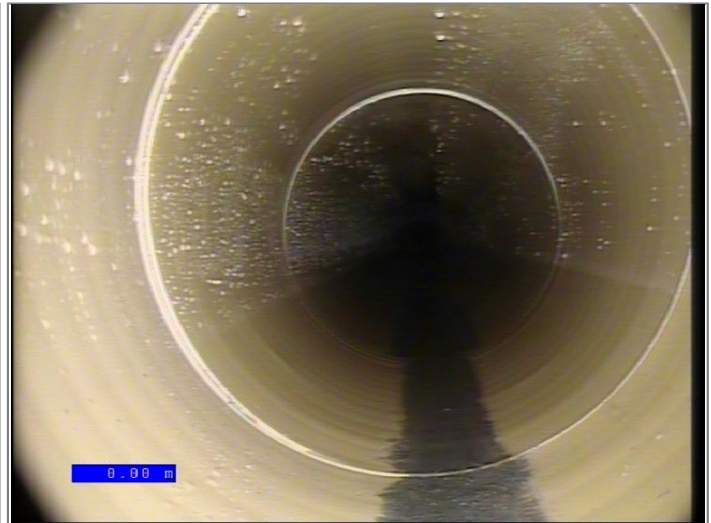

Water level 5% height/diameter

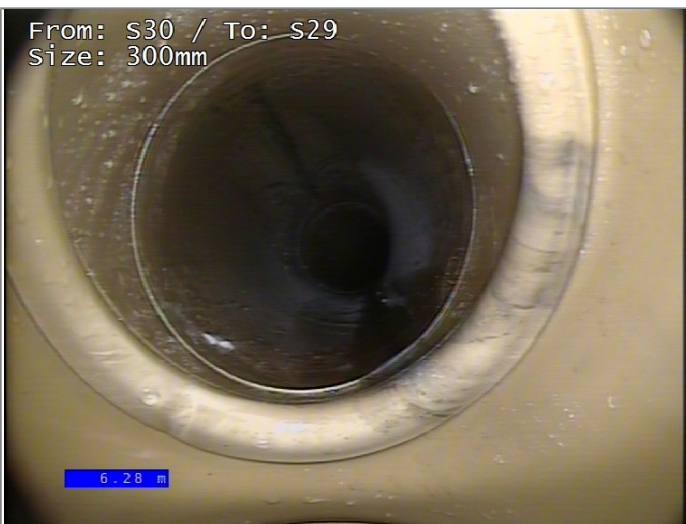

Junction at 2 o'clock, diameter 150mm



Junction at 11 o'clock, diameter 150mm



Finish node type, manhole, reference S29

Surveyed by (Operator) DANNY	Job Number BENNETT STREET, ARDWICK M12 5NE-MERGE	Pipe Length Reference(PLR) S28 X	Date 23/12/2024	Pre Cleaned HPWJ to clean prior to survey
Weather 1 - Dry	Customer Present	Service Grade/Structural Grade 0/0	Base Unit 4YX4UA9K4R	Section Number 14
Road BENNETT STREET, ARDWICK, MANCHESTER M12 5NE		Division District Location Details		
Purpose Duty Surface water Catchment	Shape/Size 300mm Material Polyvinyl chloride Category		Start Node S29 End Node S28 Total length 40.78 metres	
Scale 1:2.14 Direction Upstream		View via iTouch Live Download		

Start Node Ref:S29 | I/L : metres

Position	Code	Description	Photo	Type/Grade
0.00	MH	Start node type, manhole, reference S29	11024438	Comment / 0
0.00	WL	Water level 5% height/diameter	11024439	Comment / 0
3.18	JN	Junction at 10 o'clock, diameter 150mm	11024440	Comment / 0
4.00	JN	Junction at 10 o'clock, diameter 150mm	11024441	Comment / 0
4.57	JN	Junction at 2 o'clock, diameter 150mm	11024442	Comment / 0
5.22	JN	Junction at 2 o'clock, diameter 150mm	11024443	Comment / 0
27.10	JN	Junction at 2 o'clock, diameter 150mm	11024444	Comment / 0
29.24	JN	Junction at 9 o'clock, diameter 150mm	11024445	Comment / 0
39.09	JN	Junction at 10 o'clock, diameter 150mm	11024447	Comment / 0
39.35	JN	Junction at 2 o'clock, diameter 150mm	11024446	Comment / 0
40.78	MHF	Finish node type, manhole, reference S28	11024448	Comment / 0

End Node Ref:S28 | I/L : metres



Job Number
BENNETT STREET, ARDWICK M12
5NE-MERGE

Surveyed by (Operator)
DANNY

Base Unit
4YX4UA9K4R

Date
21/12/2024



Start node type, manhole, reference S29



Water level 5% height/diameter



Junction at 10 o'clock, diameter 150mm



Junction at 10 o'clock, diameter 150mm



Junction at 2 o'clock, diameter 150mm



Junction at 2 o'clock, diameter 150mm



Job Number
BENNETT STREET, ARDWICK M12
5NE-MERGE

Surveyed by (Operator)
DANNY

Base Unit
4YX4UA9K4R


Date
21/12/2024

From: S29 / To: S28
Size: 300mm



Junction at 2 o'clock, diameter 150mm

From: S29 / To: S28
Size: 300mm

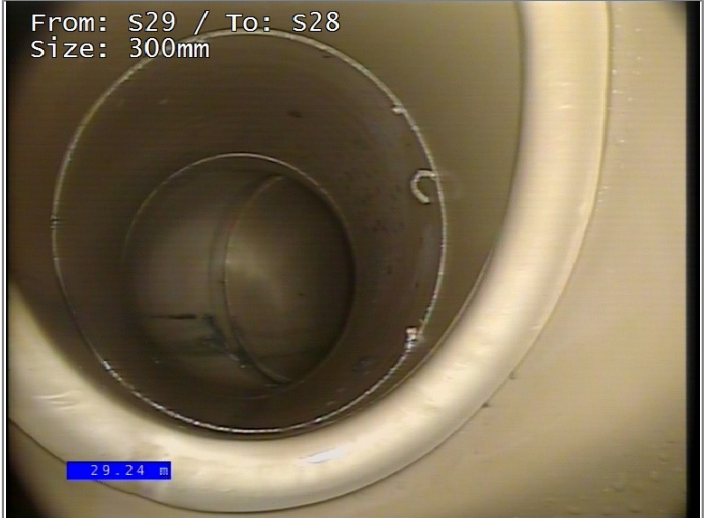


Junction at 9 o'clock, diameter 150mm

From: S29 / To: S28
Size: 300mm



Junction at 10 o'clock, diameter 150mm

From: S29 / To: S28
Size: 300mm

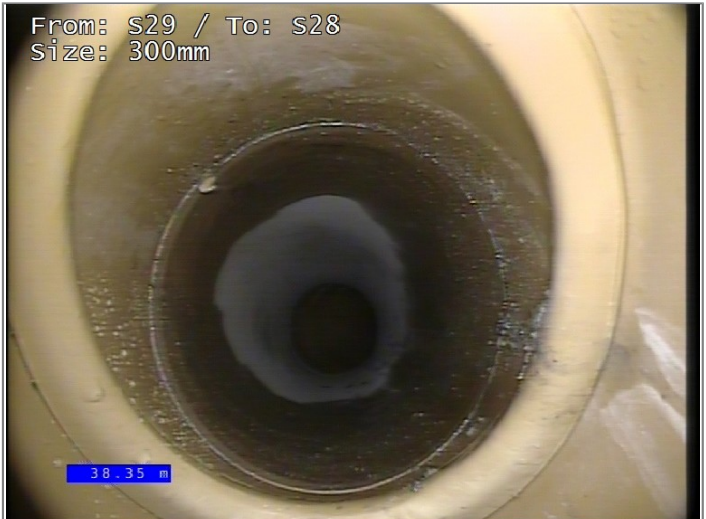


Junction at 2 o'clock, diameter 150mm

From: S29 / To: S28
Size: 300mm



Finish node type, manhole, reference S28

Surveyed by (Operator) DANNY	Job Number BENNETT STREET, ARDWICK M12 5NE-MERGE	Pipe Length Reference(PLR) S30 X	Date 23/12/2024	Pre Cleaned HPWJ to clean prior to survey
Weather 1 - Dry	Customer Present	Service Grade/Structural Grade 0/0	Base Unit 4YX4UA9K4R	Section Number 15
Road BENNETT STREET, ARDWICK, MANCHESTER M12 5NE Place Location		Division District Location Details		
Purpose Duty Surface water Catchment	Shape/Size 300mm Material Polyvinyl chloride Category	Start Node S30 End Node SHB3 Total length 2.67 metres		
Scale 1:0.14 Direction Downstream		View via iTouch Live Download		

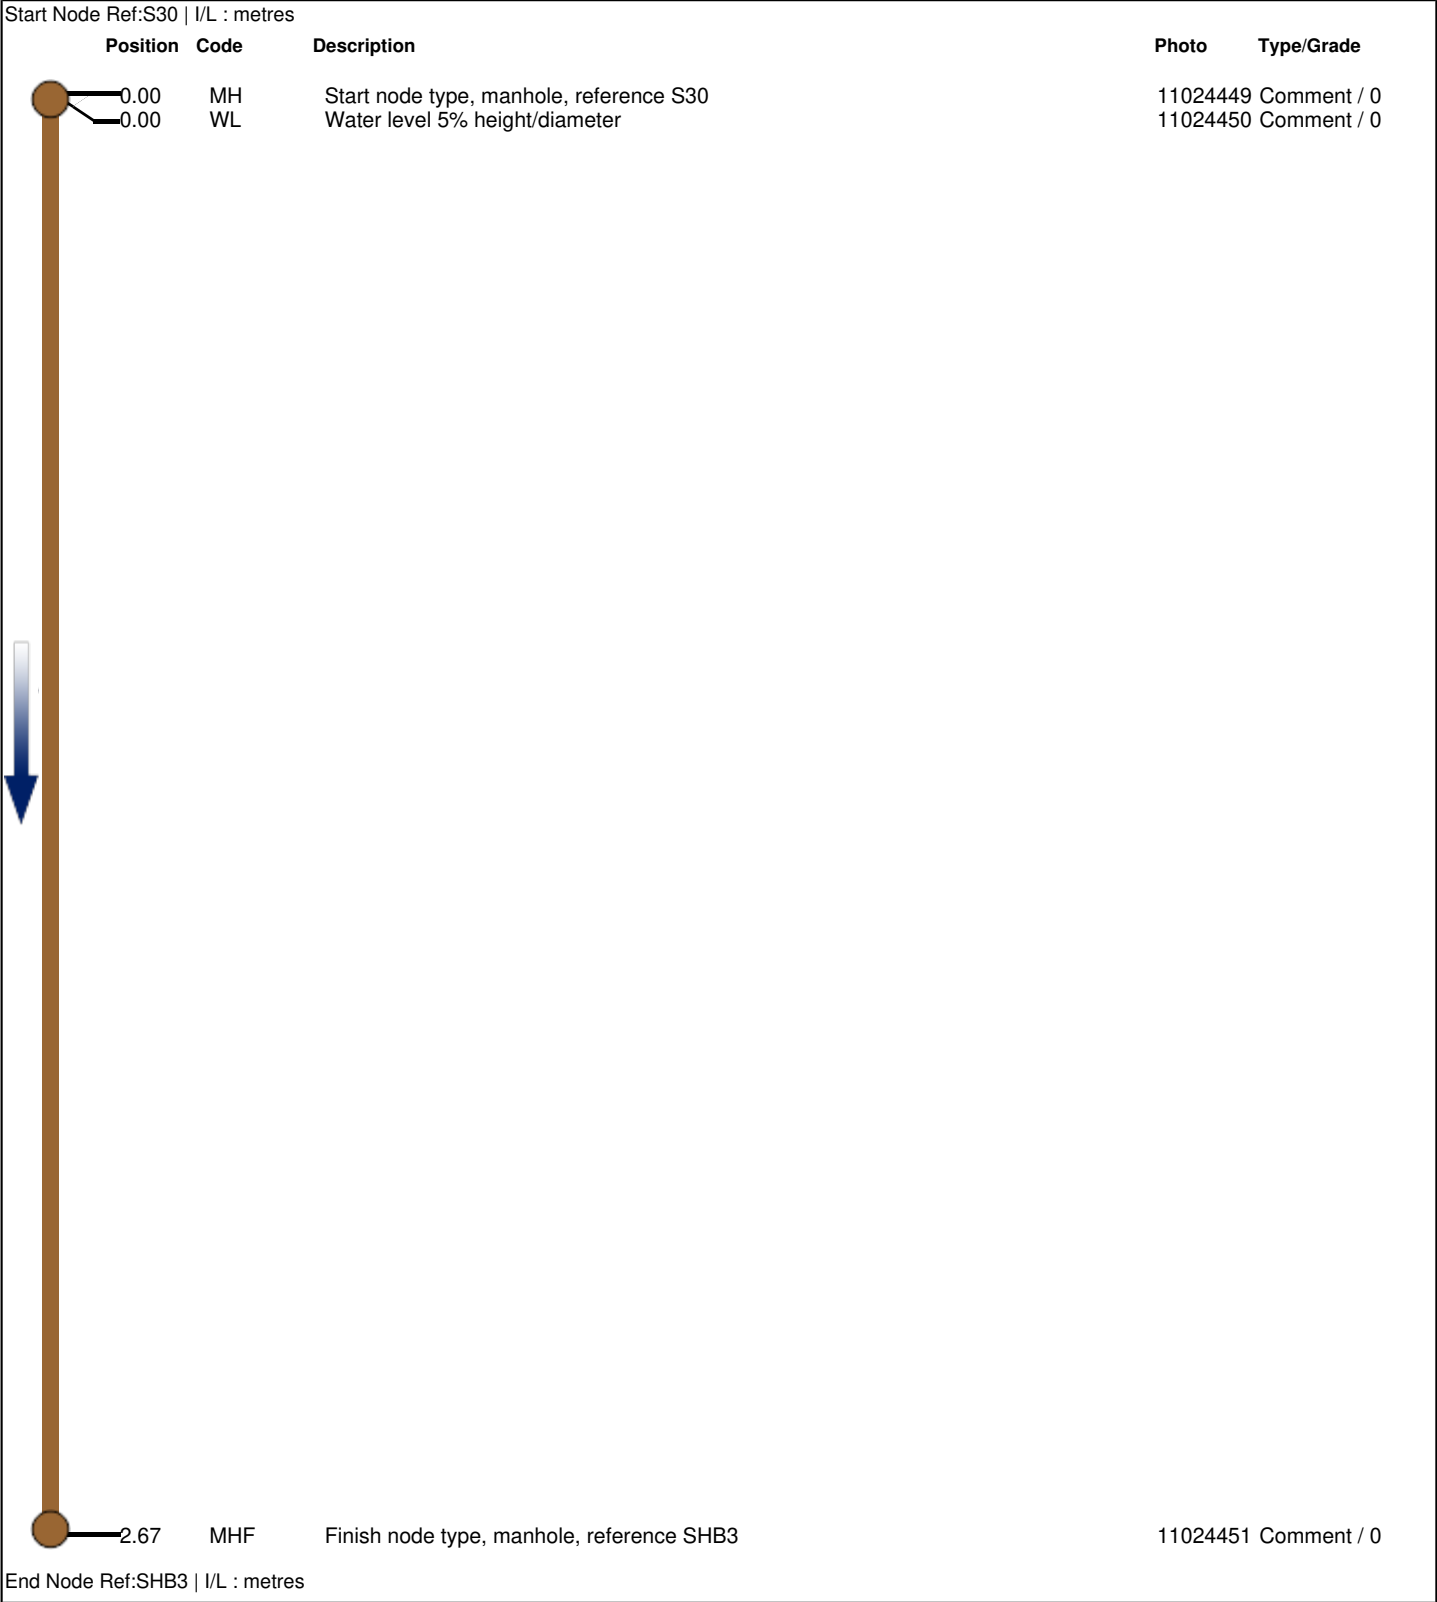



SDS Ltd
DRAINAGE SPECIALIST

CCTV Inspection Photos

Sewer Drainage Specialist Ltd
112 Urmston Lane
Stretford
Greater Manchester
M32 9BQ

Job Number
BENNETT STREET, ARDWICK M12
5NE-MERGE

Surveyed by (Operator)
DANNY

Base Unit
4YX4UA9K4R

Date
21/12/2024



Start node type, manhole, reference S30



Water level 5% height/diameter



Finish node type, manhole, reference SHB3

CCTV Inspection Report

Surveyed by (Operator) DANNY	Job Number BENNETT STREET, ARDWICK M12 5NE-MERGE	Pipe Length Reference(PLR) S40 X	Date 23/12/2024	Pre Cleaned HPWJ to clean prior to survey
Weather 1 - Dry	Customer Present	Service Grade/Structural Grade 0/0	Base Unit 4YX4UA9K4R	Section Number 16
Road BENNETT STREET, ARDWICK, MANCHESTER M12 5NE Place Location		Division District Location Details		
Purpose Duty Surface water Catchment	Shape/Size 375mm Material Concrete Category	Start Node S42 End Node S40 Total length 12.18 metres		
Scale 1:0.64 Direction Upstream		View via iTouch Live Download		

Start Node Ref:S42 I/L : metres					Photo	Type/Grade
Position	Code	Description				
	0.00	MH	Start node type, manhole, reference S42			11024454 Comment / 0
	0.00	WL	Water level 10% height/diameter			11024455 Comment / 0
	1.88	CN	Connection other than junction at 1 o'clock, diameter 150mm			11024456 Comment / 0
	1.88	CN	Connection other than junction at 11 o'clock, diameter 150mm			11024457 Comment / 0
	2.39	CN	Connection other than junction at 1 o'clock, diameter 150mm			11024458 Comment / 0
	2.39	CN	Connection other than junction at 11 o'clock, diameter 150mm			11024459 Comment / 0
	12.18	MHF	Finish node type, manhole, reference S40			11024460 Comment / 0
End Node Ref:S40 I/L : metres						



Job Number
BENNETT STREET, ARDWICK M12
5NE-MERGE

Surveyed by (Operator)
DANNY

Base Unit
4YX4UA9K4R

Date
21/12/2024




Start node type, manhole, reference S42




Water level 10% height/diameter



Connection other than junction at 1 o'clock, diameter 150mm

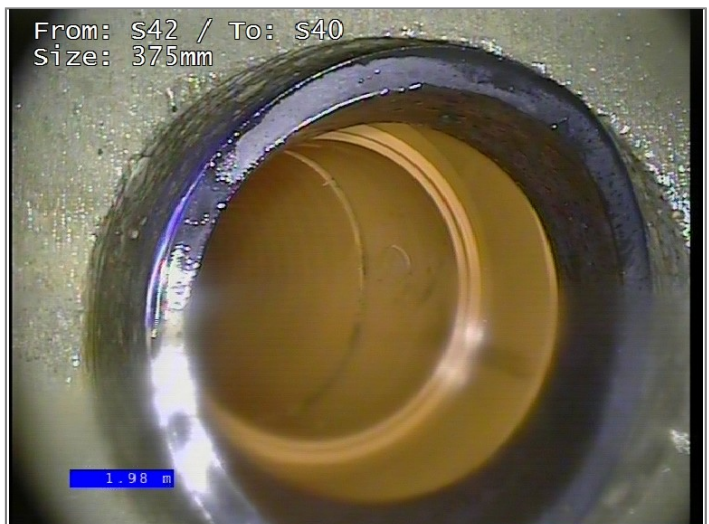

Connection other than junction at 11 o'clock, diameter 150mm

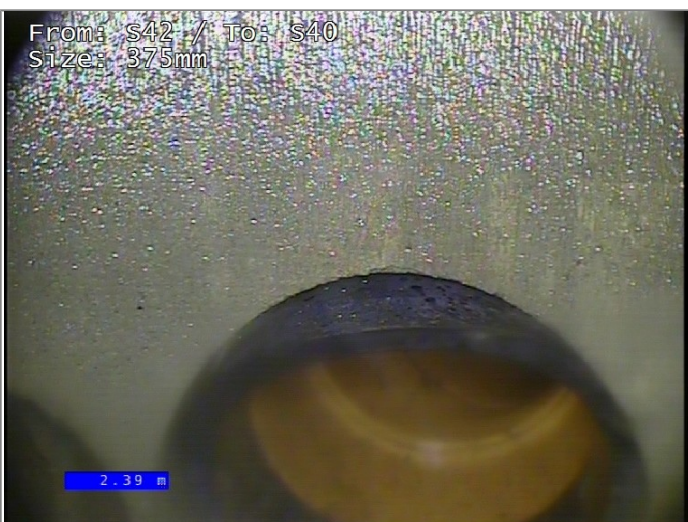

Connection other than junction at 1 o'clock, diameter 150mm



Connection other than junction at 11 o'clock, diameter 150mm



SDS Ltd
DRAINAGE SPECIALIST

CCTV Inspection Photos

Sewer Drainage Specialist Ltd
112 Urmston Lane
Stretford
Greater Manchester
M32 9BQ

Job Number
BENNETT STREET, ARDWICK M12
5NE-MERGE

Surveyed by (Operator)
DANNY

Base Unit
4YX4UA9K4R

Date
21/12/2024

From: S42 / To: S40
Size: 375mm



Finish node type, manhole, reference S40

Surveyed by (Operator) DANNY	Job Number BENNETT STREET, ARDWICK M12 5NE-MERGE	Pipe Length Reference(PLR) S41 X	Date 23/12/2024	Pre Cleaned HPWJ to clean prior to survey
Weather 1 - Dry	Customer Present	Service Grade/Structural Grade 0/0	Base Unit 4YX4UA9K4R	Section Number 17
Road BENNETT STREET, ARDWICK, MANCHESTER M12 5NE Place Location		Division District Location Details		
Purpose Duty Surface water Catchment	Shape/Size 375mm Material Concrete Category	Start Node S42 End Node S41 Total length 6.71 metres		
Scale 1:0.35 Direction Upstream		View via iTouch Live Download		





SDS Ltd
DRAINAGE SPECIALIST

CCTV Inspection Photos

Sewer Drainage Specialist Ltd
112 Urmston Lane
Stretford
Greater Manchester
M32 9BQ

Job Number
BENNETT STREET, ARDWICK M12
5NE-MERGE

Surveyed by (Operator)
DANNY

Base Unit
4YX4UA9K4R

Date
21/12/2024



Start node type, manhole, reference S42



Water level 5% height/diameter



Finish node type, manhole, reference S41



SDS Ltd
DRAINAGE SPECIALIST

Structural Defects (SRM 4)

Sewer Drainage Specialist Ltd
112 Urmston Lane
Stretford
Greater Manchester
M32 9BQ

Job Number BENNETT STREET, ARDWICK M12 5NE-MERGE				Surveyed by (Operator) DANNY		Base Unit 4YX4UA9K4R			Date 21/12/2024				
No.	PLR	Dir.	Use	Shape/Size	Date	Mat.	Total Length	Inspection Length	Cat.	Peak Score	Grade	Mean Score	Total Score
1	F4 X	U	F	150	21/12/2024	Polyvinyl chloride	19.97 metres	19.97		0	1	0	0
2	F5 X	D	F	150	21/12/2024	Polyvinyl chloride	64.73 metres	64.73		0	1	0	0
3	F6 X	U	F	150	21/12/2024	Polyvinyl chloride	20.95 metres	20.95		0	1	0	0
4	F14 X	U	F	225	22/12/2024	Polyvinyl chloride	43.3 metres	43.3		0	1	0	0
5	F15 X	D	F	225	22/12/2024	Polyvinyl chloride	41.34 metres	41.34		0	1	0	0
6	F16 X	D	F	225	22/12/2024	Polyvinyl chloride	8.47 metres	8.47		0	1	0	0
7	F11 X	U	F	150	22/12/2024	Polyvinyl chloride	54.23 metres	54.23		0	1	0	0
8	F12 X	D	F	150	22/12/2024	Polyvinyl chloride	1774 metres	1774		0	1	0	0
9	F13 X	D	F	150	22/12/2024	Polyvinyl chloride	14.44 metres	14.44		0	1	0	0
10	F3 X	U	F	150	23/12/2024	Polyvinyl chloride	21.65 metres	21.65		0	1	0	0
11	F2 X	U	F	150	23/12/2024	Polyvinyl chloride	50.34 metres	50.34		0	1	0	0
12	F6 X	U	F	150	23/12/2024	Polyvinyl chloride	20.9 metres	20.9		0	1	0	0
13	S29 X	U	S	300	23/12/2024	Polyvinyl chloride	21.61 metres	21.61		0	1	0	0
14	S28 X	U	S	300	23/12/2024	Polyvinyl chloride	40.78 metres	40.78		0	1	0	0
15	S30 X	D	S	300	23/12/2024	Polyvinyl chloride	2.67 metres	2.67		0	1	0	0
16	S40 X	U	S	375	23/12/2024	Concrete	12.18 metres	12.18		0	1	0	0
17	S41 X	U	S	375	23/12/2024	Concrete	6.71 metres	6.71		0	1	0	0



SDS Ltd
DRAINAGE SPECIALIST

Service Defects (SRM 4)

Sewer Drainage Specialist Ltd
112 Urmston Lane
Stretford
Greater Manchester
M32 9BQ

Job Number BENNETT STREET, ARDWICK M12 5NE-MERGE				Surveyed by (Operator) DANNY		Base Unit 4YX4UA9K4R			Date 21/12/2024				
No.	PLR	Dir.	Use	Shape/Size	Date	Mat.	Total Length	Inspection Length	Cat.	Peak Score	Grade	Mean Score	Total Score
1	F4 X	U	F	150	21/12/2024	Polyvinyl chloride	19.97 metres	19.97		0	1	0	0
2	F5 X	D	F	150	21/12/2024	Polyvinyl chloride	64.73 metres	64.73		0	1	0	0
3	F6 X	U	F	150	21/12/2024	Polyvinyl chloride	20.95 metres	20.95		0	1	0	0
4	F14 X	U	F	225	22/12/2024	Polyvinyl chloride	43.3 metres	43.3		10	5	0.23	10
5	F15 X	D	F	225	22/12/2024	Polyvinyl chloride	41.34 metres	41.34		0	1	0	0
6	F16 X	D	F	225	22/12/2024	Polyvinyl chloride	8.47 metres	8.47		0	1	0	0
7	F11 X	U	F	150	22/12/2024	Polyvinyl chloride	54.23 metres	54.23		0	1	0	0
8	F12 X	D	F	150	22/12/2024	Polyvinyl chloride	1774 metres	1774		0	1	0	0
9	F13 X	D	F	150	22/12/2024	Polyvinyl chloride	14.44 metres	14.44		0	1	0	0
10	F3 X	U	F	150	23/12/2024	Polyvinyl chloride	21.65 metres	21.65		0	1	0	0
11	F2 X	U	F	150	23/12/2024	Polyvinyl chloride	50.34 metres	50.34		0	1	0	0
12	F6 X	U	F	150	23/12/2024	Polyvinyl chloride	20.9 metres	20.9		0	1	0	0
13	S29 X	U	S	300	23/12/2024	Polyvinyl chloride	21.61 metres	21.61		0	1	0	0
14	S28 X	U	S	300	23/12/2024	Polyvinyl chloride	40.78 metres	40.78		0	1	0	0
15	S30 X	D	S	300	23/12/2024	Polyvinyl chloride	2.67 metres	2.67		0	1	0	0
16	S40 X	U	S	375	23/12/2024	Concrete	12.18 metres	12.18		0	1	0	0
17	S41 X	U	S	375	23/12/2024	Concrete	6.71 metres	6.71		0	1	0	0

Job Number
BENNETT STREET, ARDWICK M12
5NE-MERGE

Surveyed by (Operator)
DANNY

Base Unit
4YX4UA9K4R

Date
21/12/2024

1: Occurences without damage. For example, laterals, joints,etc.

NO DEFECTS WERE DETECTED.

2: Constructional deficiencies or occurences with insignificant influence to tightness, hydraulic or static pressure or pipe: Eg. wide joints, badly torched intakes, minor deformation of plastic pipes, minor erosions etc.

REHABILITATION CAN BE SCHEDULED LONG-TERM.

3: Constructional deficiencies diminishing static, hydraulic and tightness: Eg. untorched intakes, cracks, minor drainage obstructions such as calcite build ups, protruding laterals, minor damages to pipe wall, individual root penetrations, corroded pipe walls etc.

REHABILITATION IS NECESSARY MEDIUM-TERM WITHIN 3 TO 5 YEARS.

4: Constructional damages with insufficient static safety, hydraulic or tightness: Eg. axial/radial pipe bursts, pipe deformations, visually noticeable infiltration/exfiltration, cavities, in pipe-wall, severe protruding, laterals severe root penetrations, severe corrosion of pipe wall etc.

REHABILITATION PROCEDURE IS URGENT AND HAS TO BE COMPLETED WITHIN 1 TO 2 YEARS.
NECESSITY FOR EMERGENCY OPERATIONS HAS TO BE EXAMINED.

5: Pipe is already or will shortly be impermeable: Eg. collapsed pipe, deeply rooted pipe or other drainage obstructions. Pipe loses water or danger of backwater in basements etc.

REHABILITATION IS URGENT AND SHORT-TERM. IN ORDER TO PREVENT FURTHER DAMAGE,
NECESSARY TEMPORARY SPOT REPAIR HAS TO BE CONDUCTED ON EMERGENCY LEVEL.