


PLANNING

Break up existing tarmac to allow for below ground cable installation, following installation make good with new tarmac. See specification for tarmac details and 3384-CWC-XX-EX-DR-E-6001 for full cable run location.

Remove and set aside existing concrete flags, excavate to allow installation of pipe/cable as indicated in drawing (whatever the 3384-CWC-XX-EX-DR-E-6001, following installation of pipes/cables re-fill and relay

Remove and set aside existing grass, excavate to allow installation of pipe/cable as indicated in drawing (whatever the 3384-CWC-XX-EX-DR-E-6001, following installation of pipes/cables and relay

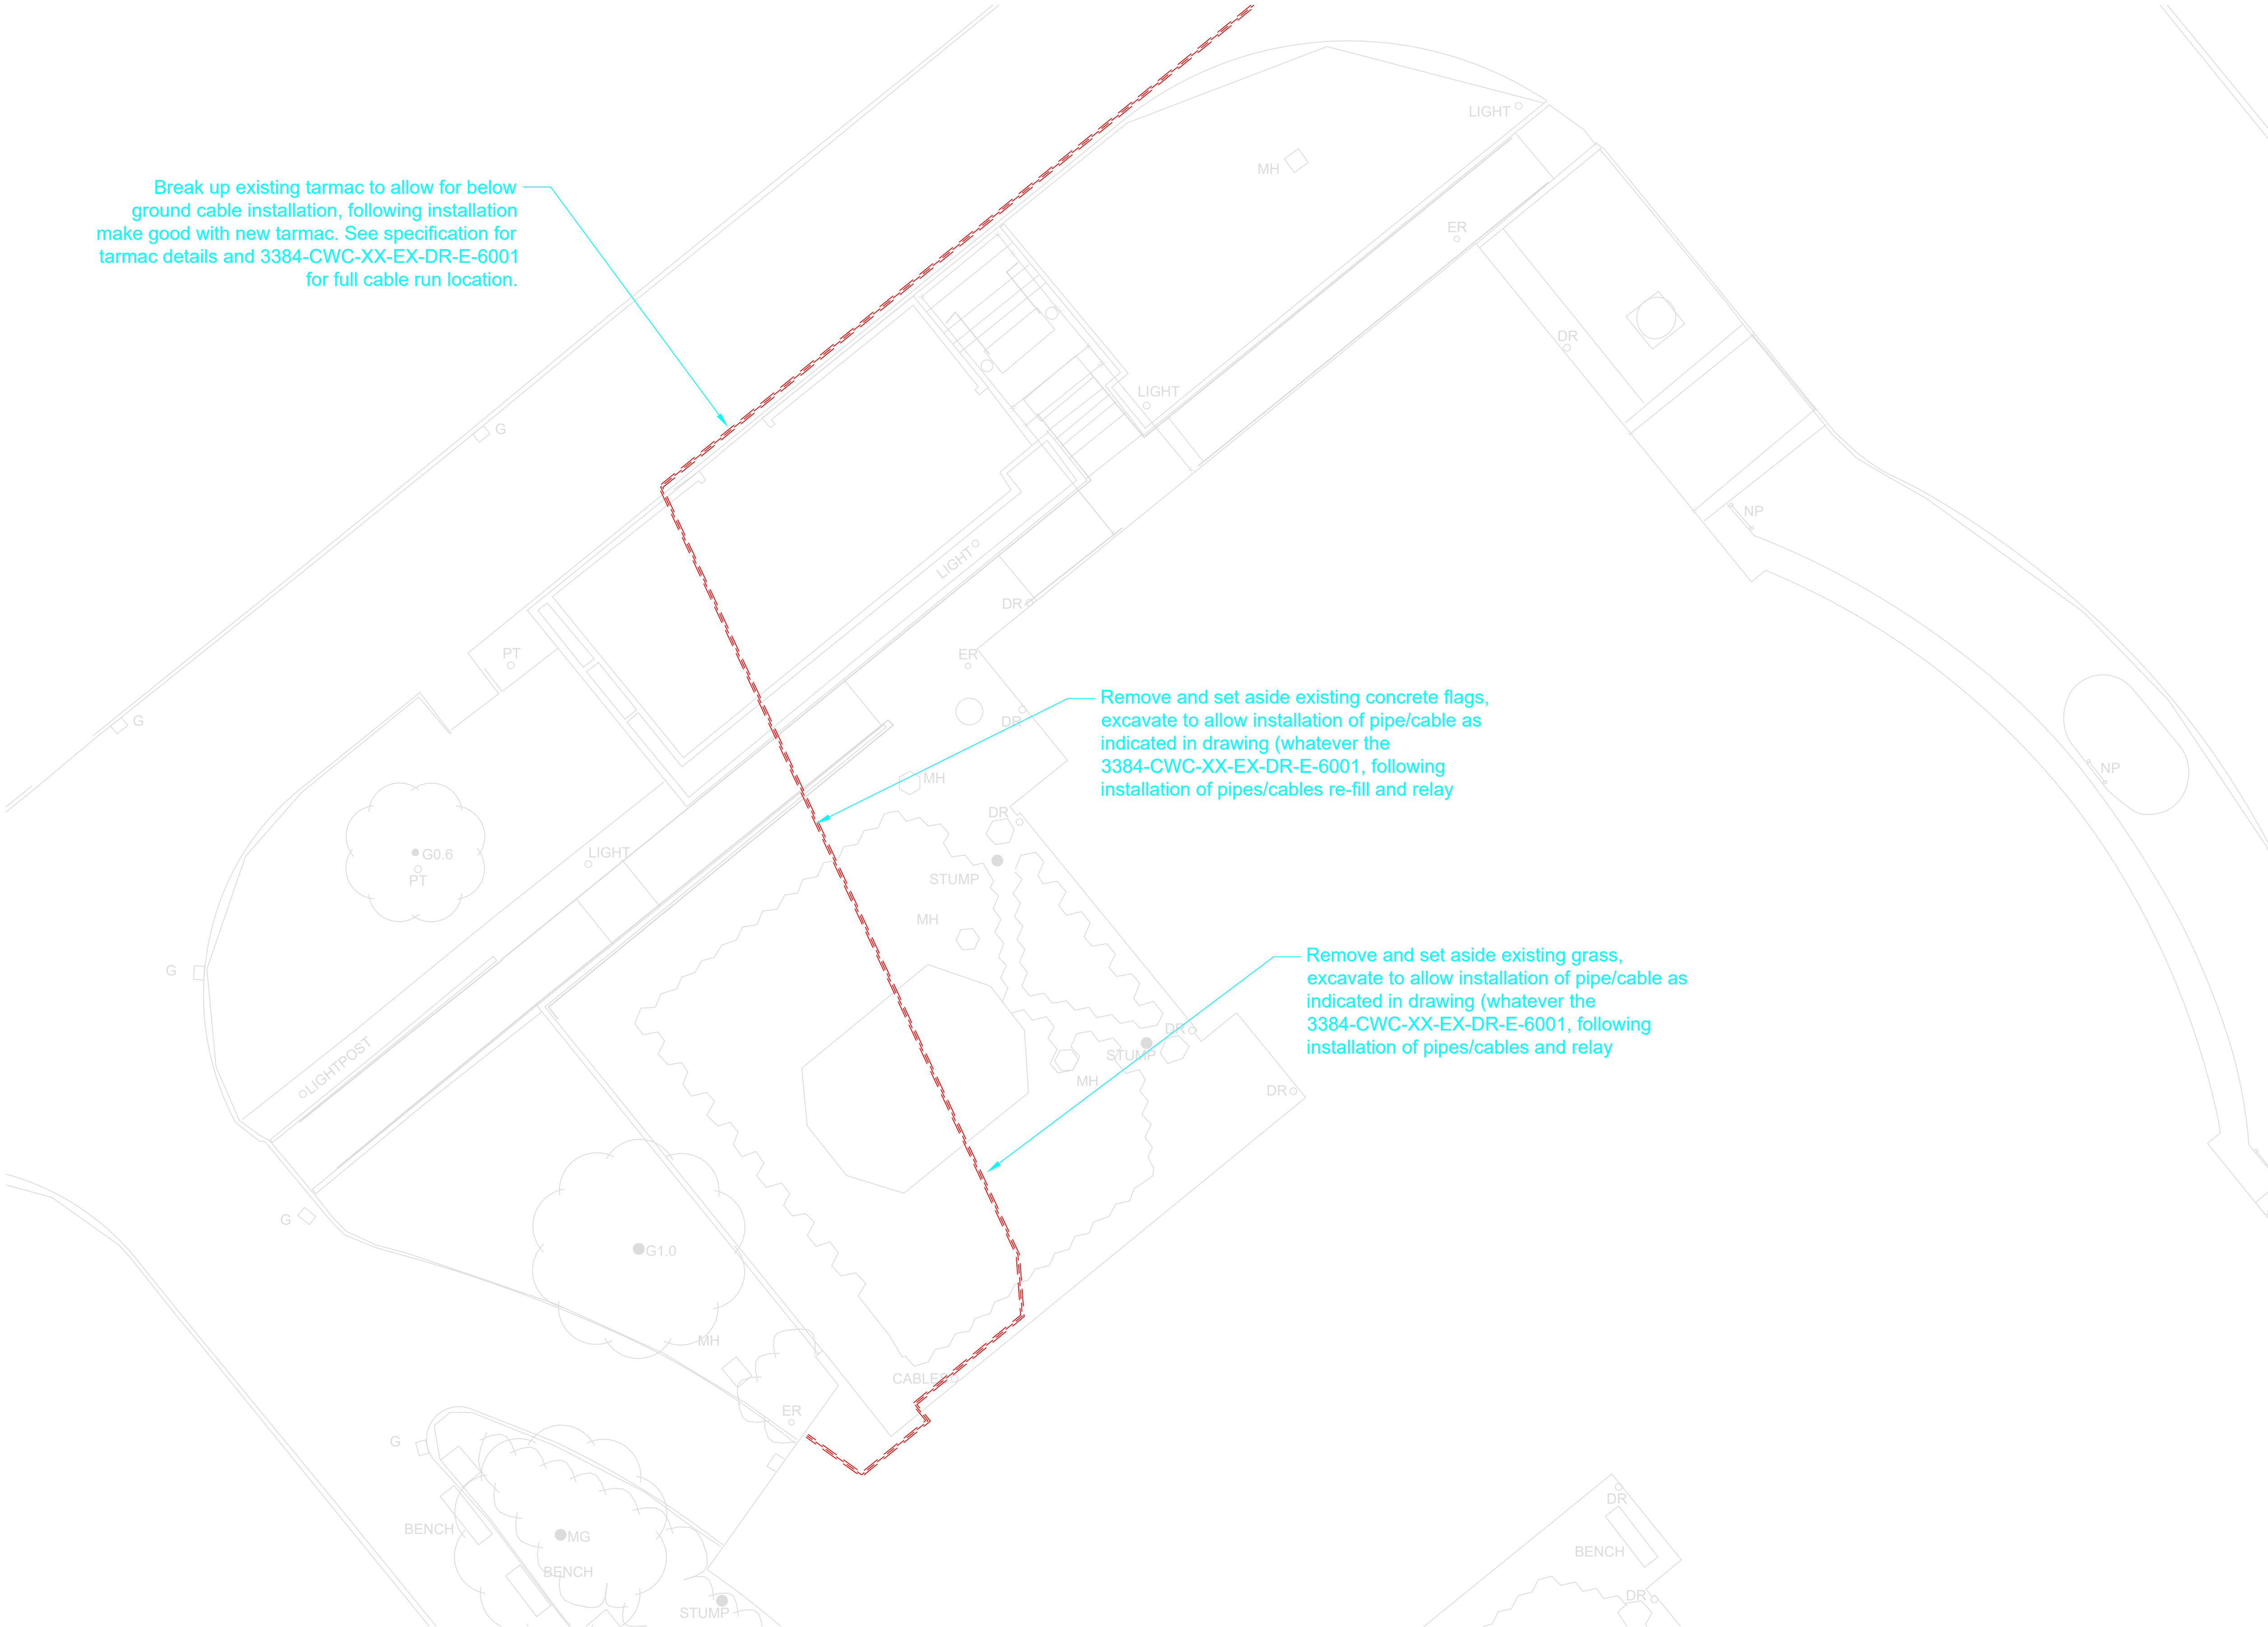

BLACKLEY CREMATORIUM PROPOSED LV CABLE
Scale 1:100

Notes:

Copyright: All rights reserved. This drawing must not be reproduced without permission from Drees & Sommer UK Ltd. Do not scale off this drawing. All dimensions are to be checked on site by contractor / sub contractor. Any discrepancies to be reported to Drees & Sommer UK Ltd.

DREES & SOMMER

Office Locations
Ashford, Birmingham, Leeds, Liverpool, London, Manchester & Oxford.
www.dreso.uk

Rev	Date	Revision notes	By	Check	
Client MCC Equans PSDS			Drawing Title Blackley Crematorium Cable Requirements		
Project Title Decarbonisation Scheme Blackley Crematorium			Drawn JH	Date 12/24	
			Checked GM	Date 12/24	
DWG No.	24598.107	Scale	1:100	Revision	