


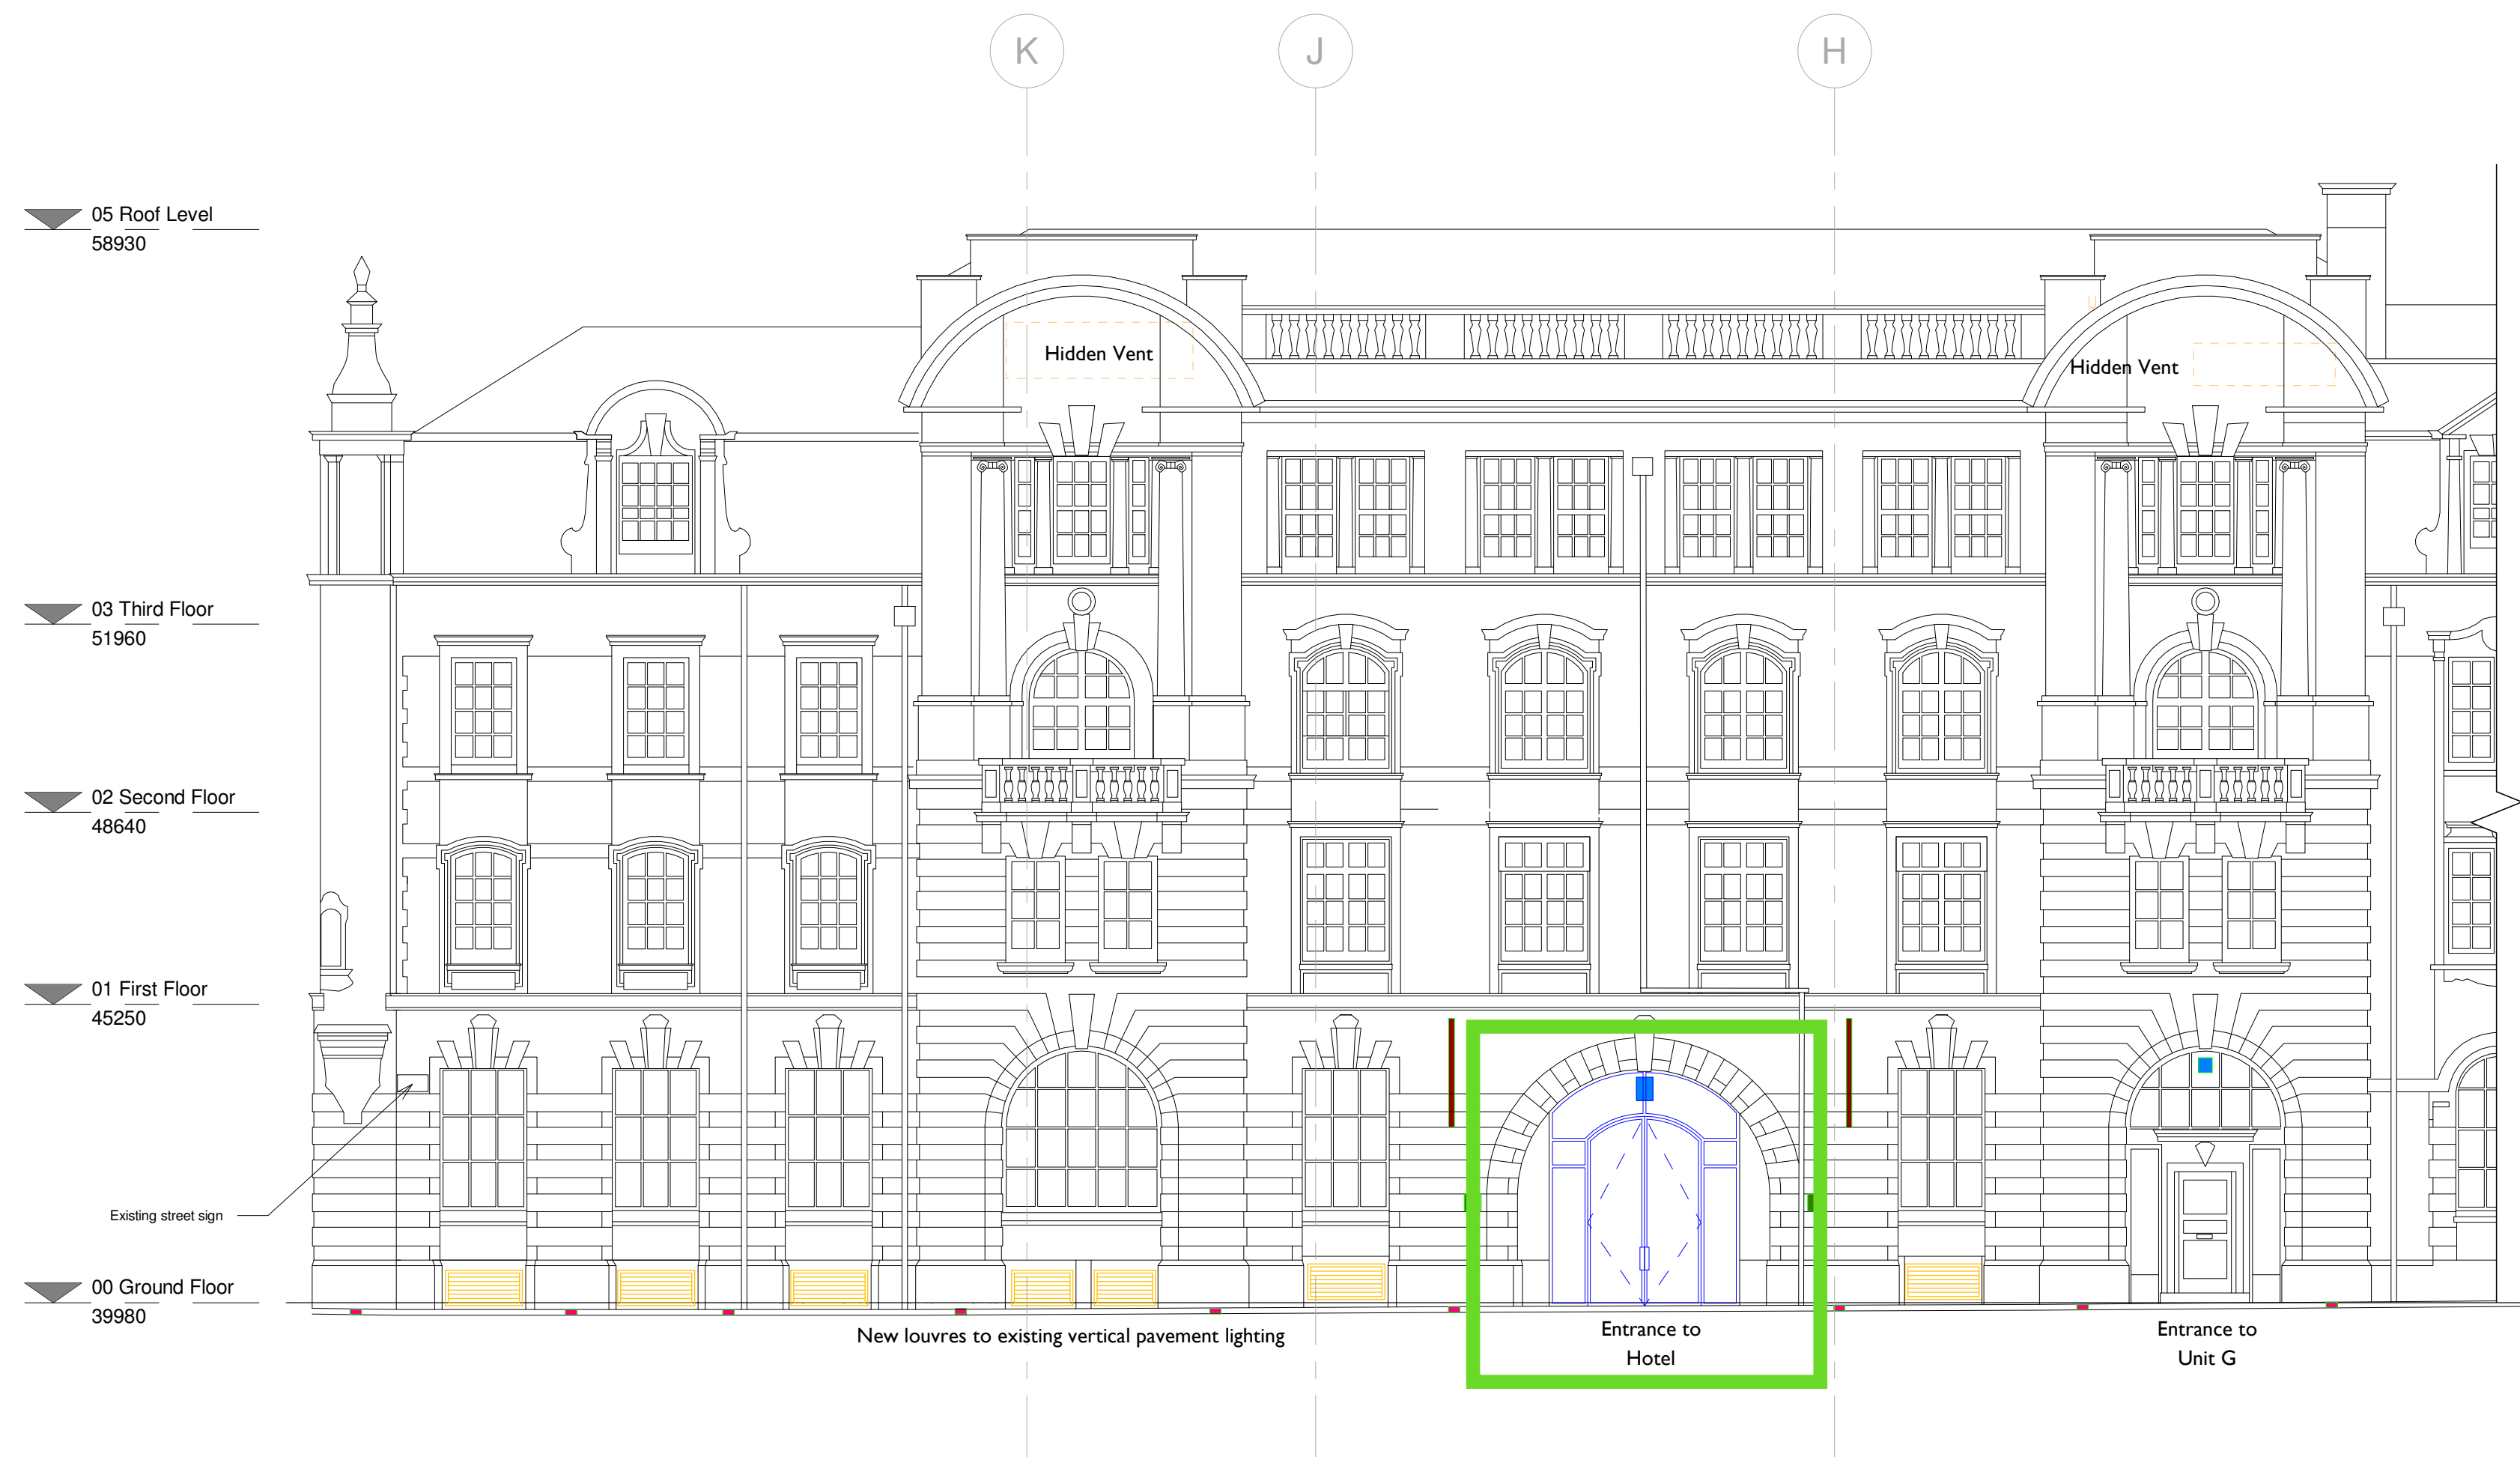

1 Whitworth Street Elevation Proposed
2008 1 : 100



2 Whitworth Street Elevation Proposed 2
2008 1 : 100

Notes:

Drawings are based on survey data and may not accurately represent what is physically present.



Do not scale from this drawing. All dimensions are to be verified on site before proceeding with the work.

All dimensions are in millimeters unless noted otherwise.

Purcell shall be notified in writing of any discrepancies.

Key Plan

not to scale

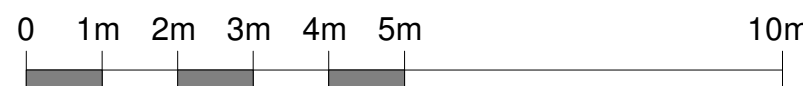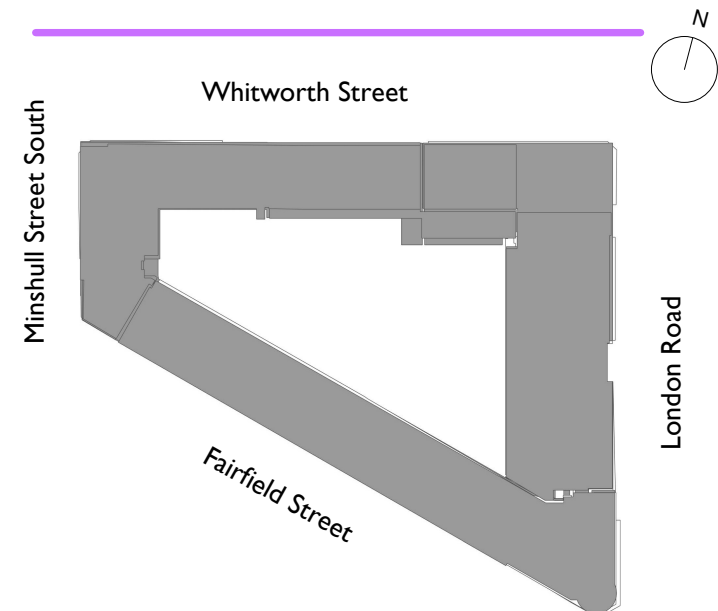

Lighting, Signage & Service Penetration Key

- Proposed Signage Banner with Lighting
- Proposed Signage Wall Mounted
- Proposed Lighting Wall Mounted
- Proposed Lighting Mounted within Opening / New recessed soffit lighting
- Proposed Uplighting Recessed in Floor

- Zone for services to elevation (Hot and cold pipes, refrigerant pipe and SVP's exact location TBC)
- New elements
- Signage and Lighting
- Services
- SVP penetrations through roof. Exact locations TBC

To be read in conjunction with CWC M&E drawings

1	05/12/19	For Planning
2	06/12/19	Minor amendments

REV	DATE	DESCRIPTION
-----	------	-------------

CLIENT

Allied London

PROJECT

London Road Fire Station

JOB NUMBER

240242

TITLE


Proposed Whitworth St Elevation


SIZE	SCALE	LAST REVISED	DRAWN	CHECKED
A1L	As indicated	06/12/2019 16:25:27	Author	Checker

REV	SUITABILITY/REASON FOR ISSUE
2	S2 FOR PLANNING

DRAWING NUMBER

240242-PUR-FS-A-2008

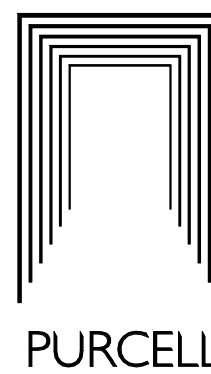

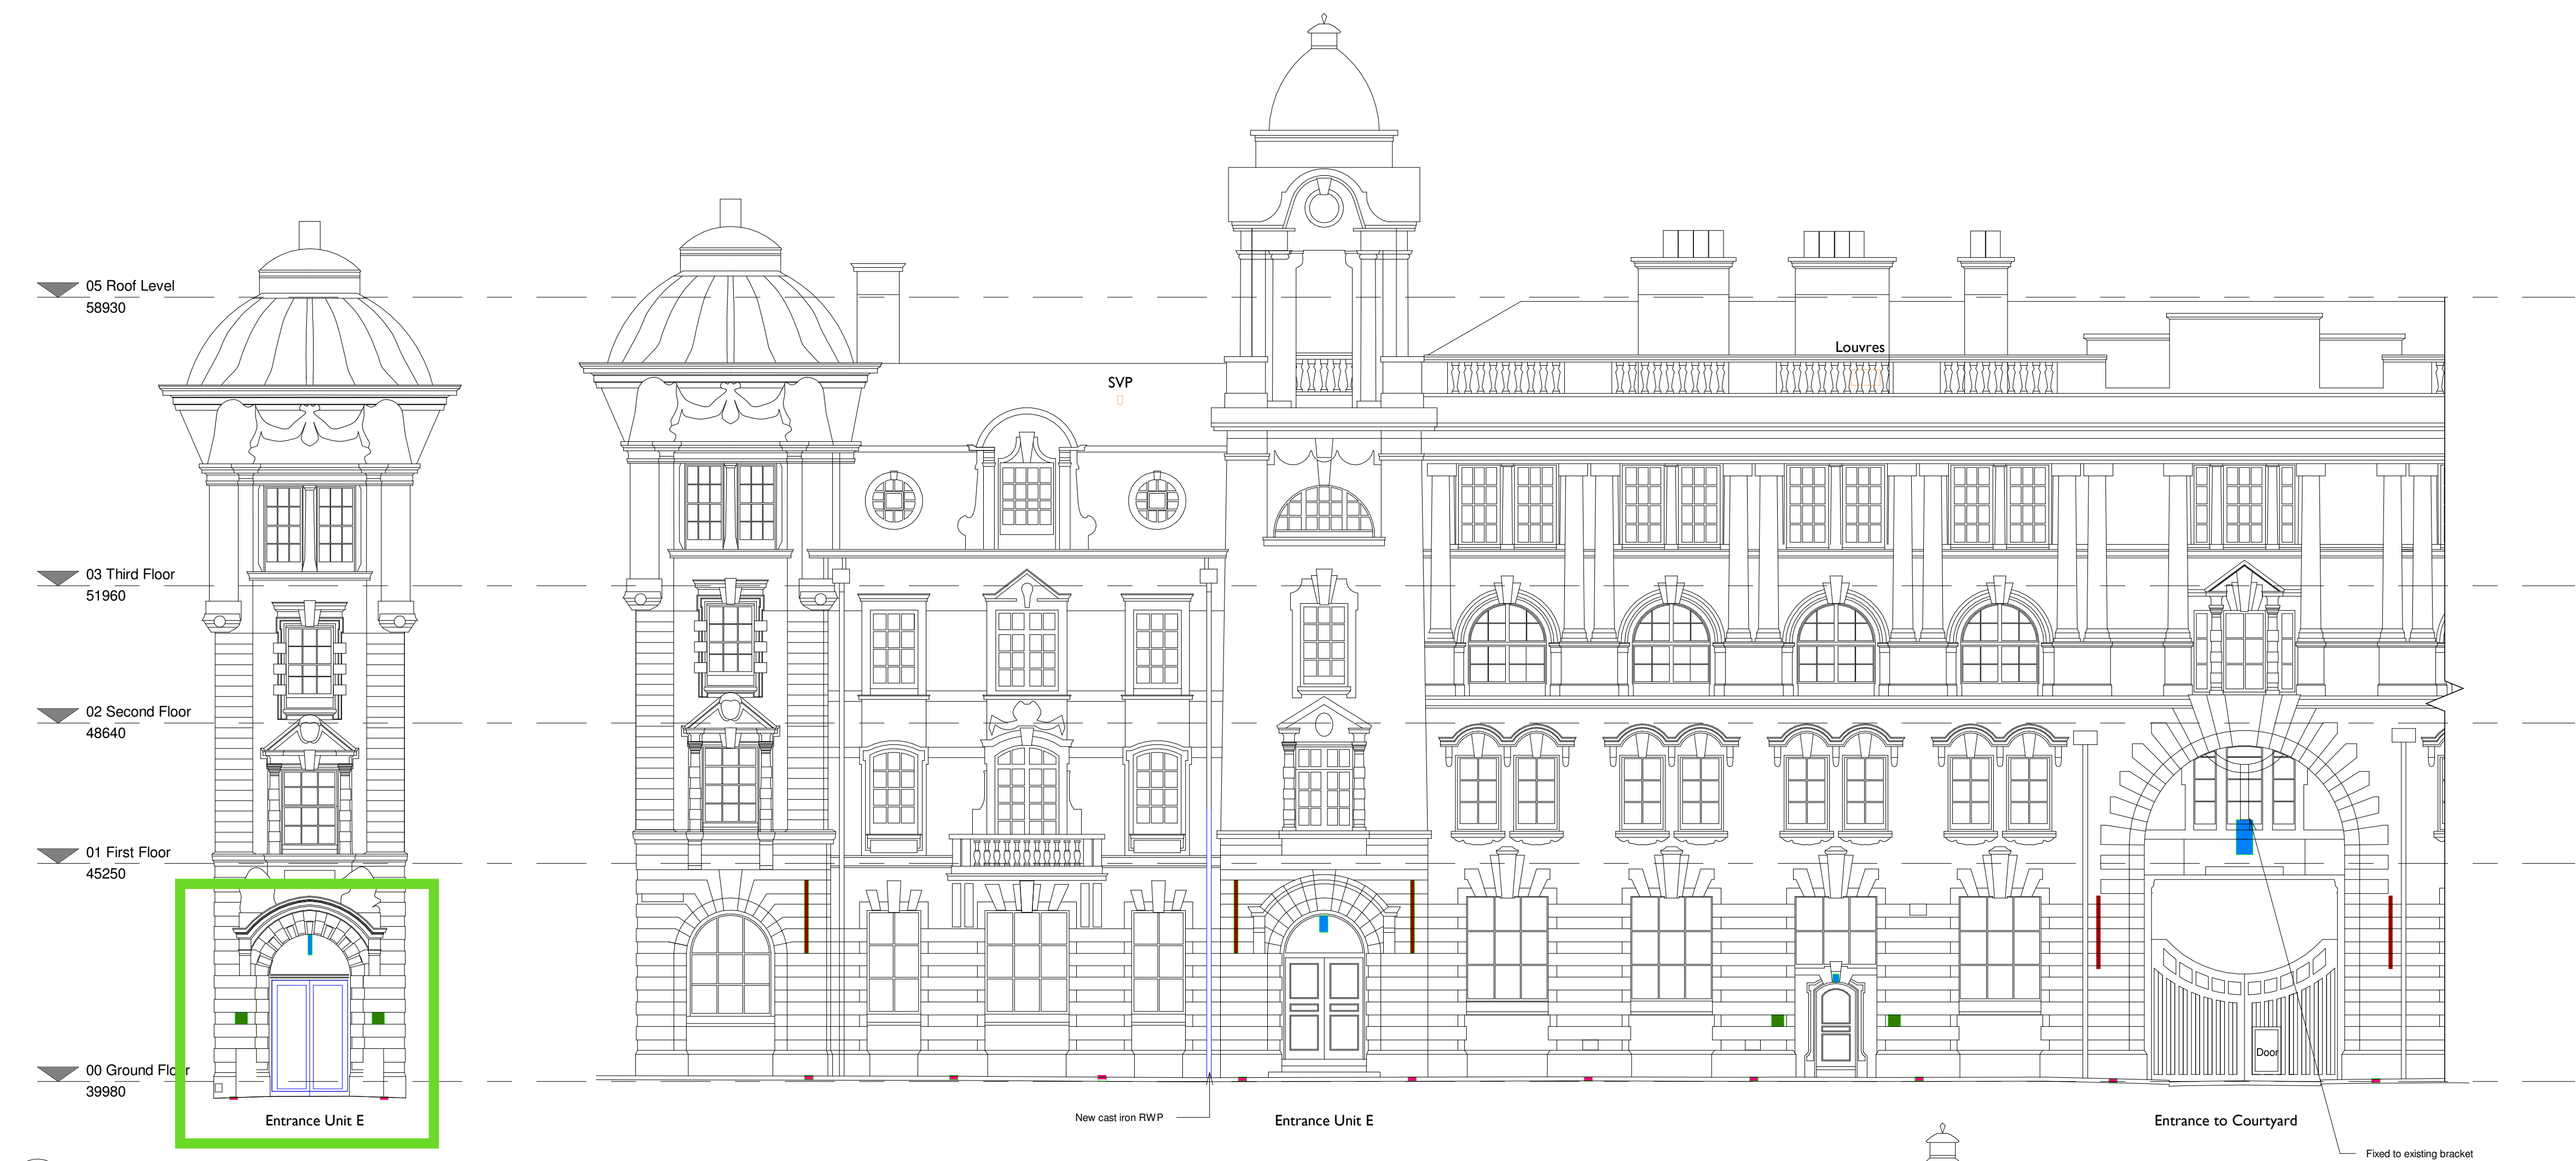

1 London Rd Elevation Proposed
2009 I : 100




2 London Rd Elevation Proposed 2
2009 I : 100

Notes:
Drawings are based on survey data and may not accurately represent what is physically present.

Do not scale from this drawing. All dimensions are to be verified on site before proceeding with the work.


All dimensions are in millimeters unless noted otherwise.

Purcell shall be notified in writing of any discrepancies.

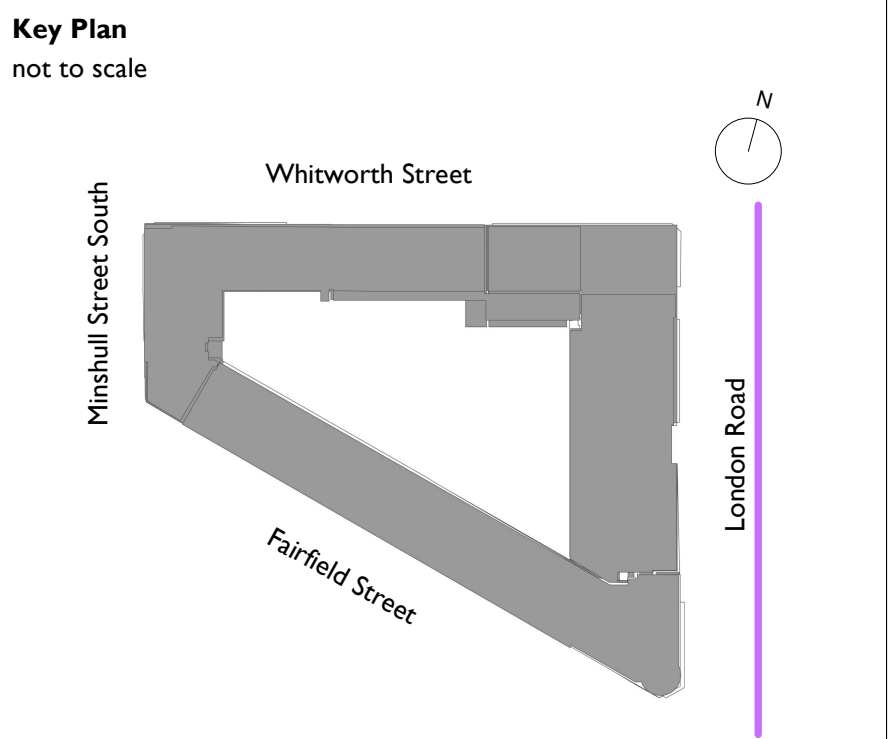

- Lighting, Signage & Service Penetration Key**
- Proposed Signage Banner with Lighting
 - Proposed Signage Wall Mounted
 - Proposed Lighting Wall Mounted
 - Proposed Lighting Mounted within Opening / New recessed soffit lighting
 - Proposed Uplighting Recessed in Floor
 - Zone for services to elevation (Hot and cold pipes, refrigerant pipe and SVP's exact location TBC)
 - New elements
 - Signage and Lighting
 - Services
 - SVP penetrations through roof. Exact locations TBC
- To be read in conjunction with CWC M&E drawings

I	06/12/19	For Planning
REV	DATE	DESCRIPTION
CLIENT Allied London		
PROJECT London Road Fire Station		
JOB NUMBER 240242		
TITLE Proposed London Rd Elevation		
SIZE A1L	SCALE As indicated	LAST REVISED 06/12/2019 12:39:50
REV I	SUITABILITY/REASON FOR ISSUE S2 FOR PLANNING	DRAWN Author
DRAWING NUMBER 240242-PUR-FS-A-2009		
St James', 79 Oxford Street, Manchester, M1 6FQ © PURCELL 2019. PURCELL ® IS THE TRADING NAME OF PURCELL ARCHITECTURE LTD.		

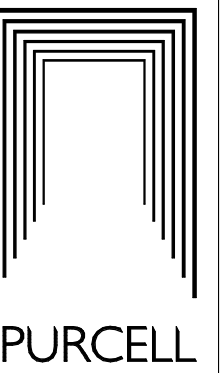



1
2010
Fairfield Street Elevation Proposed
1 : 100



2
2010
Fairfield Street Elevation Proposed 2
1 : 100

Notes:

Drawings are based on survey data and may not accurately represent what is physically present.


Do not scale from this drawing. All dimensions are to be verified on site before proceeding with the work.

All dimensions are in millimeters unless noted otherwise.

Purcell shall be notified in writing of any discrepancies.

Key Plan

not to scale

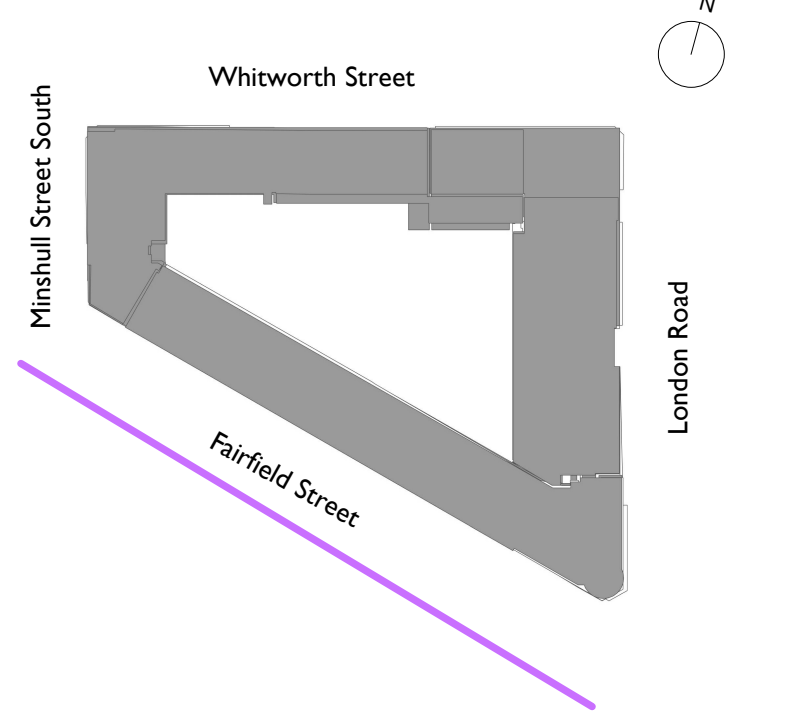

Lighting, Signage & Service Penetration Key

- Proposed Signage Banner with Lighting
 - Proposed Signage Wall Mounted
 - Proposed Lighting Wall Mounted
 - Proposed Lighting Mounted within Opening / New recessed soffit lighting
 - Proposed Uplighting Recessed in Floor
 - Zone for services to elevation (Hot and cold pipes, refrigerant pipe and SVP's exact location TBC)
 - New elements
 - Signage and Lighting
 - Services
 - SVP penetrations through roof. Exact locations TBC
- To be read in conjunction with CWC M&E drawings

1 06/12/19 For Planning

REV	DATE	DESCRIPTION
-----	------	-------------

CLIENT

Allied London

PROJECT

London Road Fire Station

JOB NUMBER

240242

TITLE

Proposed Fairfield St Elevation


SIZE	SCALE	LAST REVISED	DRAWN	CHECKED
A1L	As indicated	06/12/2019 12:39:51	Author	Checker


REV	SUITABILITY/REASON FOR ISSUE
1	S2 FOR PLANNING

DRAWING NUMBER

240242-PUR-FS-A-2010

St James', 79 Oxford Street, Manchester, M1 4FQ
© PURCELL 2019. PURCELL IS THE TRADING NAME OF PURCELL ARCHITECTURE LTD.

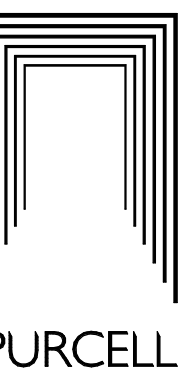

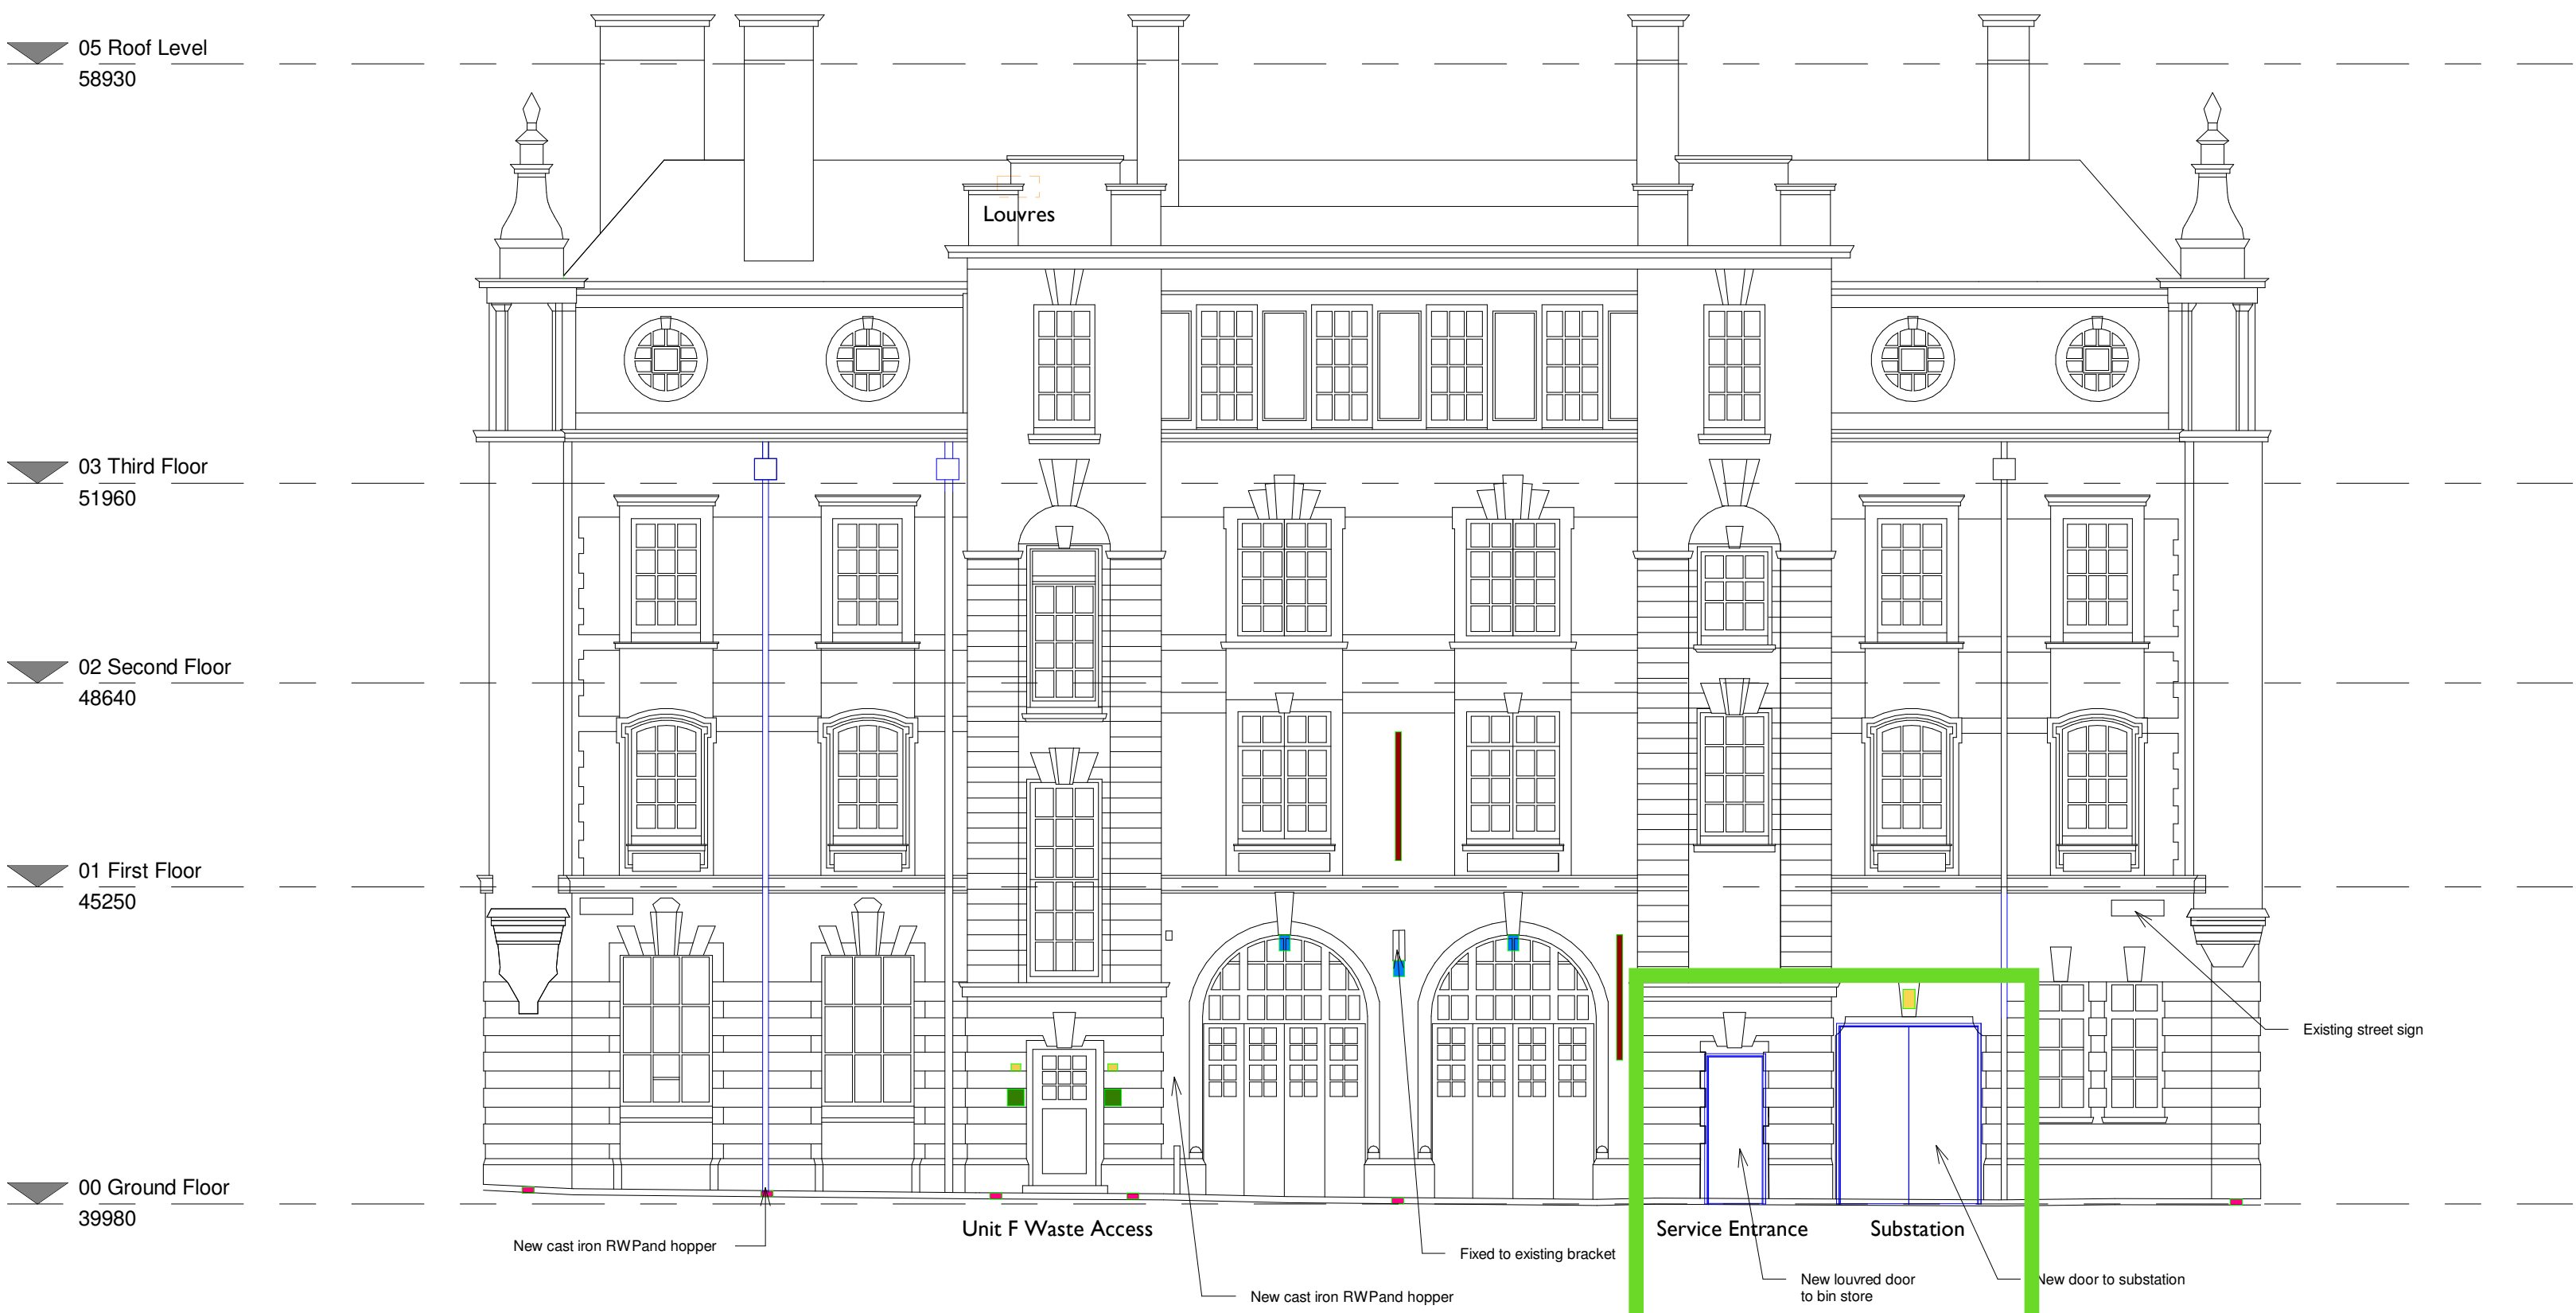


Minshall Street Elevation Proposed
2011
1 : 100

Notes:
Drawings are based on survey data and may not accurately represent what is physically present.

Do not scale from this drawing. All dimensions are to be verified on site before proceeding with the work.

All dimensions are in millimeters unless noted otherwise.

Purcell shall be notified in writing of any discrepancies.

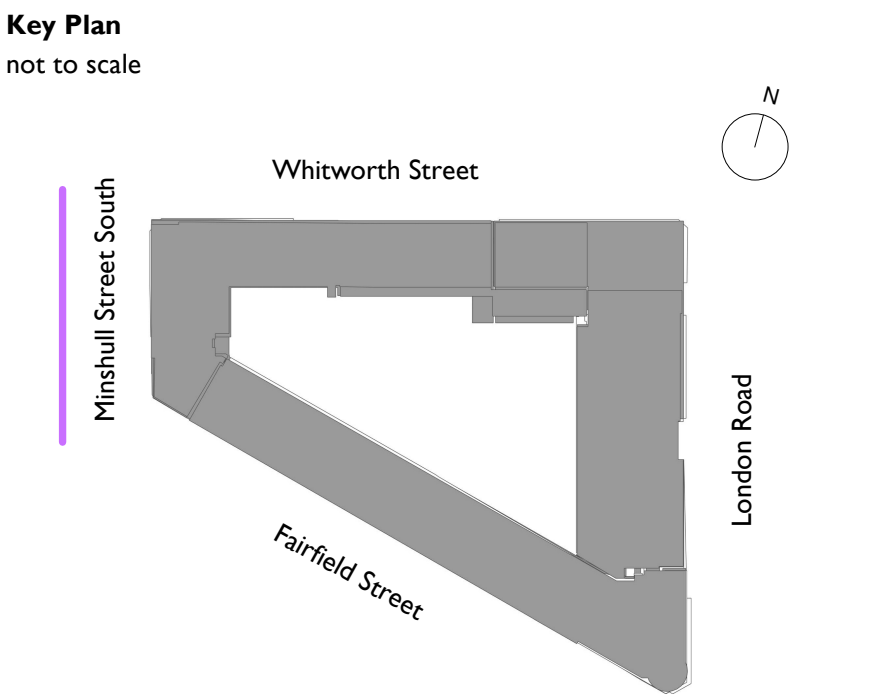

Lighting, Signage & Service Penetration Key

- Proposed Signage Banner with Lighting
 - Proposed Signage Wall Mounted
 - Proposed Lighting Wall Mounted
 - Proposed Lighting Mounted within Opening / New recessed soffit lighting
 - Proposed Uplighting Recessed in Floor
 - Zone for services to elevation (Hot and cold pipes, refrigerant pipe and SVP's exact location TBC)
 - New elements
 - Signage and Lighting
 - Services
 - SVP penetrations through roof. Exact locations TBC
- To be read in conjunction with CWC M&E drawings

1	06/12/19	For Planning
2	06/12/19	Minor amendments
REV	DATE	DESCRIPTION

CLIENT
Allied London

PROJECT
London Road Fire Station

JOB NUMBER
240242


PURCELL

TITLE
Proposed Minshall St Elevation


SIZE	SCALE	LAST REVISED	DRAWN	CHECKED
A1L	As indicated	06/12/2019 16:25:27	Author	Checker

REV	SUITABILITY/REASON FOR ISSUE
2	S2 FOR PLANNING

DRAWING NUMBER
240242-PUR-FS-A-2011

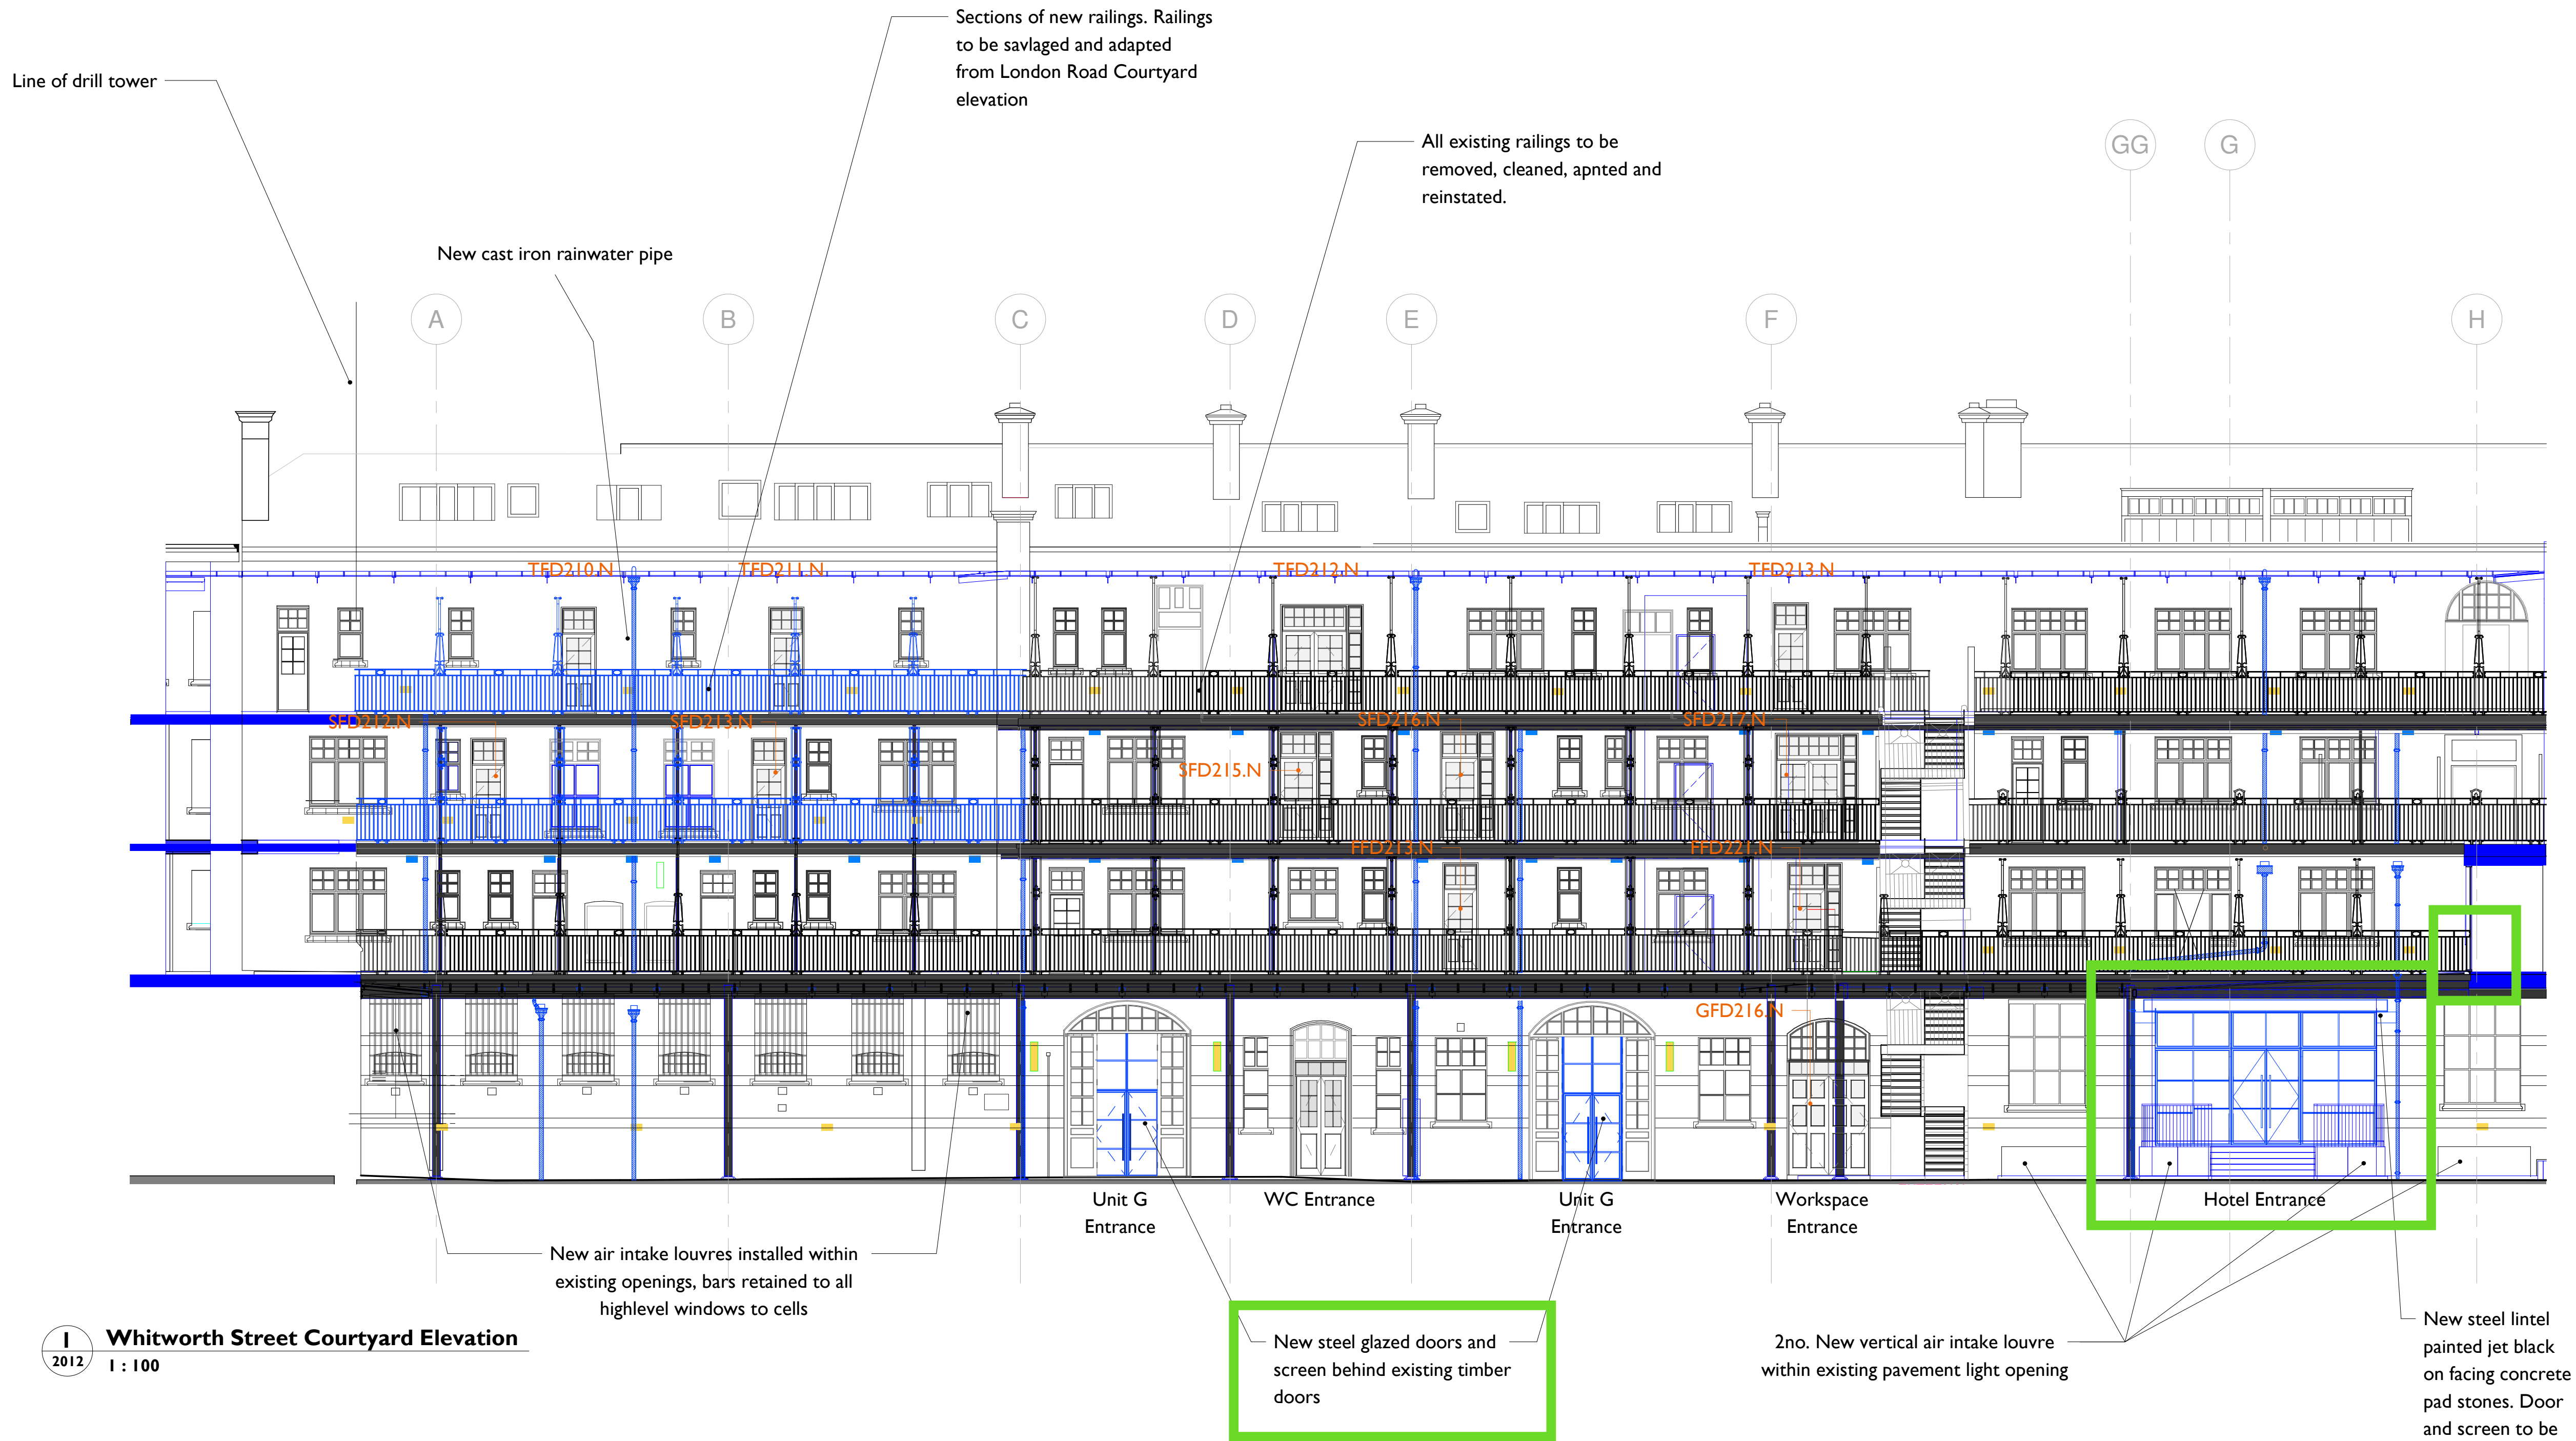

Whitworth Street Courtyard Elevation
I : 100

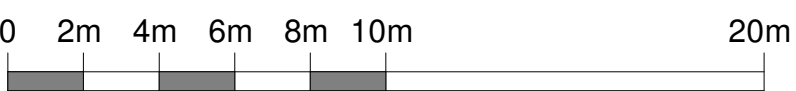


Notes:
Drawings are based on survey data and may not accurately represent what is physically present.

Do not scale from this drawing. All dimensions are to be verified on site before proceeding with the work.

All dimensions are in millimeters unless noted otherwise.

Purcell shall be notified in writing of any discrepancies.

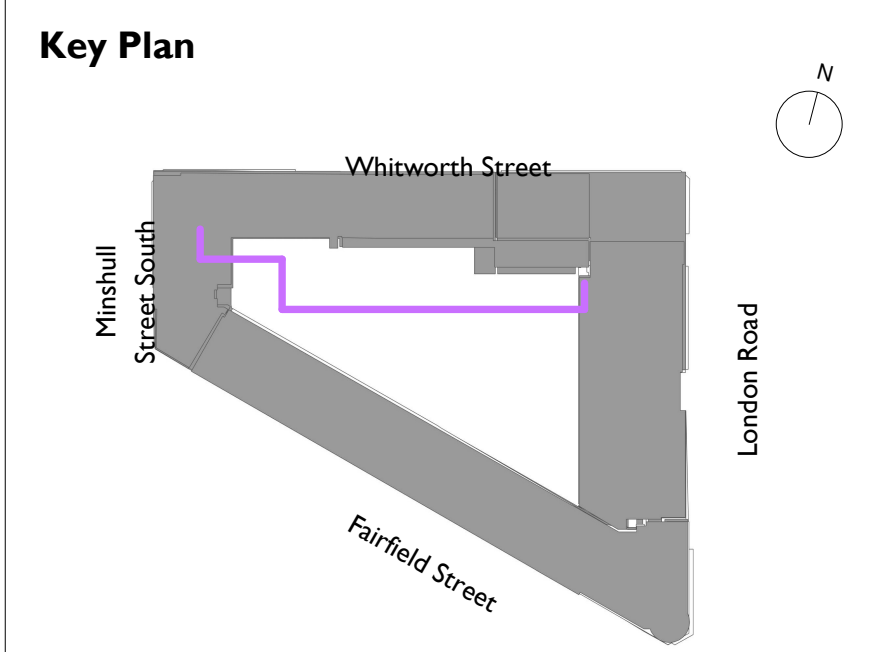

- Lighting, Signage & Service Penetration Key**
- Proposed Signage Banner with Lighting
 - Proposed Signage Wall Mounted
 - Proposed Lighting Wall Mounted
 - Proposed Lighting Mounted within Opening / New recessed soffit lighting
 - Proposed Uplighting Recessed in Floor
 - Zone for services to elevation (Hot and cold pipes, refrigerant pipe and SVP's exact location TBC)
 - New elements
 - Signage and Lighting
 - Services
 - SVP penetrations through roof. Exact locations TBC

Note:
To be read in conjunction with CWC M&E drawings


8	20/10/2020	ISSUED FOR WS4
9	09/12/2020	ISSUE FOR TENDER
10	21/01/2021	HOTEL ENTRANCE

REV	DATE	DESCRIPTION
-----	------	-------------

CLIENT
Allied London

PROJECT
London Road Fire Station

JOB NUMBER
240242

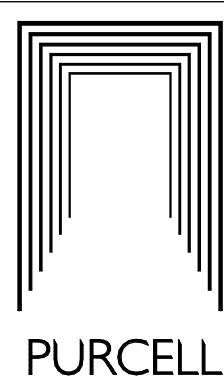


TITLE
Proposed Whitworth Street Courtyard Elevation

SIZE	SCALE	LAST REVISED	DRAWN	CHECKED
A1L	As indicated	21/01/2021 15:37:44	RM	TB

REV	SUITABILITY/REASON FOR ISSUE
10	ISSUED FOR WS4

DRAWING NUMBER
LRFS-PUR-01-ZZ-DR-A-2012

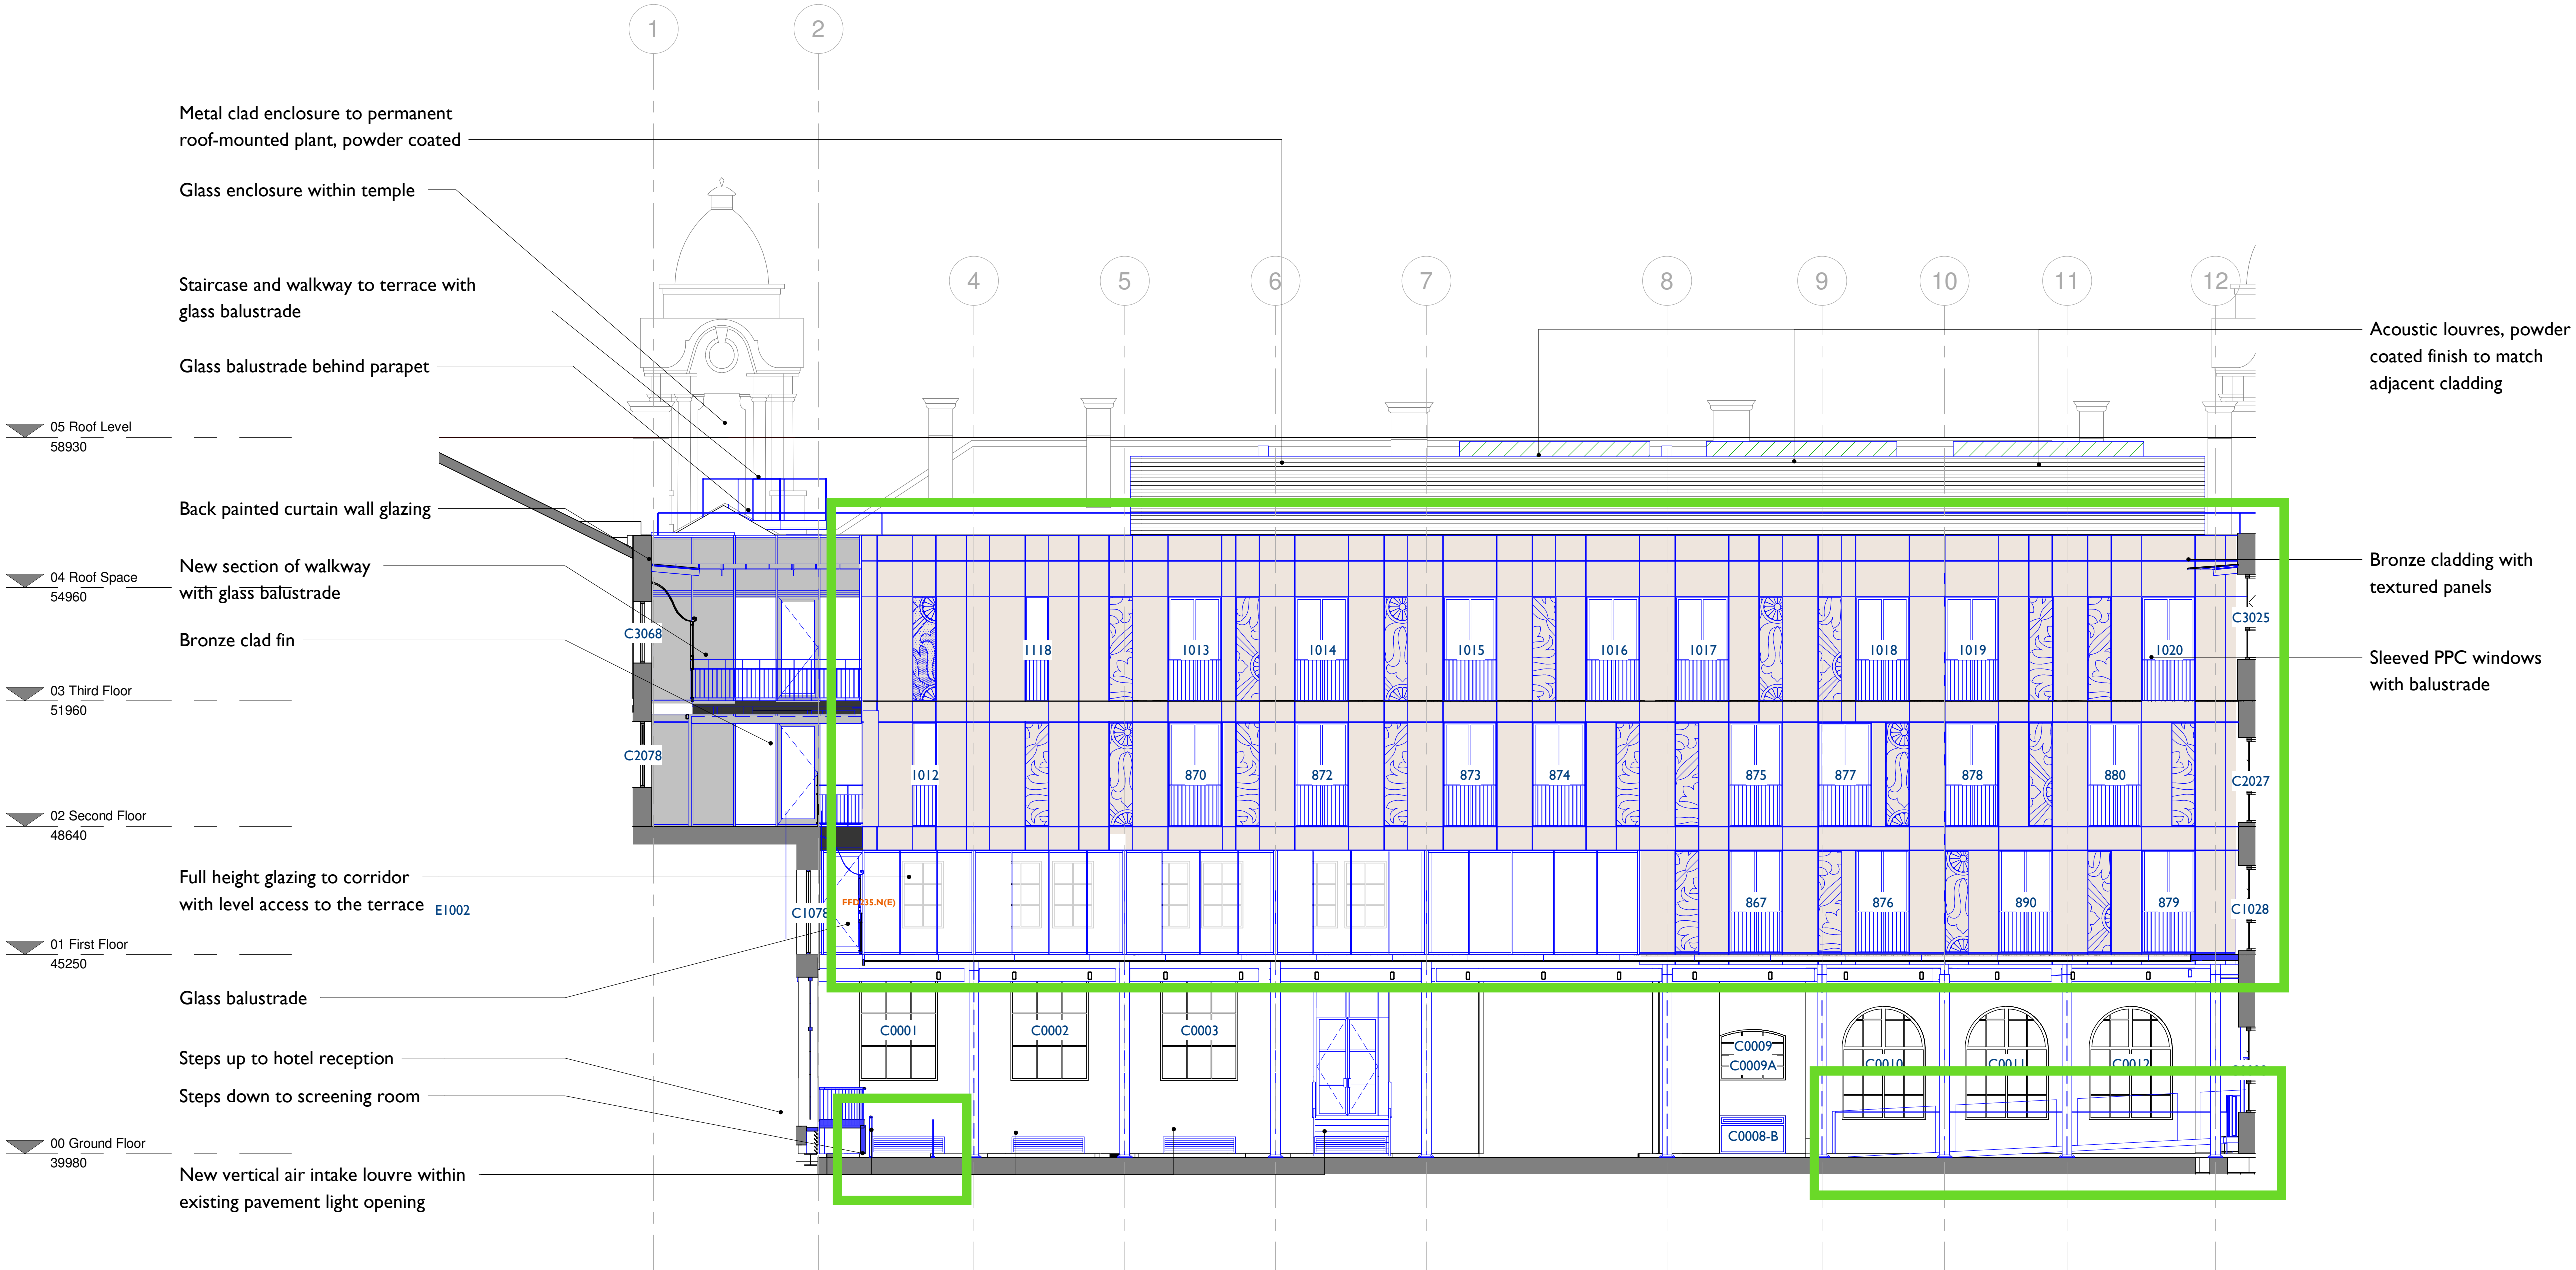


1 London Road Courtyard Elevation
2013
1 : 100

Notes:
Drawings are based on survey data and may not accurately represent what is physically present.

Do not scale from this drawing. All dimensions are to be verified on site before proceeding with the work.

All dimensions are in millimeters unless noted otherwise.

Purcell shall be notified in writing of any discrepancies.

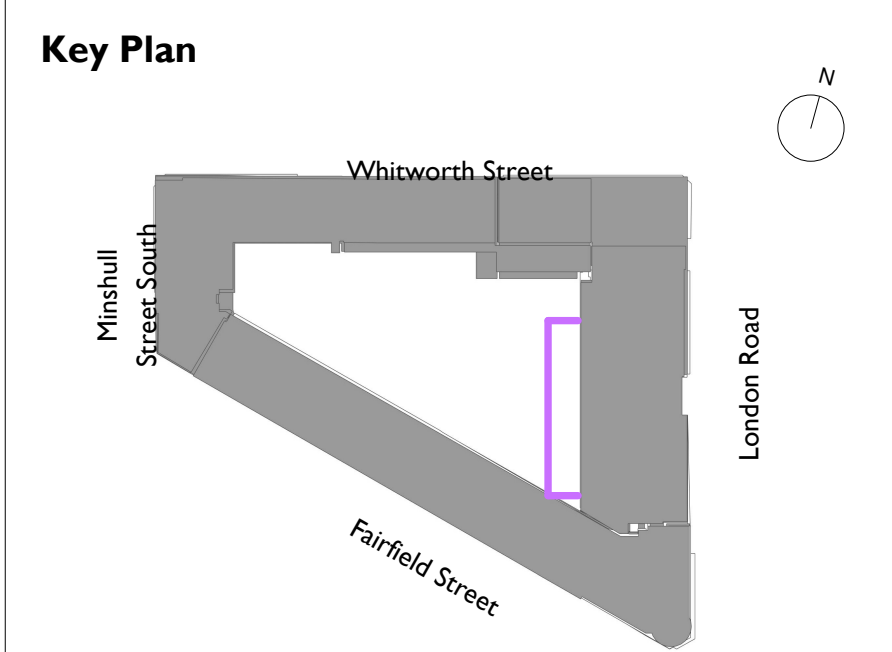


- Lighting, Signage & Service Penetration Key**
- Proposed Signage Banner with Lighting
 - Proposed Signage Wall Mounted
 - Proposed Lighting Wall Mounted
 - Proposed Lighting Mounted within Opening / New recessed soffit lighting
 - Proposed Uplighting Recessed in Floor
 - Zone for services to elevation (Hot and cold pipes, refrigerant pipe and SVP's exact location TBC)
 - New elements
 - Signage and Lighting
 - Services
 - SVP penetrations through roof. Exact locations TBC

Note:
To be read in conjunction with CWC M&E drawings


6	31/07/2020	Issued for Stage Sign Off
7	02/10/2020	ISSUED FOR WS4
8	09/12/2020	ISSUE FOR TENDER

REV	DATE	DESCRIPTION
CLIENT Allied London		
PROJECT London Road Fire Station		
JOB NUMBER 240242		

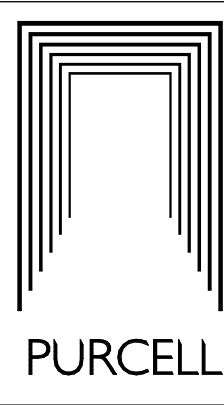

TITLE
Proposed London Road Courtyard Elevation

SIZE	SCALE	LAST REVISED	DRAWN	CHECKED
A1L	As indicated	09/12/2020 15:53:43	RM	TB
REV	SUITABILITY/REASON FOR ISSUE			
8	ISSUED FOR WS4			
DRAWING NUMBER				
LRFS-PUR-01-ZZ-DR-A-2013				
St James', 79 Oxford Street, Manchester, M1 6FQ				
© PURCELL 2019. PURCELL © IS THE TRADING NAME OF PURCELL ARCHITECTURE LTD.				

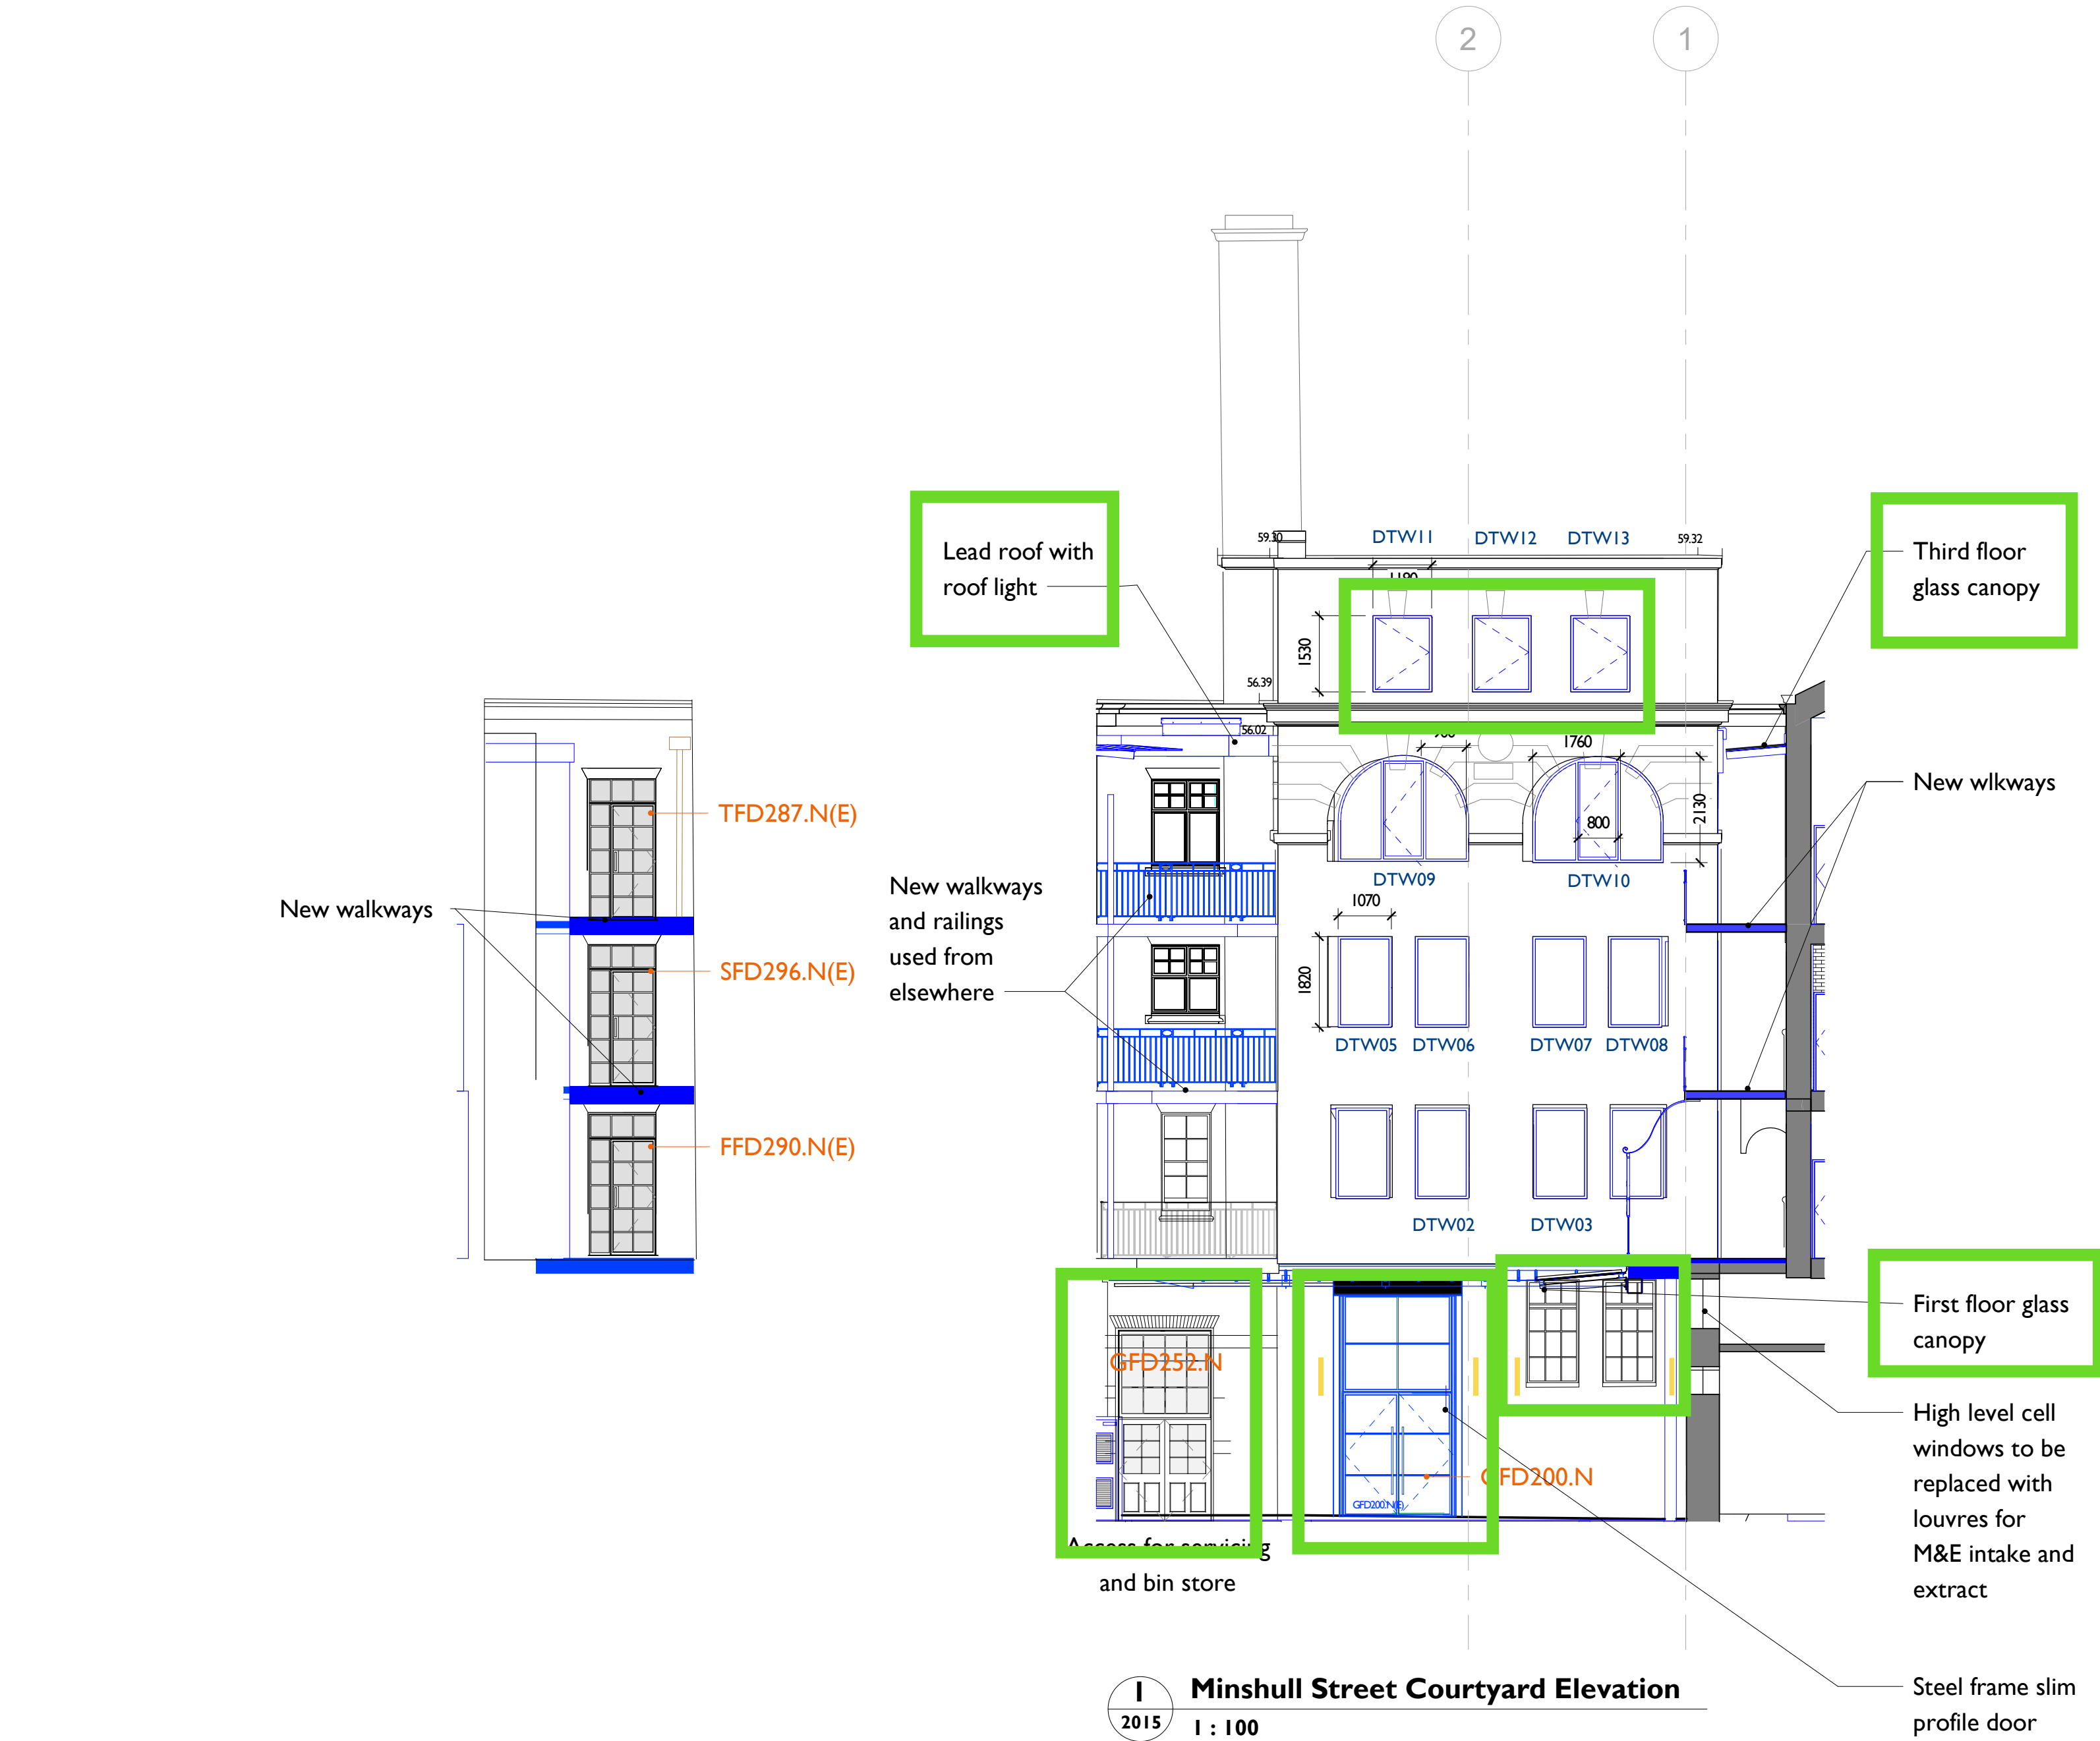


Notes:

Drawings are based on survey data and may not accurately represent what is physically present.

Do not scale from this drawing. All dimensions are to be verified on site before proceeding with the work.

All dimensions are in millimeters unless noted otherwise.

Purcell shall be notified in writing of any discrepancies.

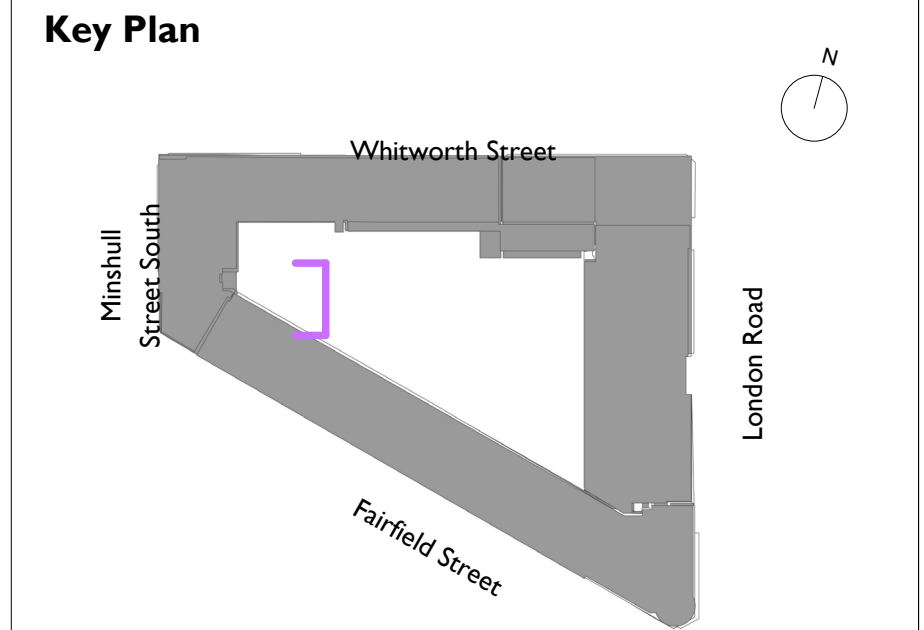

- Lighting, Signage & Service Penetration Key**
- Proposed Signage Banner with Lighting
 - Proposed Signage Wall Mounted
 - Proposed Lighting Wall Mounted
 - Proposed Lighting Mounted within Opening / New recessed soffit lighting
 - Proposed Uplighting Recessed in Floor
- New elements
- Ventilation louvre H71/451
 - Ventilation louvre H71/451 - hidden behind building elements in elevation
 - SVP penetrations through roof
 - SVP penetrations through roof - hidden behind building elements in elevation
 - Windows with secondary glazing

Note:

To be read in conjunction with M&E drawings.

Loctaions as Architects drawings

12	28/05/2021	ISSUED FOR V64
13	16/07/2021	V64 UPDATE
14	14/12/2021	ISSUED FOR PLANNING

REV	DATE	DESCRIPTION
-----	------	-------------

CLIENT
Allied London

PROJECT
London Road Fire Station

JOB NUMBER
240242

PURCELL

TITLE
Proposed Minshull Street Courtyard Elevation

SIZE	SCALE	LAST REVISED	DRAWN	CHECKED
A1L	As indicated	14/12/2021 14:58:25	JB	TB

REV	SUITABILITY/REASON FOR ISSUE
14	S4 - PLANNING

DRAWING NUMBER
LRFS-PUR-01-ZZ-DR-A-2015

St James', 79 Oxford Street, Manchester, M1 6FQ
© PURCELL 2019. PURCELL IS THE TRADING NAME OF PURCELL ARCHITECTURE LTD.