


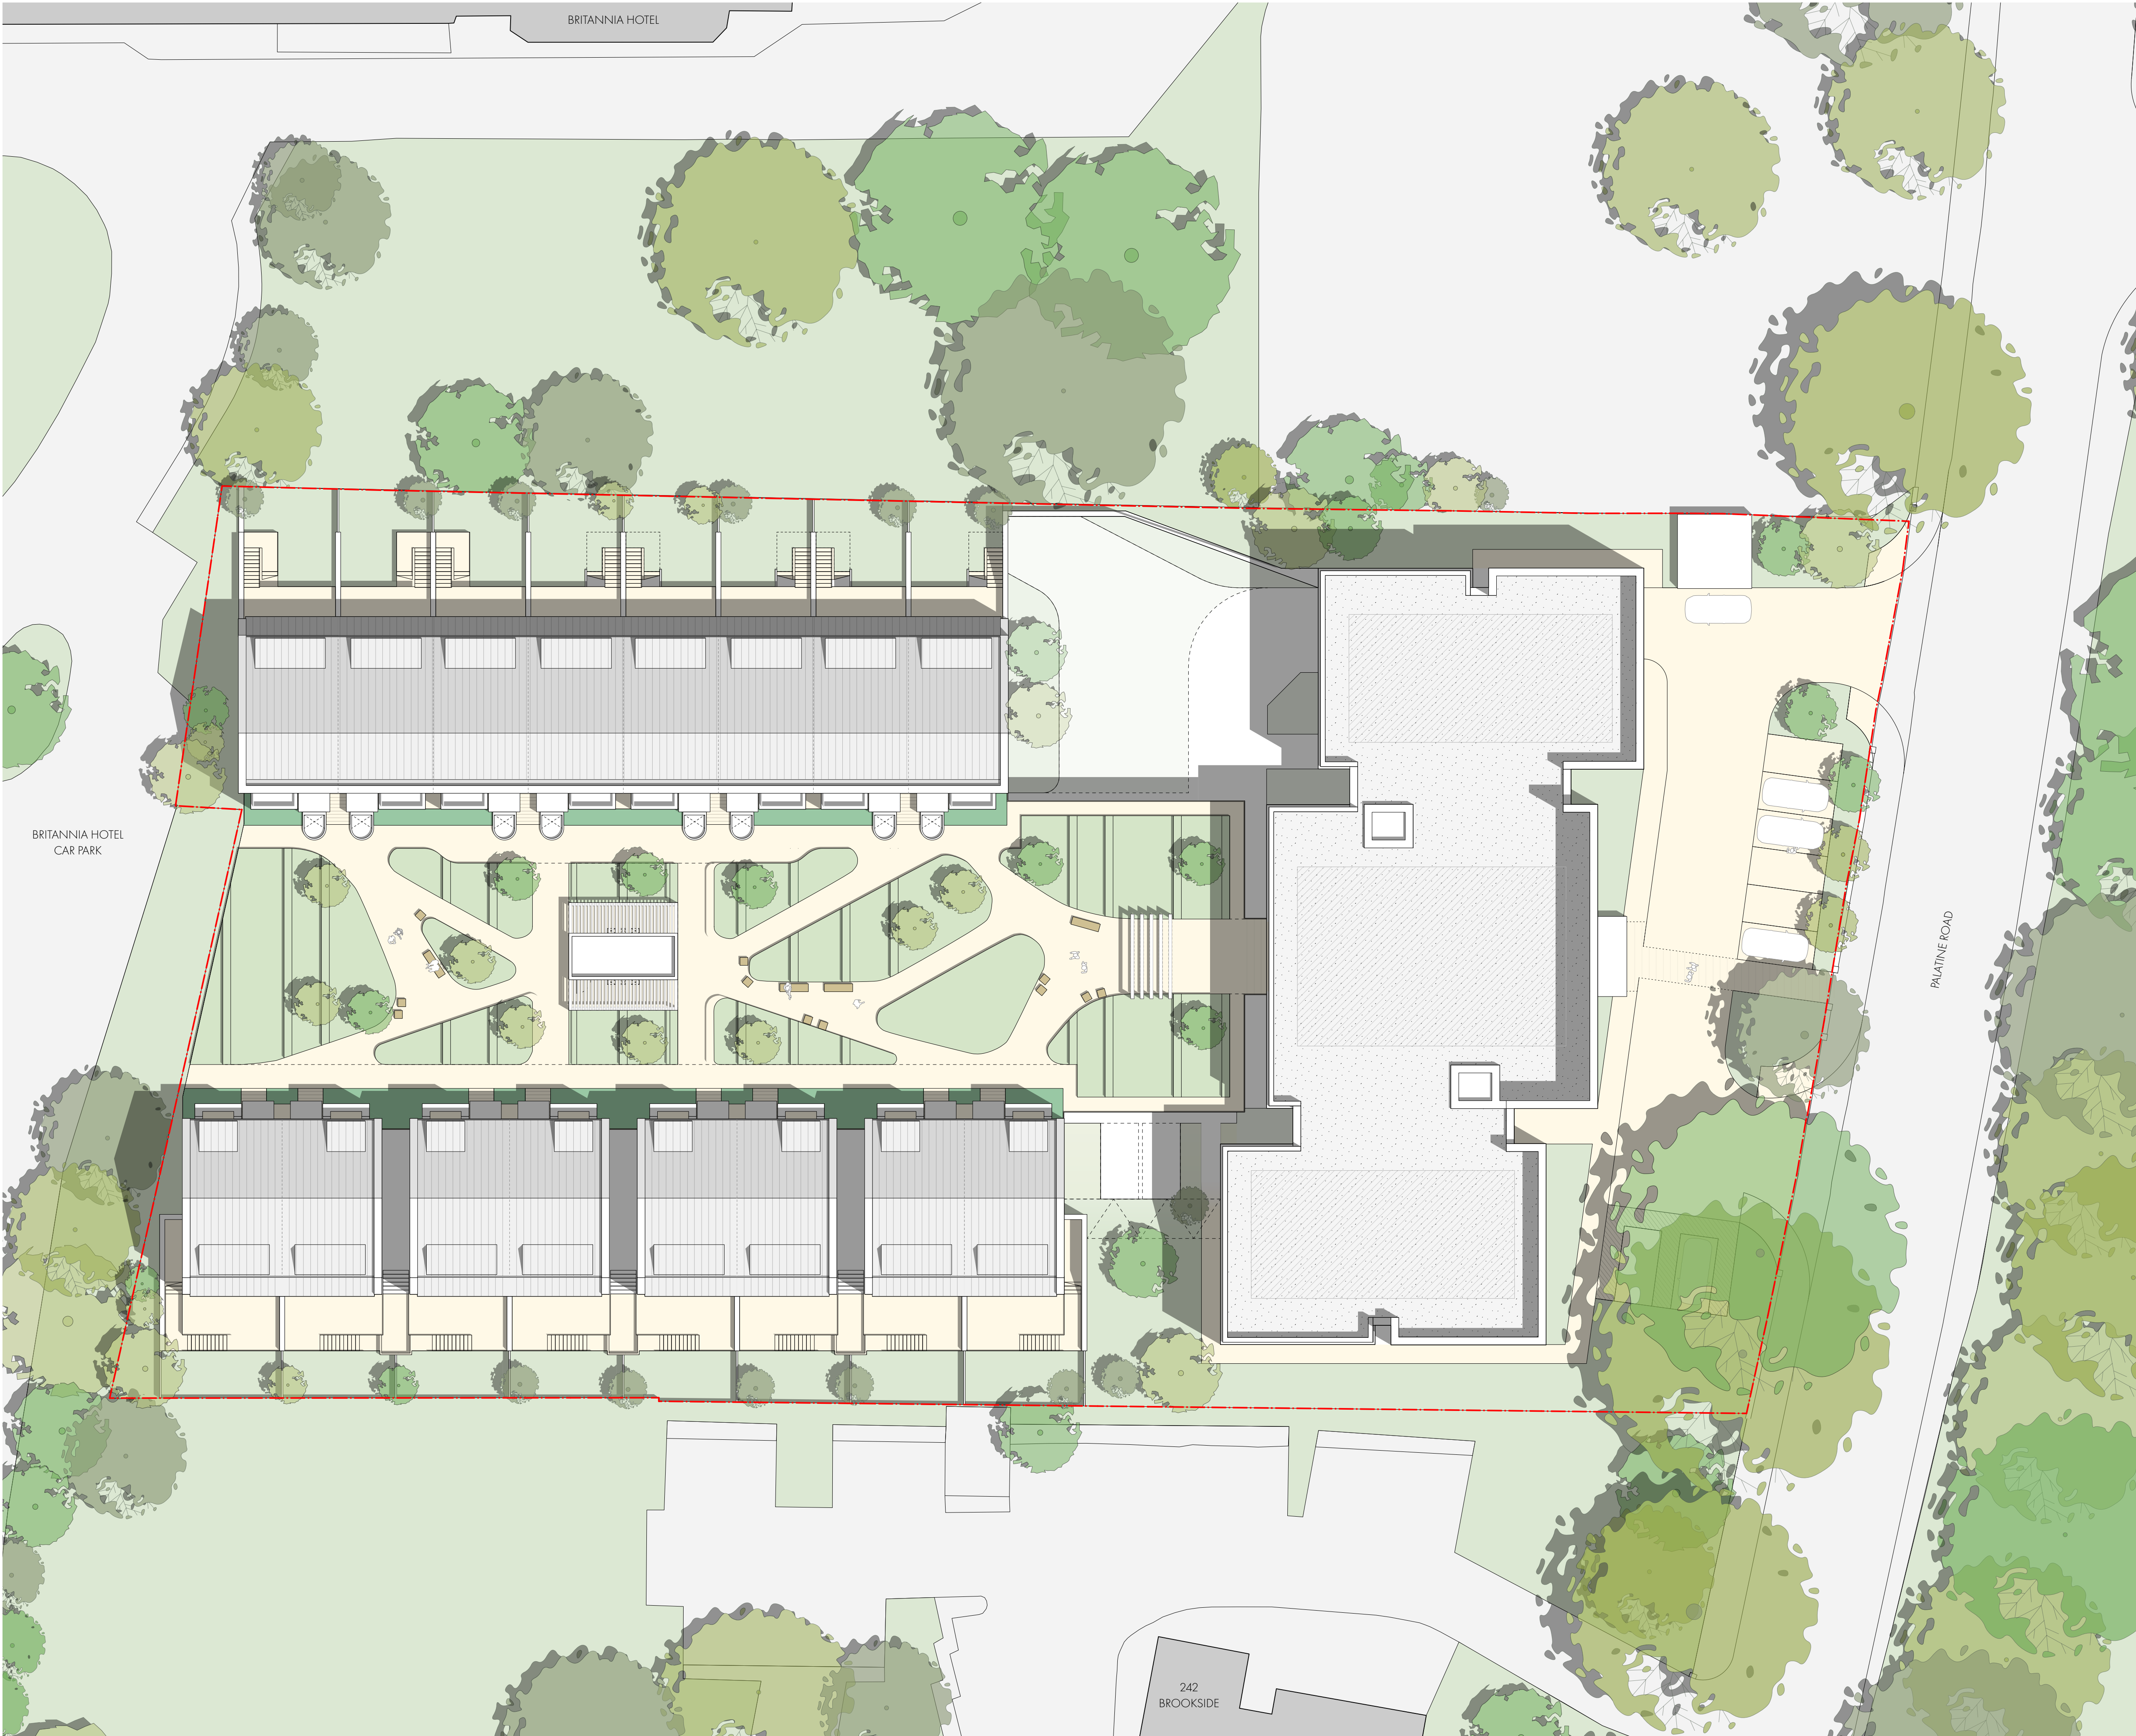

REVISION	DATE	DESCRIPTION
P01	08/11/2024	PRELIMINARY ISSUE
P02	03/12/2024	PUBLIC CONSULTATION ISSUE
P03	12/2024	ISSUED FOR PLANNINGS

KEY:

Application Boundary

Zone for PV panels