


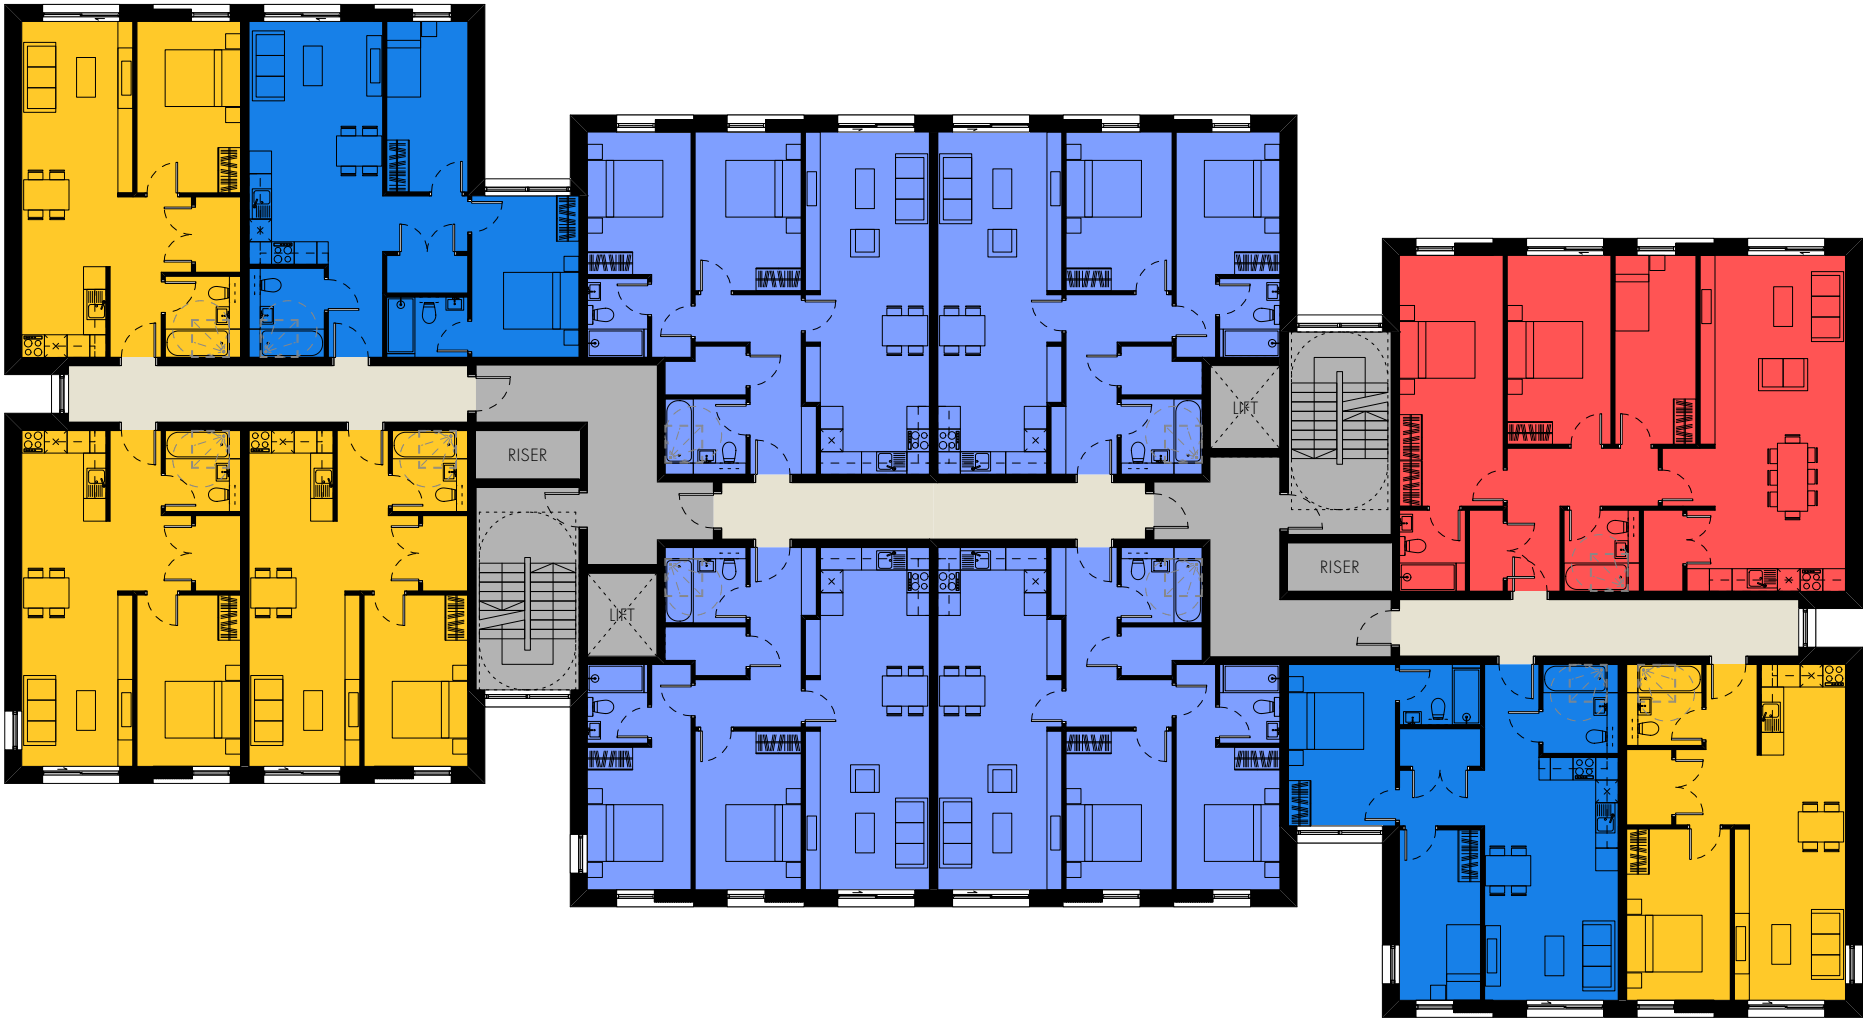

REVISION	DATE	DESCRIPTION
P01	08/11/2024	PRELIMINARY ISSUE
P02	03/12/2024	PUBLIC CONSULTATION ISSUE
P03	12/2024	ISSUED FOR PLANNING

KEY:

- 1B 2P Apartment
- 2B 3P Apartment
- 2B 4P Apartment
- 3B 5P Apartment
- 3B 6P Apartment
- GIA: 910.3 m² / 9798.4 ft²

PROJECT	MARCO LIVING, PALATINE ROAD					
DRAWING	APARTMENT BLOCK - LEVEL 03-04					
DATE	NOV '24	DRAWN BY	DK	SCALE	1:200	@A3
JOB NO.	1459	DWG.NO.	L1103			