



Didsbury

Condition 7

Verification Report

Photographic Survey

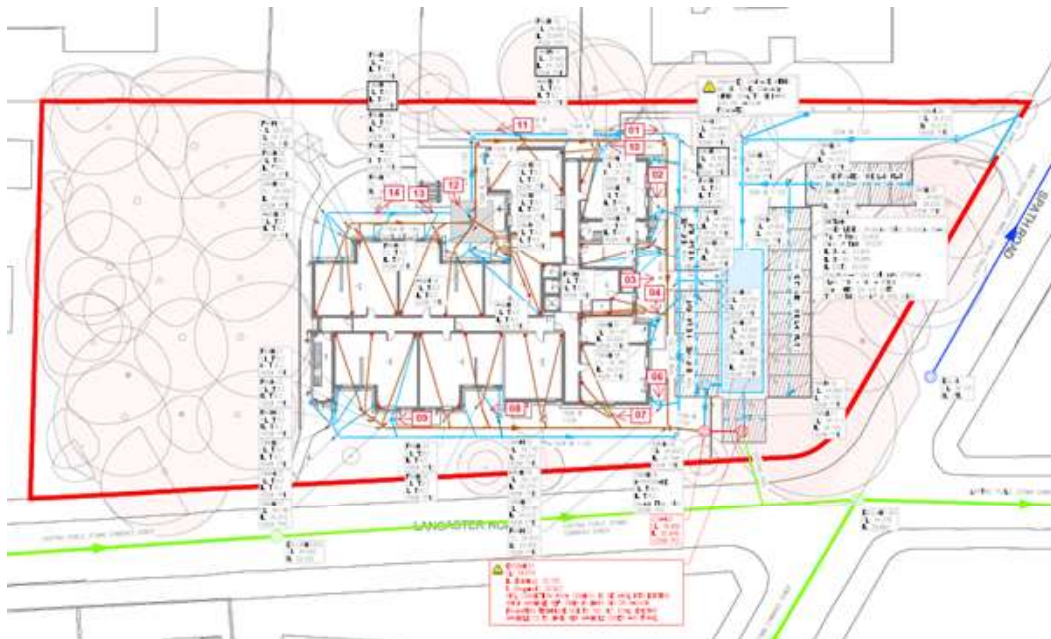

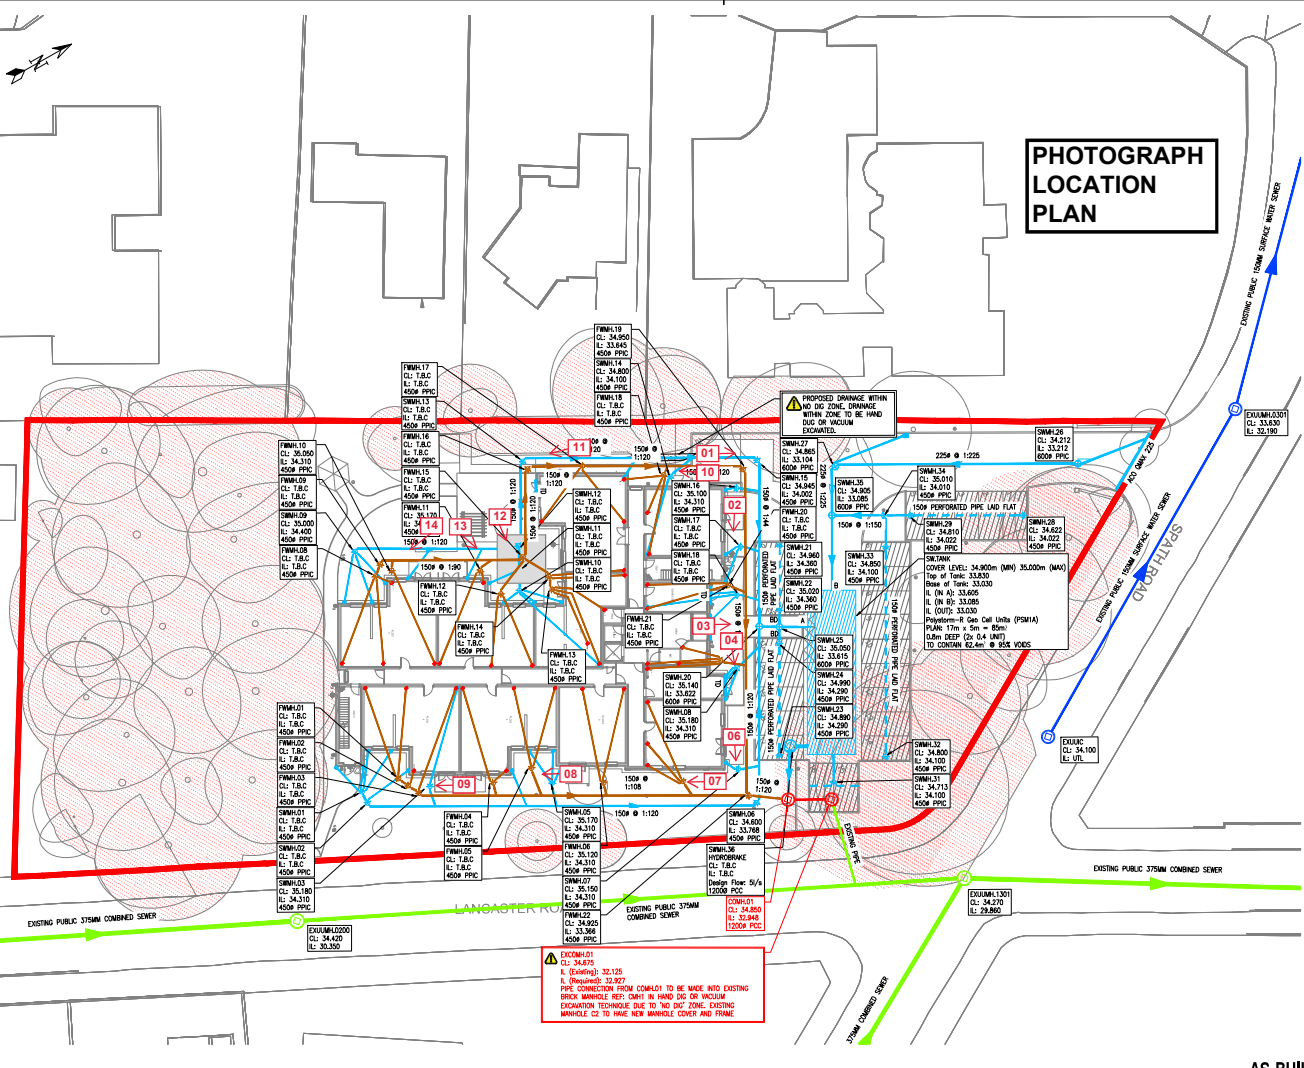

PHOTOGRAPH
LOCATION
PLAN

NOTES

1. All dimensions must be checked on site and not relied on from this drawing.
2. The Contractor shall make a survey of the site and shall be responsible for obtaining all dimensions and levels necessary for the proper fabrication of the structure in this drawing.
3. All levels shown on this drawing are relative to Aegid Datum.
4. This drawing is to be read in conjunction with 23559/110 Series Drawings.
5. All existing level levels are to be confirmed by contractor prior to construction. Connection subject to approval.
6. Note: All Threshold drains are to be fitted with Gully units.

Legend

- Denotes Site Boundary
- Proposed Surface Water Sewer
- Proposed Surface Water Perforated Sewer
- Proposed Surface Water 600 PPC Chamber
- Proposed Surface Water 450 PPC Chamber
- Proposed Infiltration Pipe
- Proposed Infiltration Tank
- Proposed Combined Concrete Chamber
- Existing Combined Concrete Chamber
- Existing Combined Sewer Pipe
- Existing Surface Water Concrete Chamber
- Existing Surface Water Sewer Pipe
- Proposed First Water Sewer
- Proposed First Water 450 PPC Chamber
- Proposed Soil Vent Pipe

AS-BUILT

29359/114

AB1

McCarthy Stone

Office, well lived

Didsbury, Colnecroft, M20 2UP

Proposed Combined Drainage Layout

STAGE 6 - AS-BUILT

1:200 @ A1 July '23

Drawn: S. Thompson

Checked: WB

Approved: JHC



D01



D02



D03



D04



D06



D07




D08



D09



D10

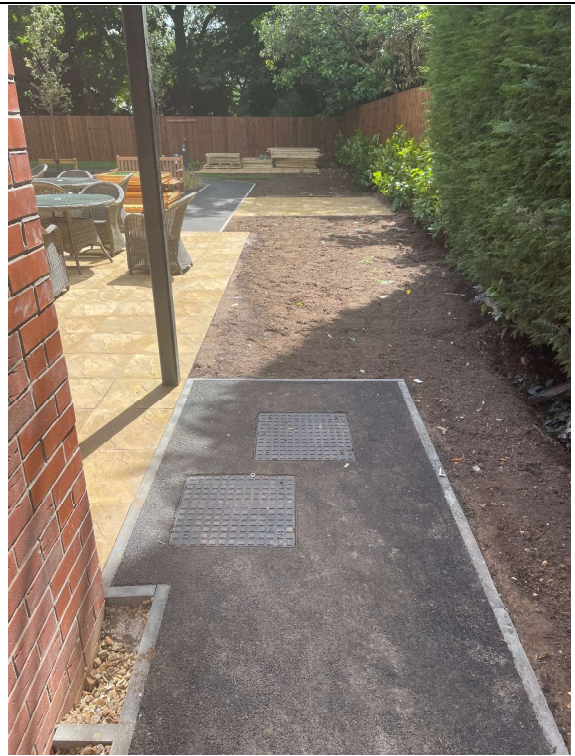

D11



D12



D13



D14