
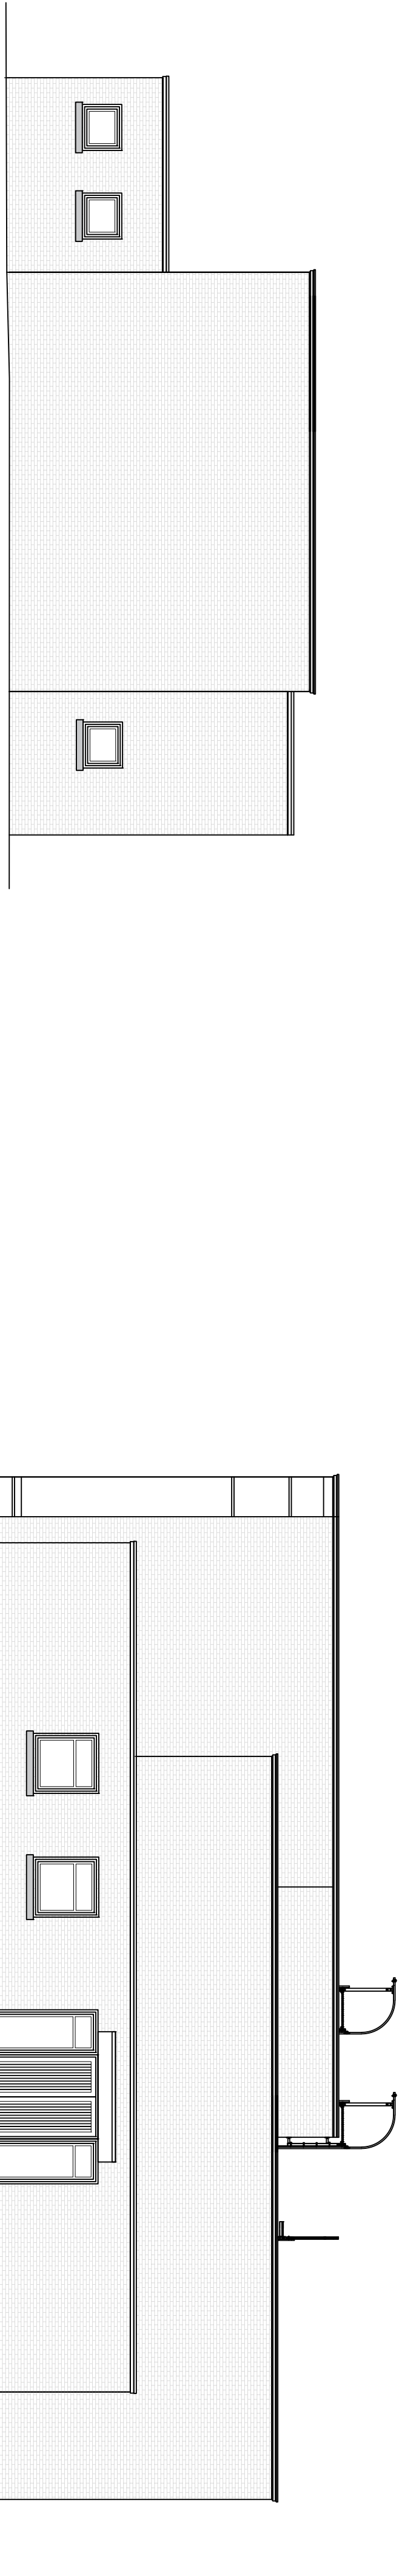
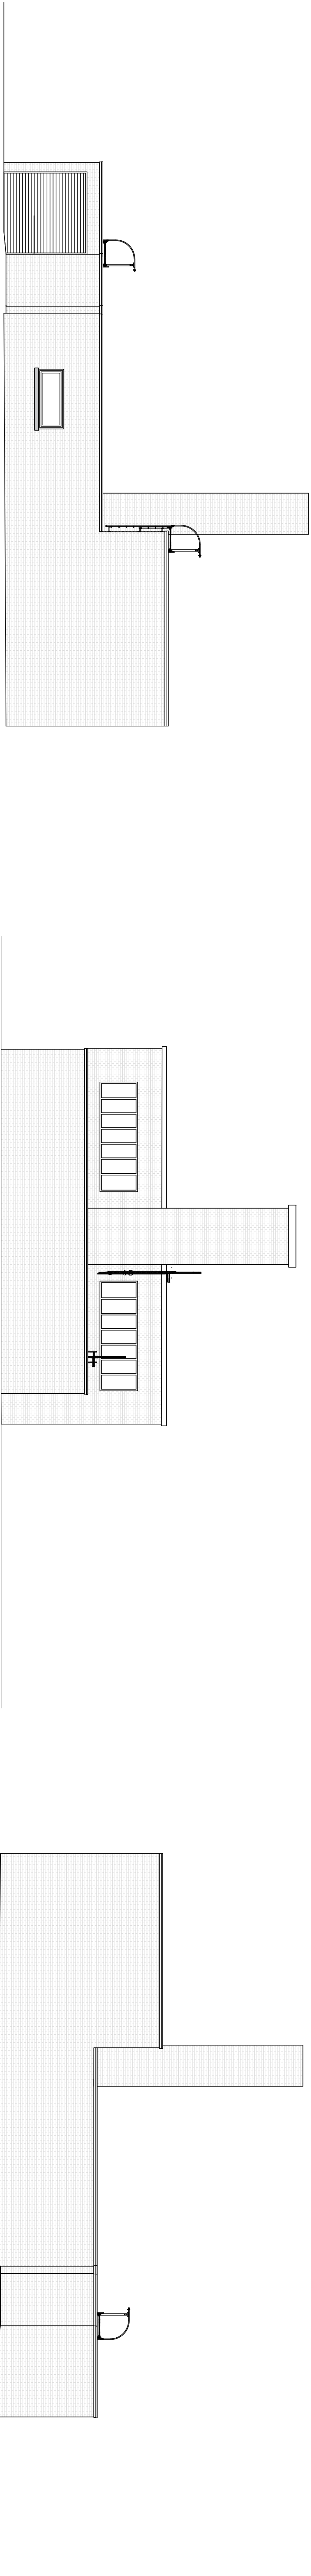



PLANNING

See drawing 24598-002 for proposed elevations of Air Source Heat Pump Enclosure

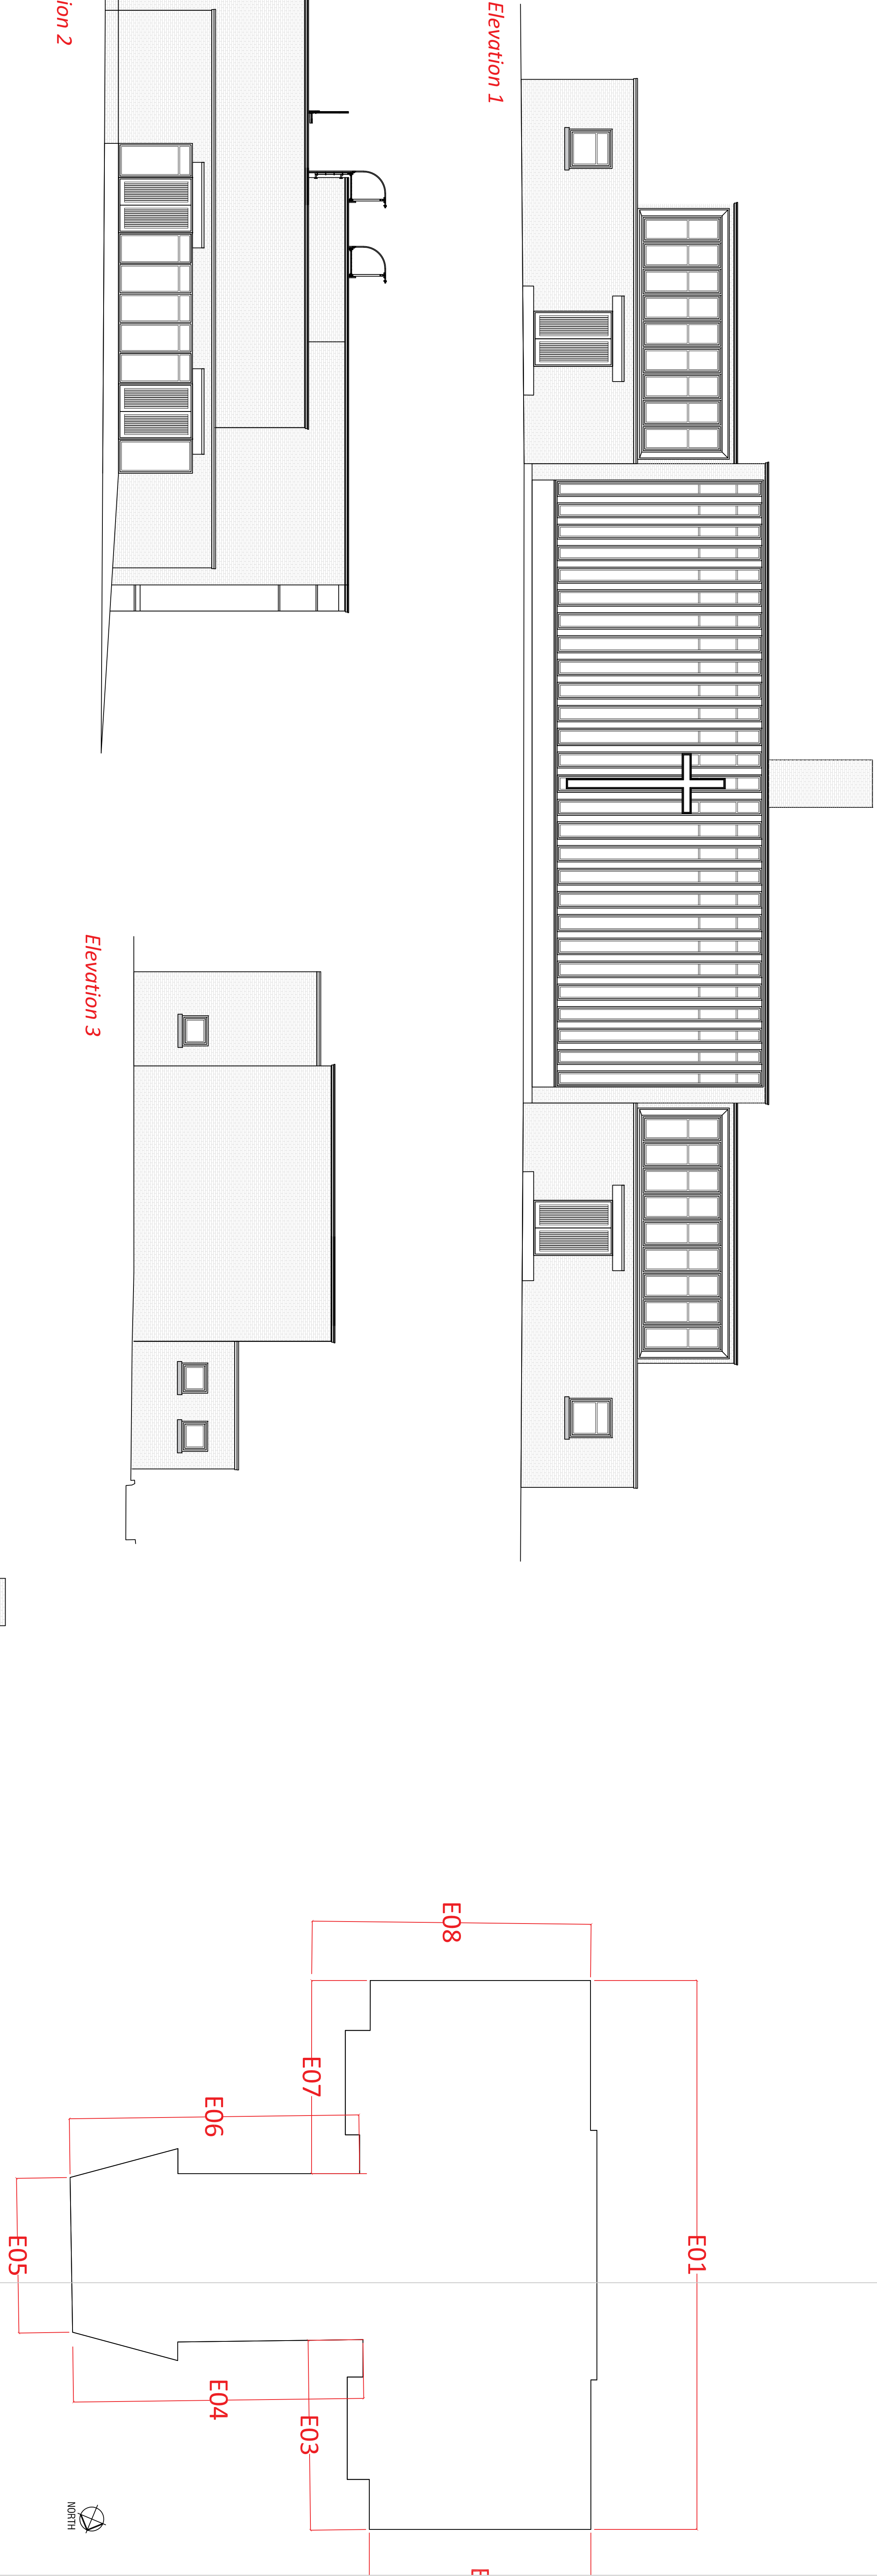

Blackley Crematorium Elevations Showing Ladders

SCALE @ 1:100

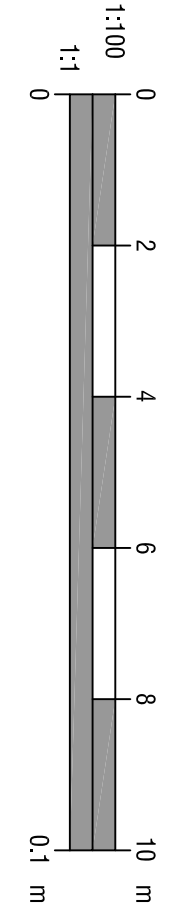

AO 24598-004

Drawn By	Checked By	Date
Blackley Crematorium	Blackley Crematorium	Blackley Crematorium
Blackley Crematorium	Blackley Crematorium	Blackley Crematorium
Blackley Crematorium	Blackley Crematorium	Blackley Crematorium

DREES & SOMMER

Enhancement One
1 New Street
L1 4DW

Tel: 0113 457 0027

Office Location
Blackley Crematorium, Leeds, West Yorkshire, LS14 4DW

TENDER ISSUE