



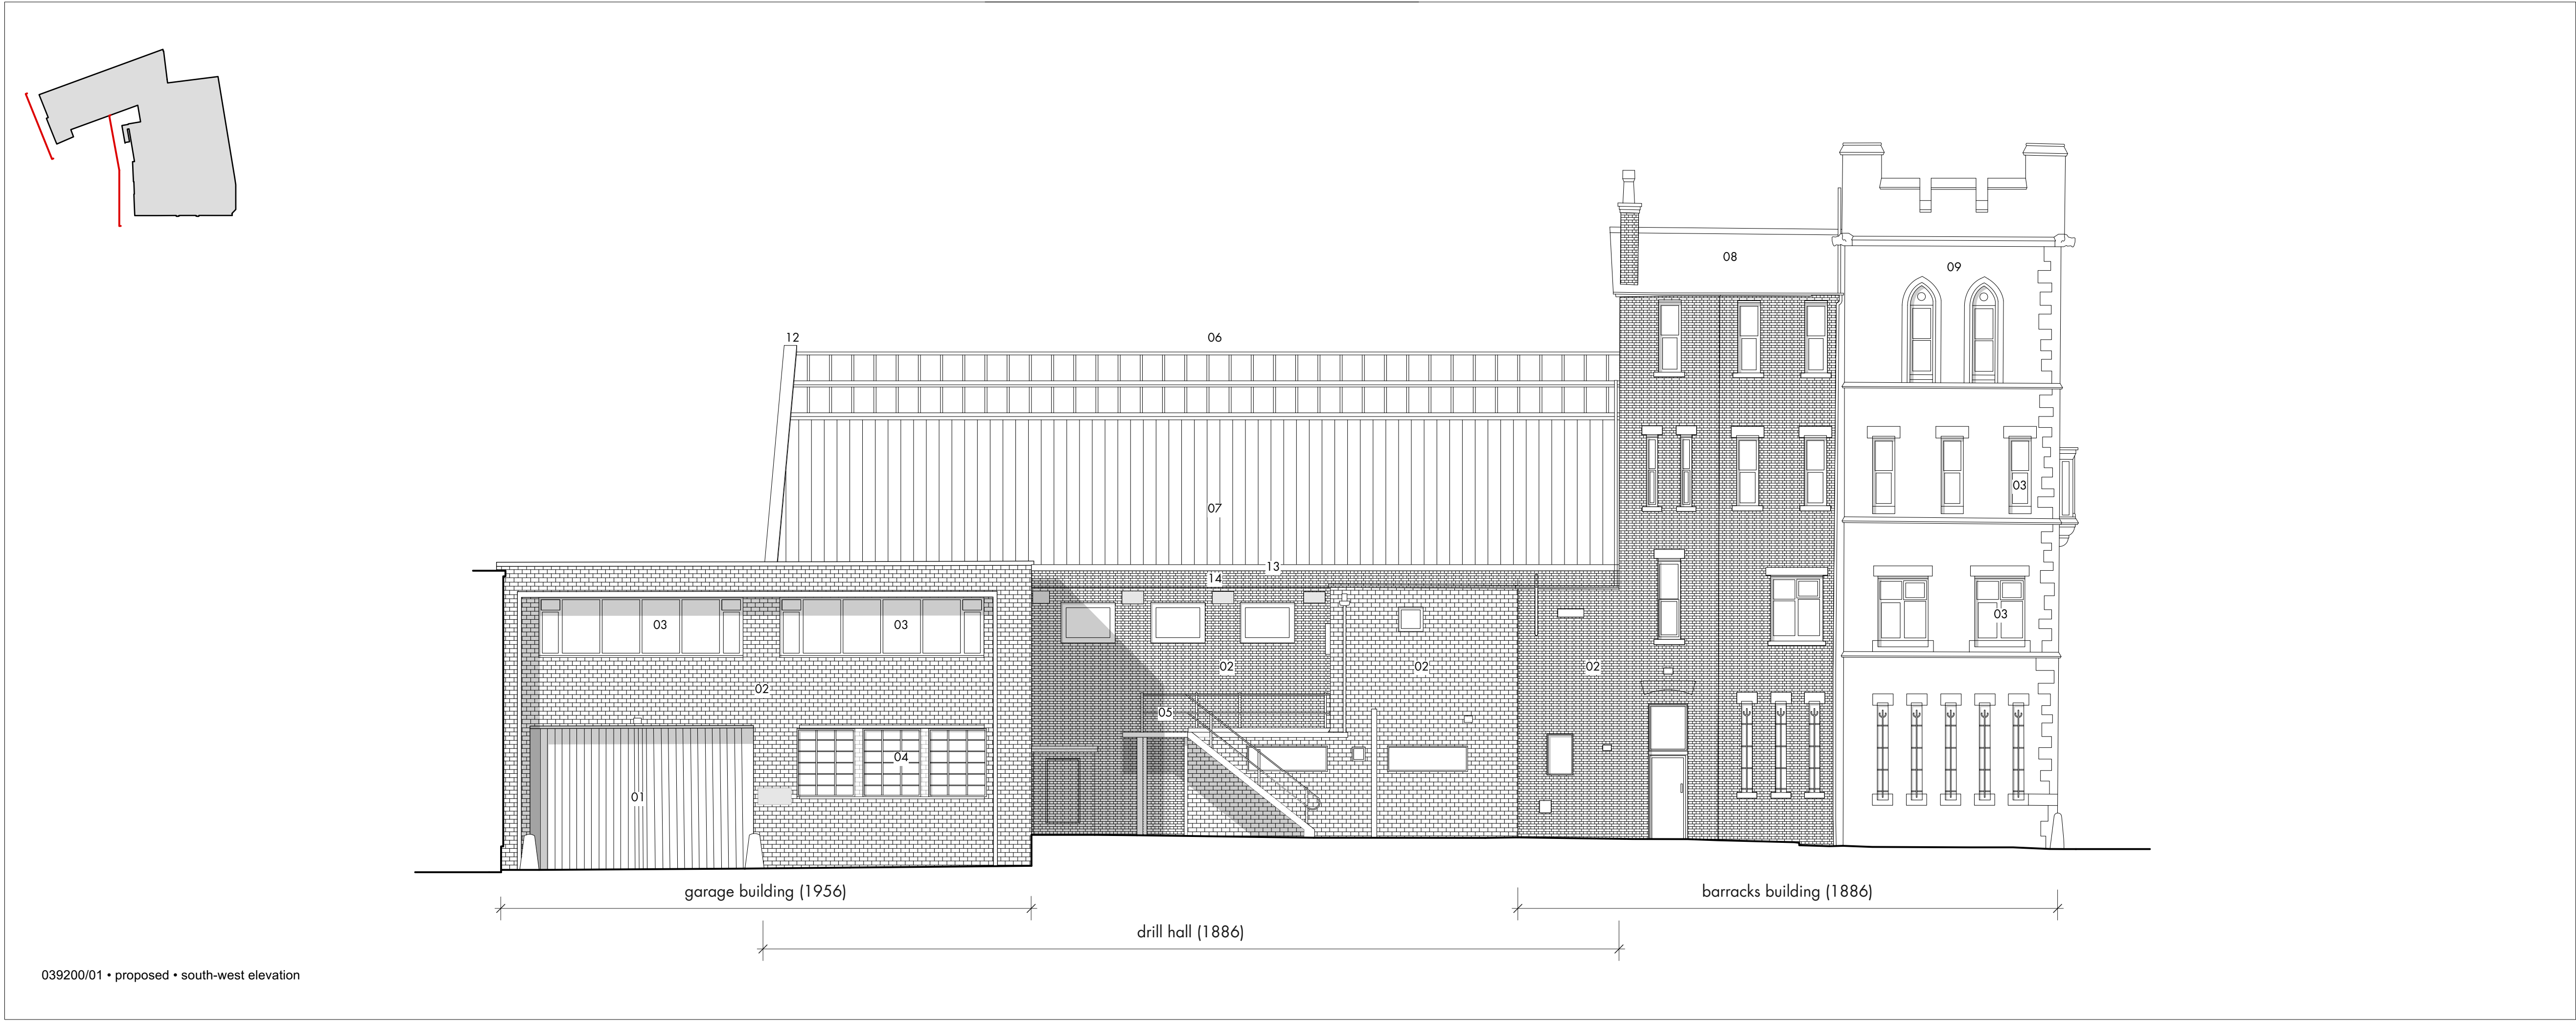

- 01 metal shutter garage door
- 02 red brickwork
- 03 upvc-framed window
- 04 metal-framed window
- 05 steel escape stair
- 06 new double glazed aluminium-framed roof light
- 07 new standing seam aluminium pitched roof
- 08 slate pitched roof
- 09 stone facade
- 10 timber-framed window
- 11 main entrance
- 12 brickwork gable wall extended to suit new roof build up
- 13 new aluminium gutter
- 14 brick wall extended to suit new roof build up - to match existing

notes
for existing ga elevations refer to 009200 series drawings
for demolition elevations refer to 019200 series drawings
for proposed ga plans refer to 039100 series drawings
for proposed ga sections refer to 039300 series drawings

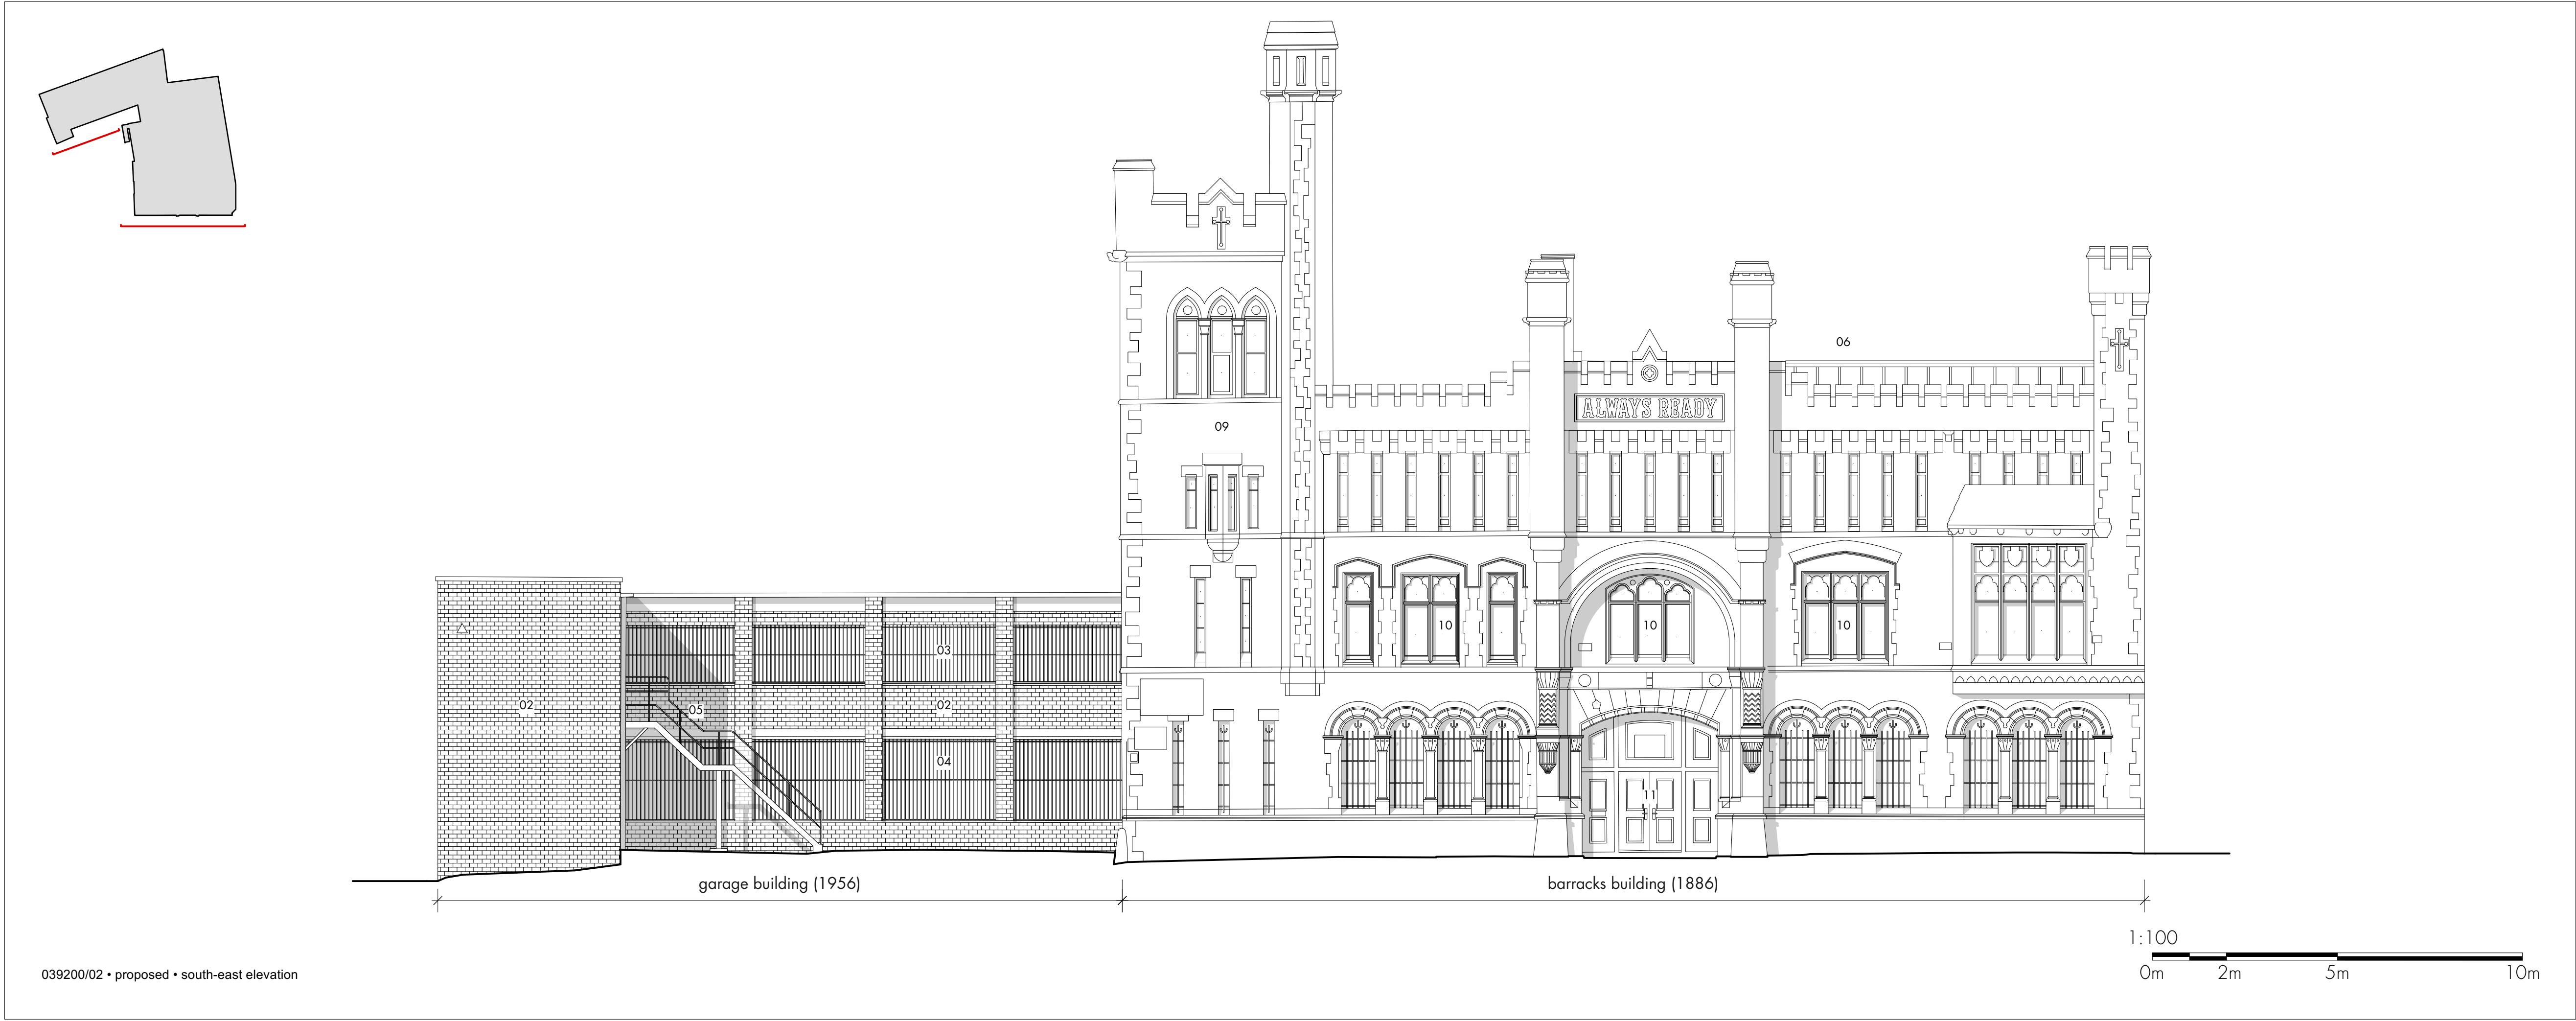

- P01 • planning issue
- P02 • minor revisions
- P03 • annotations amended; ridge height adjusted

rev • description

shedkm
project
client
drawing number
scale
status

proposed • elevations

do not scale from this drawing • all dimensions are to be set out and checked on site prior to starting construction • any discrepancy found between information given on this drawing and that given elsewhere or recorded on site shall be brought to the attention of the project architect immediately