



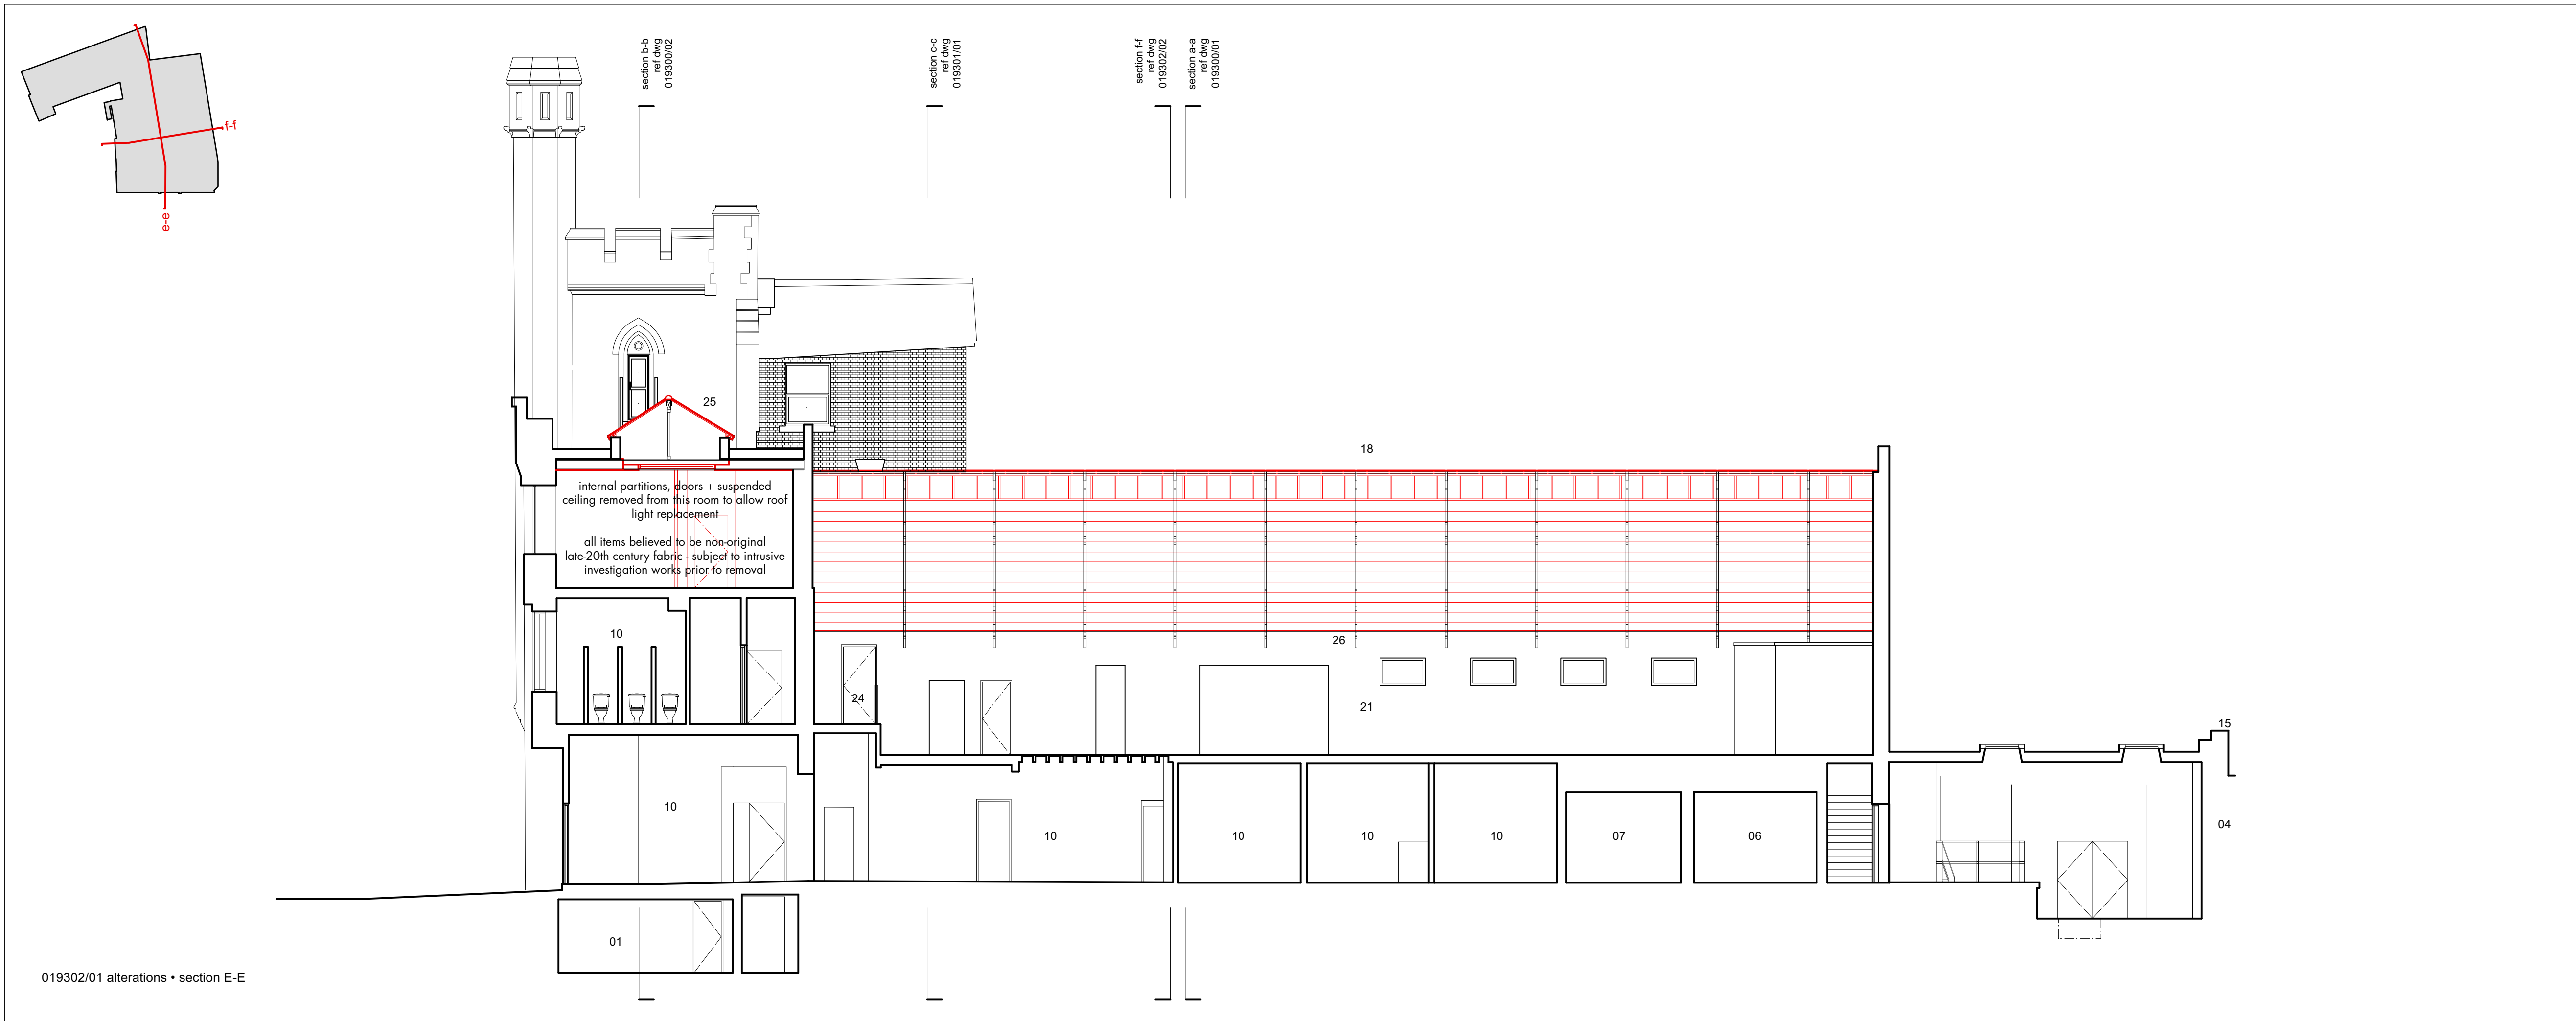

- 01 basement (currently unoccupied)
- 02 WCs
- 03 lobby
- 04 lounge
- 05 store
- 06 childrens groups
- 07 nursery group
- 08 corridor
- 09 former armoury
- 10 room currently unoccupied
- 11 adjacent property
- 12 worship space
- 13 accommodation stair
- 14 landing
- 15 flat roof
- 16 escape stair
- 17 skylight
- 18 existing drill hall roof light removed
- 19 existing metal sheet pitched roof removed
- 20 slate pitched roof
- 21 former drill hall (currently unoccupied)
- 22 former caretaker's apartment (currently unoccupied)
- 23 ladder removed
- 24 balcony
- 25 existing roof light removed
- 26 existing roof trusses retained
- 27 existing purlins removed
- 28 existing soffit boards removed
- 29 existing ceiling removed
- 30 existing partitions removed
- 31 existing window infilled - brick to match existing
- 32 existing window bars removed

notes
for existing sections refer to 009300 series drawings
for demolition plans refer to 019100 series drawings
for demolition elevations refer to 019200 series drawings
for proposed sections refer to 039300 series drawings

019302/01 alterations • section E-E

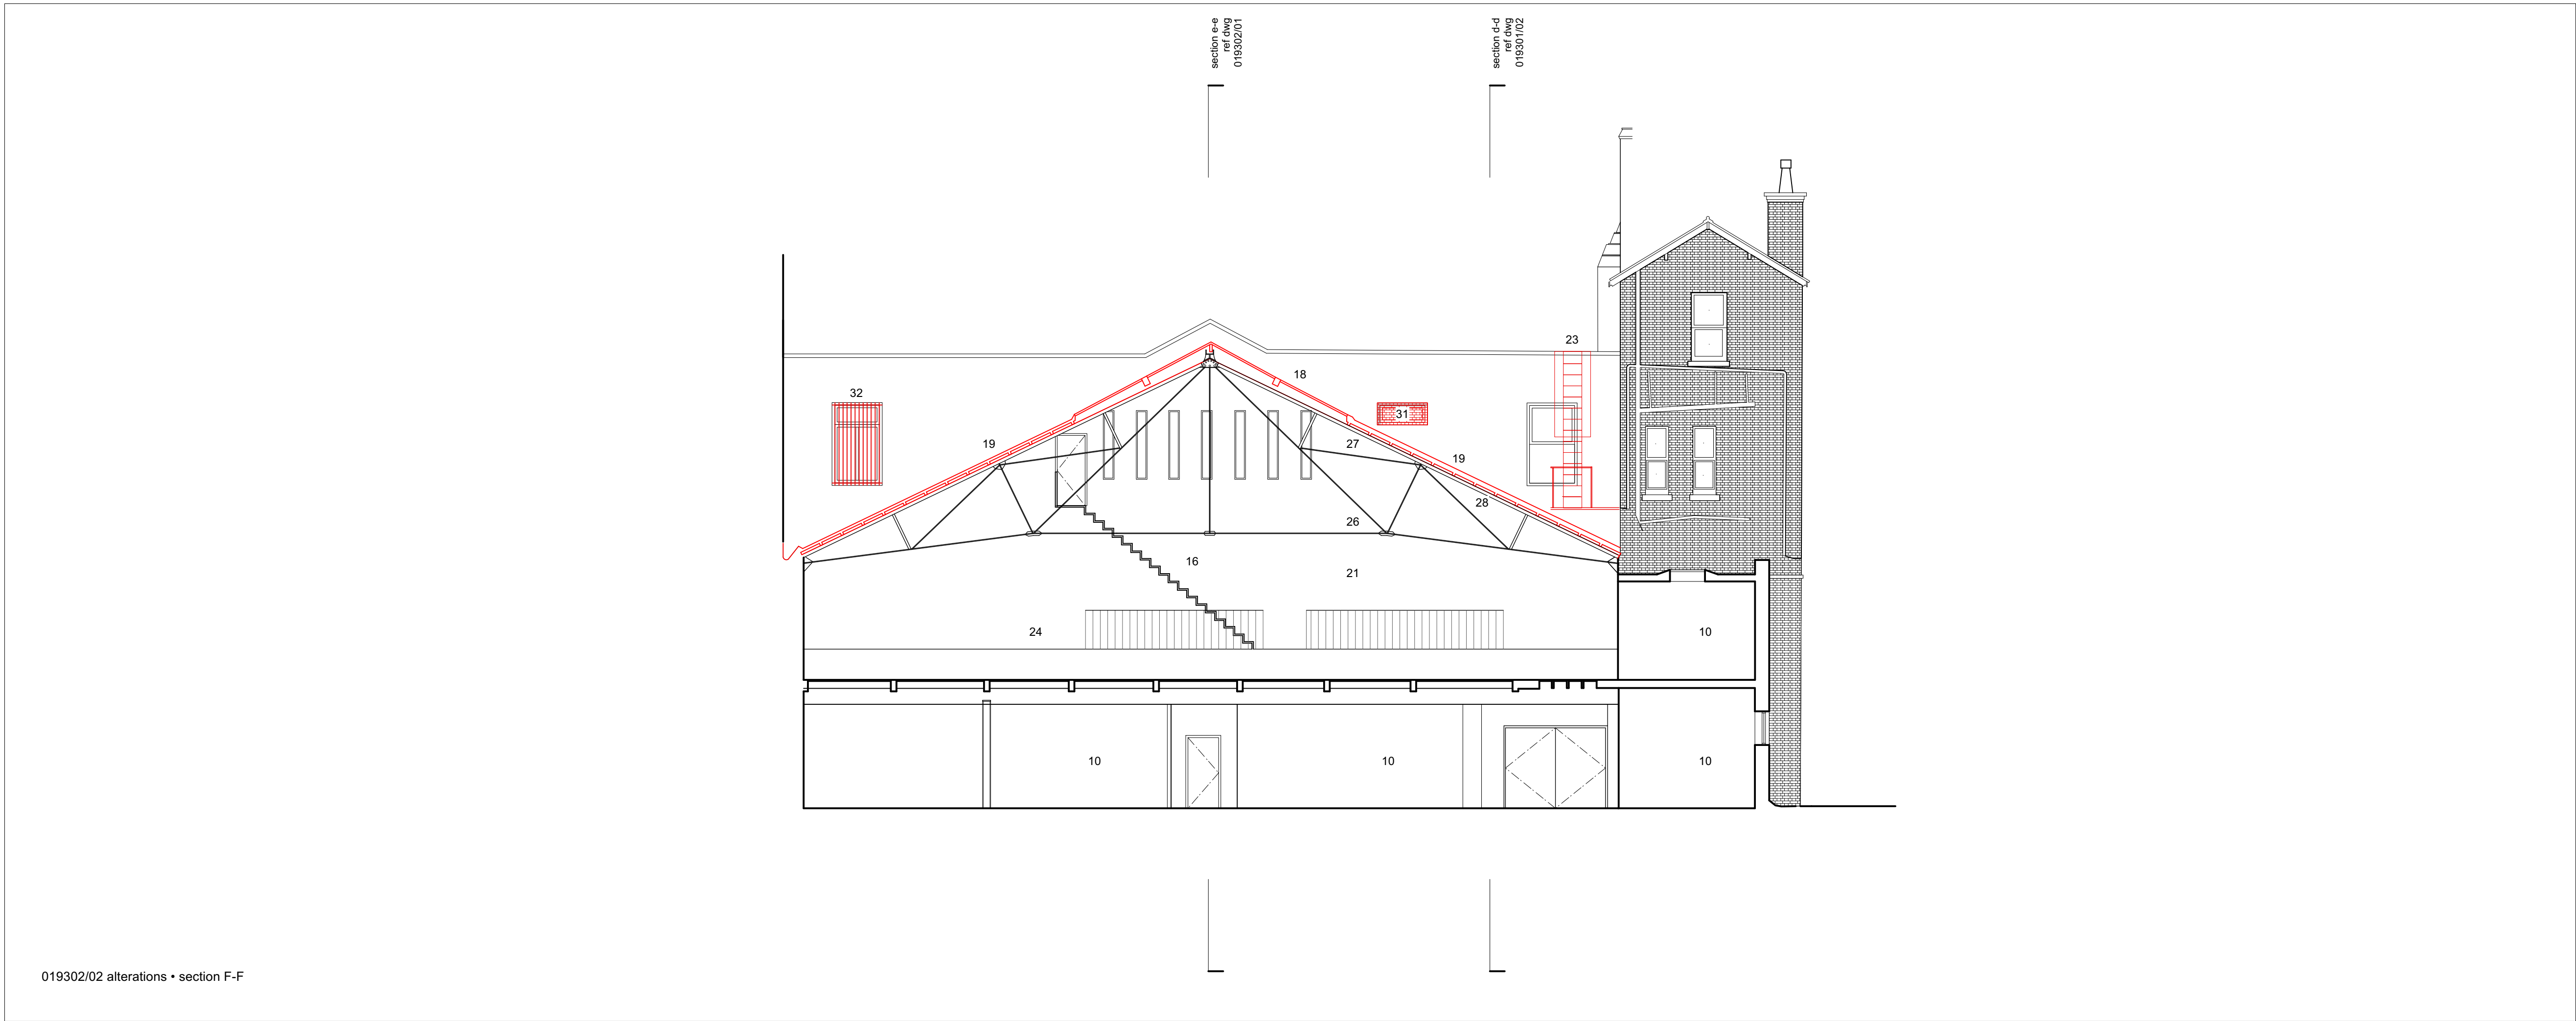

P01 • planning issue	08 11 24 • ww • dj
P02 • minor revision	15 11 24 • le • dj
P03 • notes added	11 12 24 • le • dj
rev • description	issued • drawn • checked

shedkm	+44 (0)151 709 8211 +44 (0)207 253 8881
project	ardwick barracks
client	fabric church
drawing number	2411-SKM-RF-ZZ-D-A-019302 P03
scale	1:100 @ A1
status	information

alterations • section E-E F-F

do not scale from this drawing • all dimensions are to be set out and checked on site prior to starting construction • any discrepancy found between information given on this drawing and that given elsewhere or recorded on site shall be brought to the attention of the project architect immediately

019302/02 alterations • section F-F