
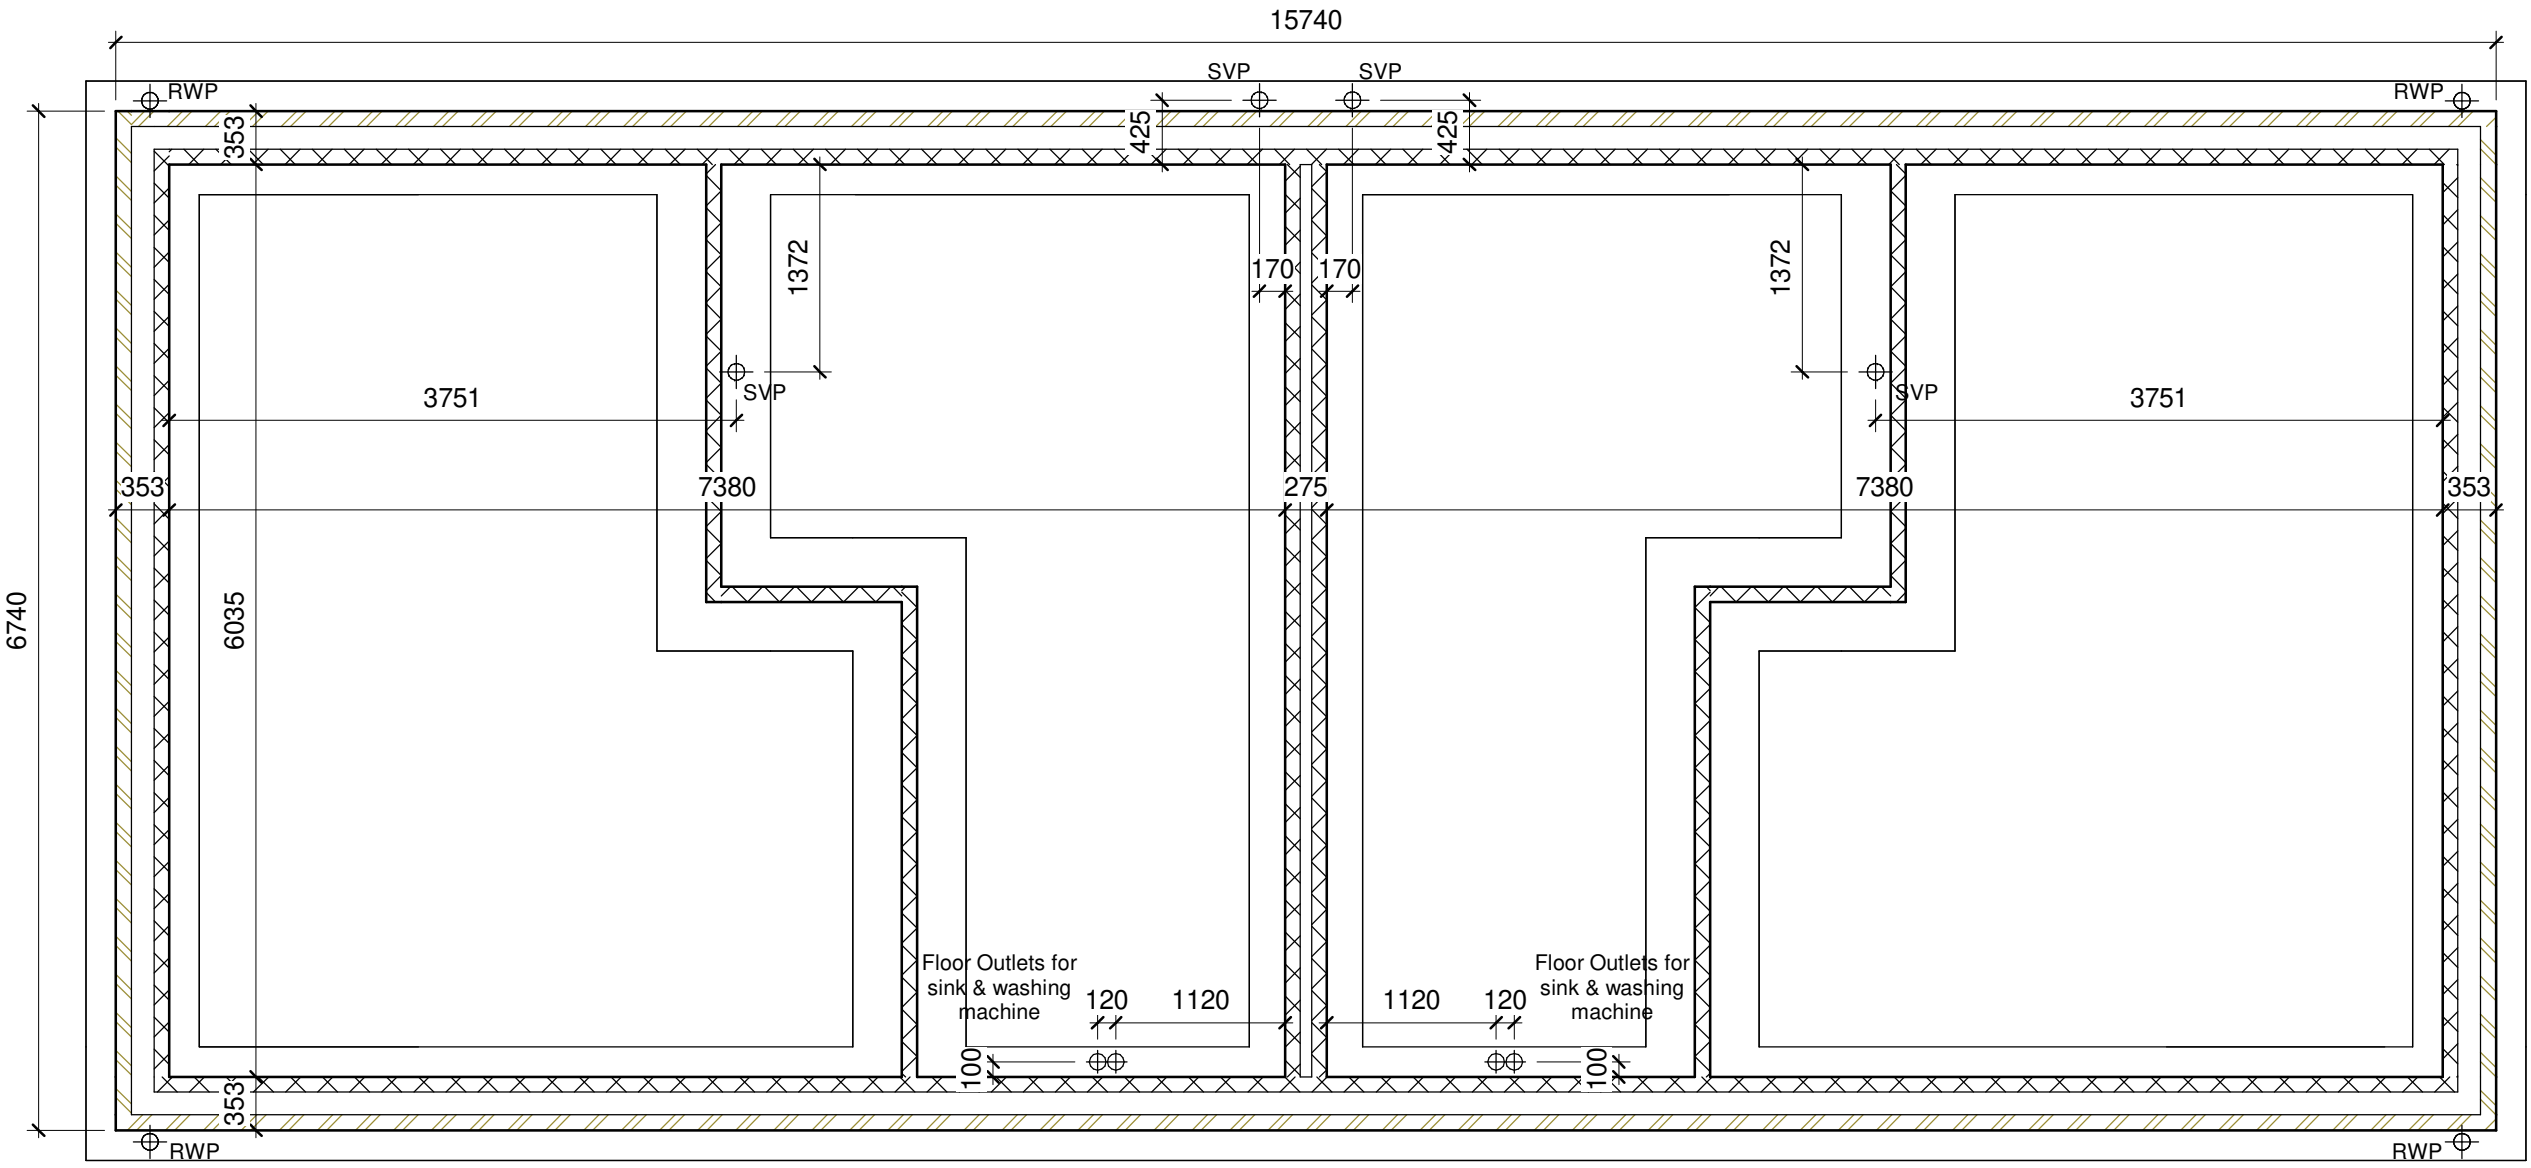


This drawing is the copyright Paddock Johnson Partnership Limited and may not be used without their prior written consent.
Written dimensions to be taken in preference to scaled dimensions.
Due to the inaccuracies of scanning, scanned images should not be scaled.

DATE:	DATE:	BY:	CHECKED:
50@A1	05/12/22	SD	SD

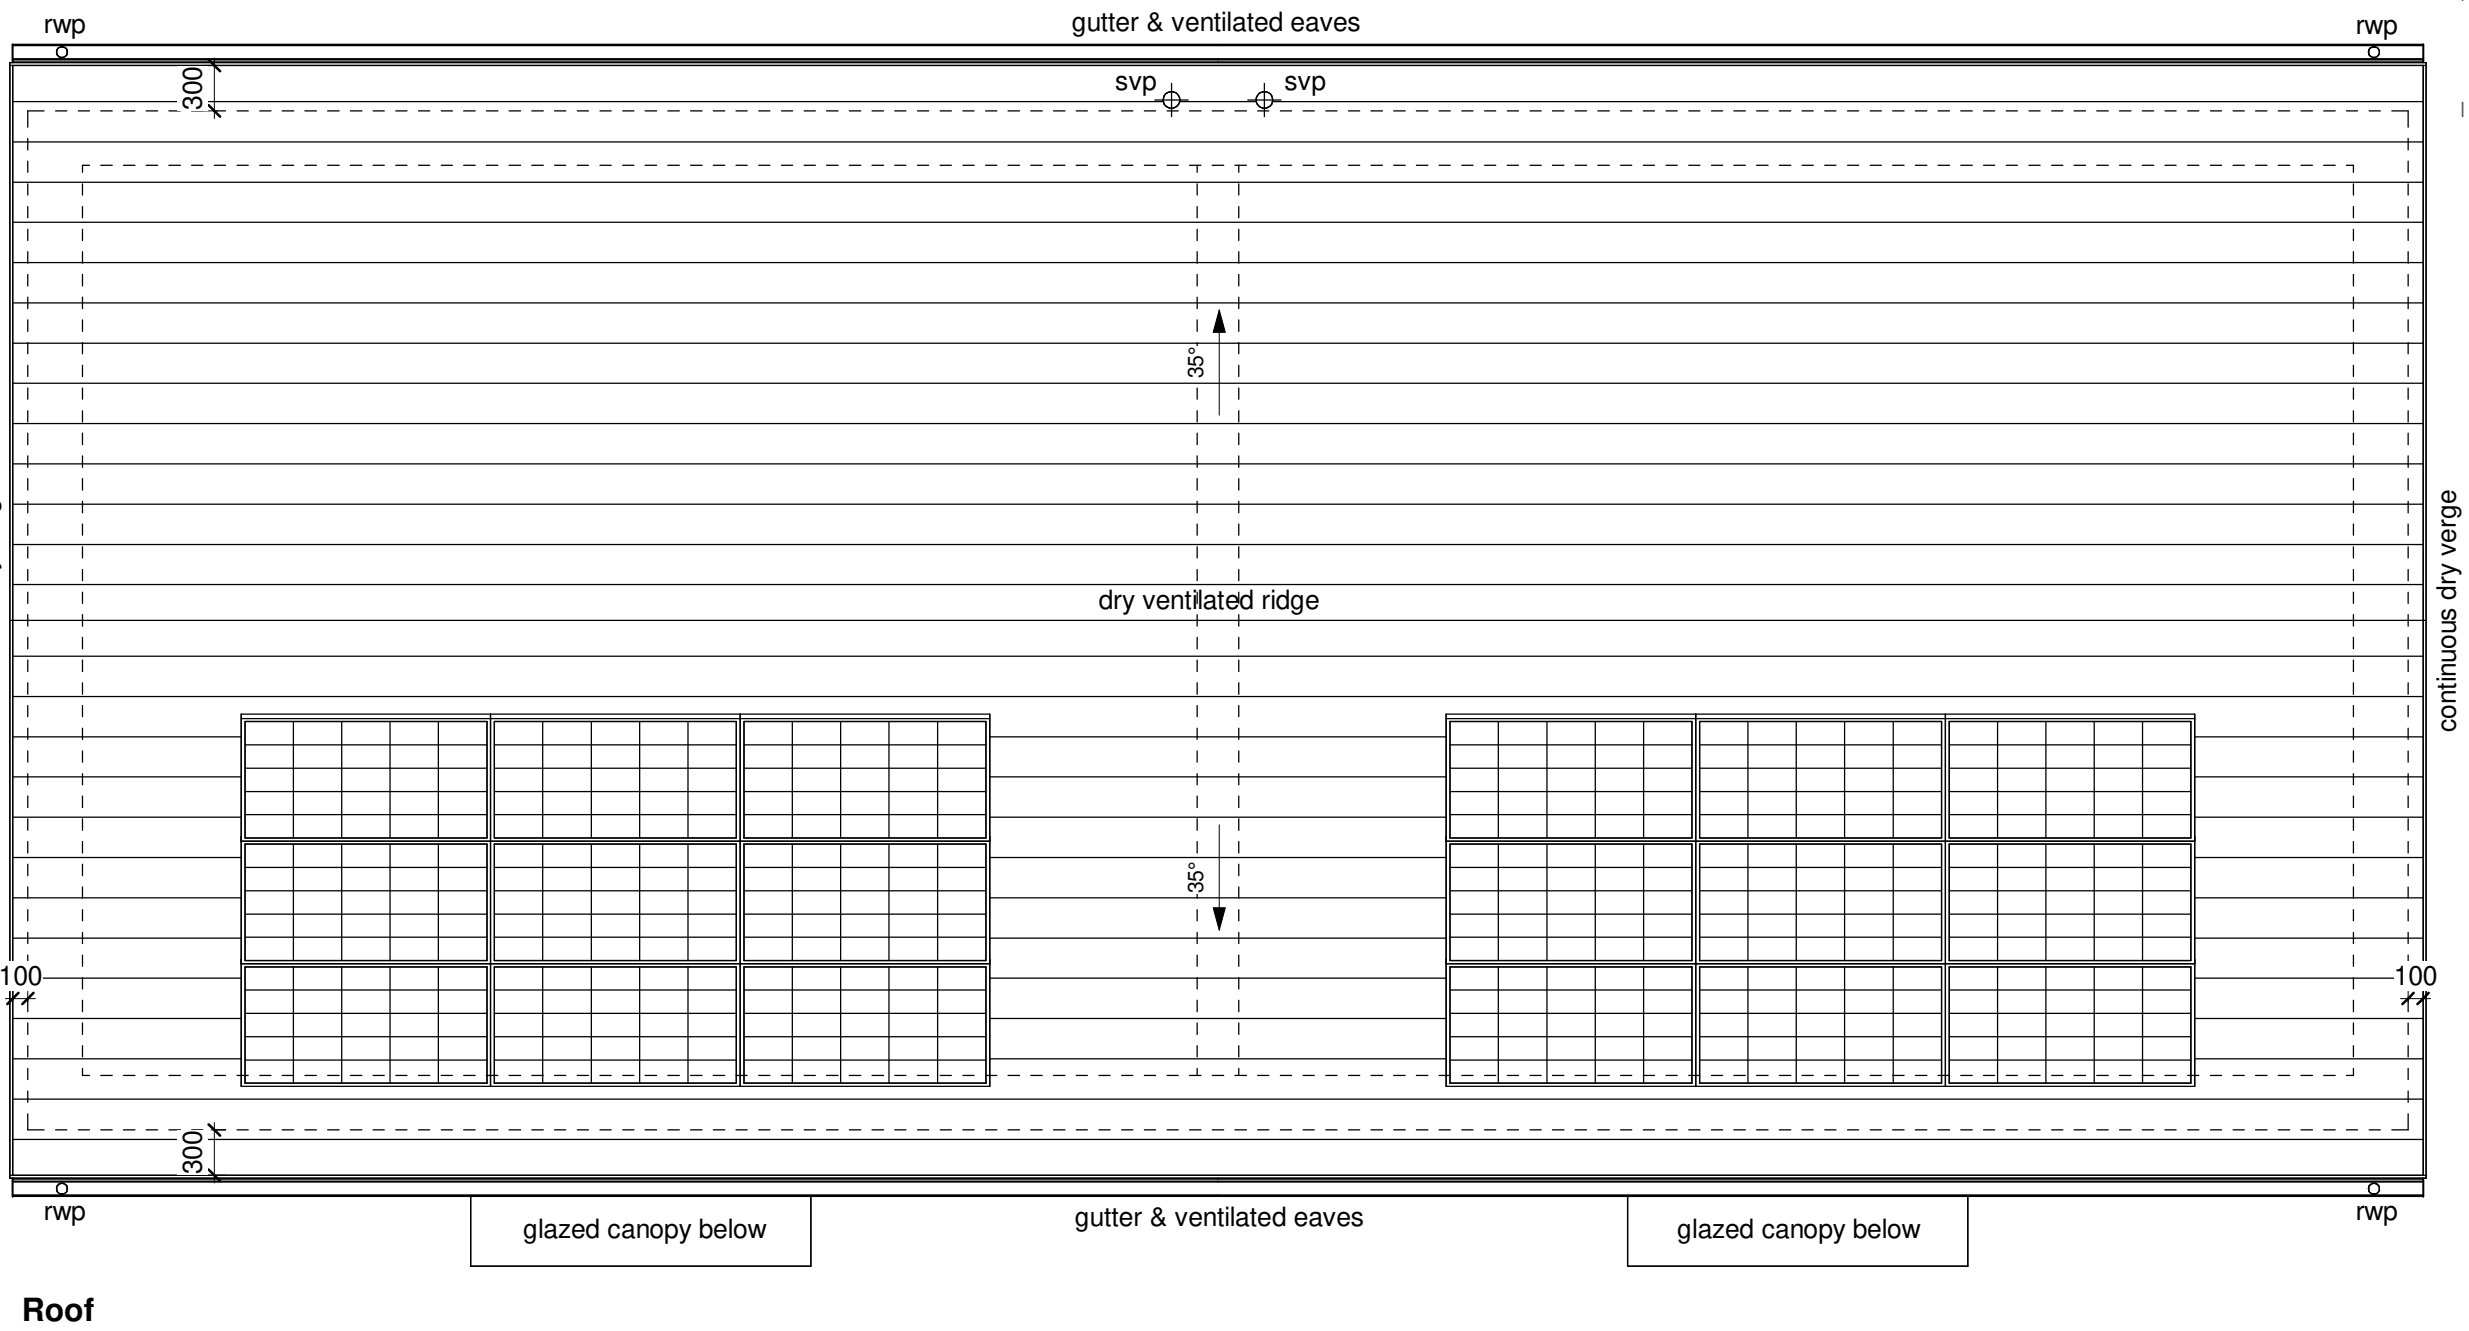

CLIENT:
Wythenshaw Community Housing
Group

PROJECT:
Proposed Development
Amberley Drive, Wythenshaw

PADDOCK
JOHNSON

Studio 2, The Lyceum,
Bath Street, Port Sunlight,
Merseyside, CH62 4UJ
0151 643 1234
admin@paddockjohnson.com
www.paddockjohnson.com
Paddock Johnson Partnership
Limited. Registered in England
and Wales. No. 06684275

Gross Internal Floor Area: 88sq.m