



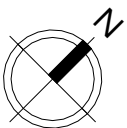

Note:
Do Not Scale from this drawing.
Dimensions are to be checked on site.
If in doubt please ask.

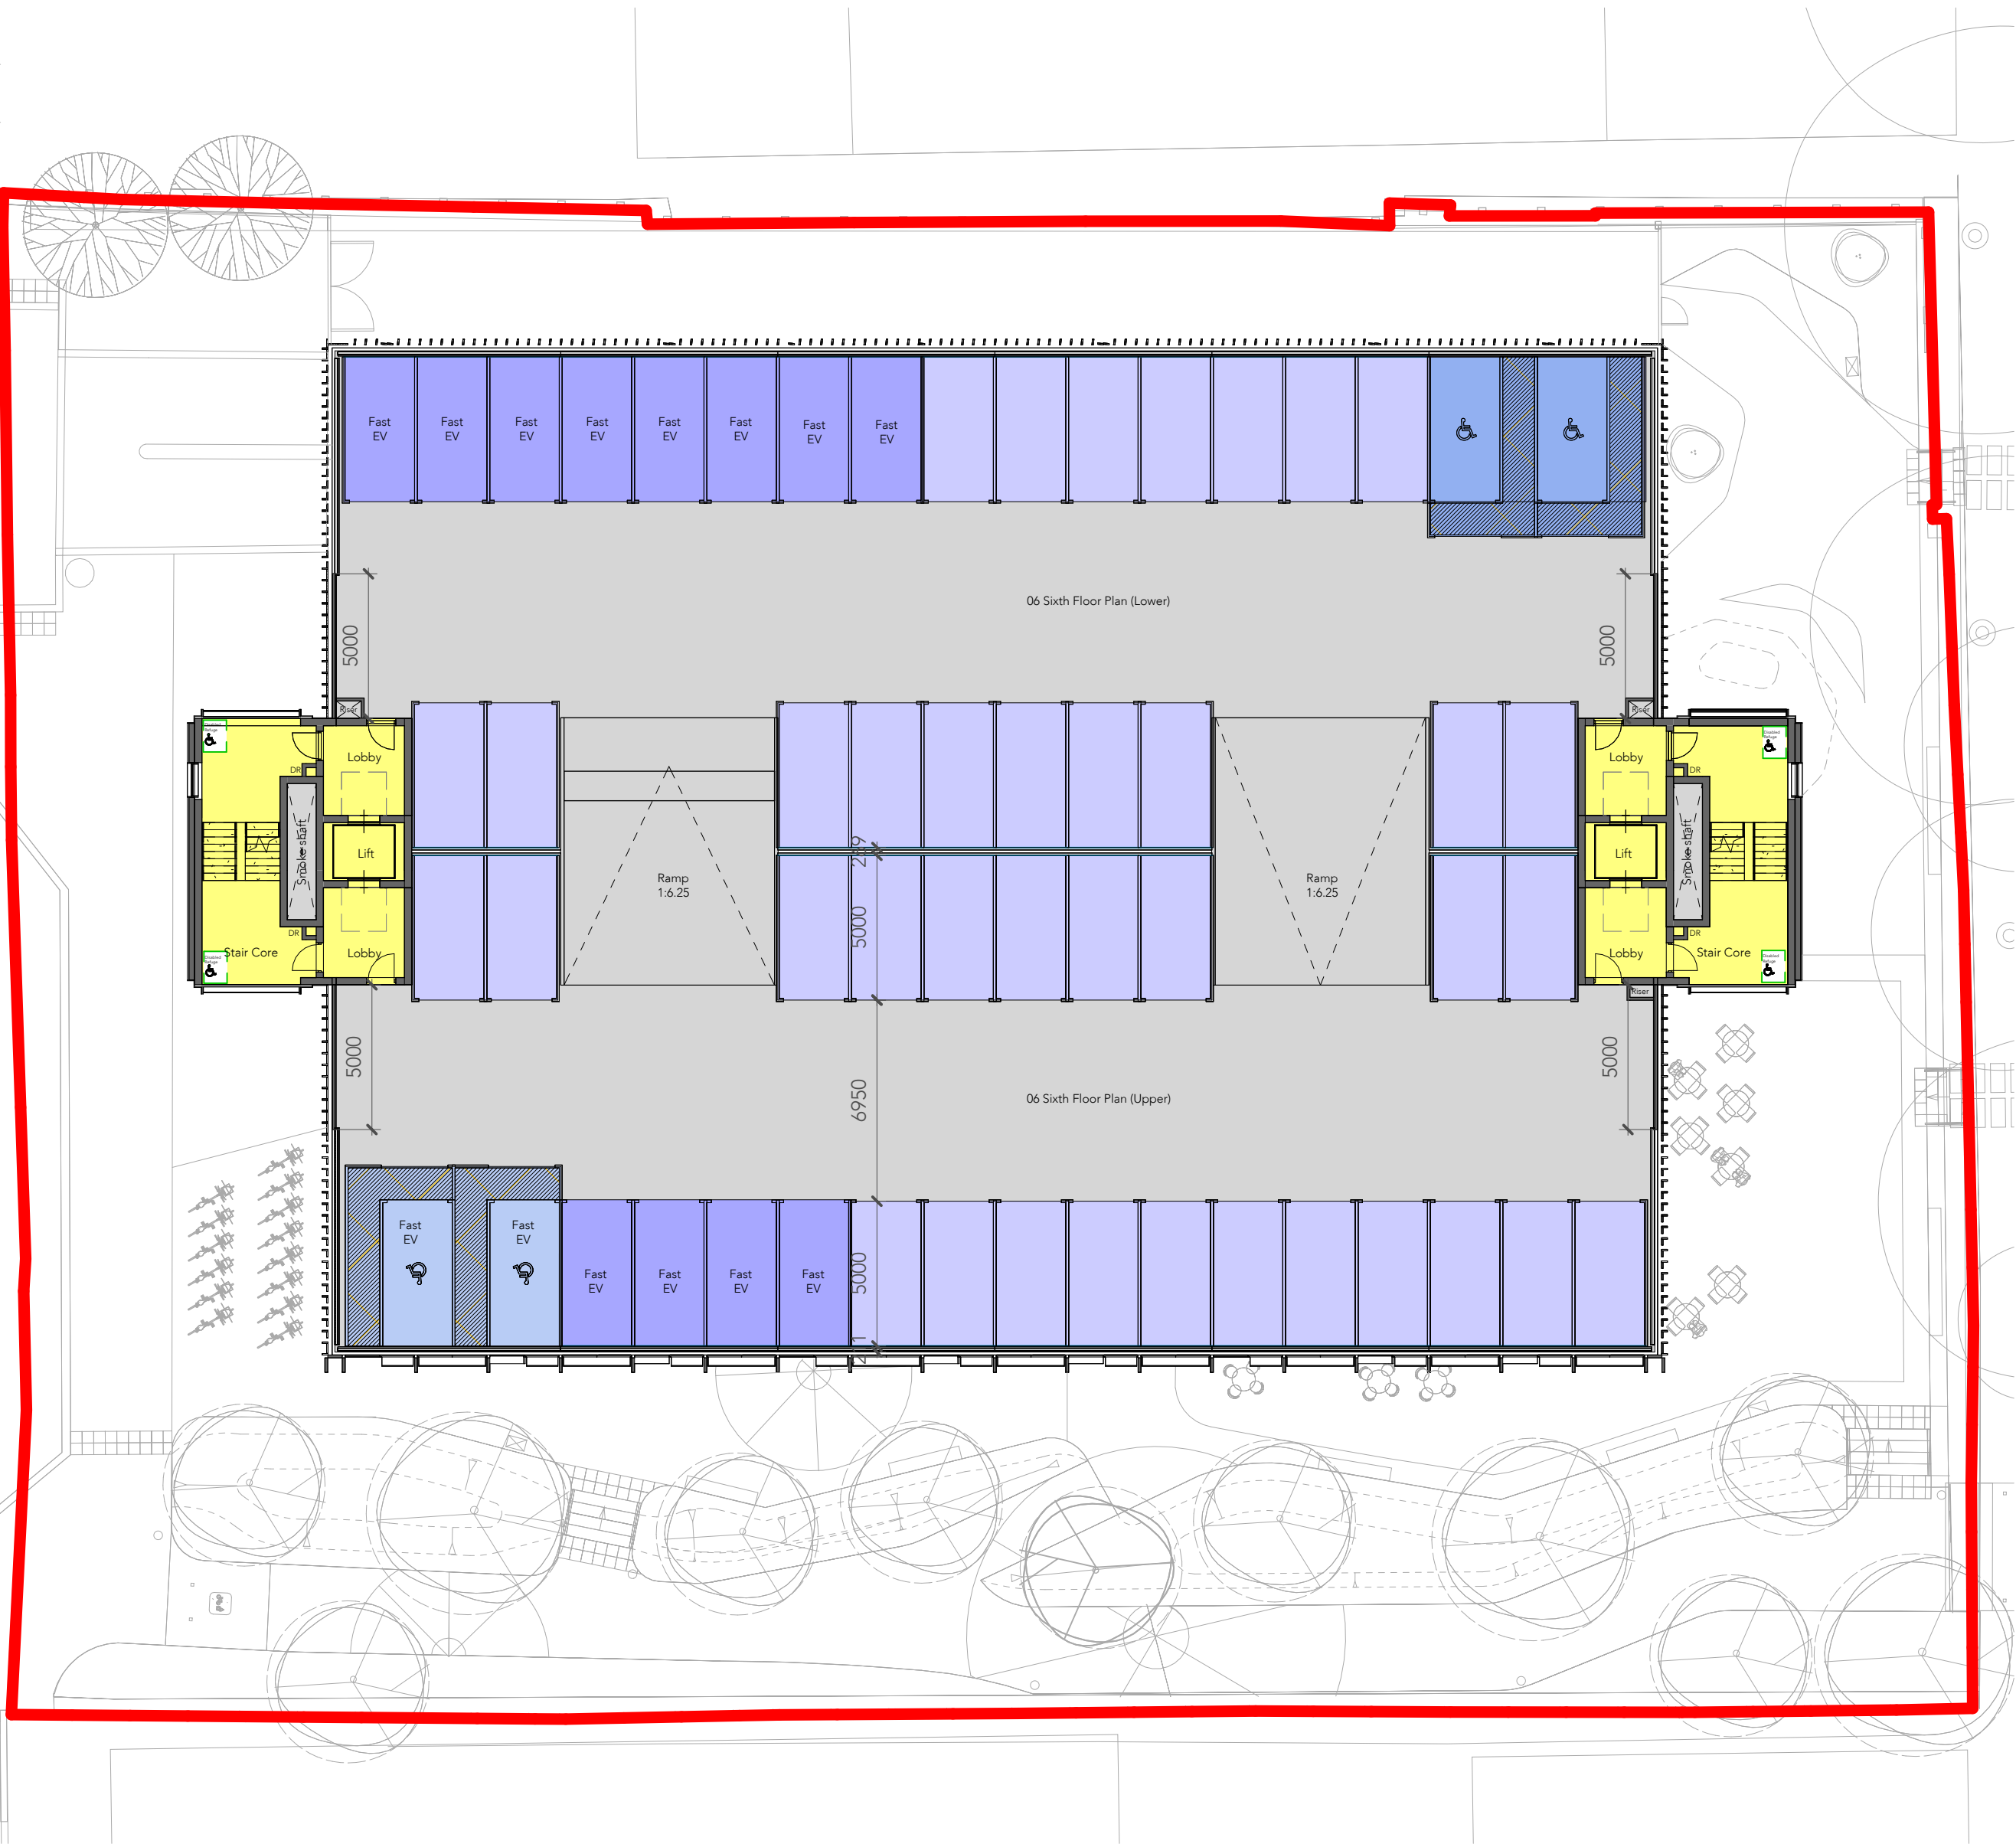

NOTE:
Areas are appropriate to the current design stage and are liable to change as a result of design development.
Layouts are indicative and subject to further review.



02	08/01/25	HL	Condition 32 Application
01	09/12/22	HL	Planning

Rev Date Intls Details

© The moral rights of the author are hereby asserted.
This drawing and design is the sole property of Buttress Ltd and must not be reproduced without permission.
Buttress Ltd is Registered in England and Wales: 5363573

Buttress

41 Bengal Street
Manchester
M4 6AF

T 0161 236 3303
E contact@buttress.net
W www.buttress.net

Project Title	Ancoats Hub
Client	Bowmer and Kirkland
Location	Poland Street - Manchester

Drawing ref Sixth Floor GA Plan

Date	08/01/2025 10:03:58	Scale	1 : 200
Checker	MB	Orig Paper Size	A2

Job No: 9032 Status PLANNING

Project: Origin: Zone: Level: Type: Disc: Number: Rev:

9032-BA-XX-06-DR-A- (04)906- 02